


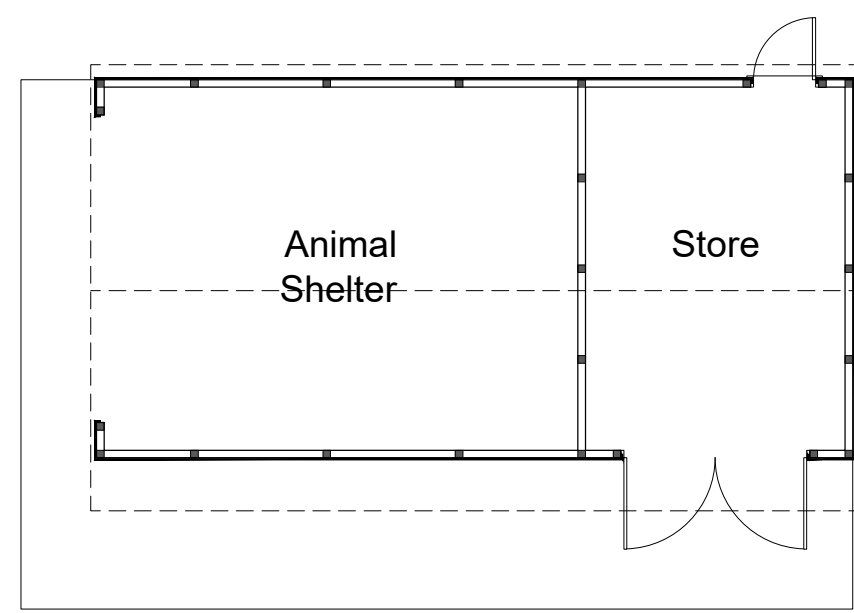
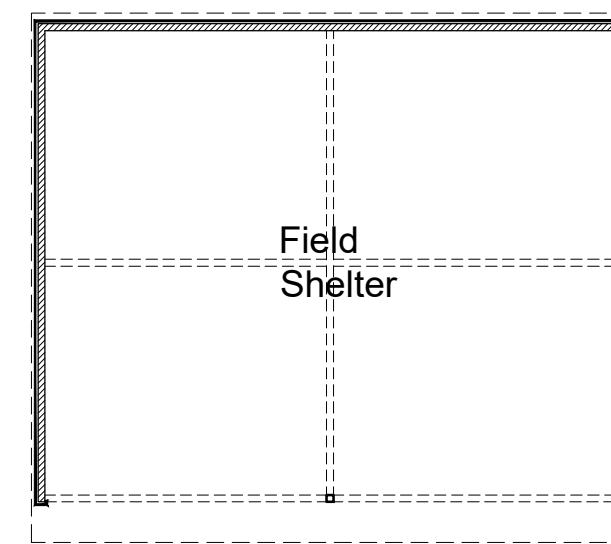


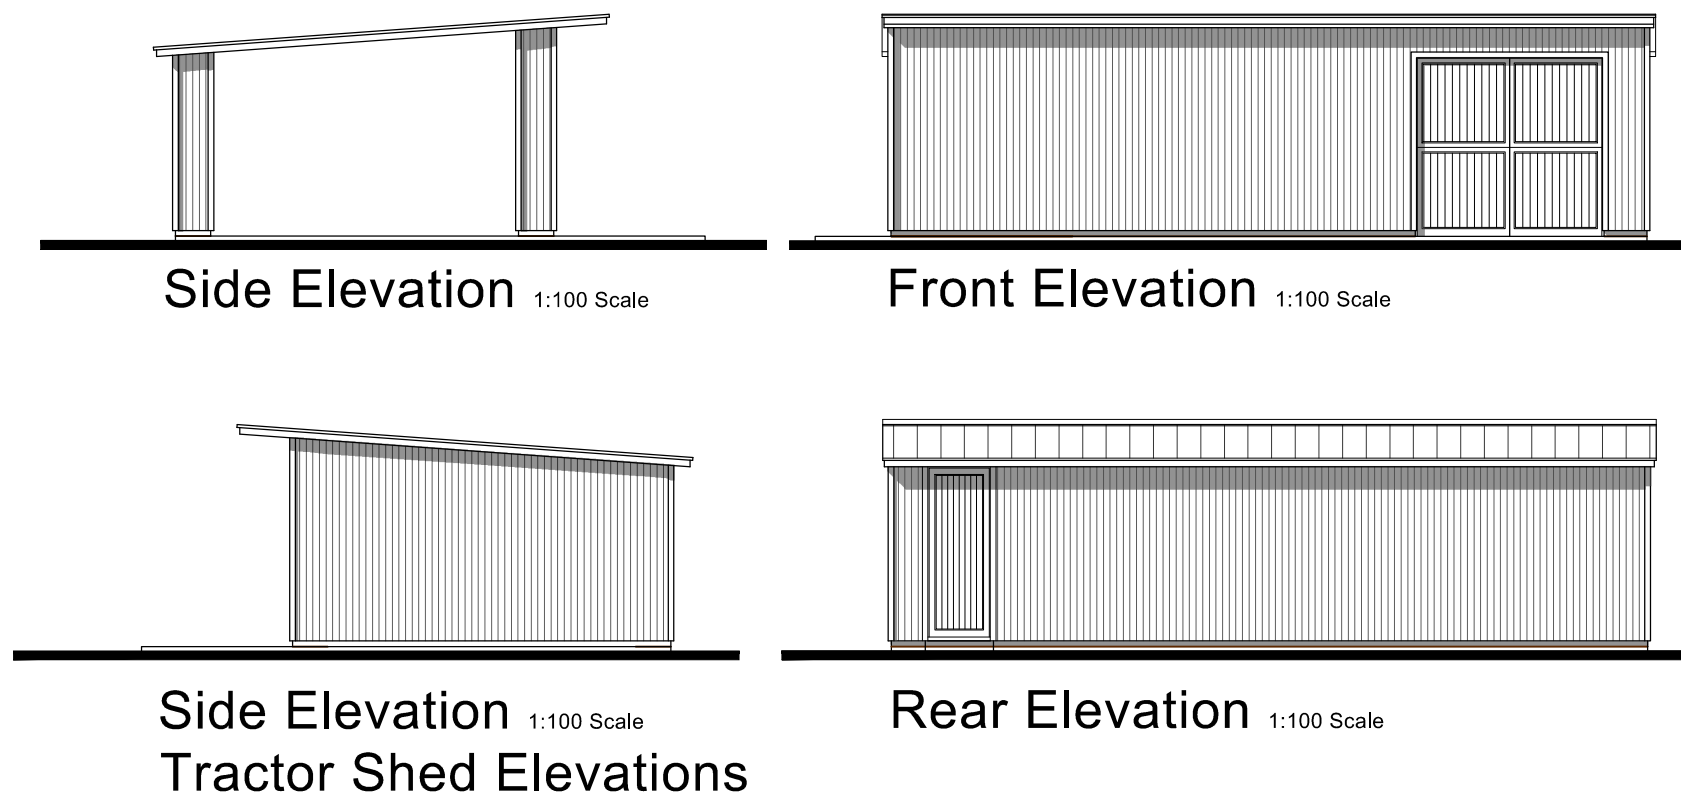


Tractor Shed 1:100 Scale

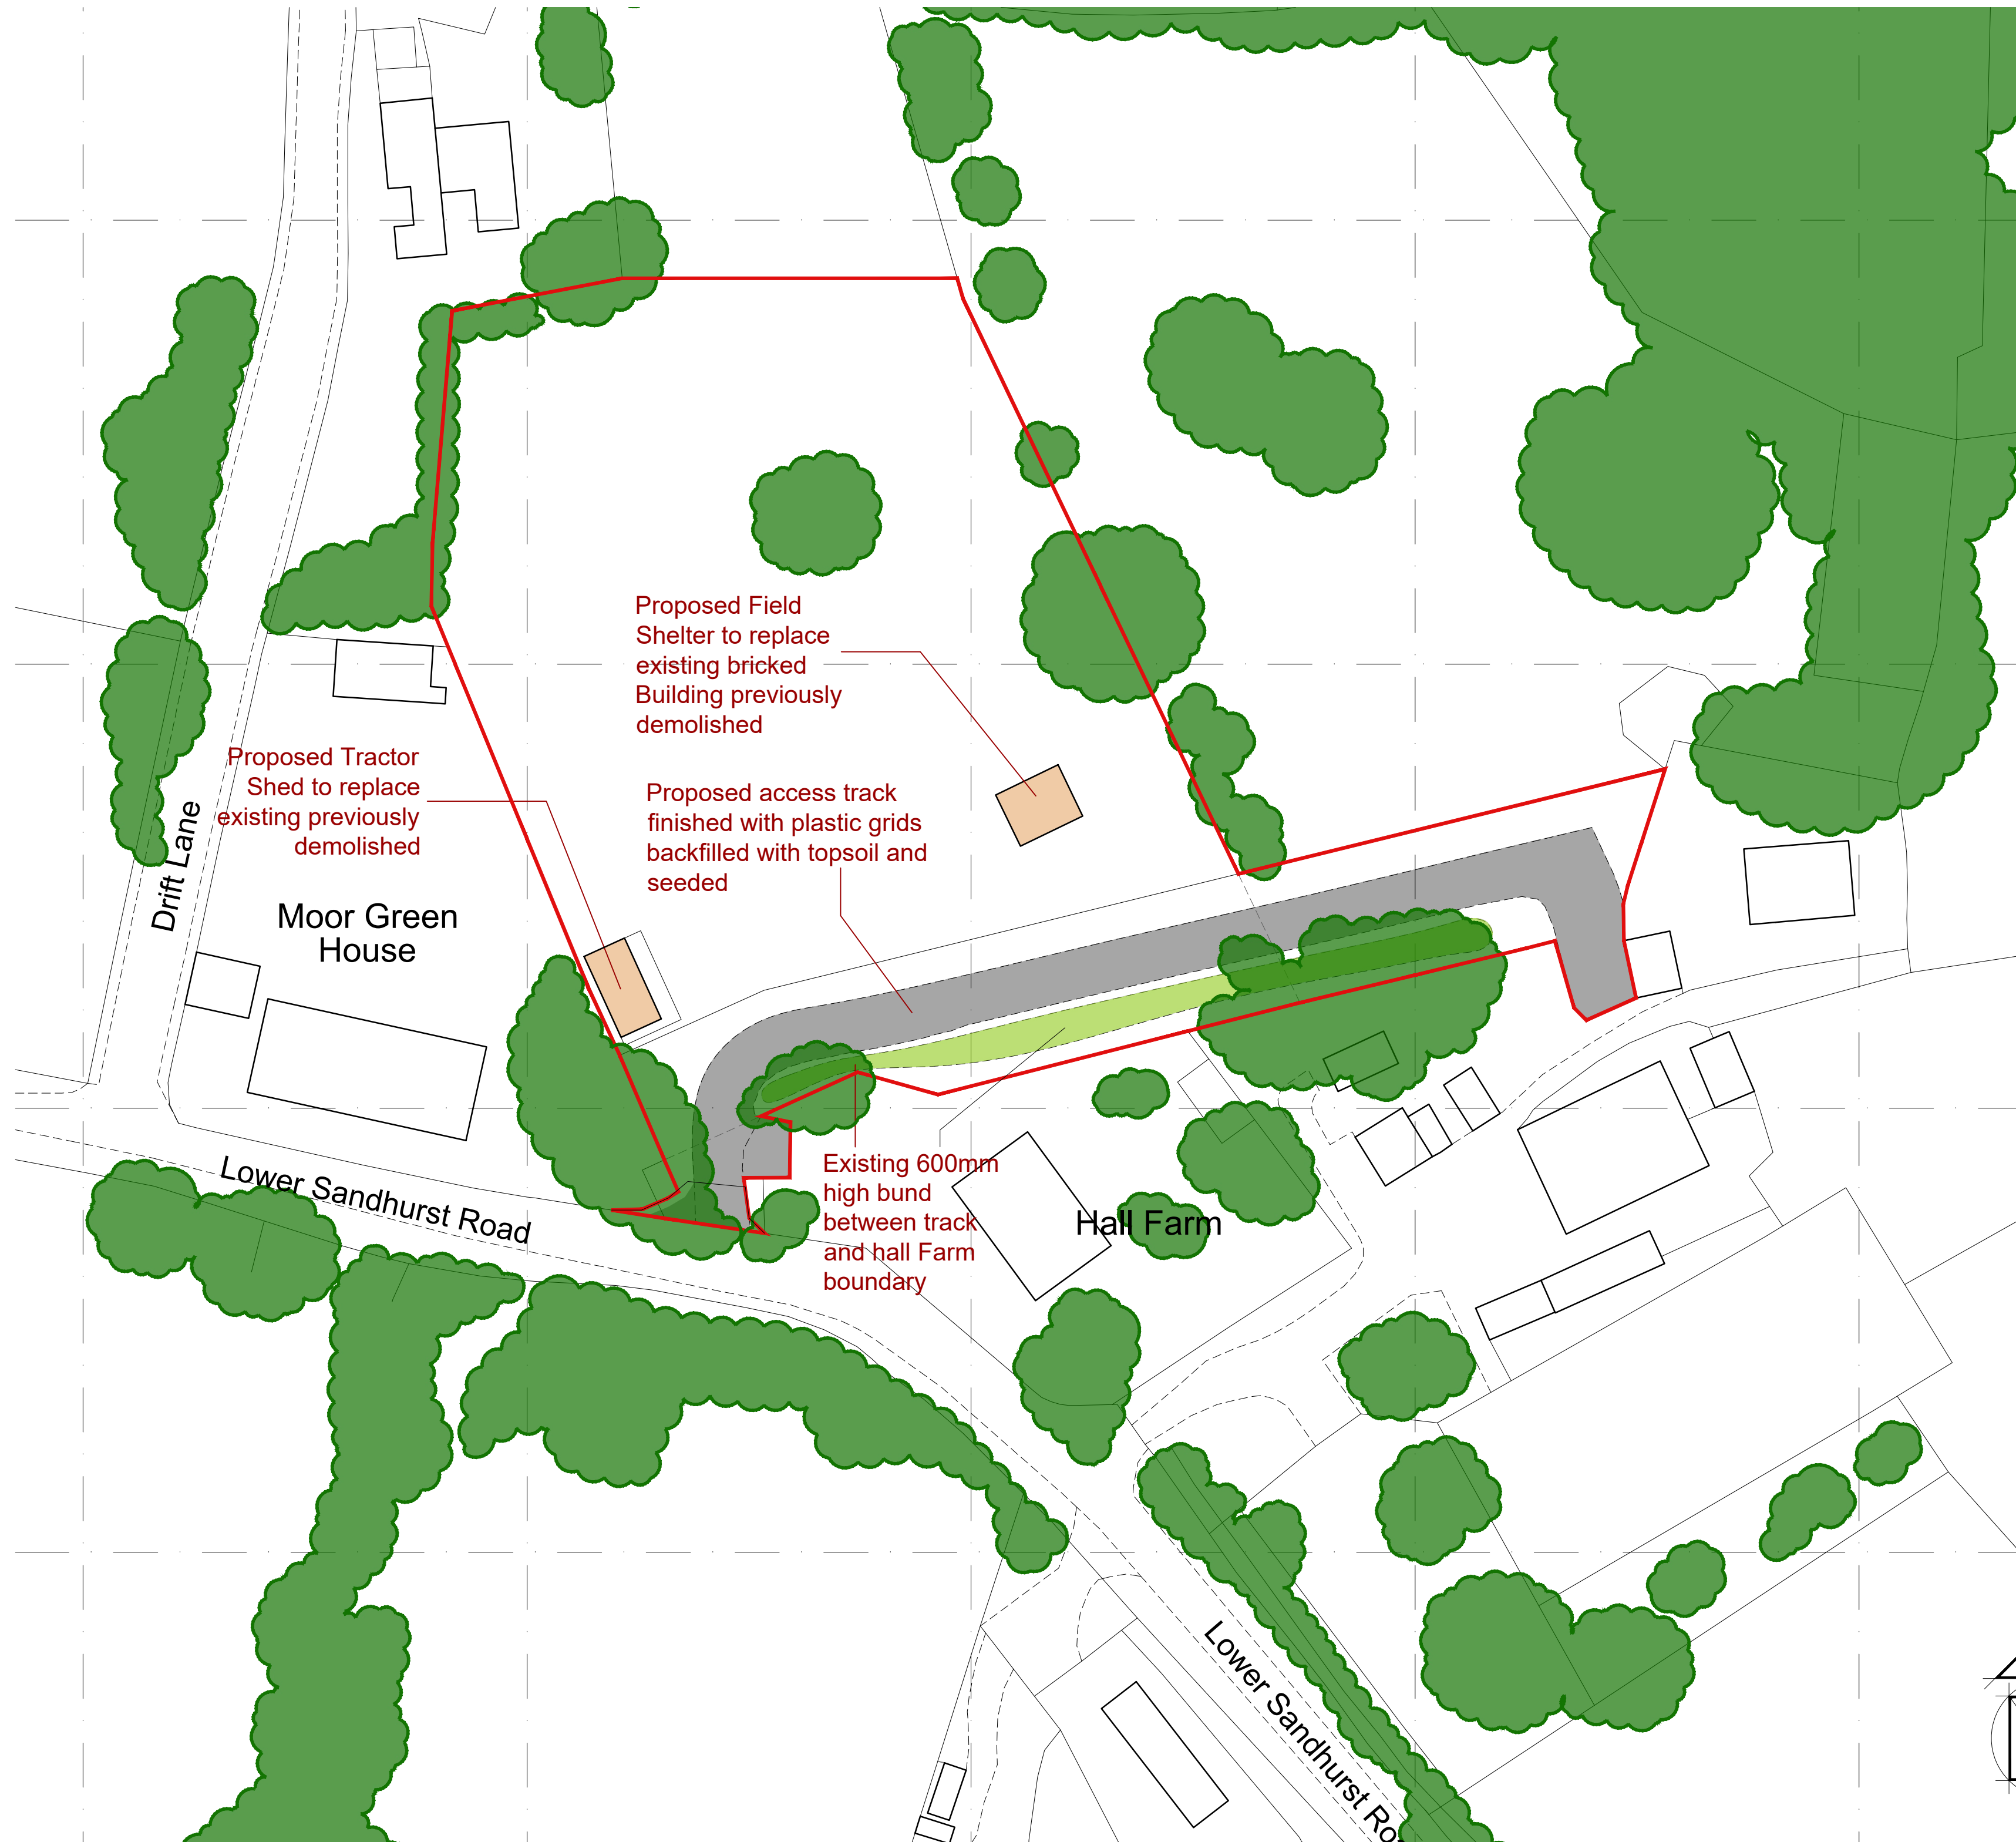

Field Shelter Plan 1:100 Scale

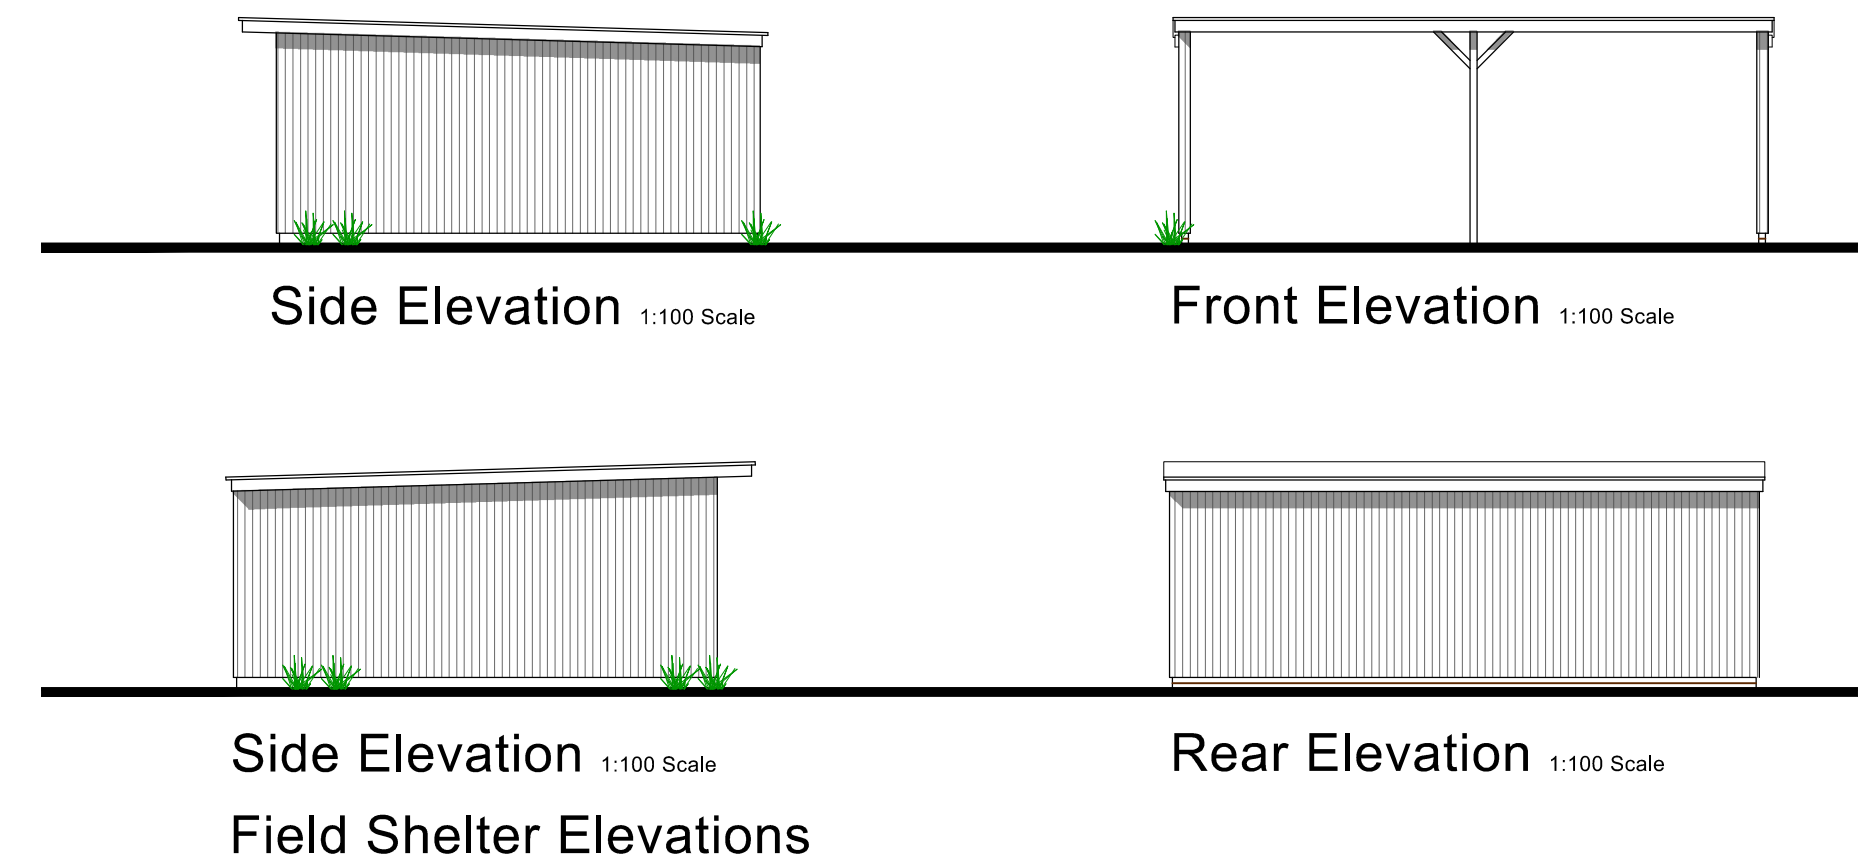

Site Plan 1:500 Scale

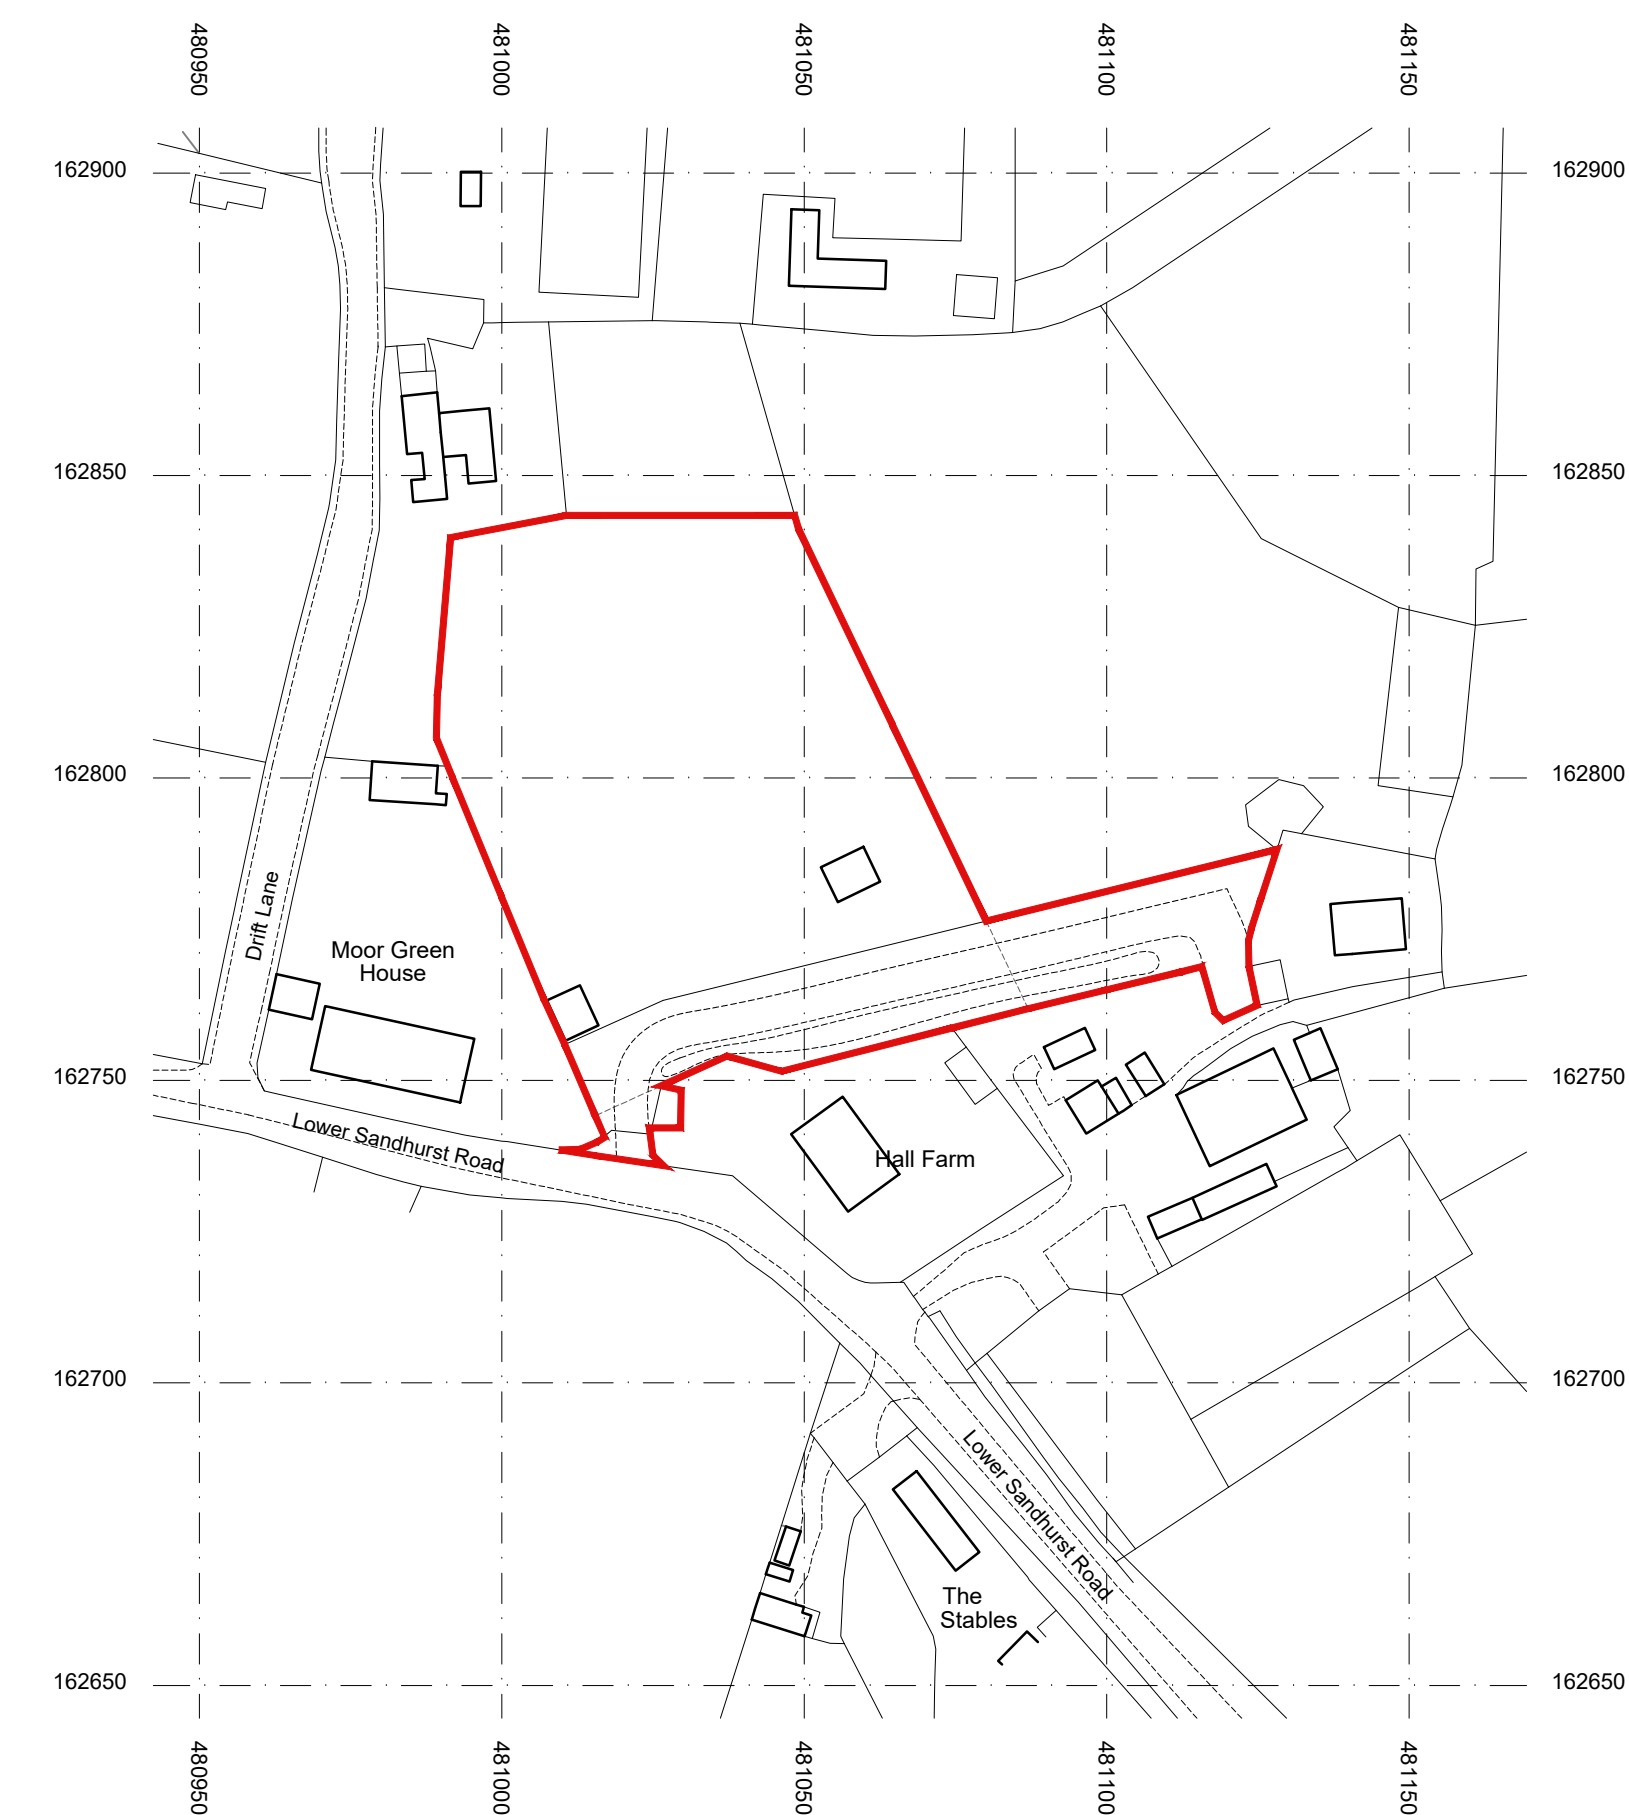

Location Plan 1:1250 Scale

- Rev H - General Revisions - Apr 2026
- Rev G - General Revisions - Mar 2026
- Rev F - General Revisions - Feb 2026
- Rev E - General Revisions - Oct 2025
- Rev D - Redline Revisions - Aug 2024
- Rev C - Redline Revisions - Aug 2024
- Rev B - Clients Revisions - July 2024
- Rev A - Clients Revisions - July 2024

Bonney Architecture
PLANNING & TECHNICAL SERVICES

CLIENT **Mr S Hazell**
JOB **Moor Green House, Lower Sandhurst Road, Finchampstead, RG40 3TJ**
DRG **PROPOSAL**

SCALE As Shown @ A1 DRAWN P Bonney DATE July 2024

BA 0288 | 01 | H

1:1250 scale Bar
This Drawing has been produced for printing onto A1 size paper, If printing on A3 please use the scale below for reference.
0m 12.5m 25m 50m 100m
1:500 scale Bar
This Drawing has been produced for printing onto A1 size paper, If printing on A3 please use the scale below for reference.
0m 5.0m 10m 20m 40m
1:100 scale Bar
This Drawing has been produced for printing onto A1 size paper, If printing on A3 please use the scale below for reference.
0m 1.0m 2.0m 4.0m 8.0m