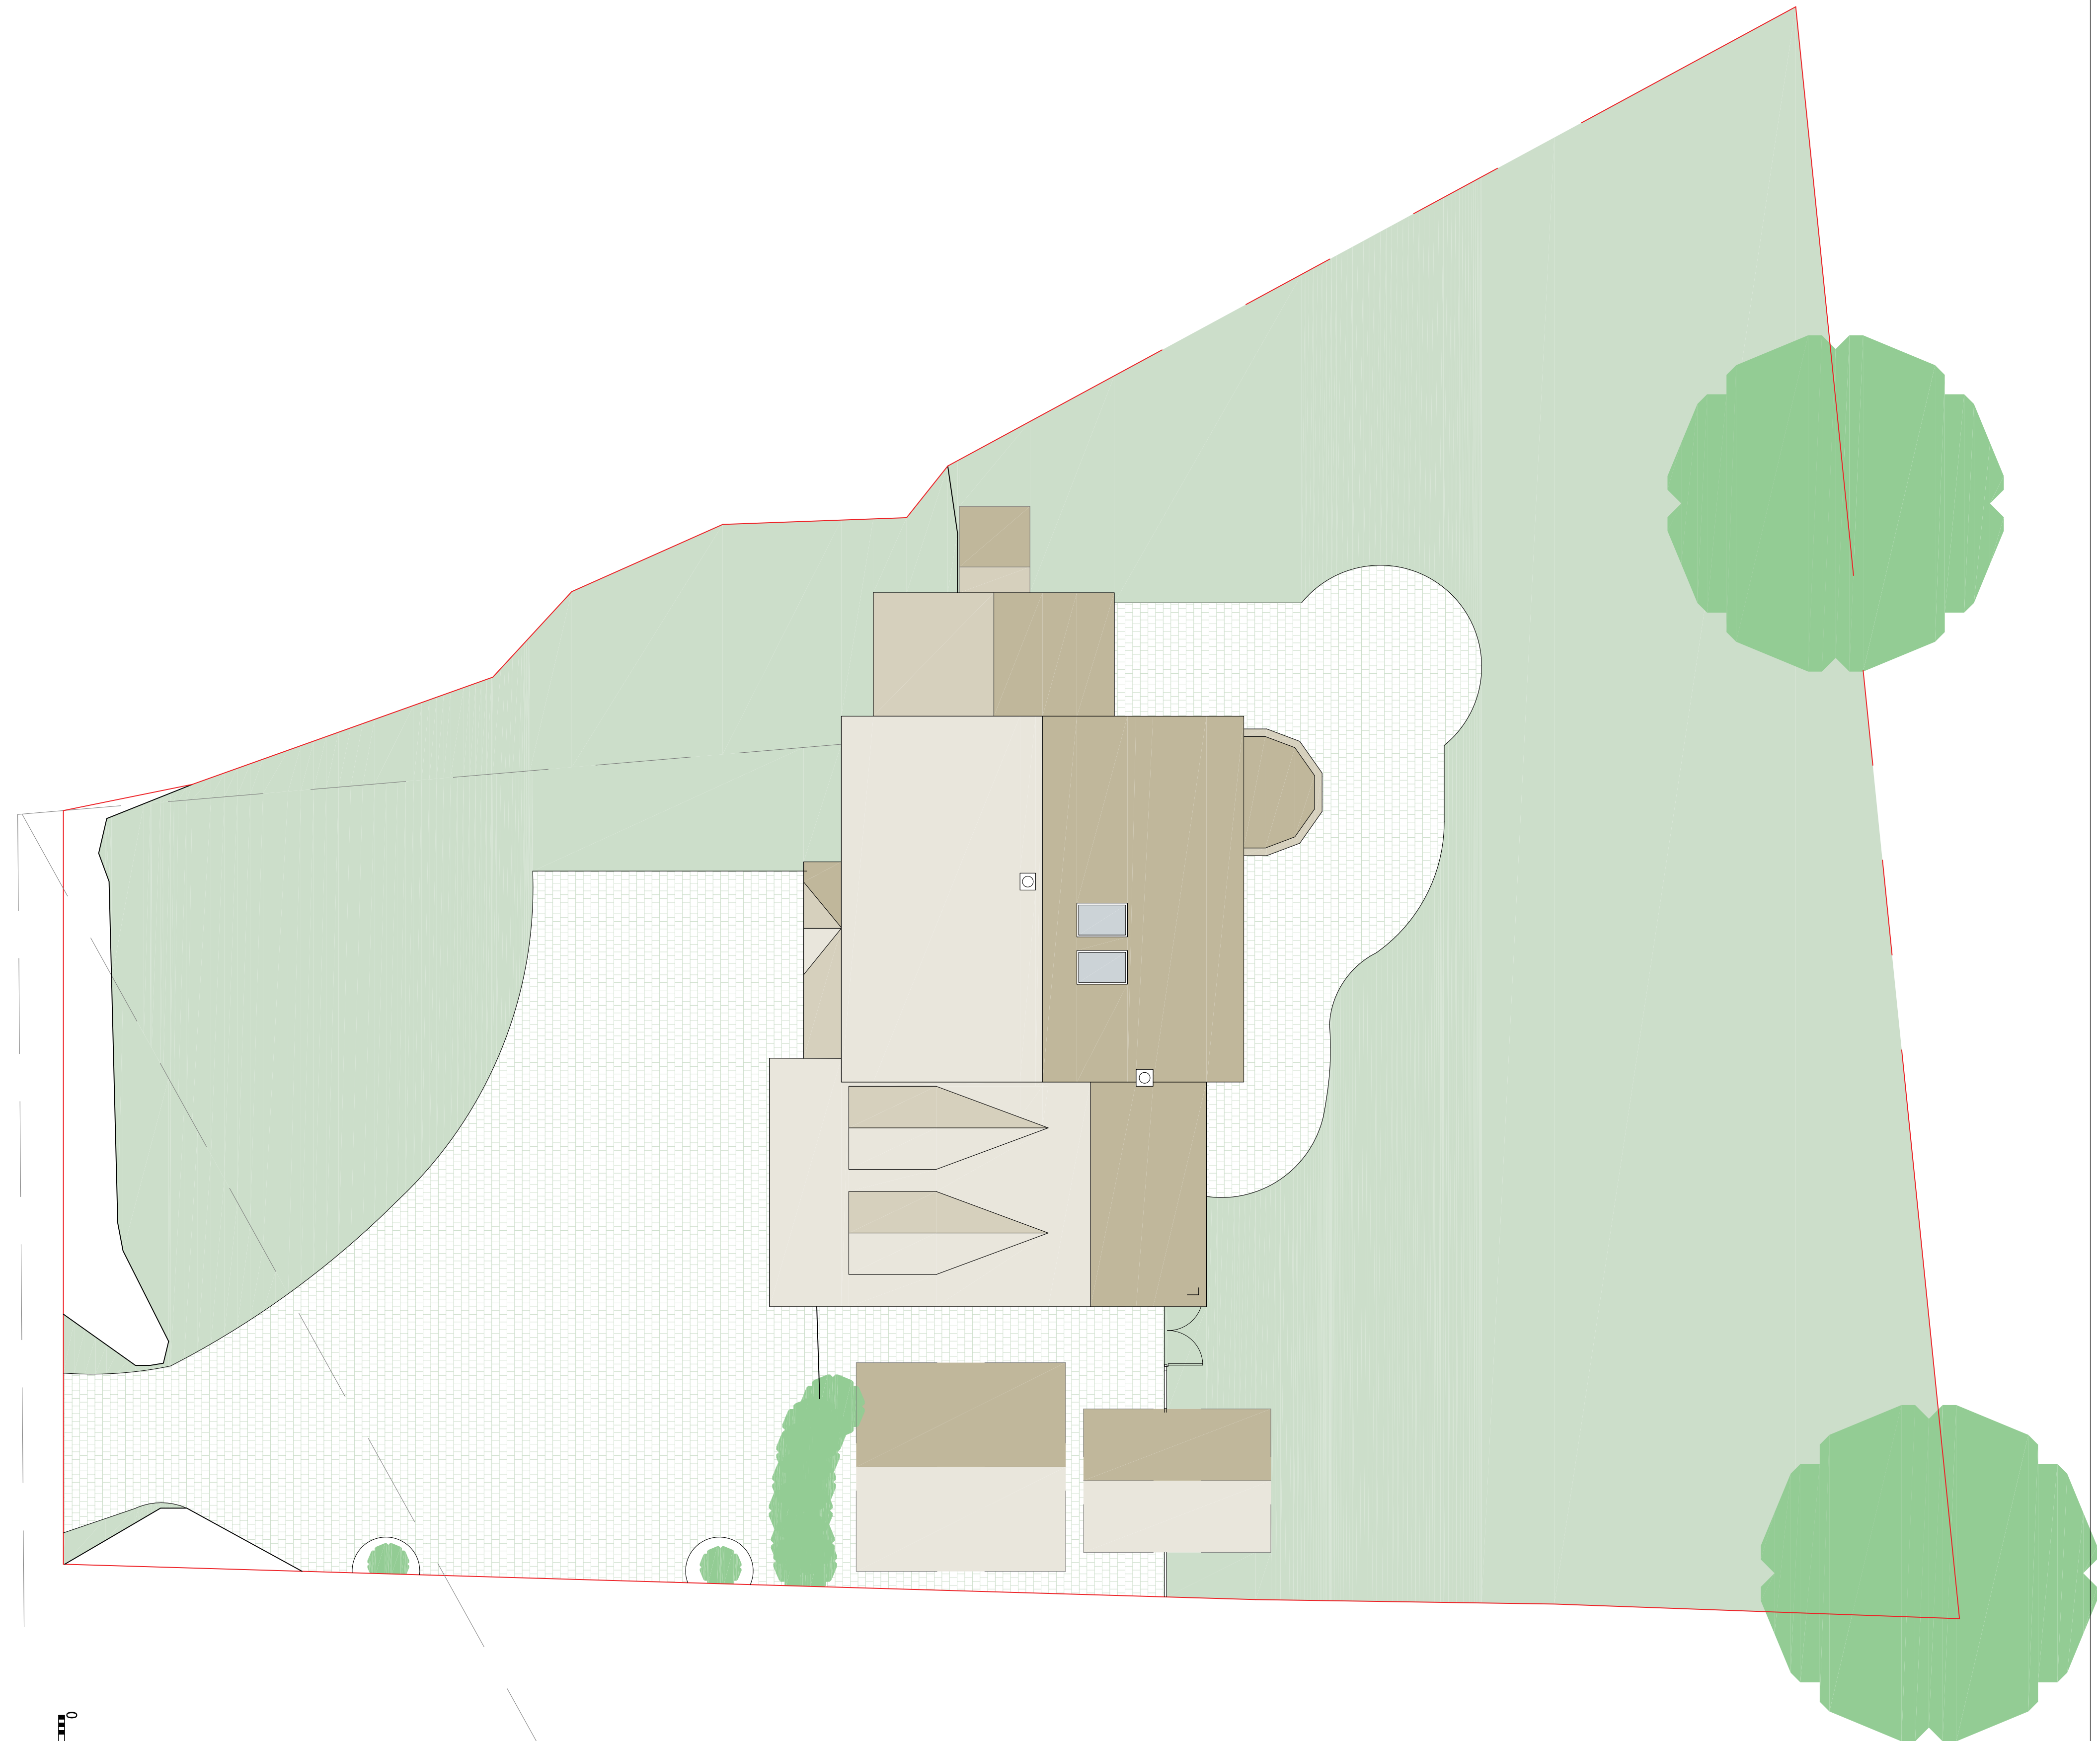


 PHILIP WADGE ARCHITECTURE		www.philipwadge.co.uk info@philipwadge.co.uk 01635 736440	
PROJECT	Side and Rear Extension and New Roof		AT
CLIENT	Mr & Mrs Dible		Basingstoke Road, Swallowfield, Reading, Wokingham, RG7 1PY
TITLE	SITE PLAN		DATE
SCALE	1:100 @ A1	DRAWING NUMBER	23027/PL03
1:200 @ A3		Rev	-
All Rights Reserved © Philip Wadge Associates Ltd 2023			