




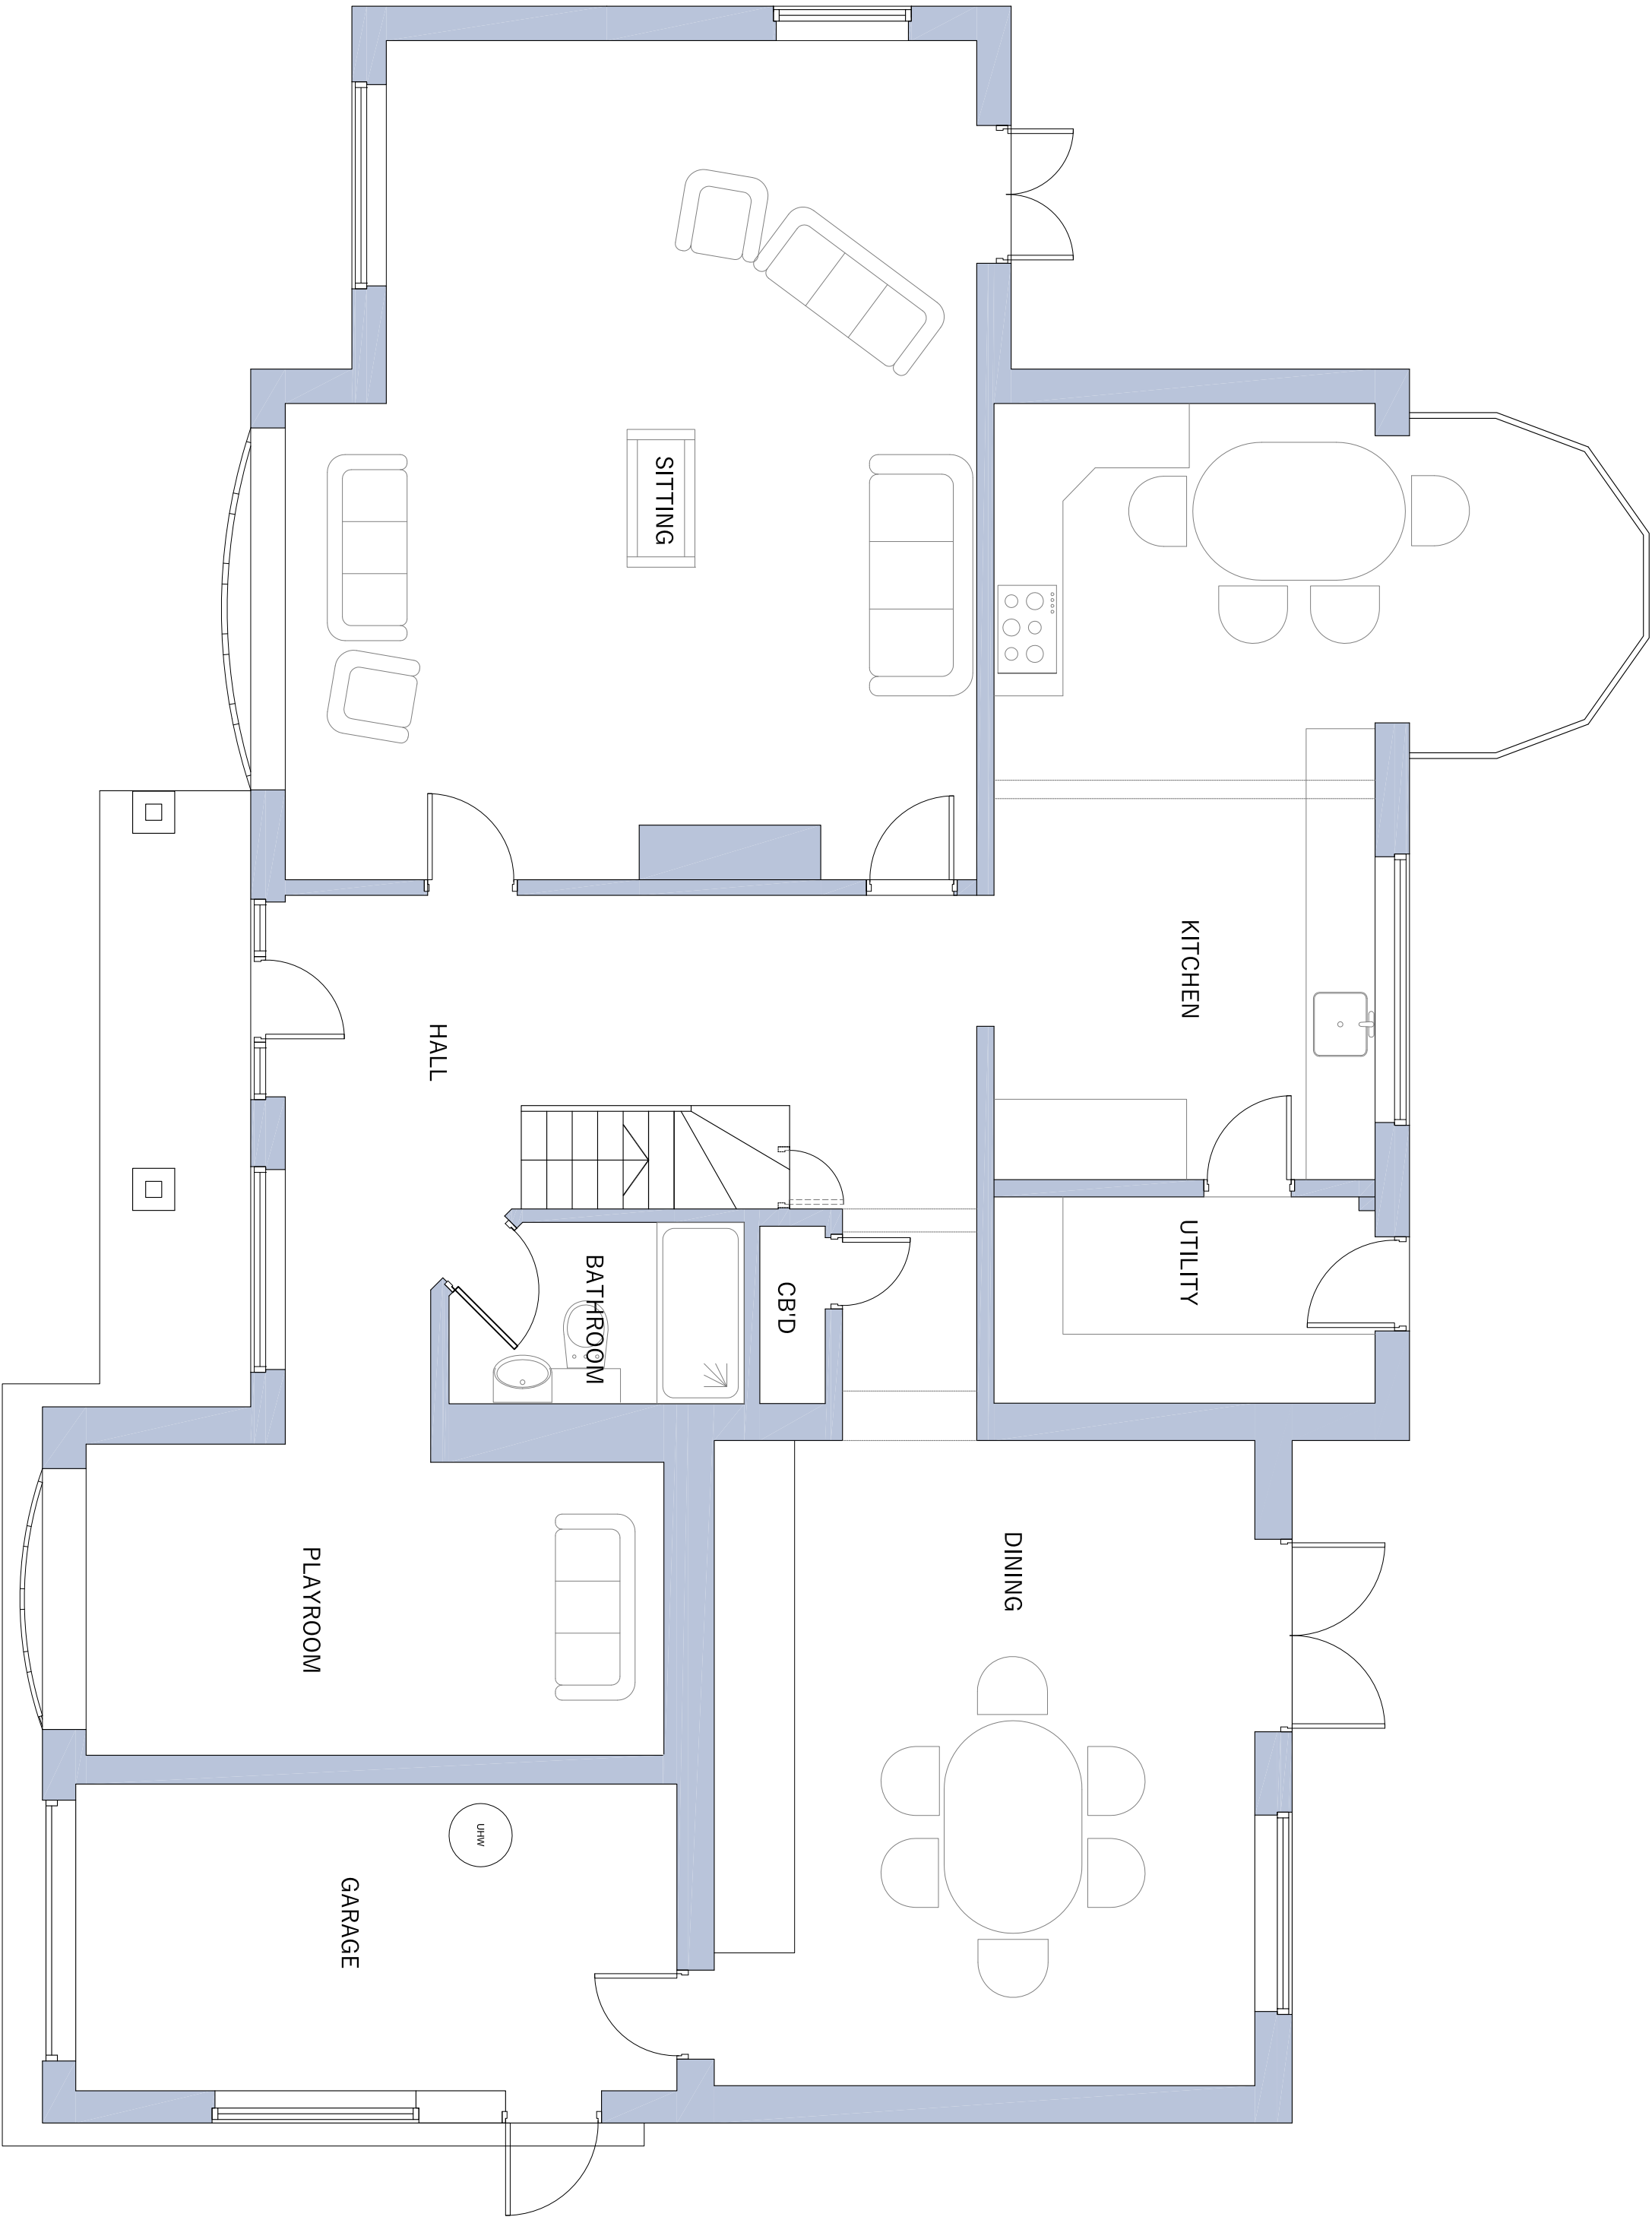

EXISTING GROUND FLOOR PLAN
142sqm

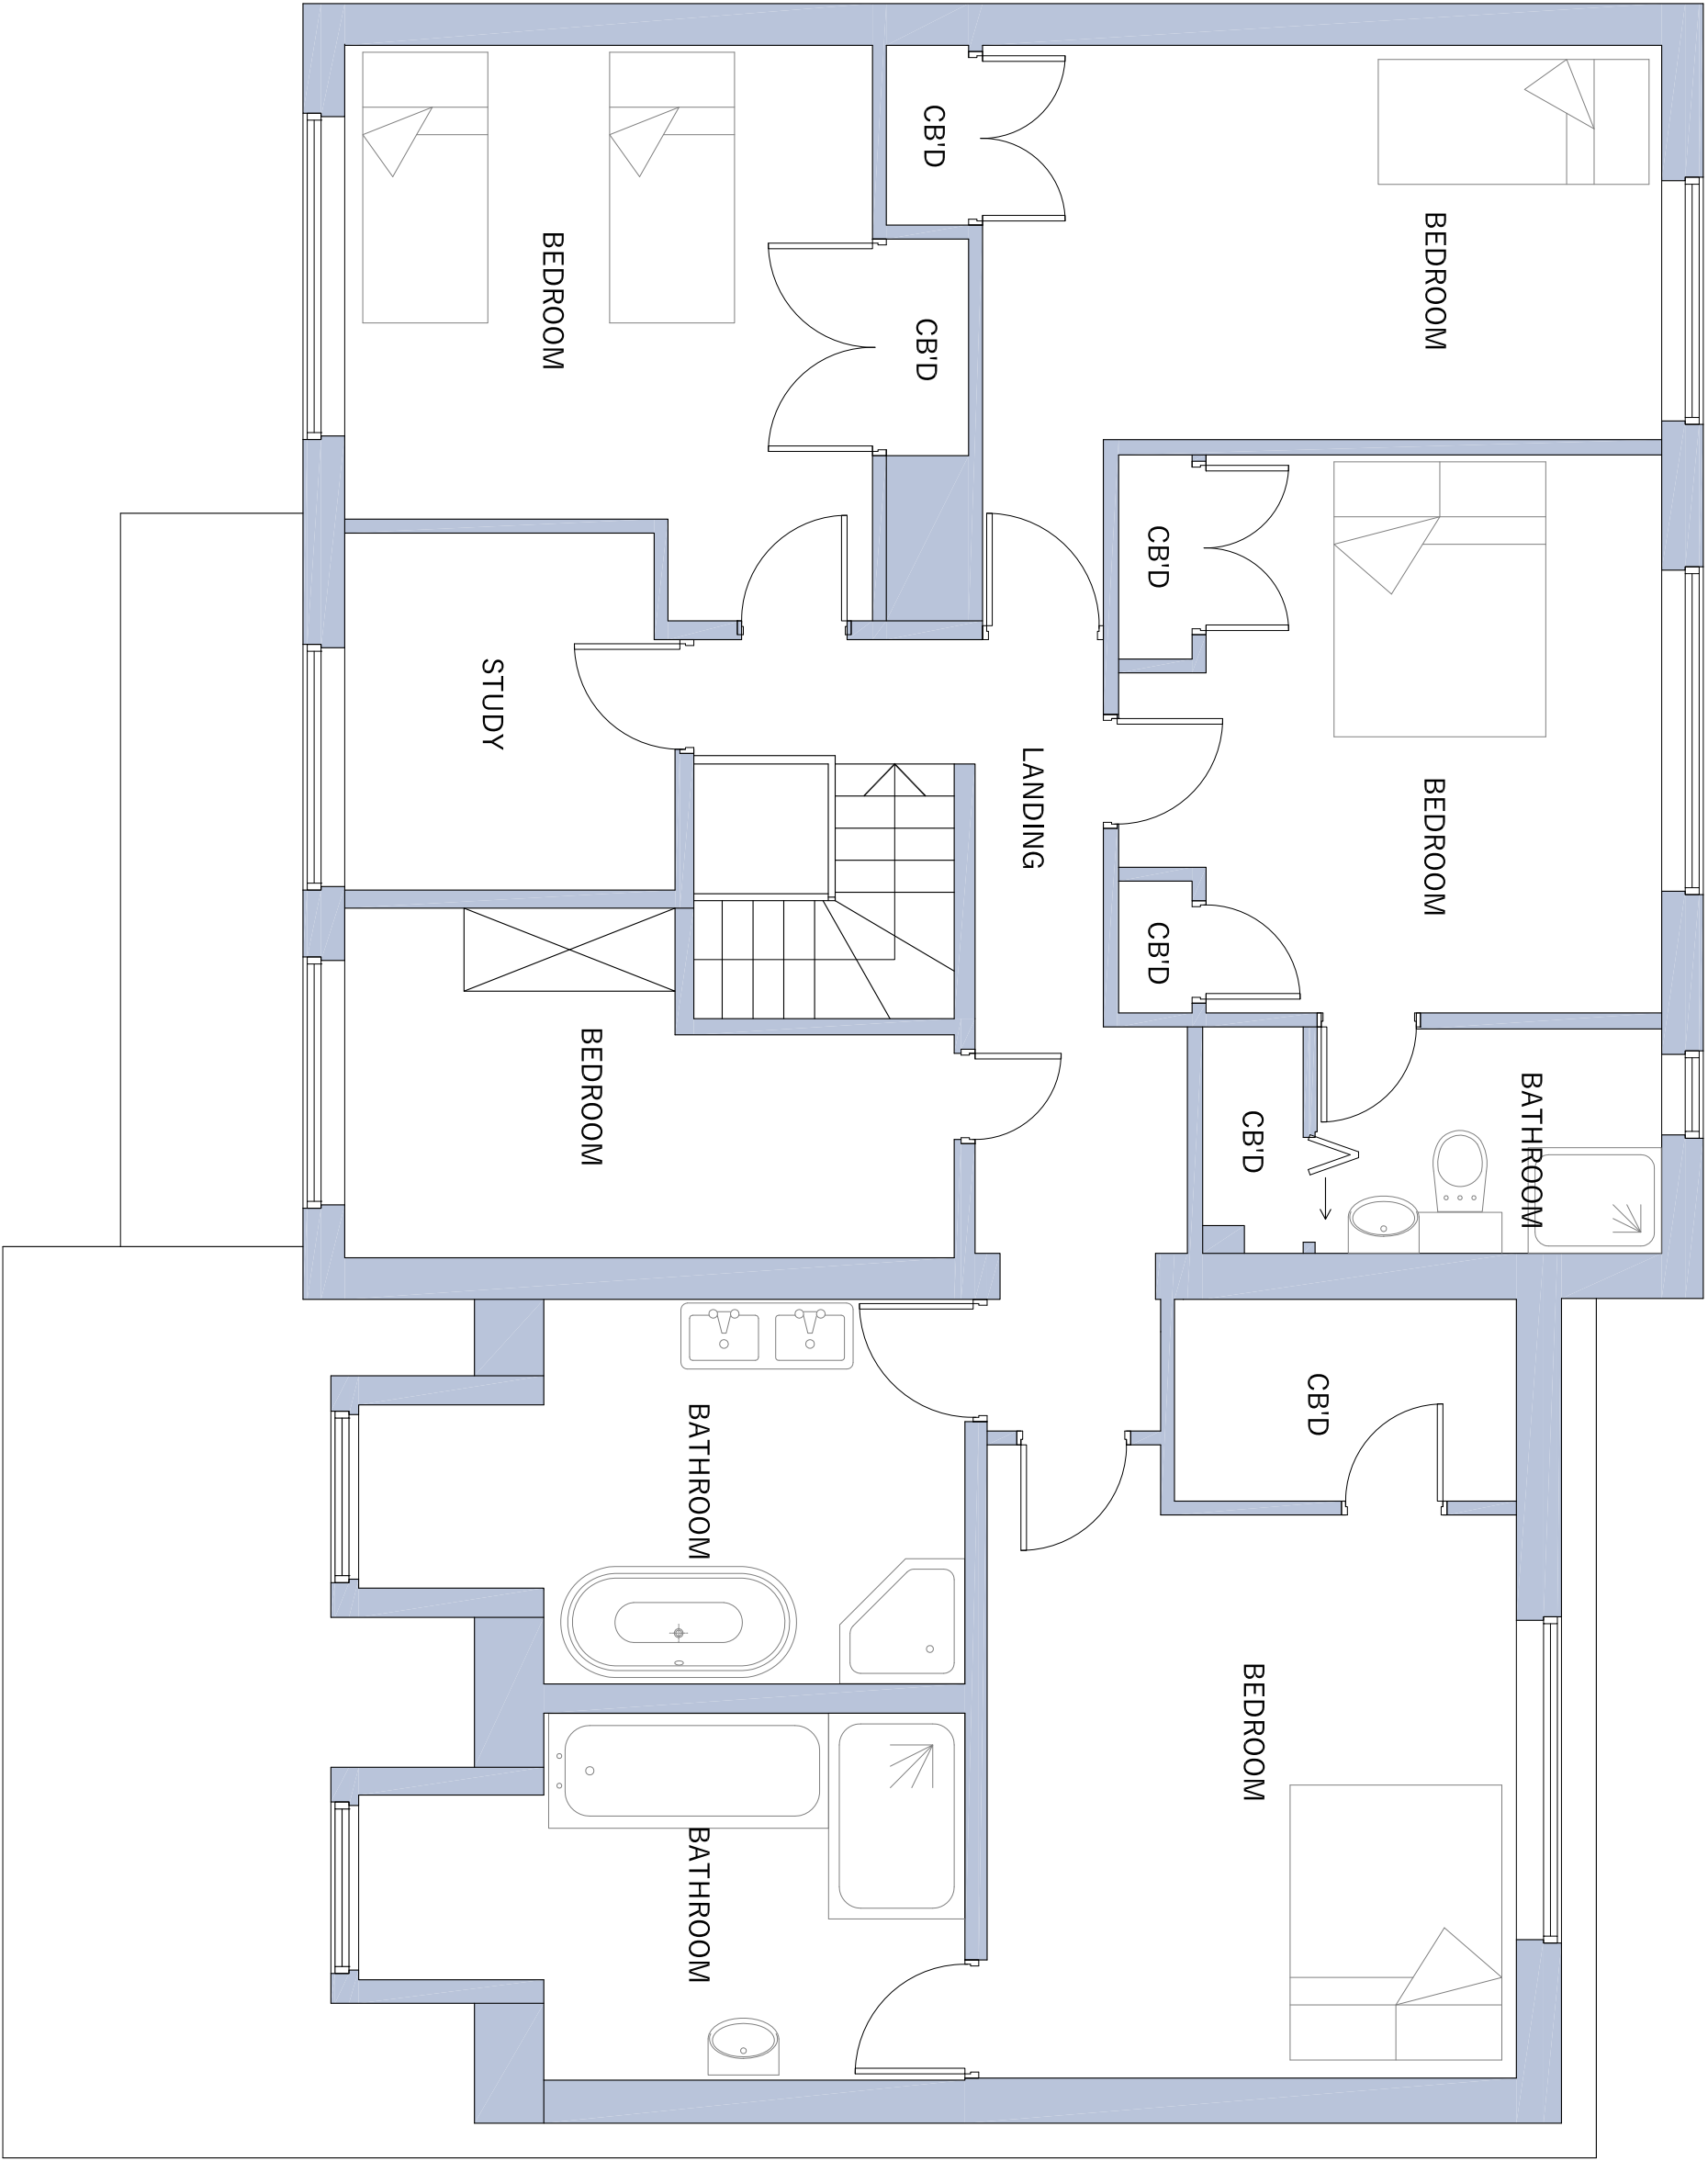

EXISTING GROUND FLOOR PLAN
127sqm

 

 PHILIP WADGE ARCHITECTURE		www.philipwadge.co.uk info@philipwadge.co.uk 01635 736440	
PROJECT	Side and Rear Extension and New roof		AT
CLIENT	Mr & Mrs Dible		Basingstoke Road, Swallowfield, Reading, Wokingham, RG7 1PY
TITLE	EXISTING FLOOR PLANS		DATE 28/08/23
SCALE	1:50 @ A1	DRAWING NUMBER	23027/PL04
	1:100 @ A3		Rev -
All Rights Reserved © Philip Wadge Associates Ltd 2023			