
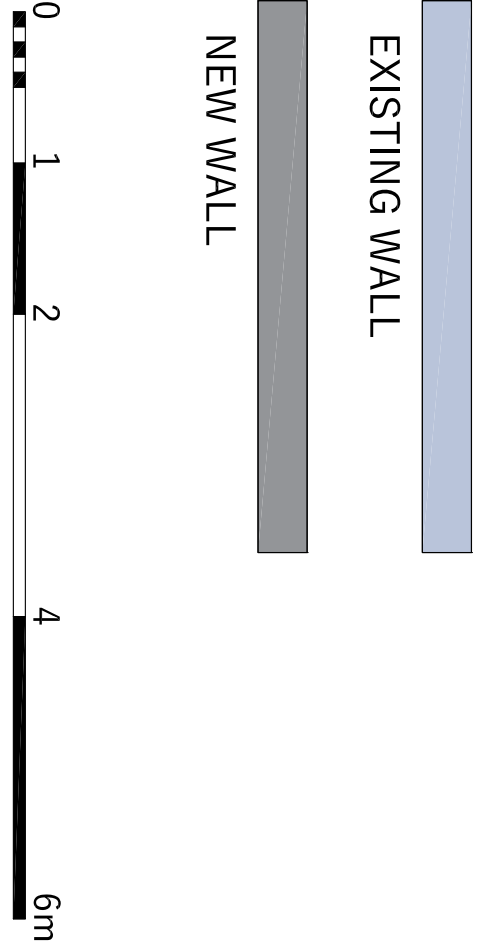


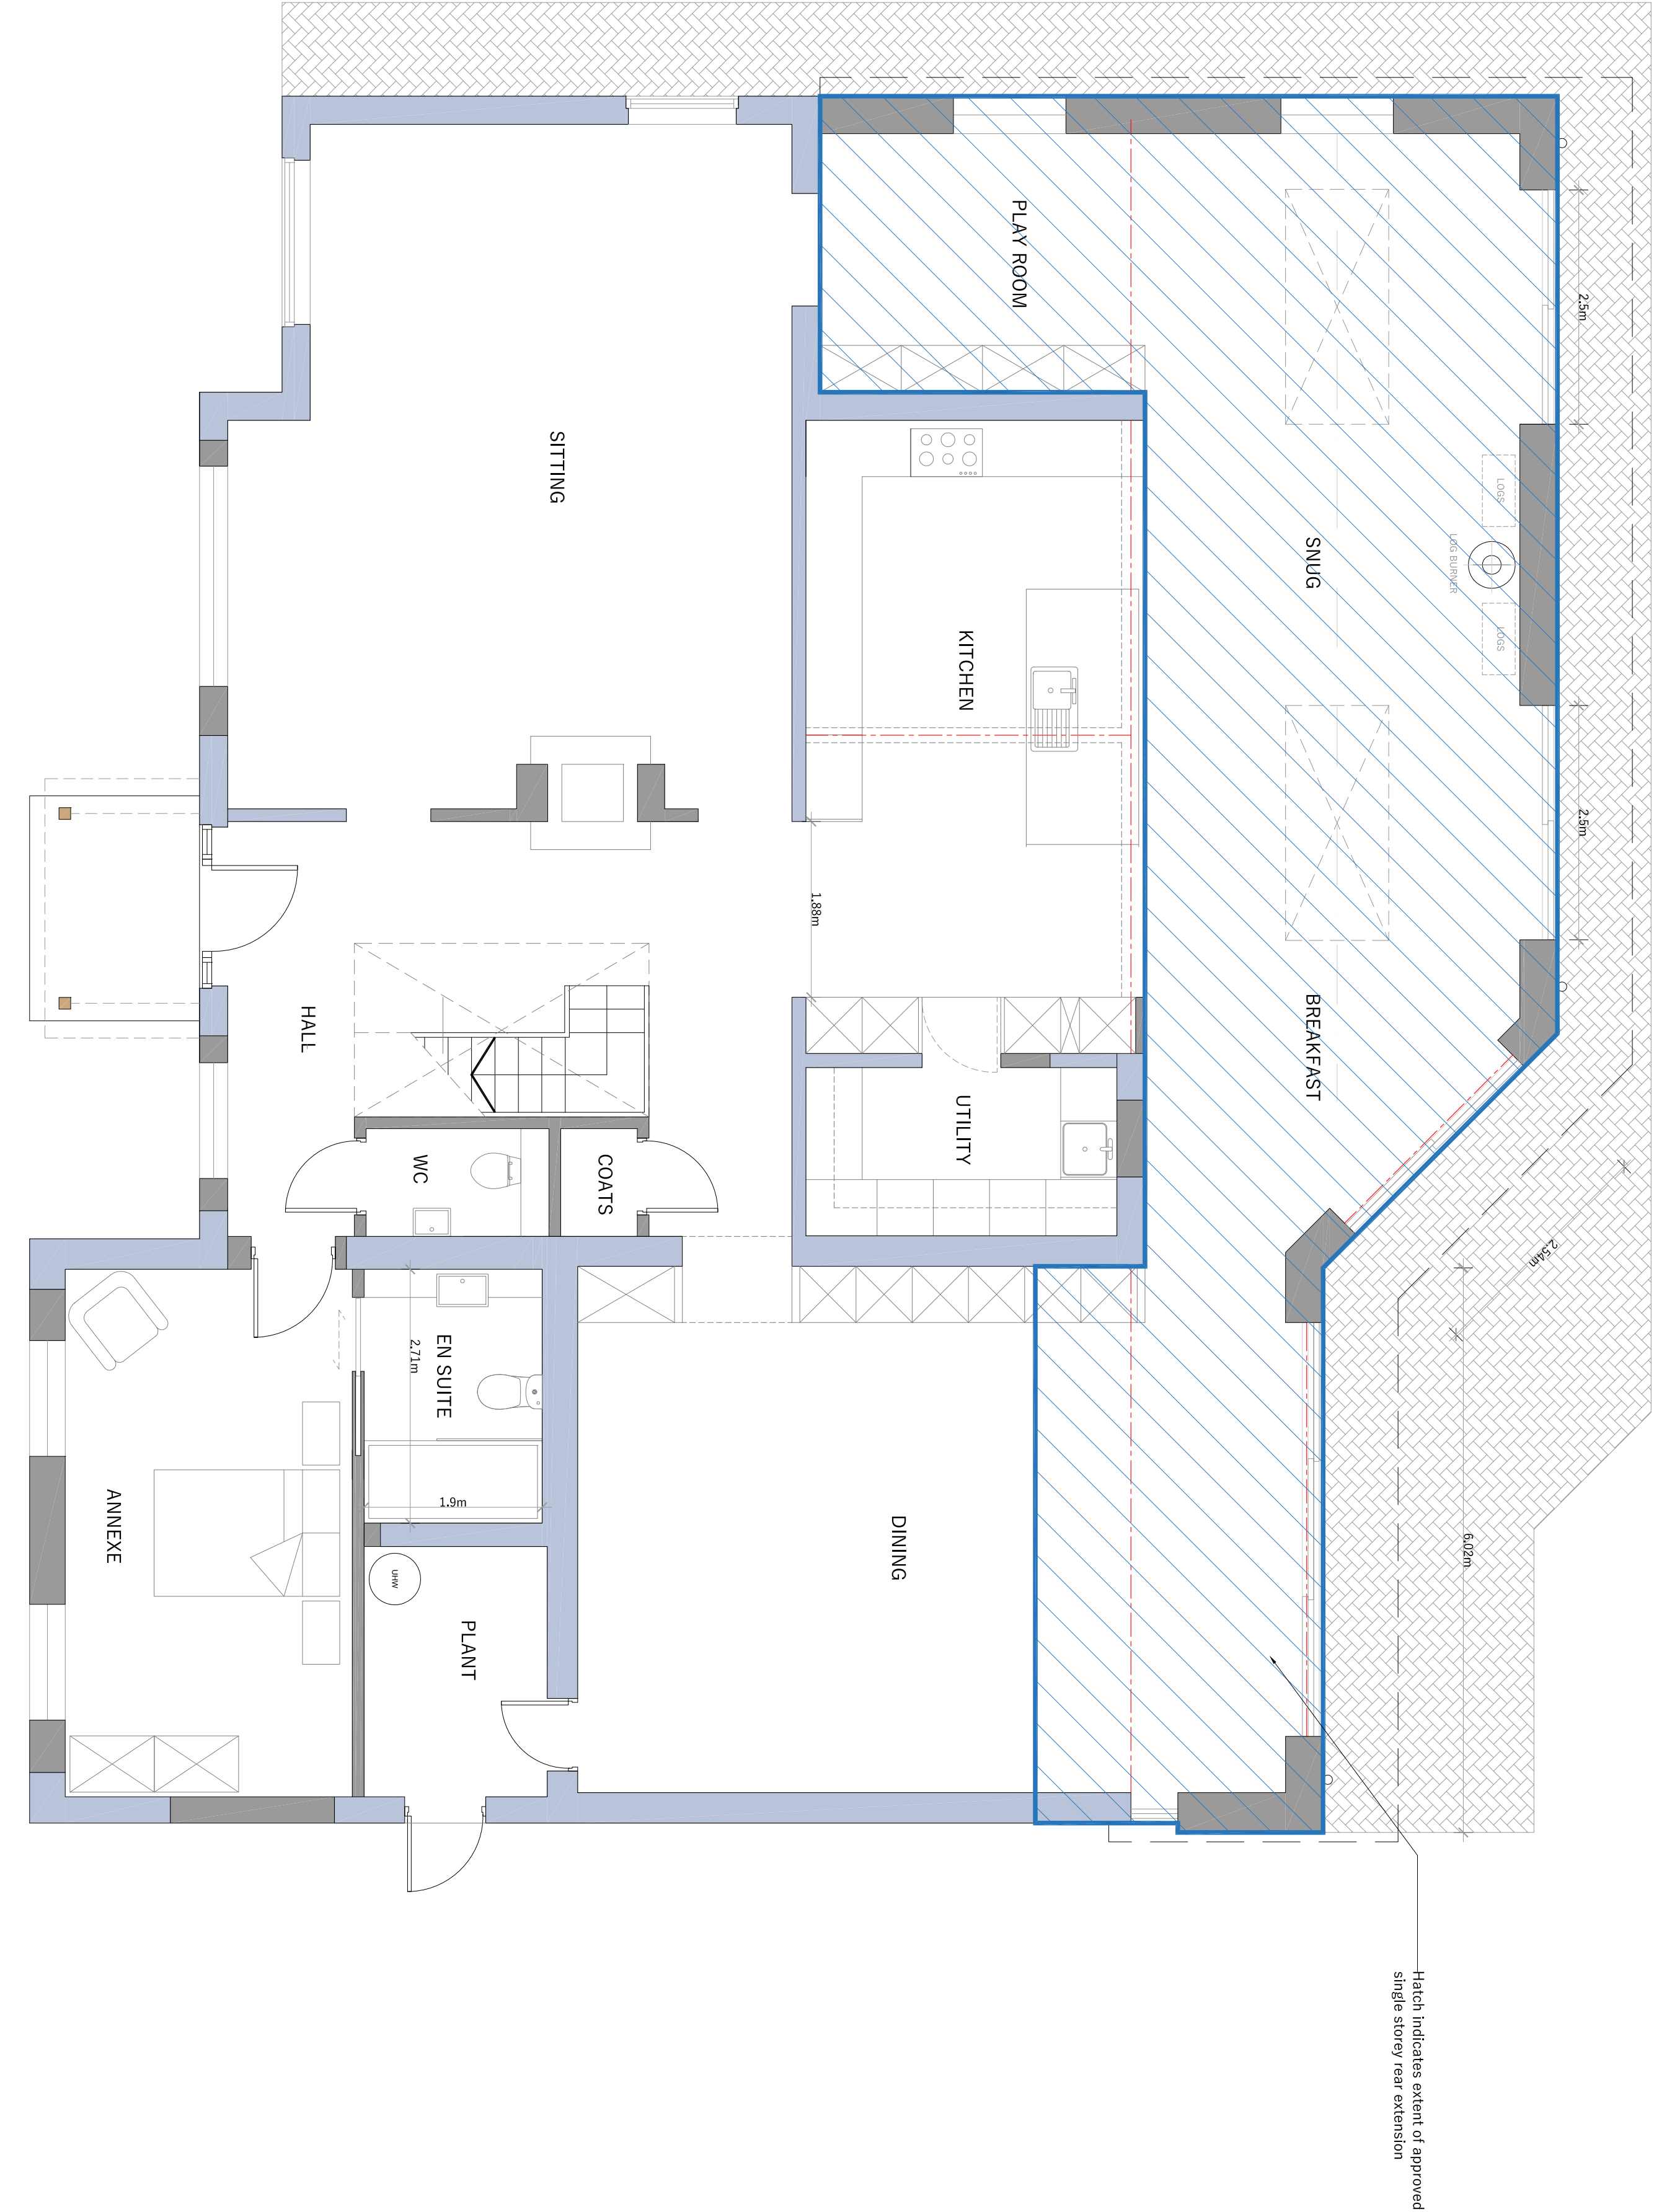

PROPOSED GROUND FLOOR PLAN

 PHILIP WADGE ARCHITECTURE		www.philipwadge.co.uk info@philipwadge.co.uk 01635 736440	
PROJECT Rear Extension	AT Lancambria, Basingstoke Road, Swallowfield, Reading, Wokingham, RG7 1PY		
CLIENT	DATE 01/10/24		
TITLE PROPOSED GROUND FLOOR PLANS			
SCALE 1:50 @ A1 1:100 @ A3	DRAWING NUMBER 23027/PL06	Rev O	
All Rights Reserved © Philip Wadge Associates Ltd 2024			