



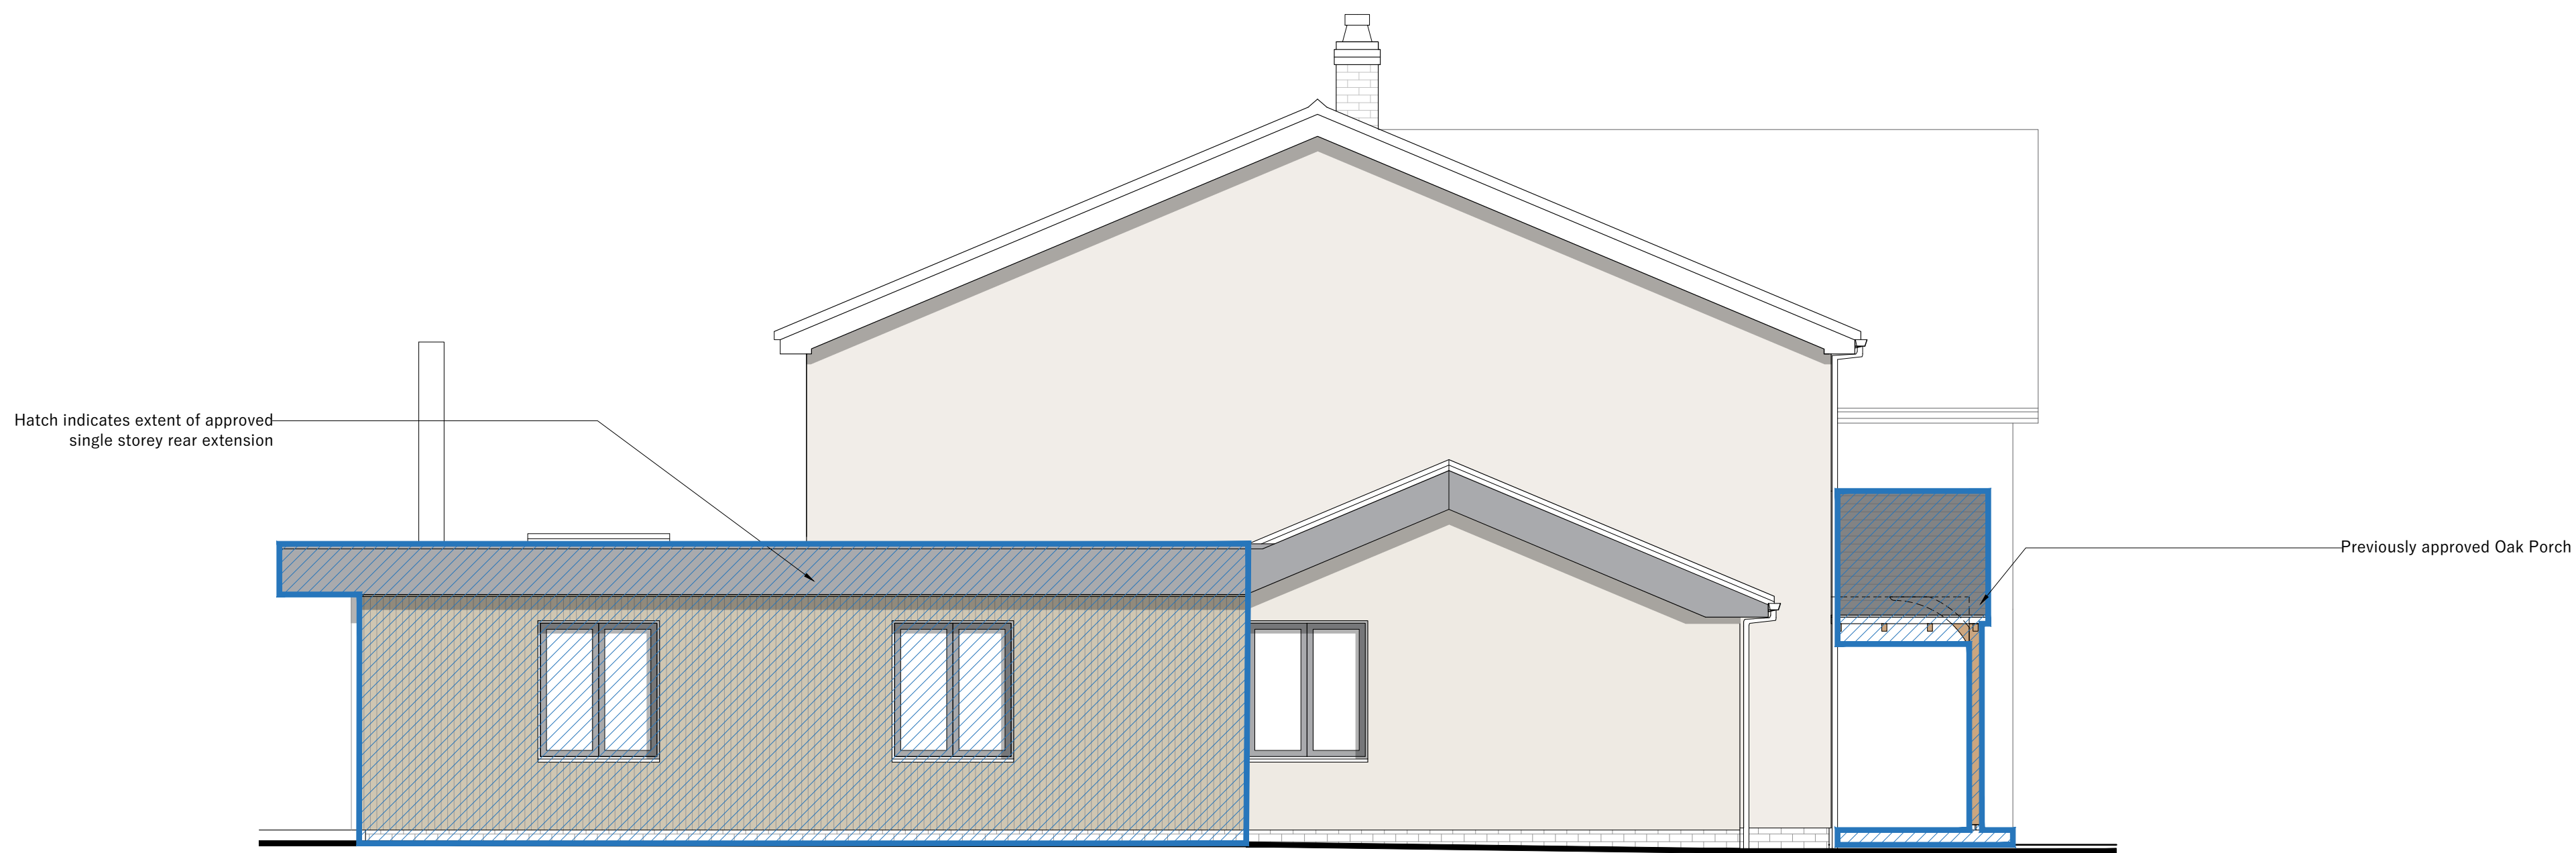

PROPOSED SOUTH ELEVATION

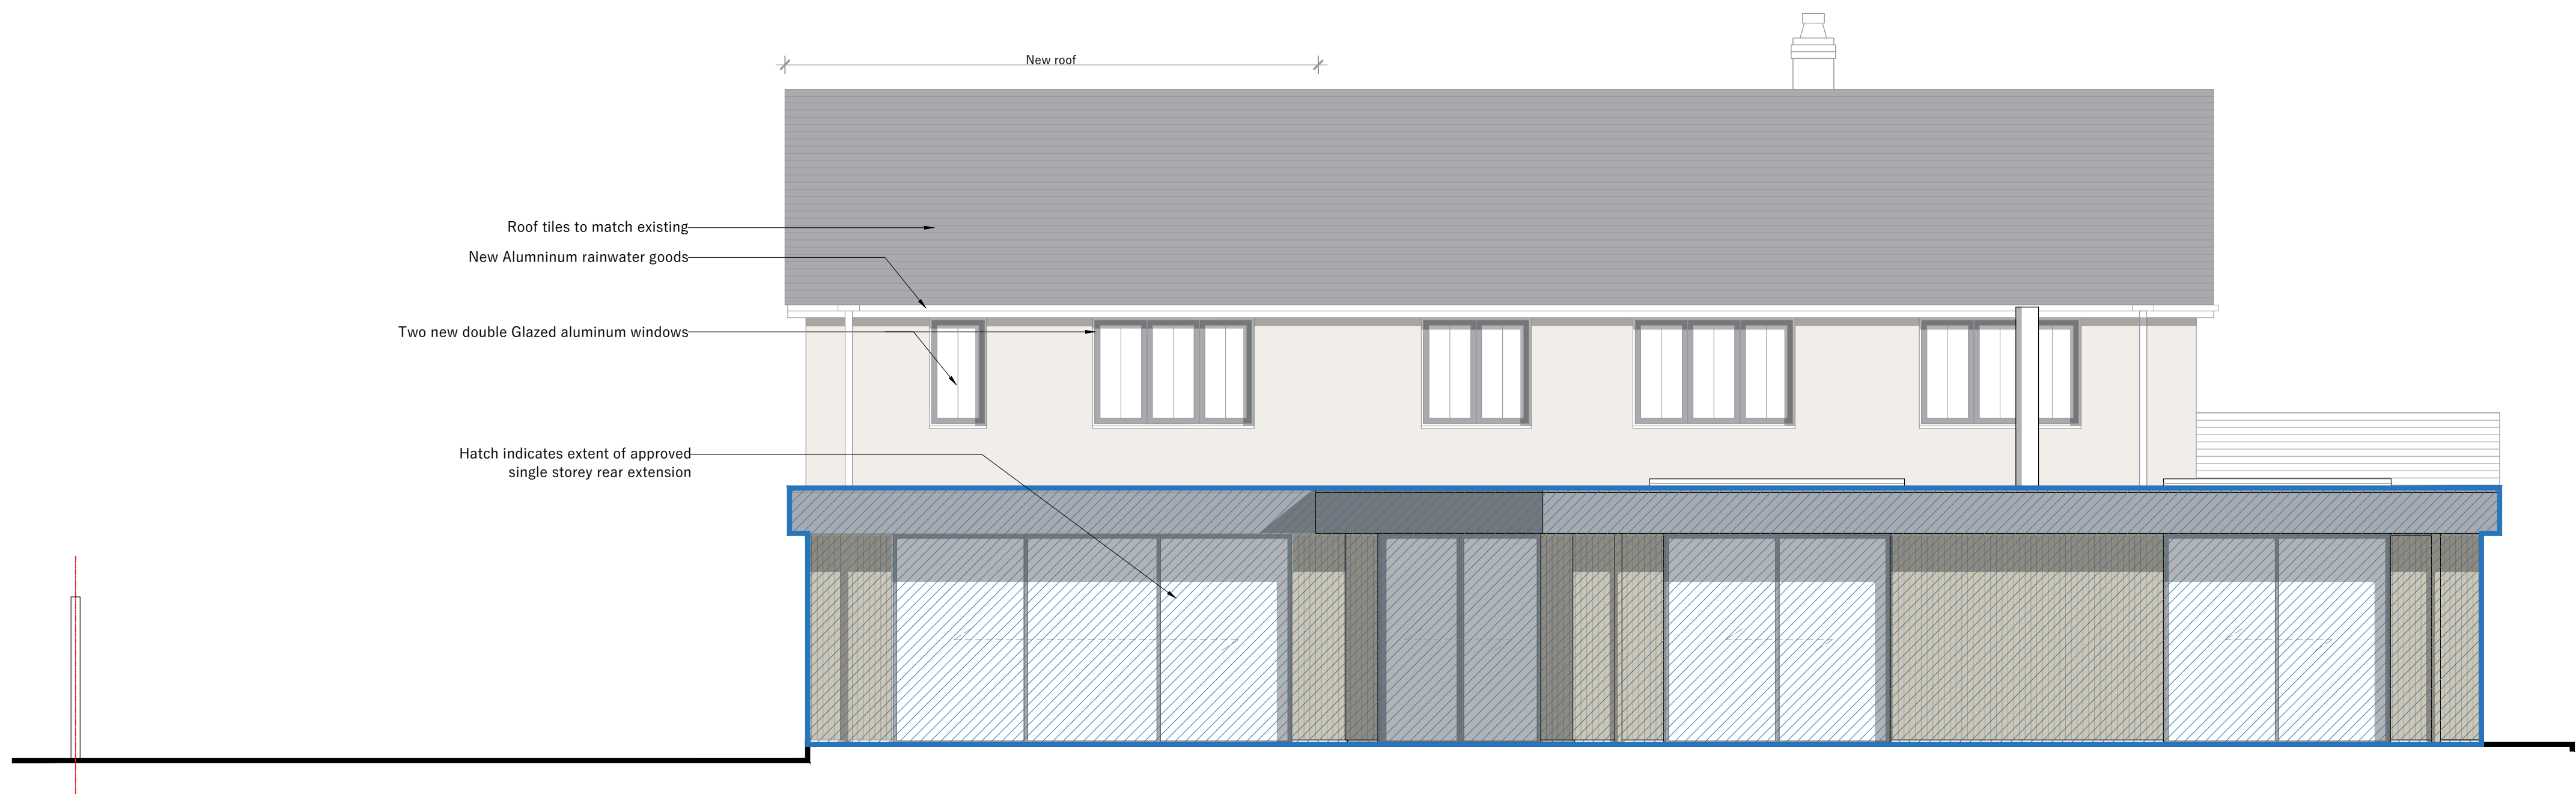

PROPOSED WEST ELEVATION

 PHILIP WADGE ARCHITECTURE		www.philipwadge.co.uk info@philipwadge.co.uk 01635 736440
PROJECT First Floor Extension		AT Lancambria, Basingstoke Road, Swallowfield, Reading, Wokingham, RG7 1PY
CLIENT		
TITLE PROPOSED ELEVATIONS		DATE 01/10/24
SCALE 1:50 @ A1 1:100 @ A3	DRAWING NUMBER 23027/PL/010	Rev J
All Rights Reserved © Philip Wadge Associates Ltd 2024		