
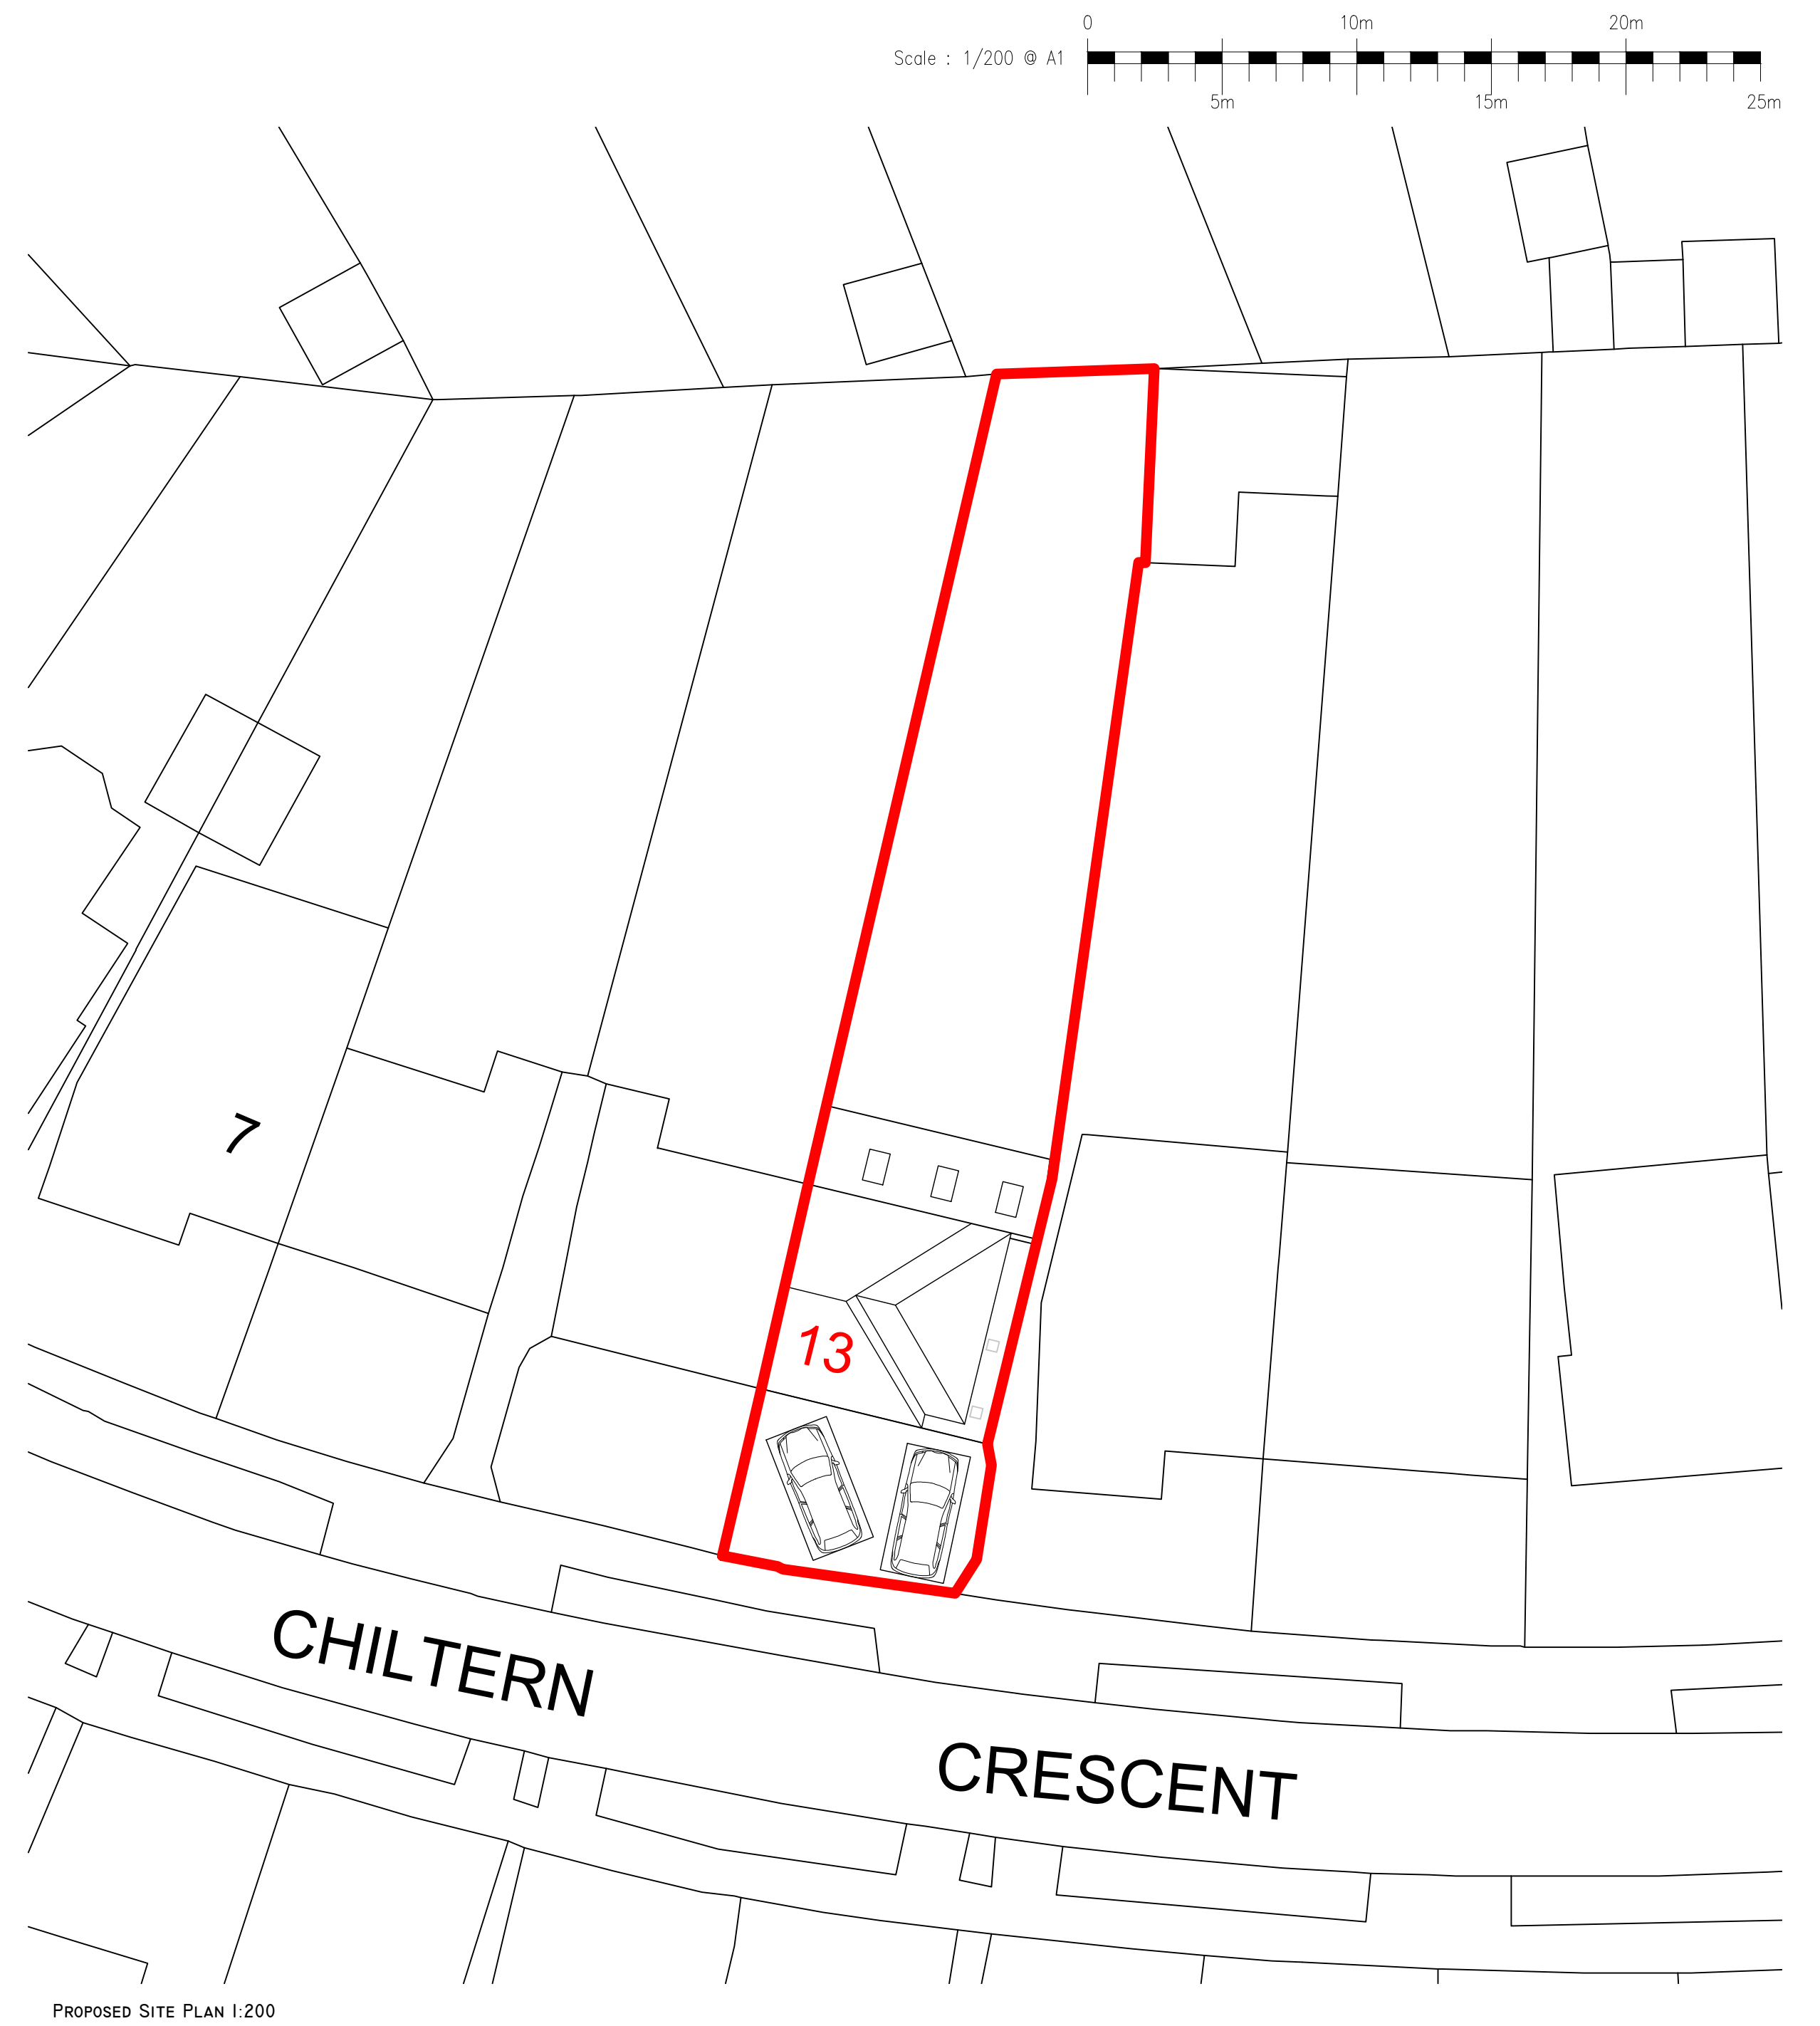
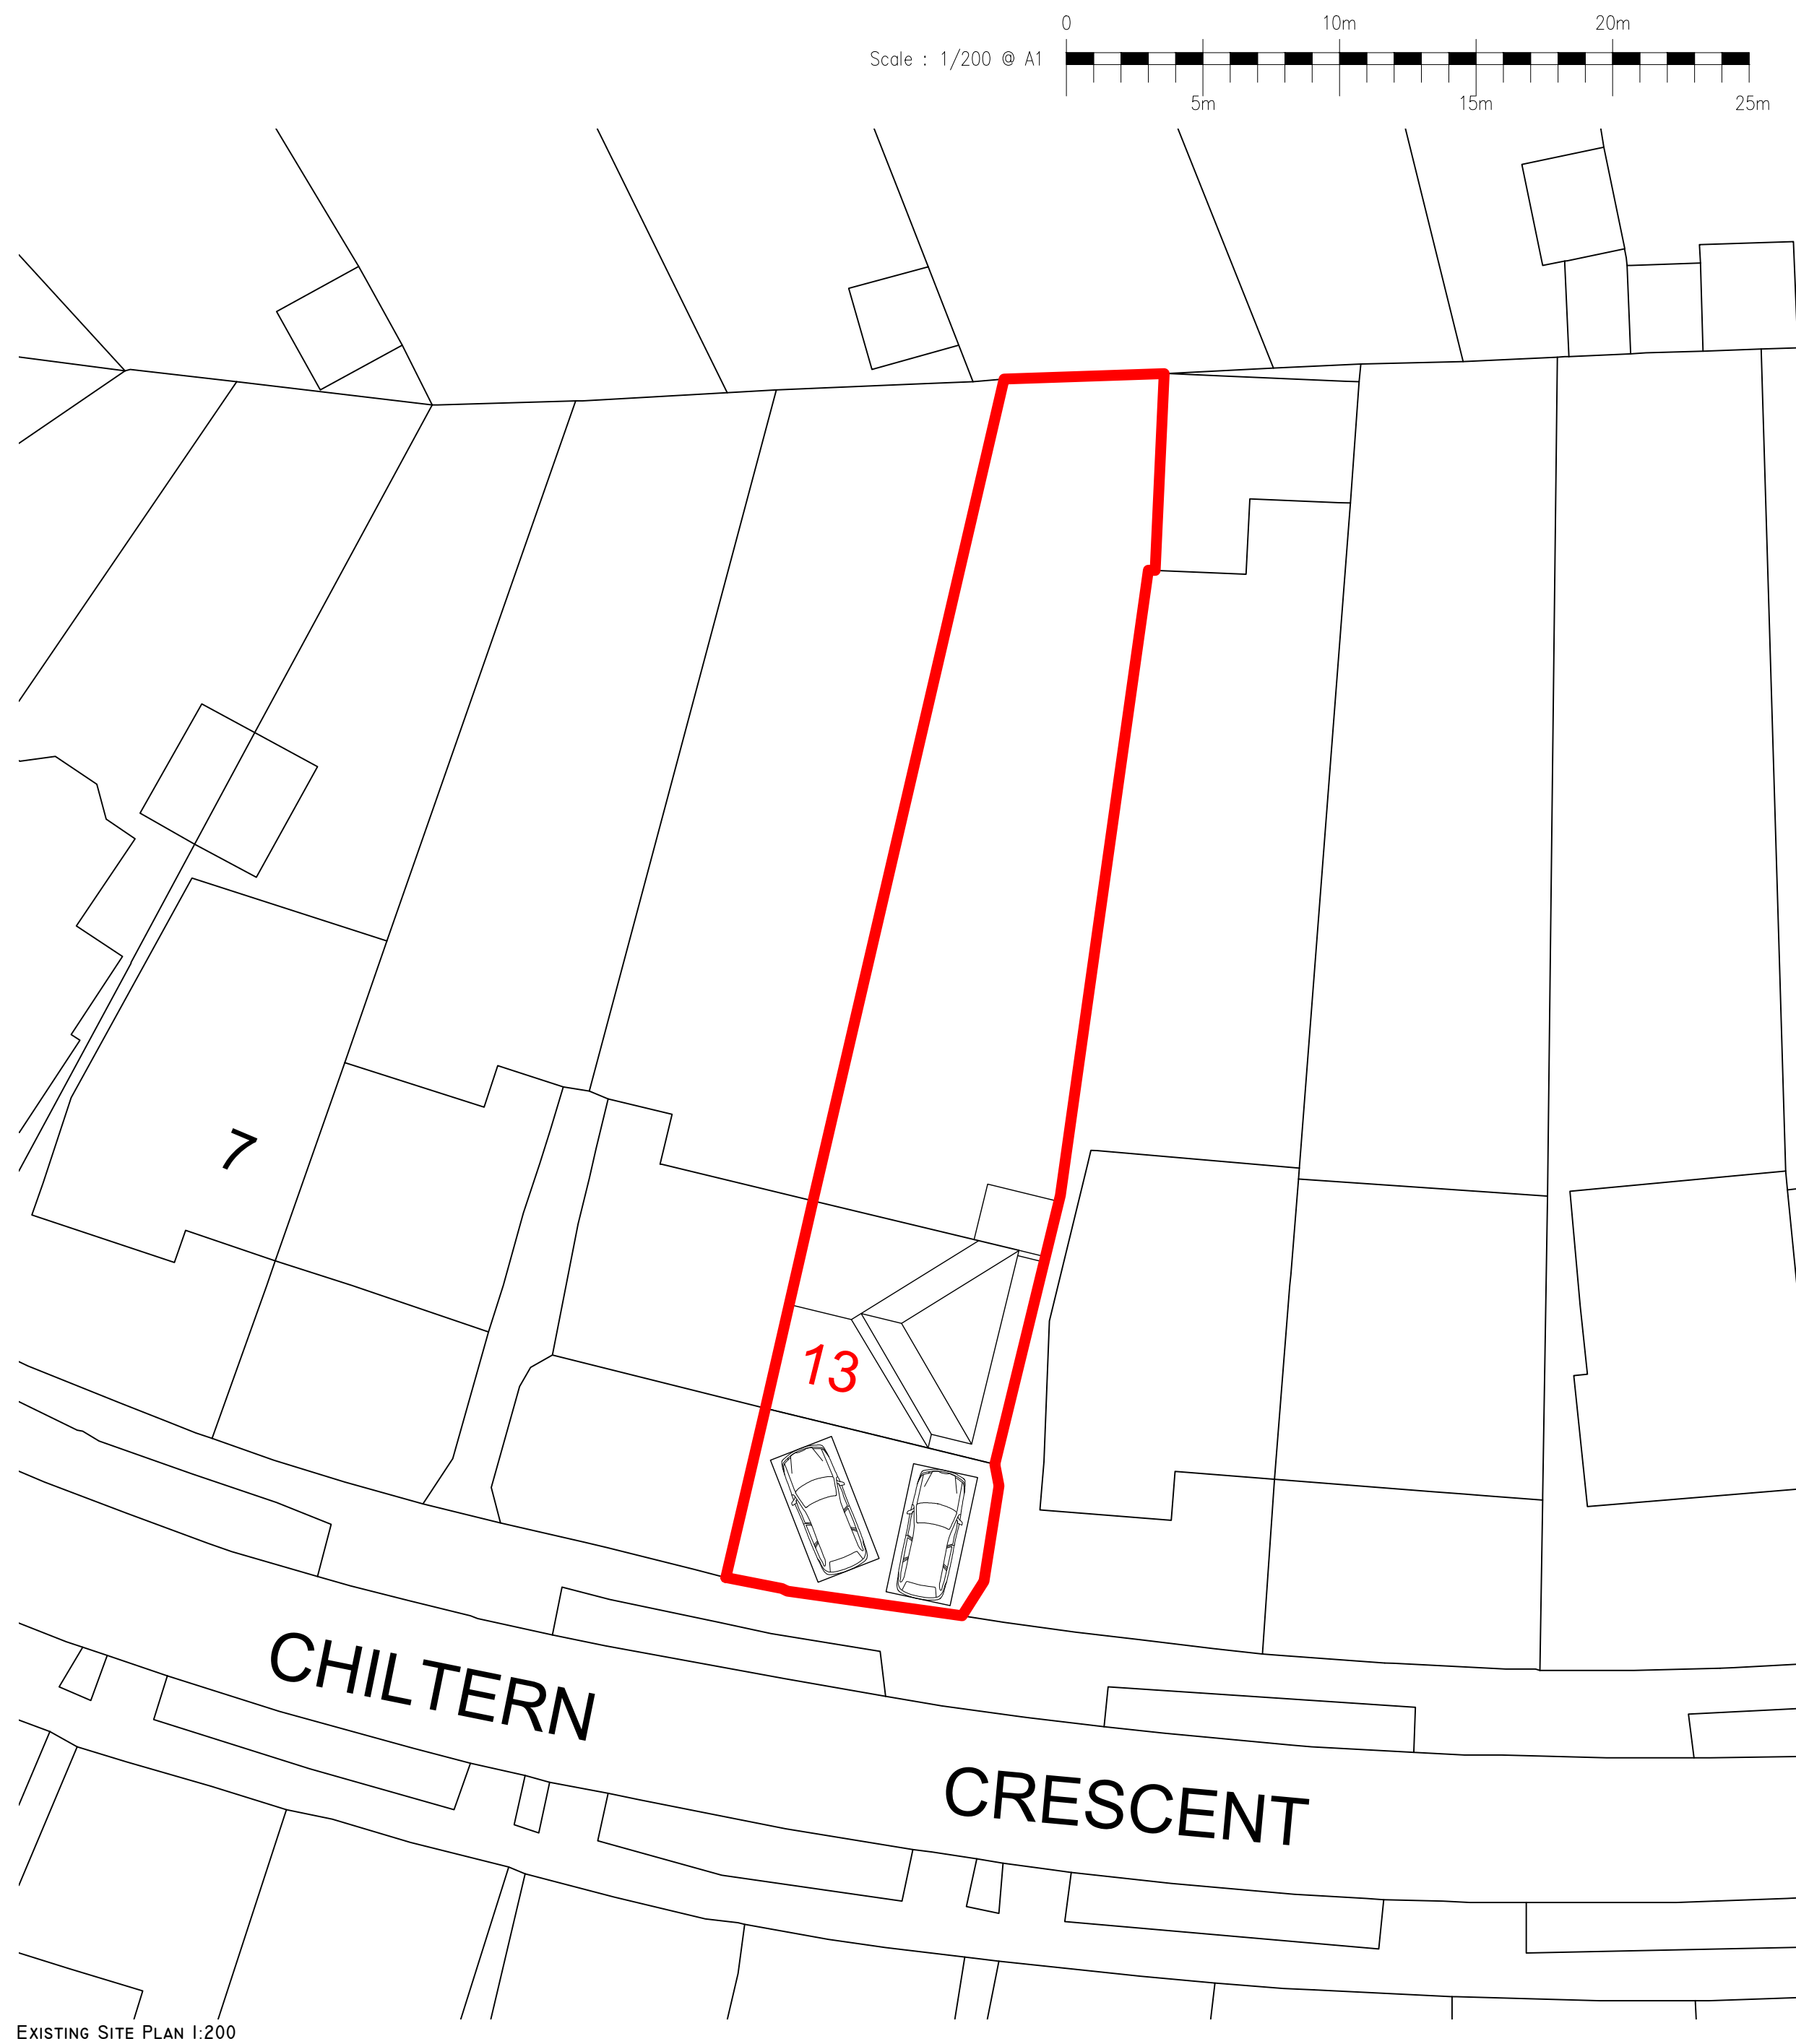
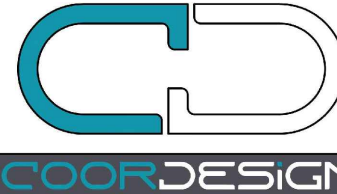
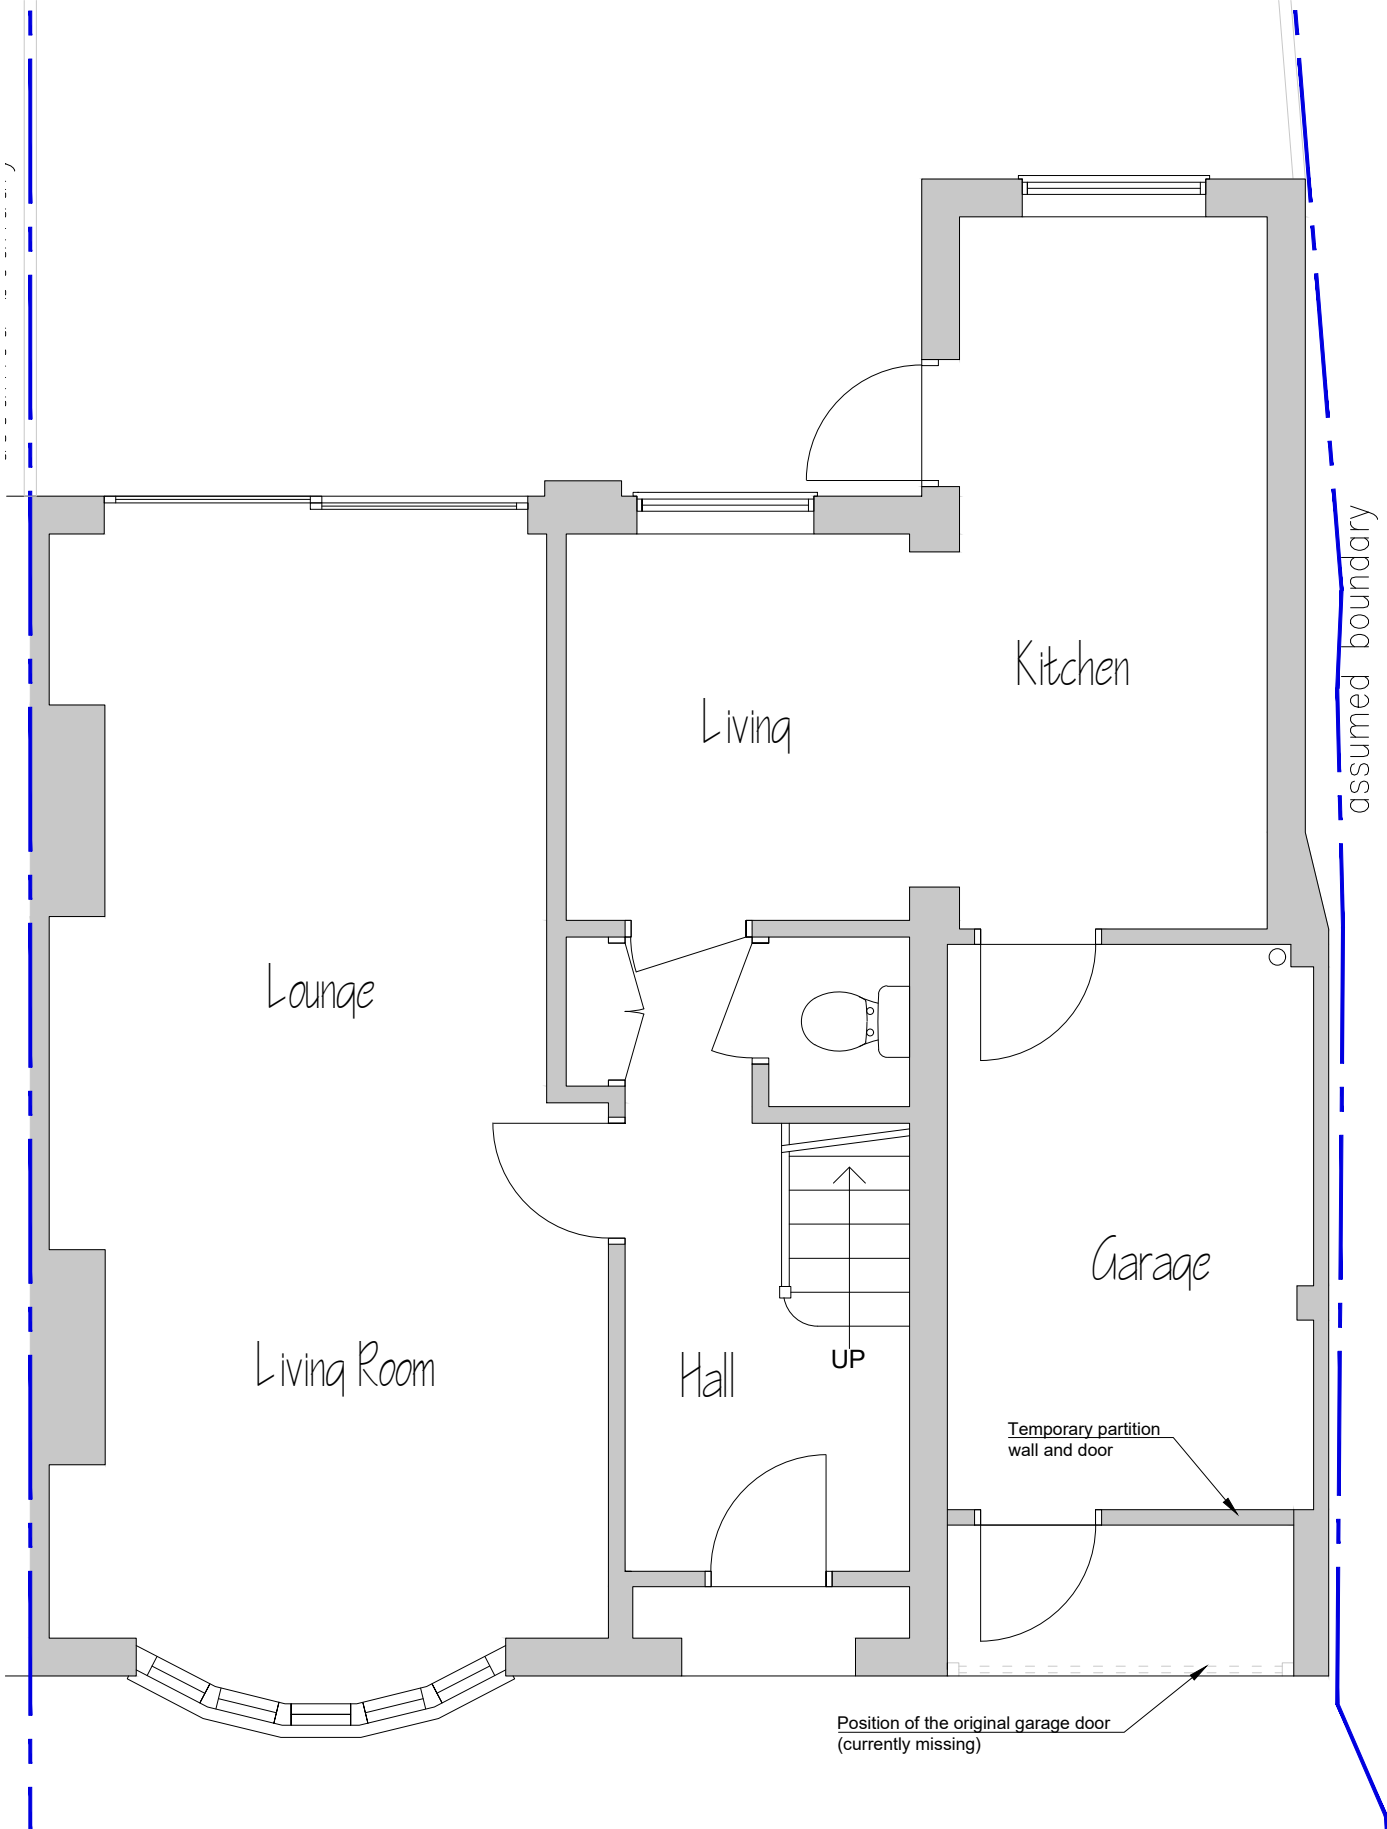


KEY:


— Area of property

(1) All dimensions shall be verified on site before proceeding with the work.
(2) Engineer to specify all structural information.
(3) Drawing produced for Planning Permission purposes only.


 COORDESIGN LTD <i>Your project. Our design.</i> Tel: 07470288667 Email: info@coordesign.co.uk Visit us at: www.coordesign.co.uk Registered Office: The Quadrant Centre, Limes Road, Weybridge, Surrey, KT13 8DM, UNITED KINGDOM	Client Ms Fatima Talhi	Job title 13 Chiltern Crescent, Earley Reading, Berkshire RG6 1AL		Drawing title LOCATION PLAN & SITE PLANS	
		Date 07.01.2026	Scale 1/200&1/1250@A1	Drawing no. 25027 - 01	Rev A

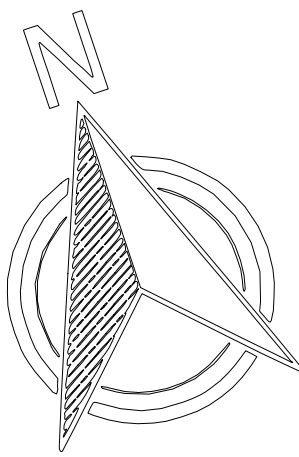

EXISTING GROUND FLOOR


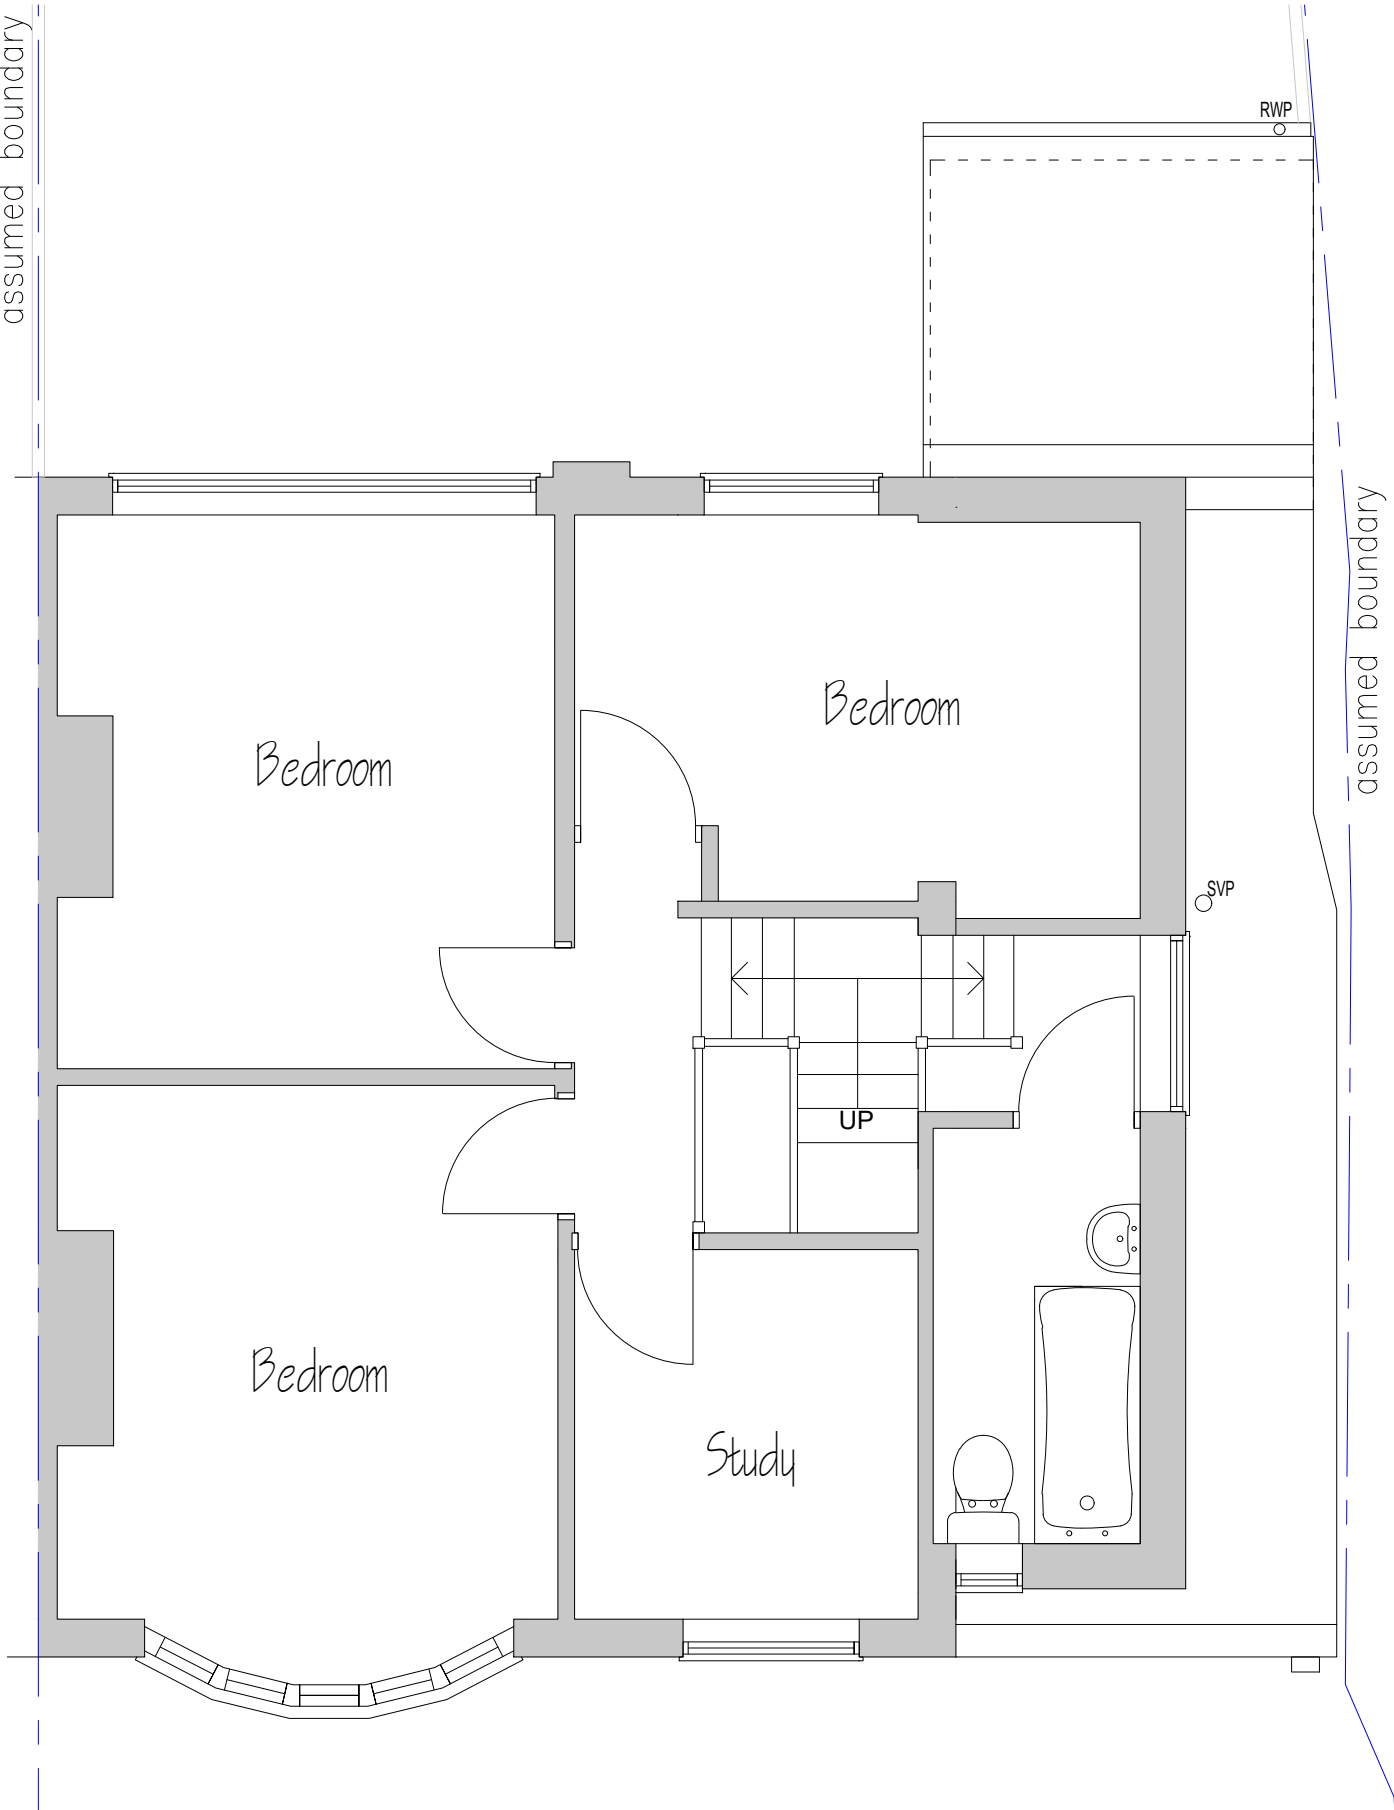


EXISTING FIRST FLOOR

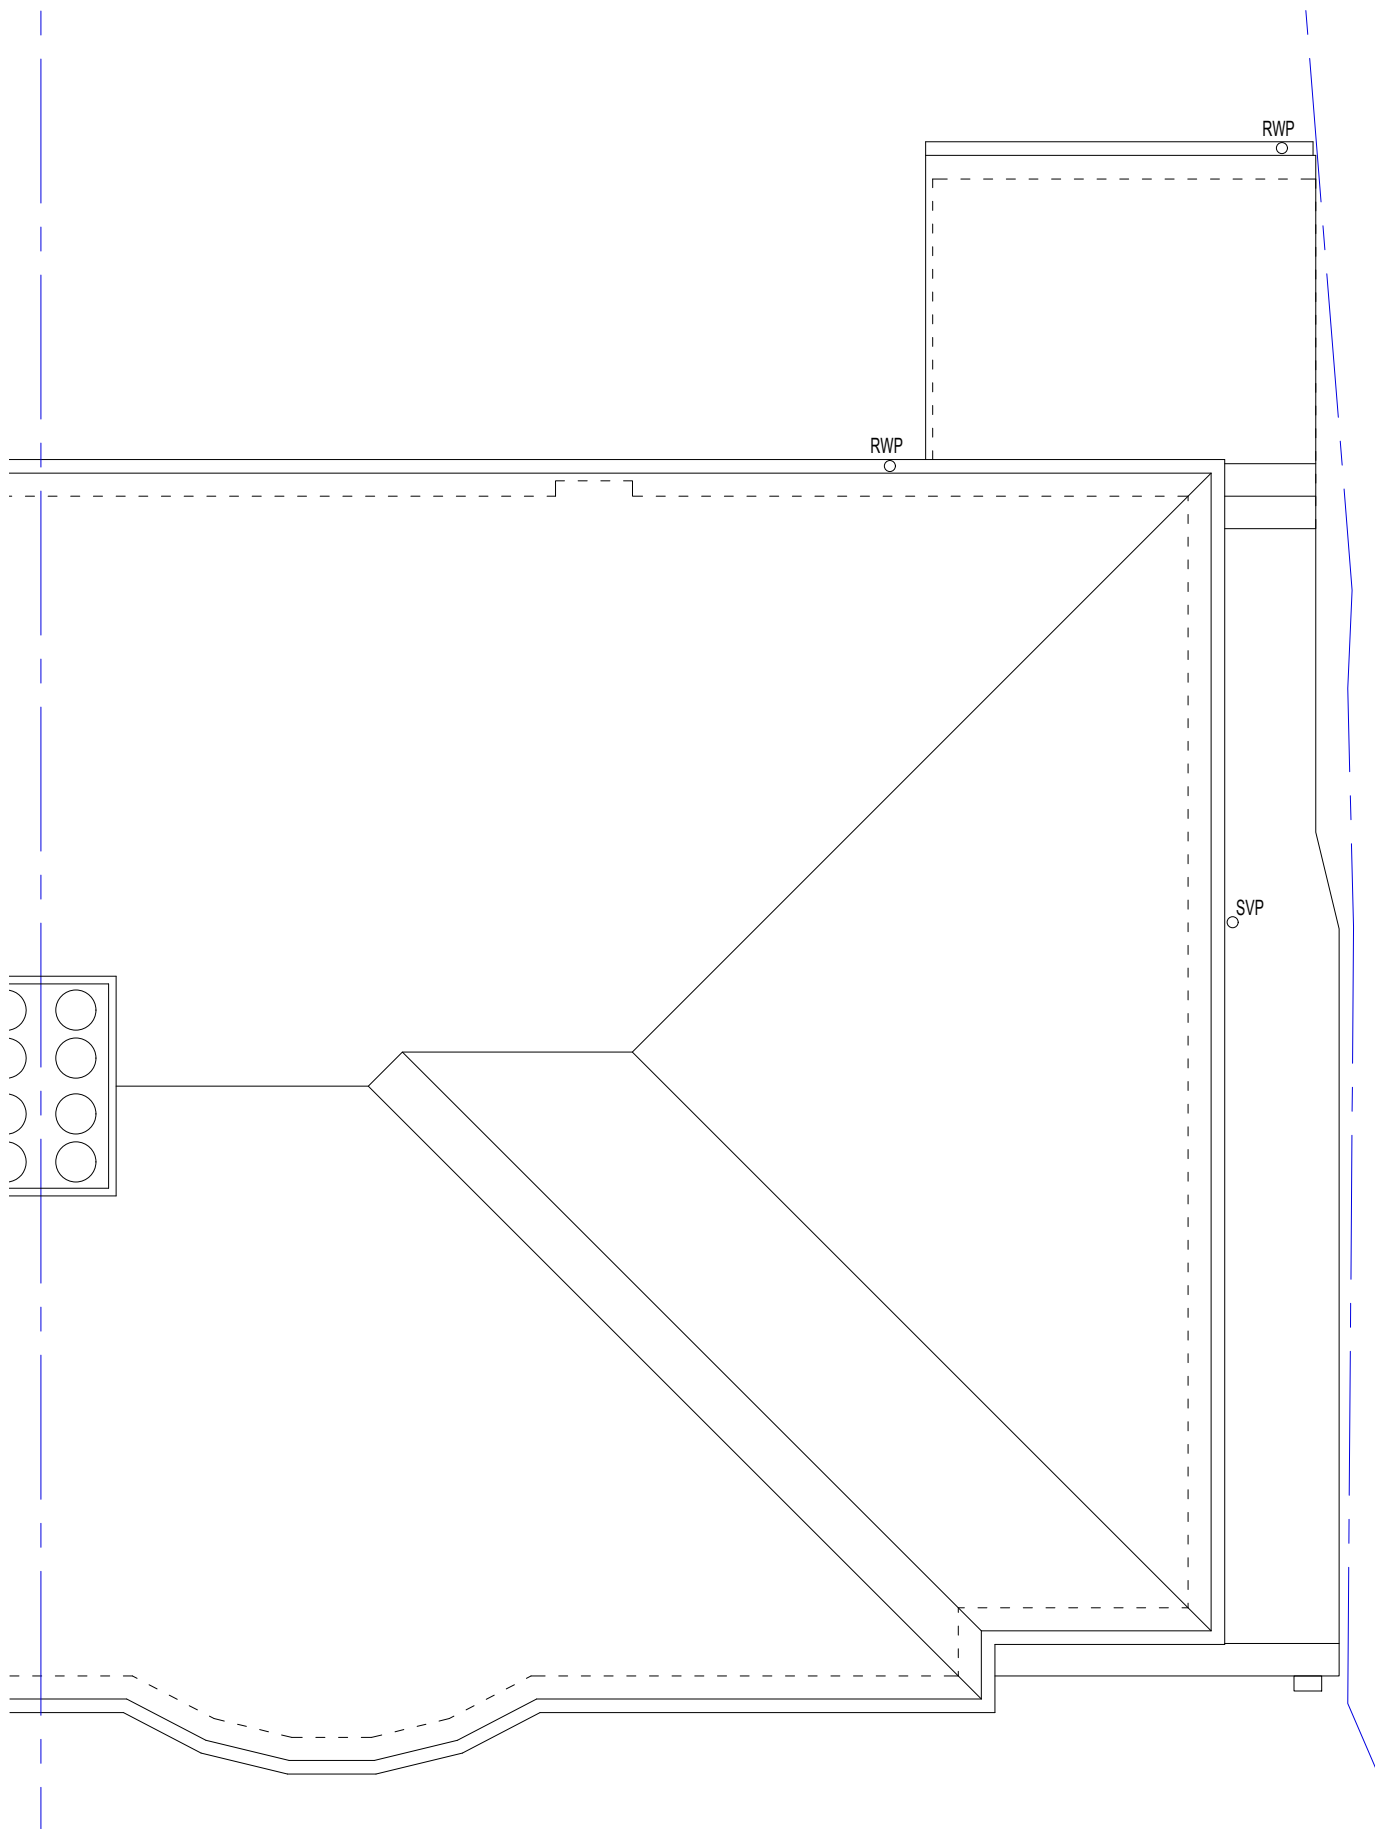

EXISTING ROOF PLAN

(1) All dimensions shall be verified on site before proceeding with the work.
(2) Engineer to specify all structural information.
(3) Drawing produced for Planning Permission purposes only.

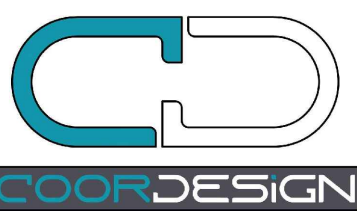 

COORDESIGN LTD
Your project. Our design.
Tel: 07470288667
Email: info@coordesign.co.uk
Visit us at: www.coordesign.co.uk
Registered Office: The Quadrant Centre, Limes Road,
Weybridge, Surrey, KT13 8DH, UNITED KINGDOM

Client
Ms Fatima Talhi

Job title
**13 Chiltern Crescent, Earley
Reading, Berkshire RG6 1AL**

Date
07.01.2026

Scale
1/50@A1

Drawing title
EXISTING PLANS

25027 - 100

B




EXISTING FRONT ELEVATION



EXISTING SIDE ELEVATION





EXISTING REAR ELEVATION


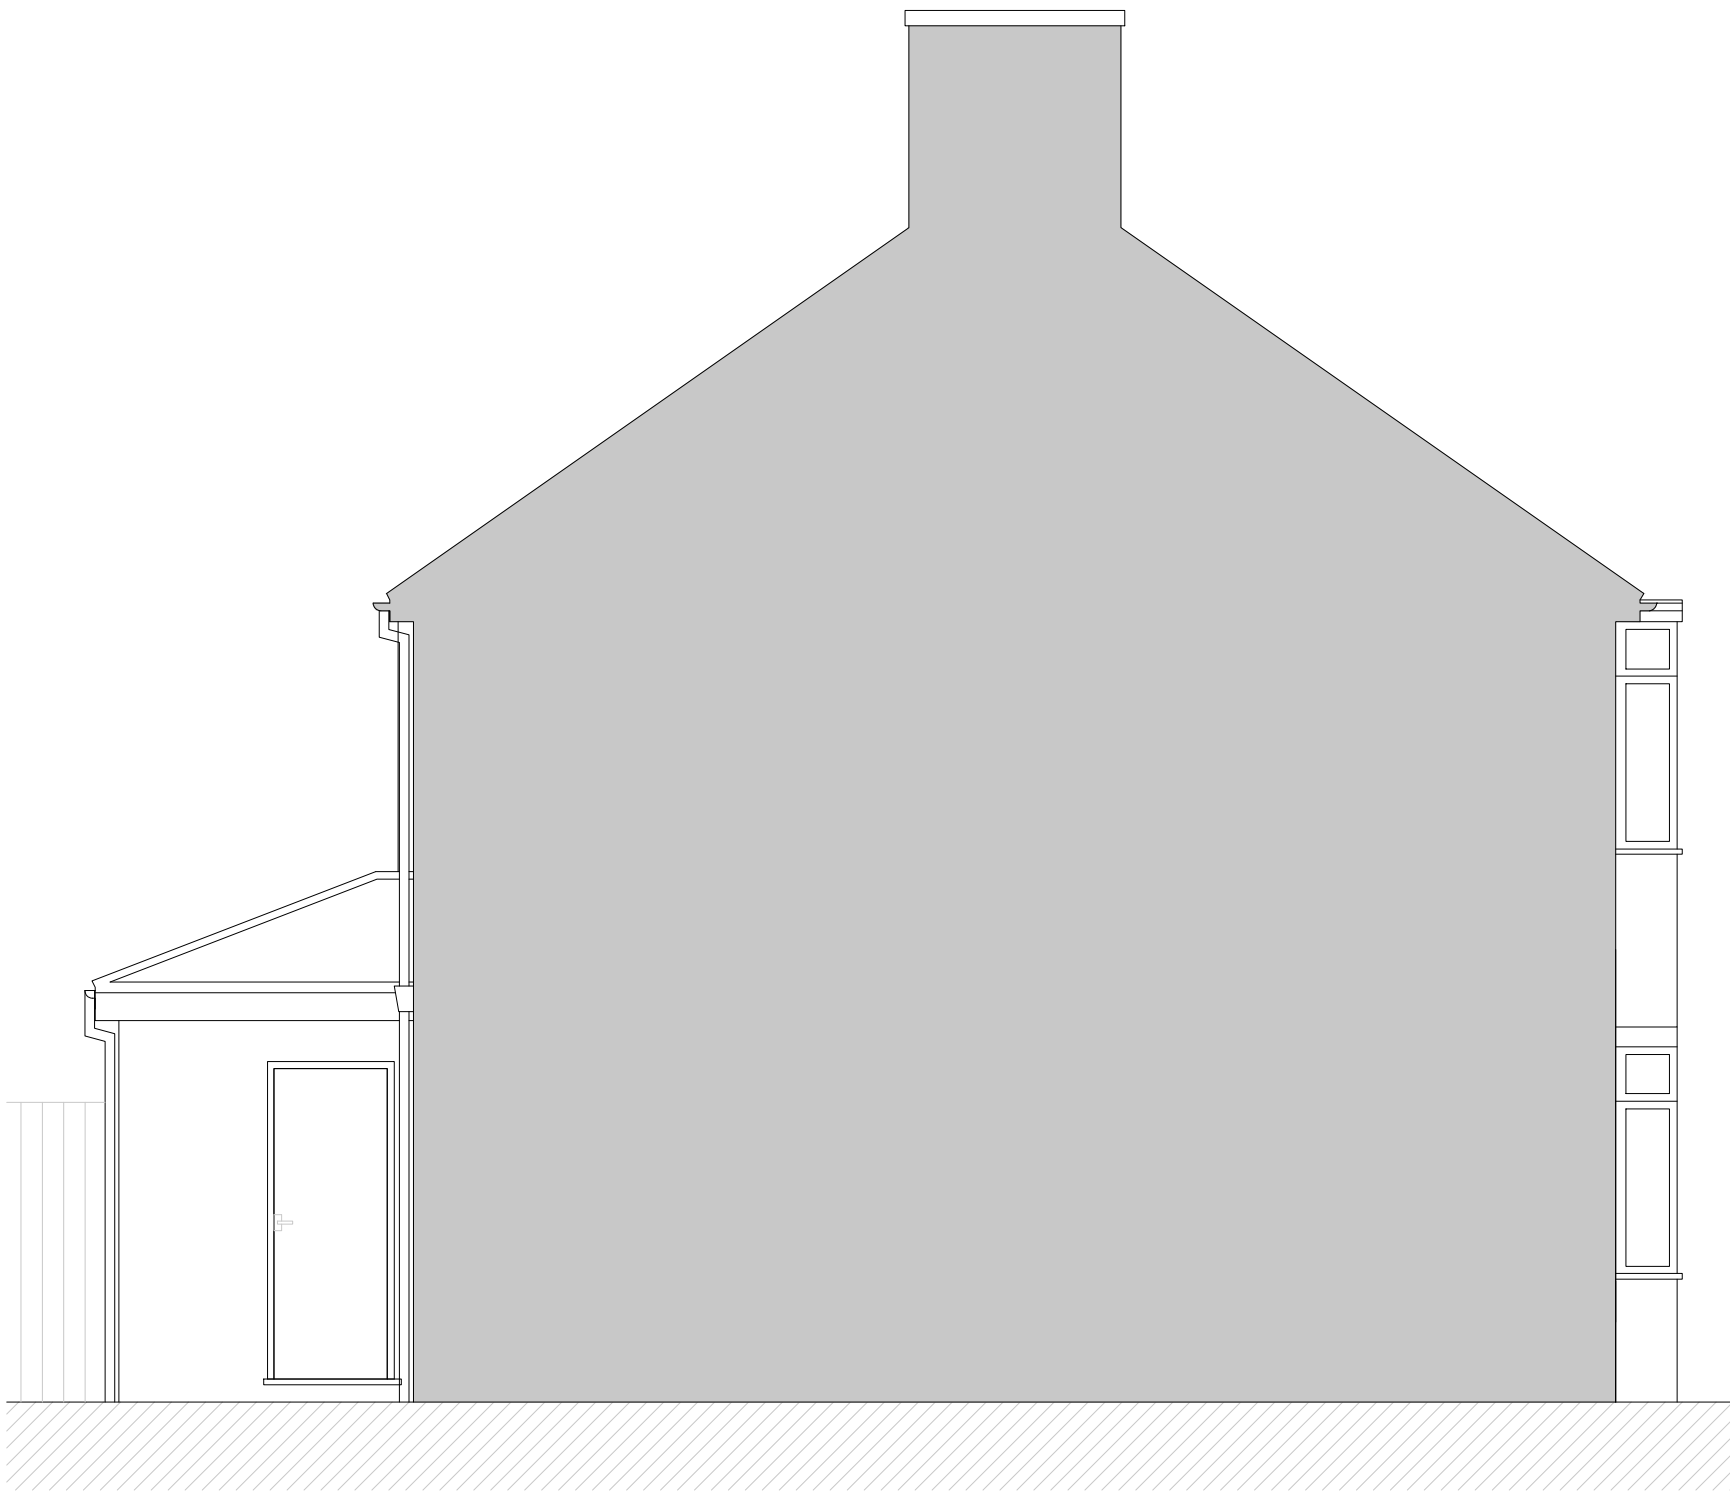


EXISTING SIDE SECTIONAL ELEVATION


(1) All dimensions shall be verified on site before proceeding with the work.
(2) Engineer to specify all structural information.
(3) Drawing produced for Planning Permission purposes only.

 

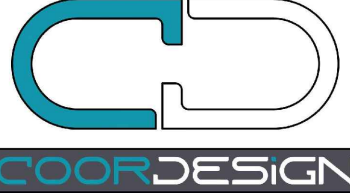
 COORDESIGN LTD <i>Your project. Our design.</i> Tel: 07470288667 Email: info@coordesign.co.uk Visit us at: www.coordesign.co.uk Registered Office: The Quadrant Centre, Limes Road, Weybridge, Surrey, KT13 8DM, UNITED KINGDOM	Client Ms Fatima Talhi	Job title 13 Chiltern Crescent, Earley Reading, Berkshire RG6 1AL	Drawing title EXISTING ELEVATIONS	Date 07.01.2026	Scale 1/50@A1	25027 - 200	B

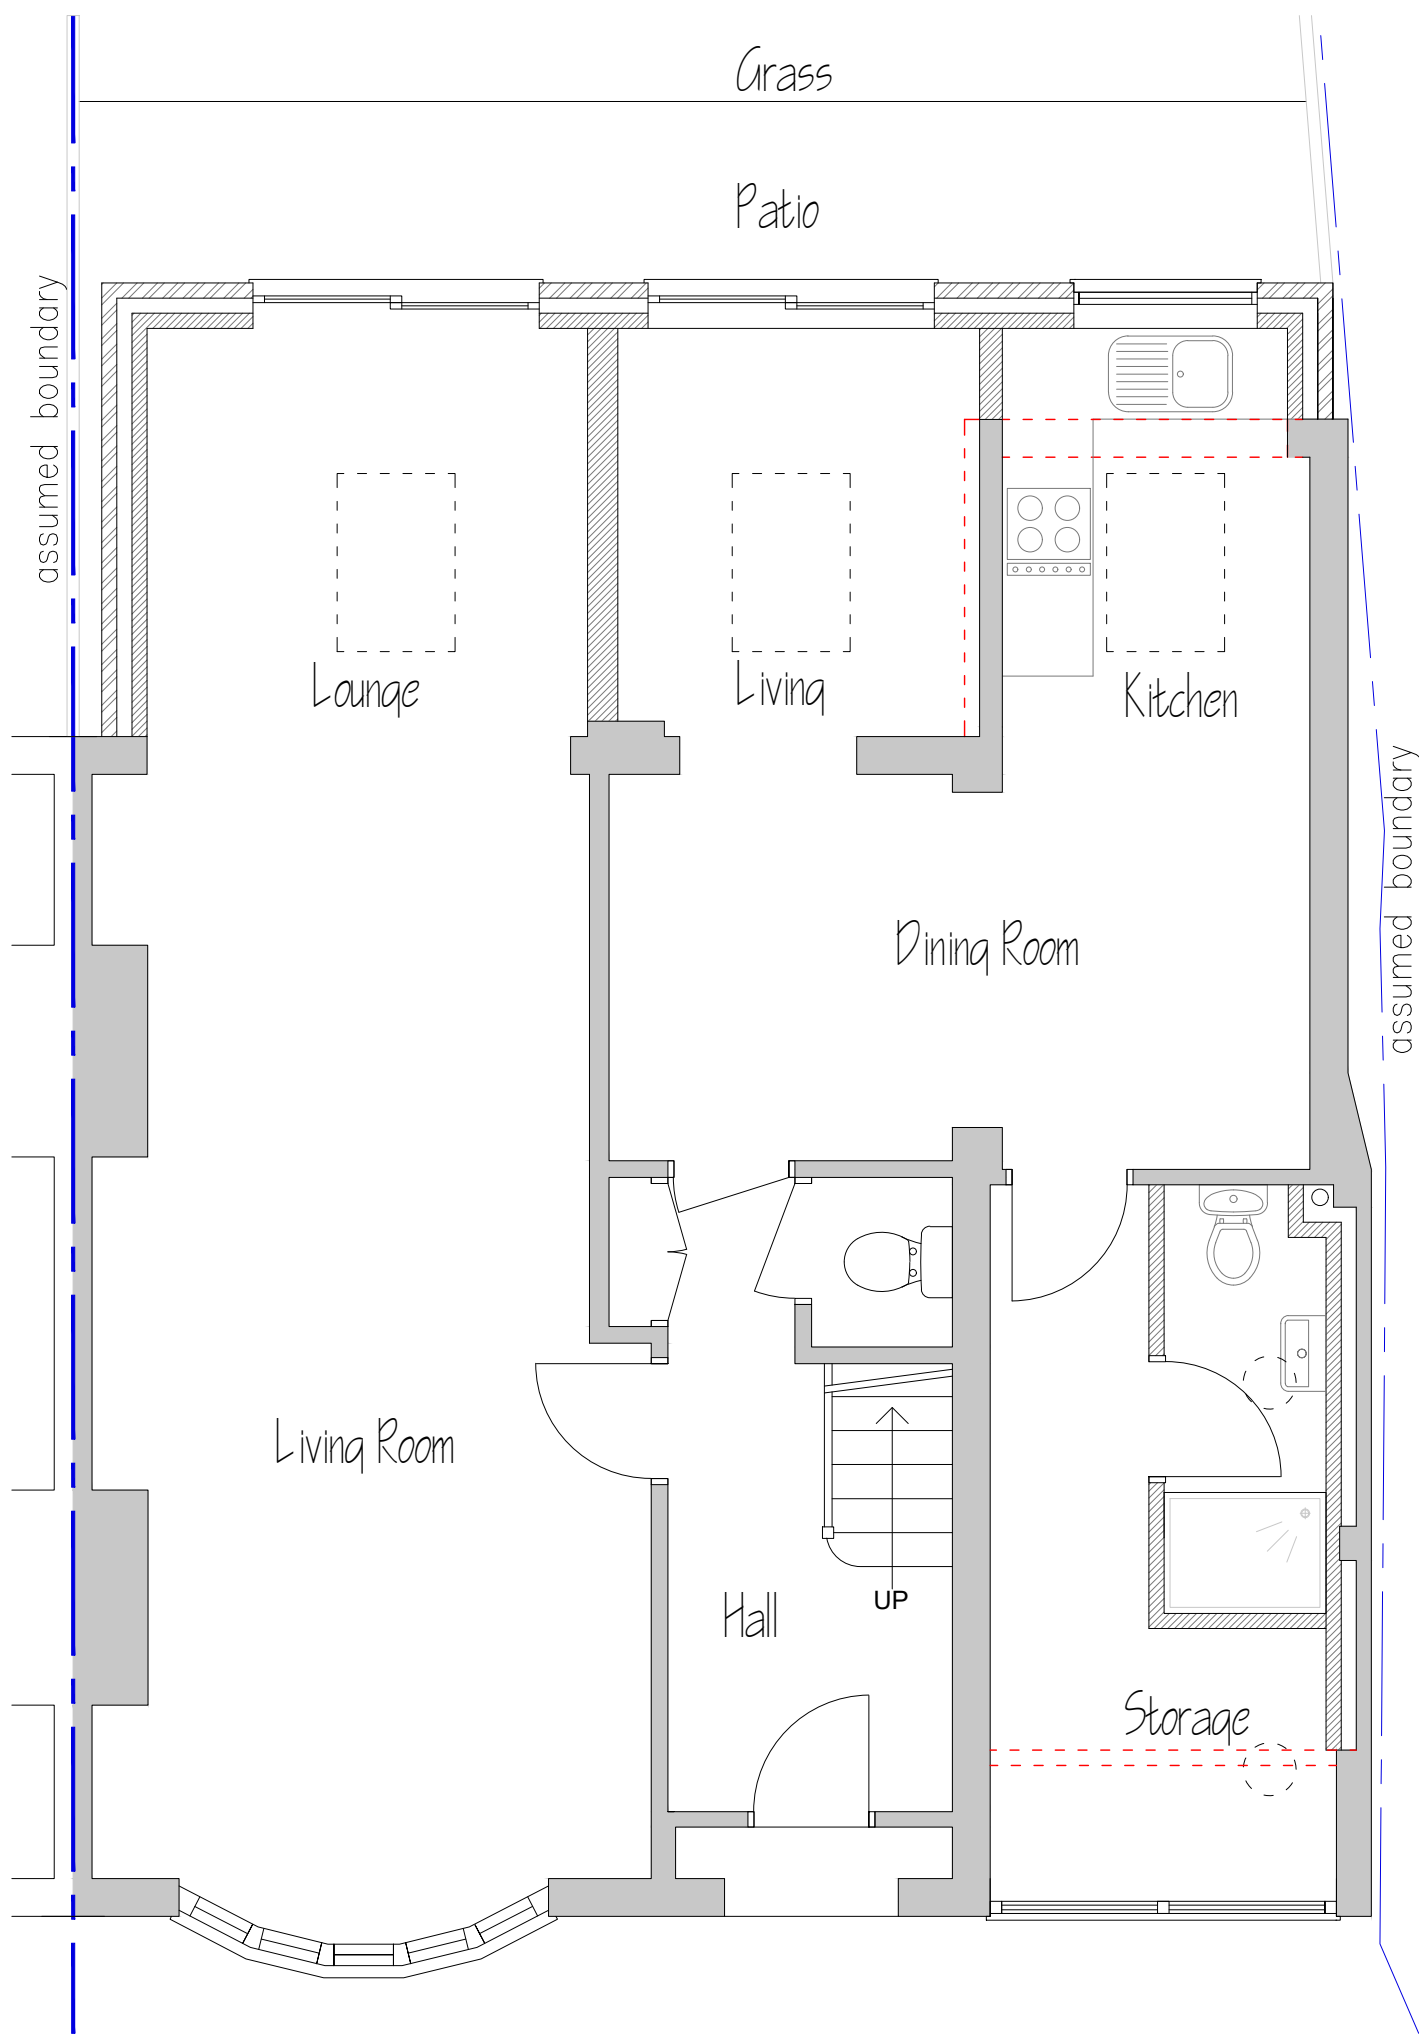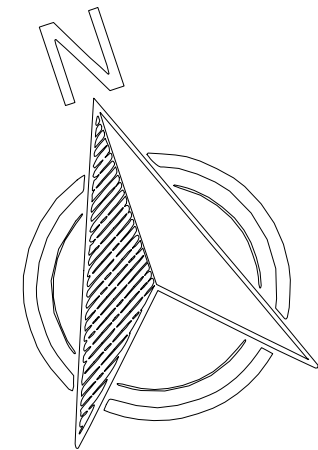

GROUND FLOOR

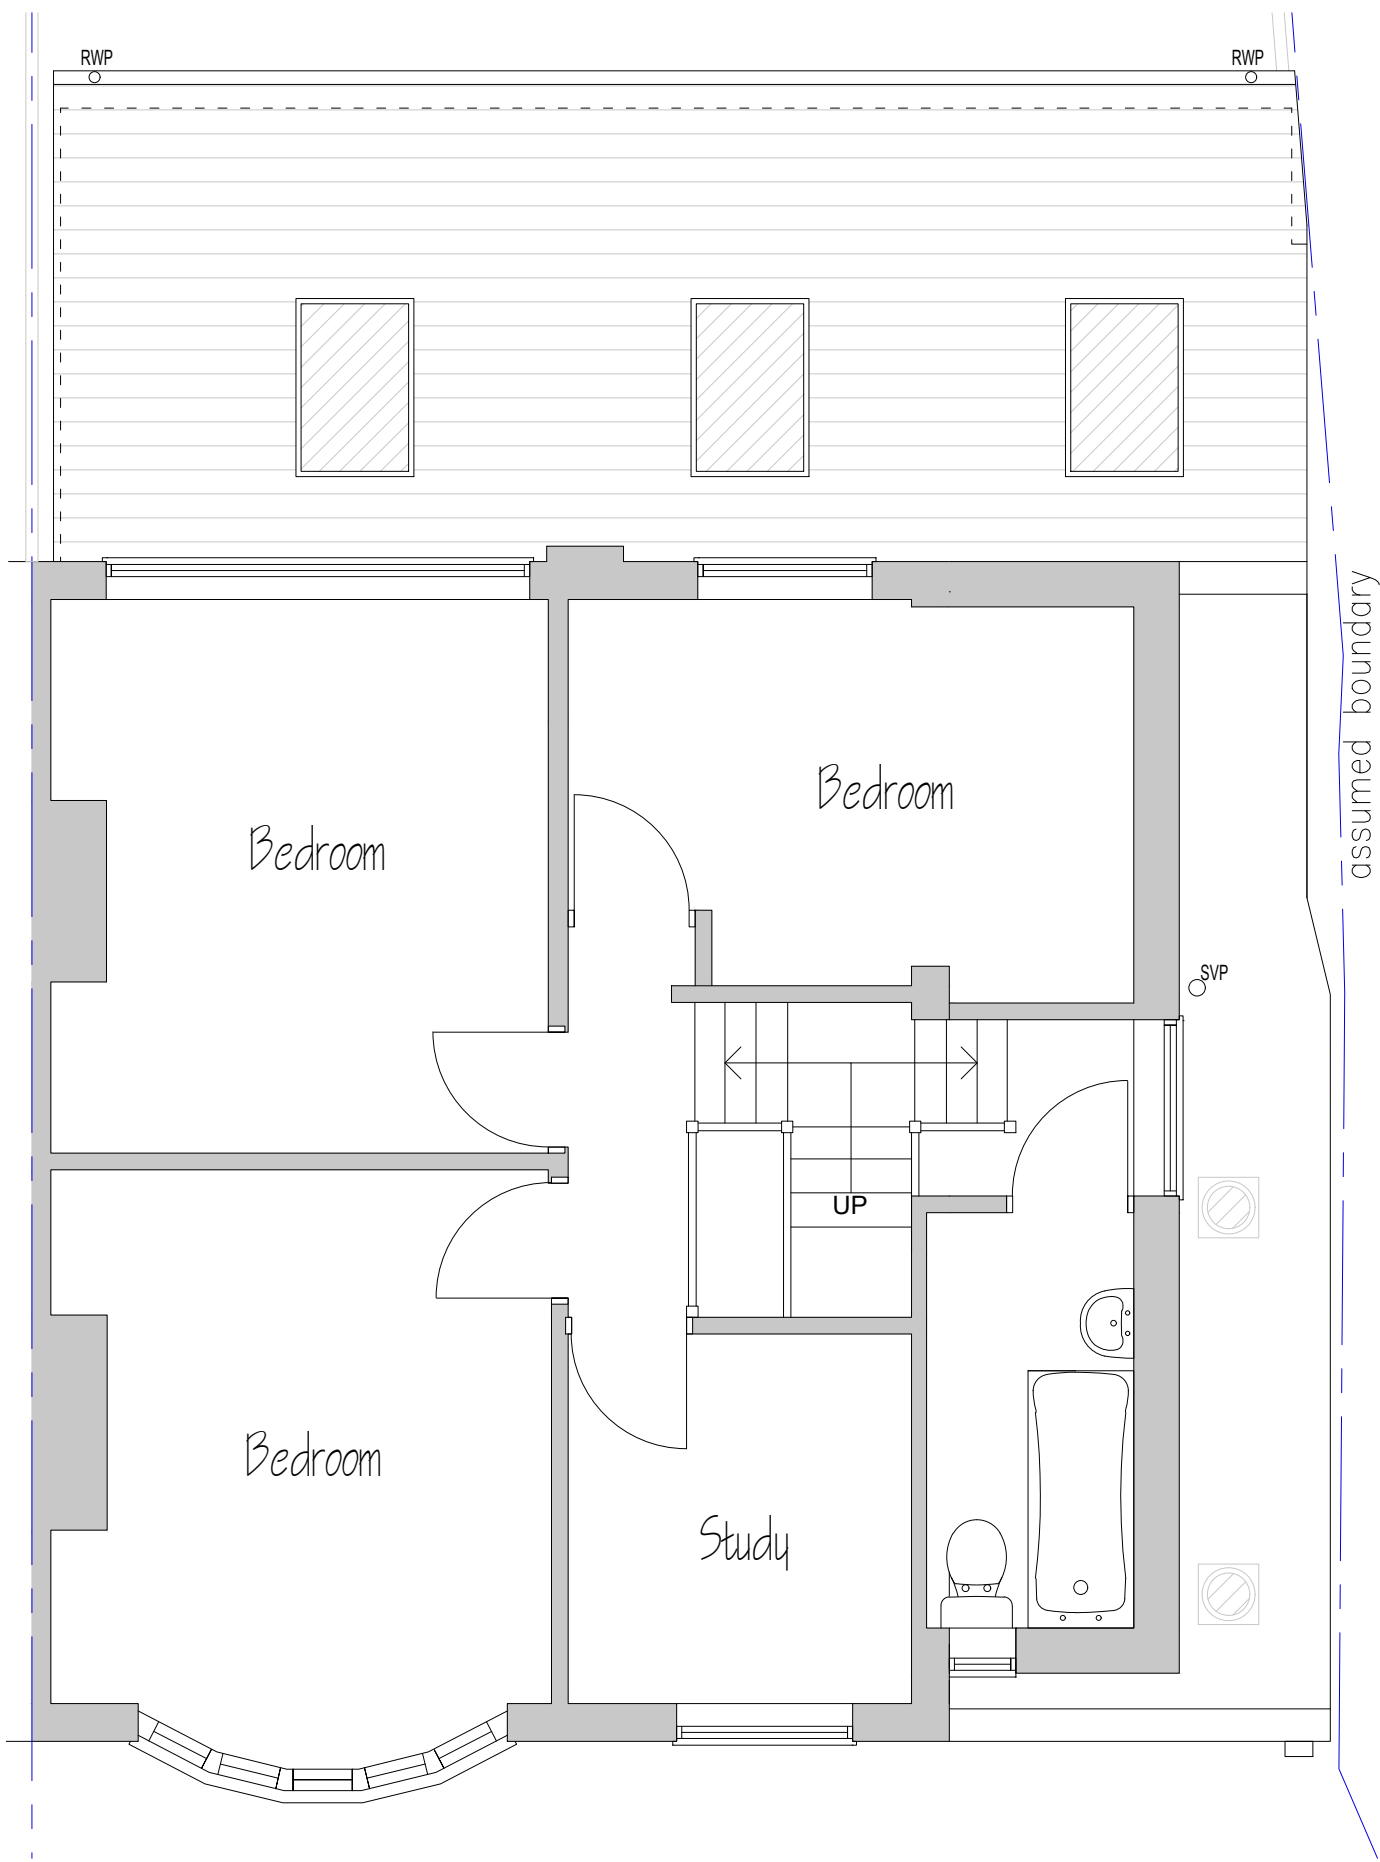


FIRST FLOOR

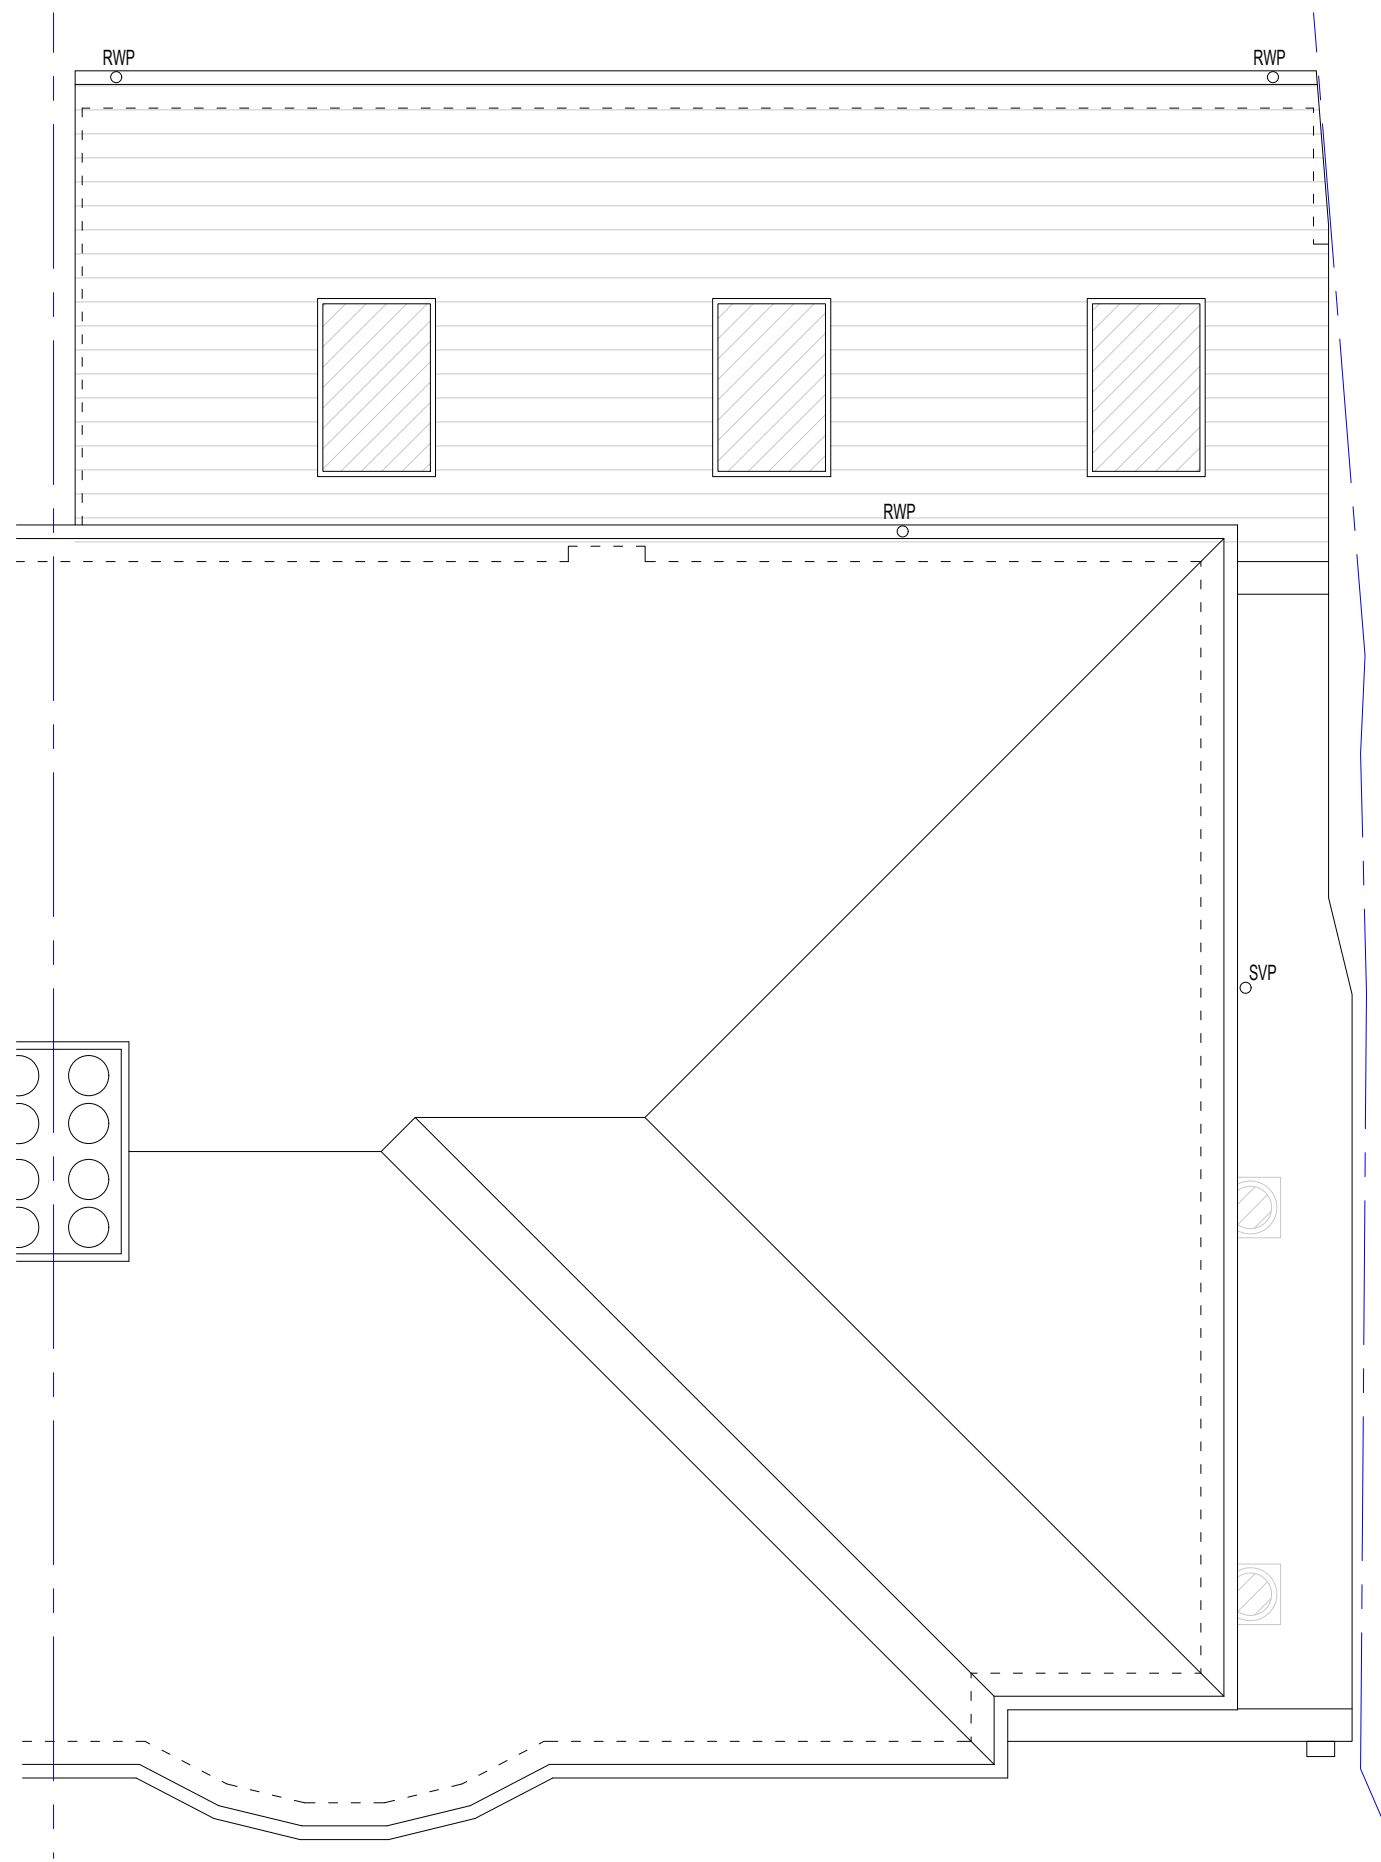

ROOF PLAN


KEY:
Existing walls to remain
Existing walls to be removed.

(1) All dimensions shall be verified on site before proceeding with the work.
(2) Engineer to specify all structural information.
(3) Drawing produced for Planning Permission purposes only.

 




FRONT ELEVATION

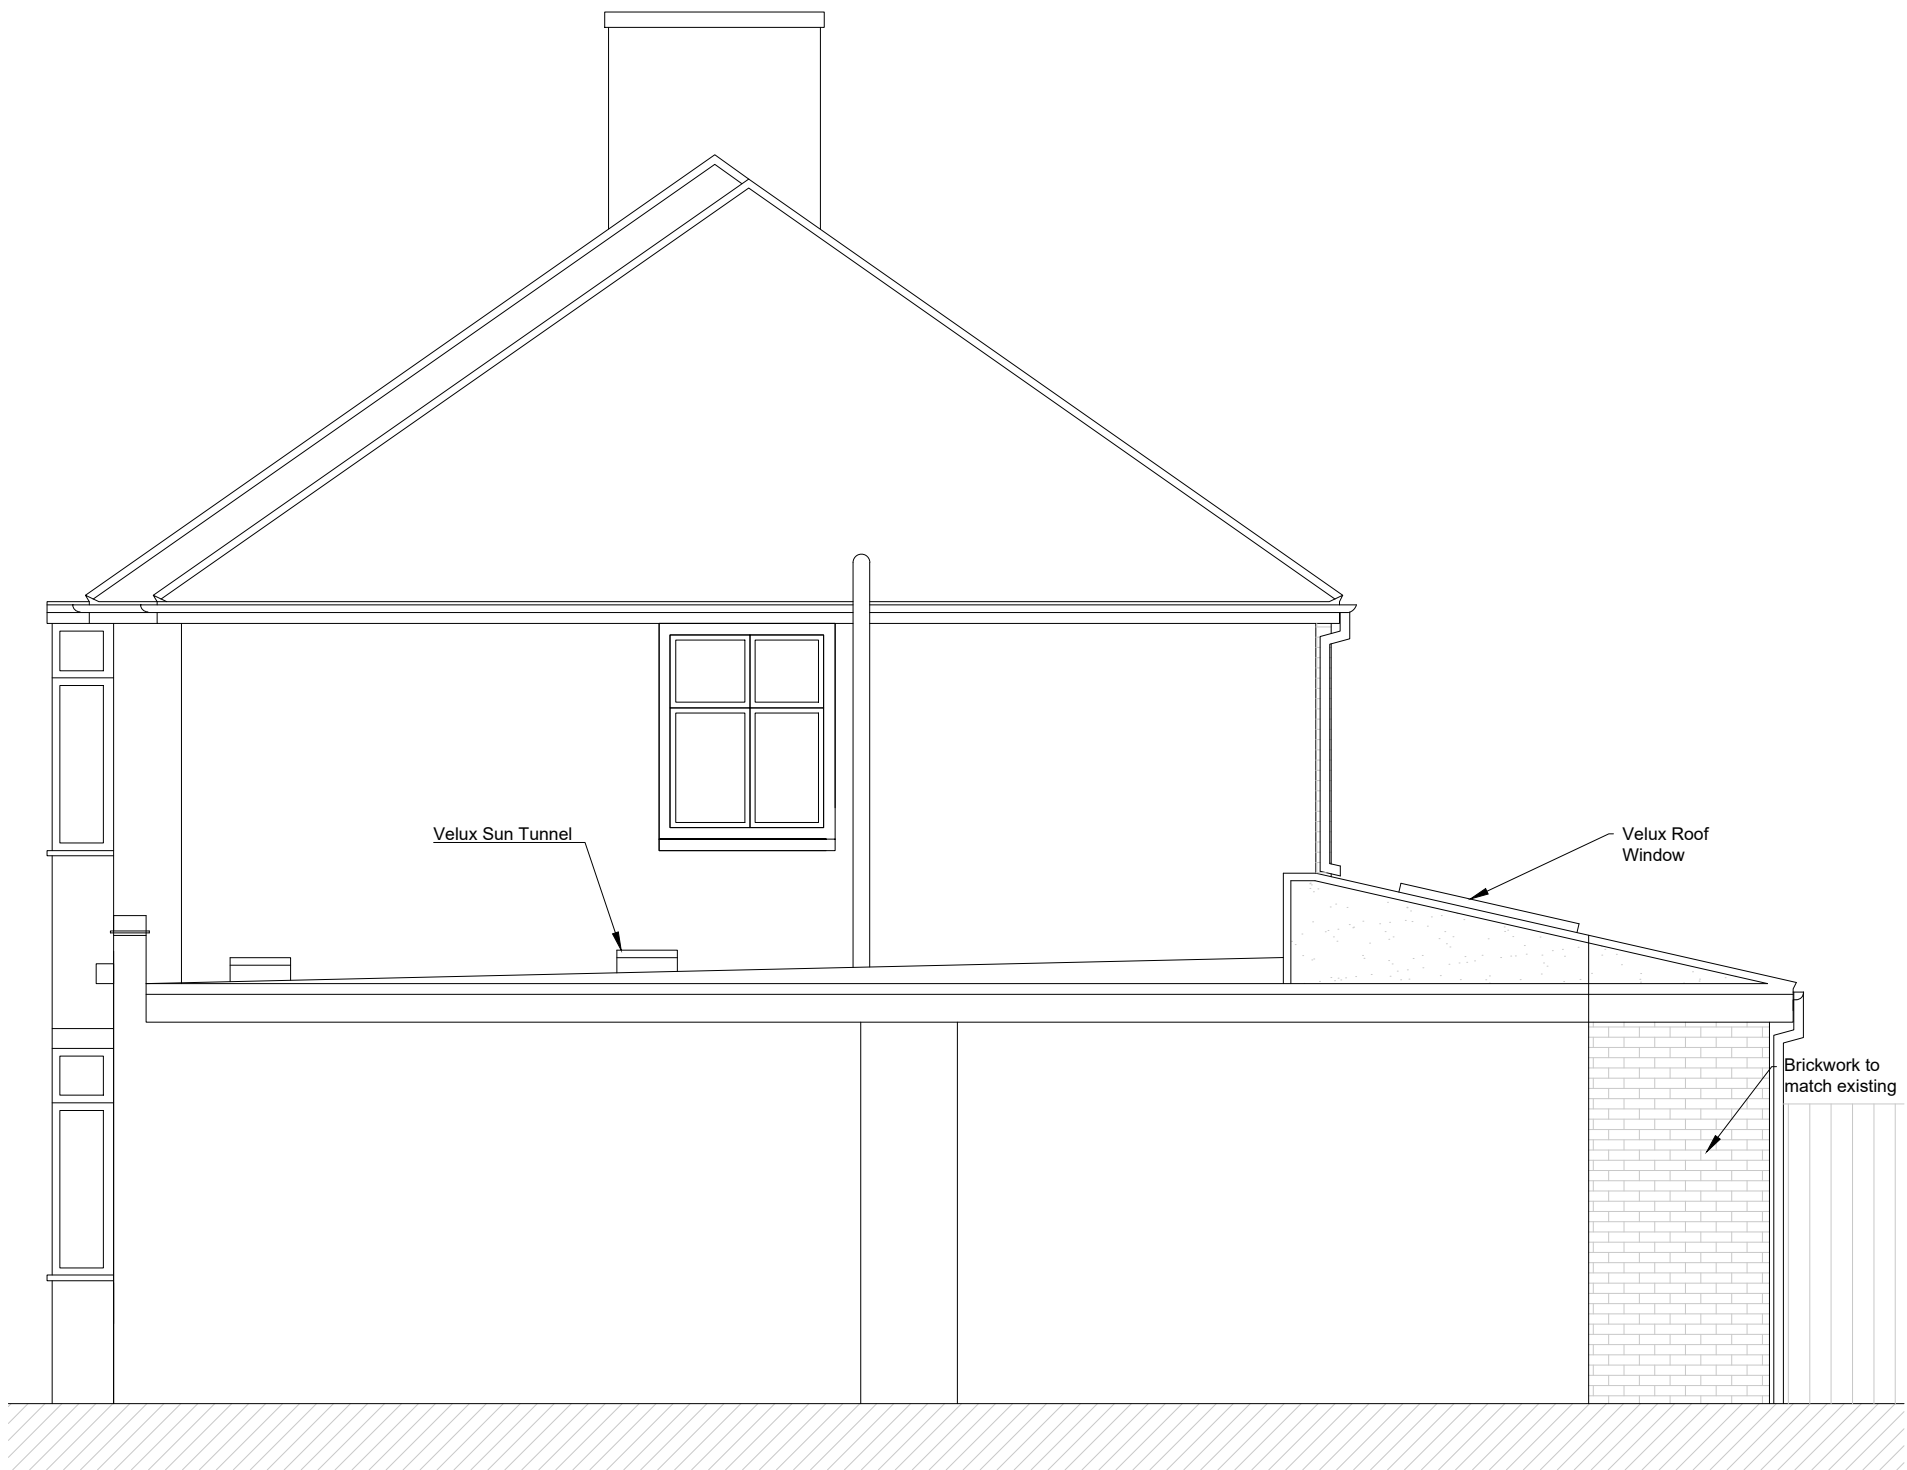

SIDE ELEVATION





REAR ELEVATION

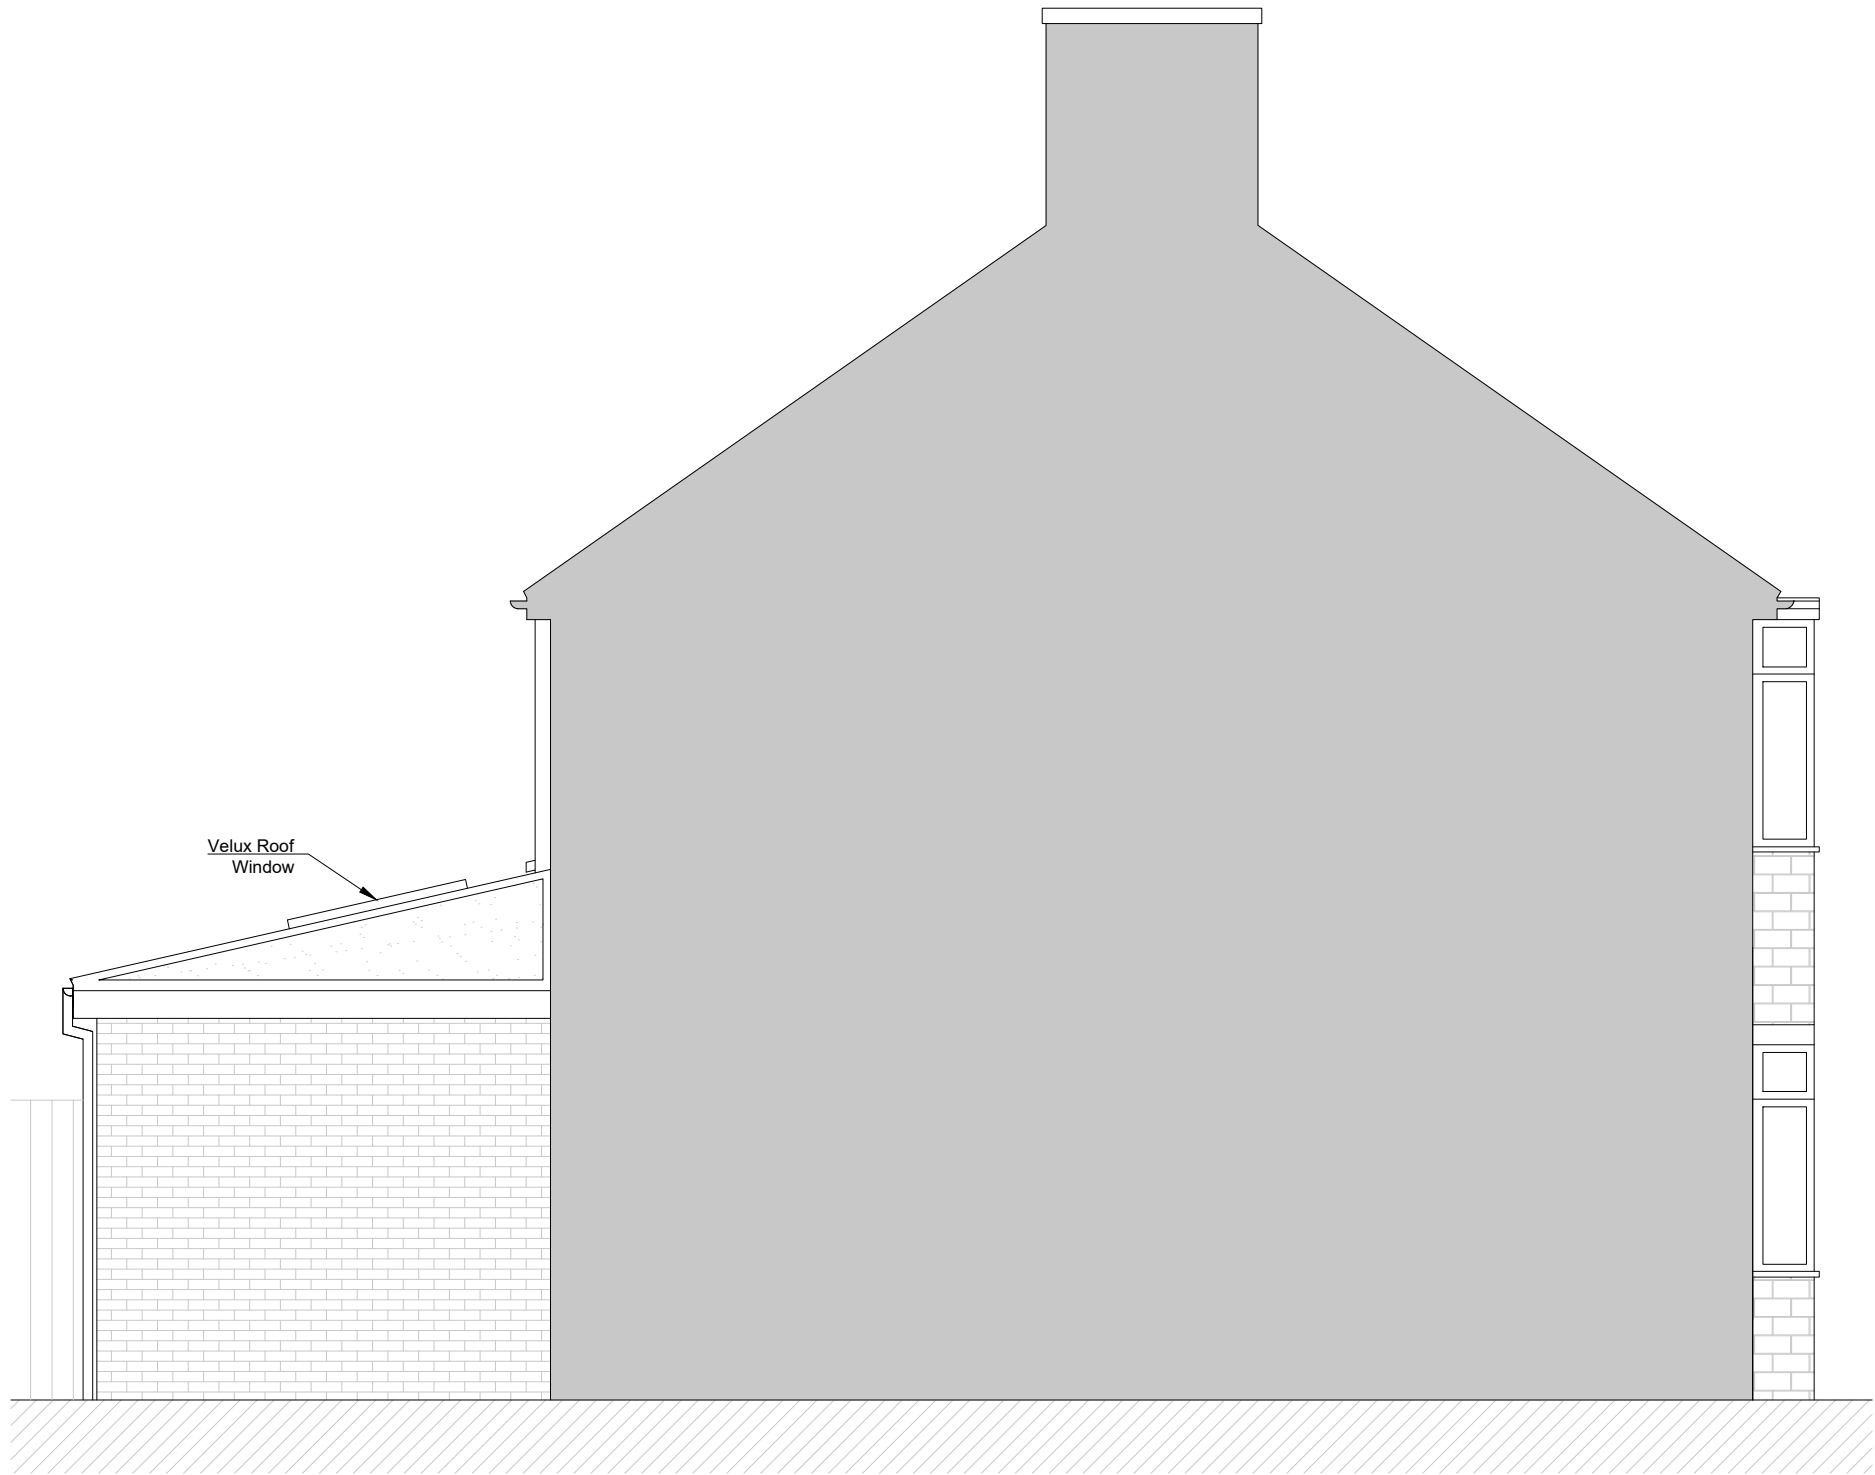

SECTIONAL SIDE ELEVATION

(1) All dimensions shall be verified on site before proceeding with the work.
(2) Engineer to specify all structural information.
(3) Drawing produced for Planning Permission purposes only.

 

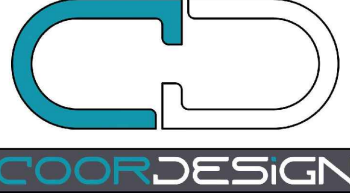 COORDESIGN LTD <i>Your project. Our design.</i> Tel: 07470288667 Email: info@coordesign.co.uk Visit us at: www.coordesign.co.uk Registered Office: The Quadrant Centre, Limes Road, Weybridge, Surrey, KT13 8DM, UNITED KINGDOM	Client Ms Fatima Talhi	Job title 13 Chiltern Crescent, Earley Reading, Berkshire RG6 1AL		Drawing title PROPOSED ELEVATIONS	
		Date 07.01.2026	Scale 1/50@A1	25027 - 400	A