





Front Elevation 1 :100

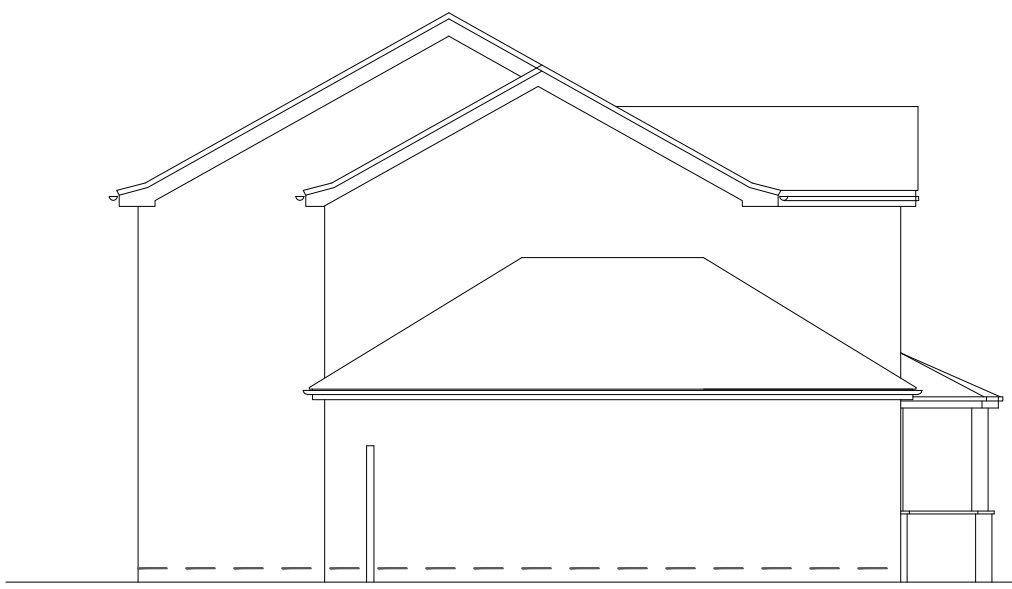



Side Elevation 1 :100





Rear Elevation 1 :100

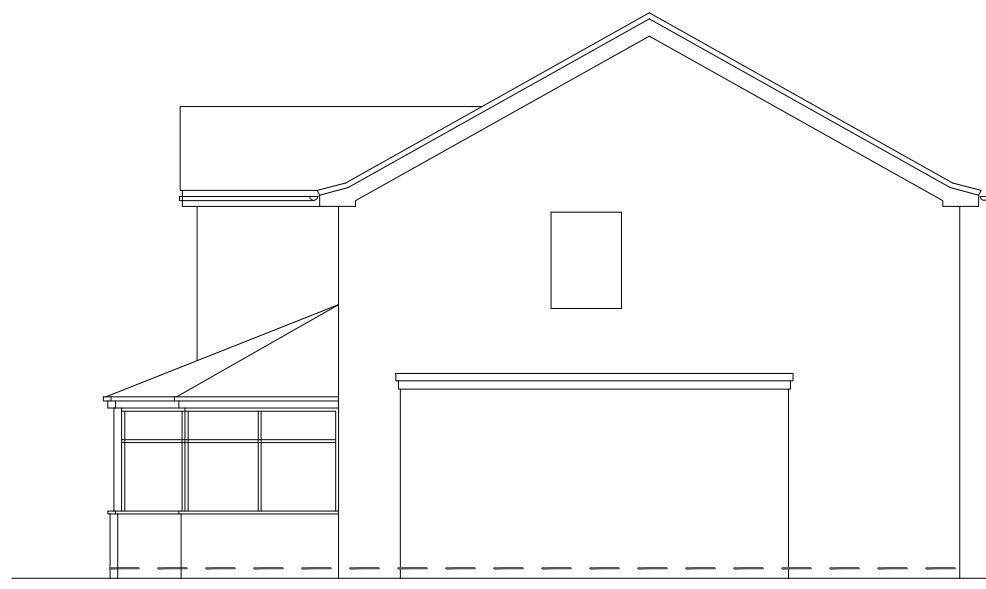

Side Elevation 1 :100

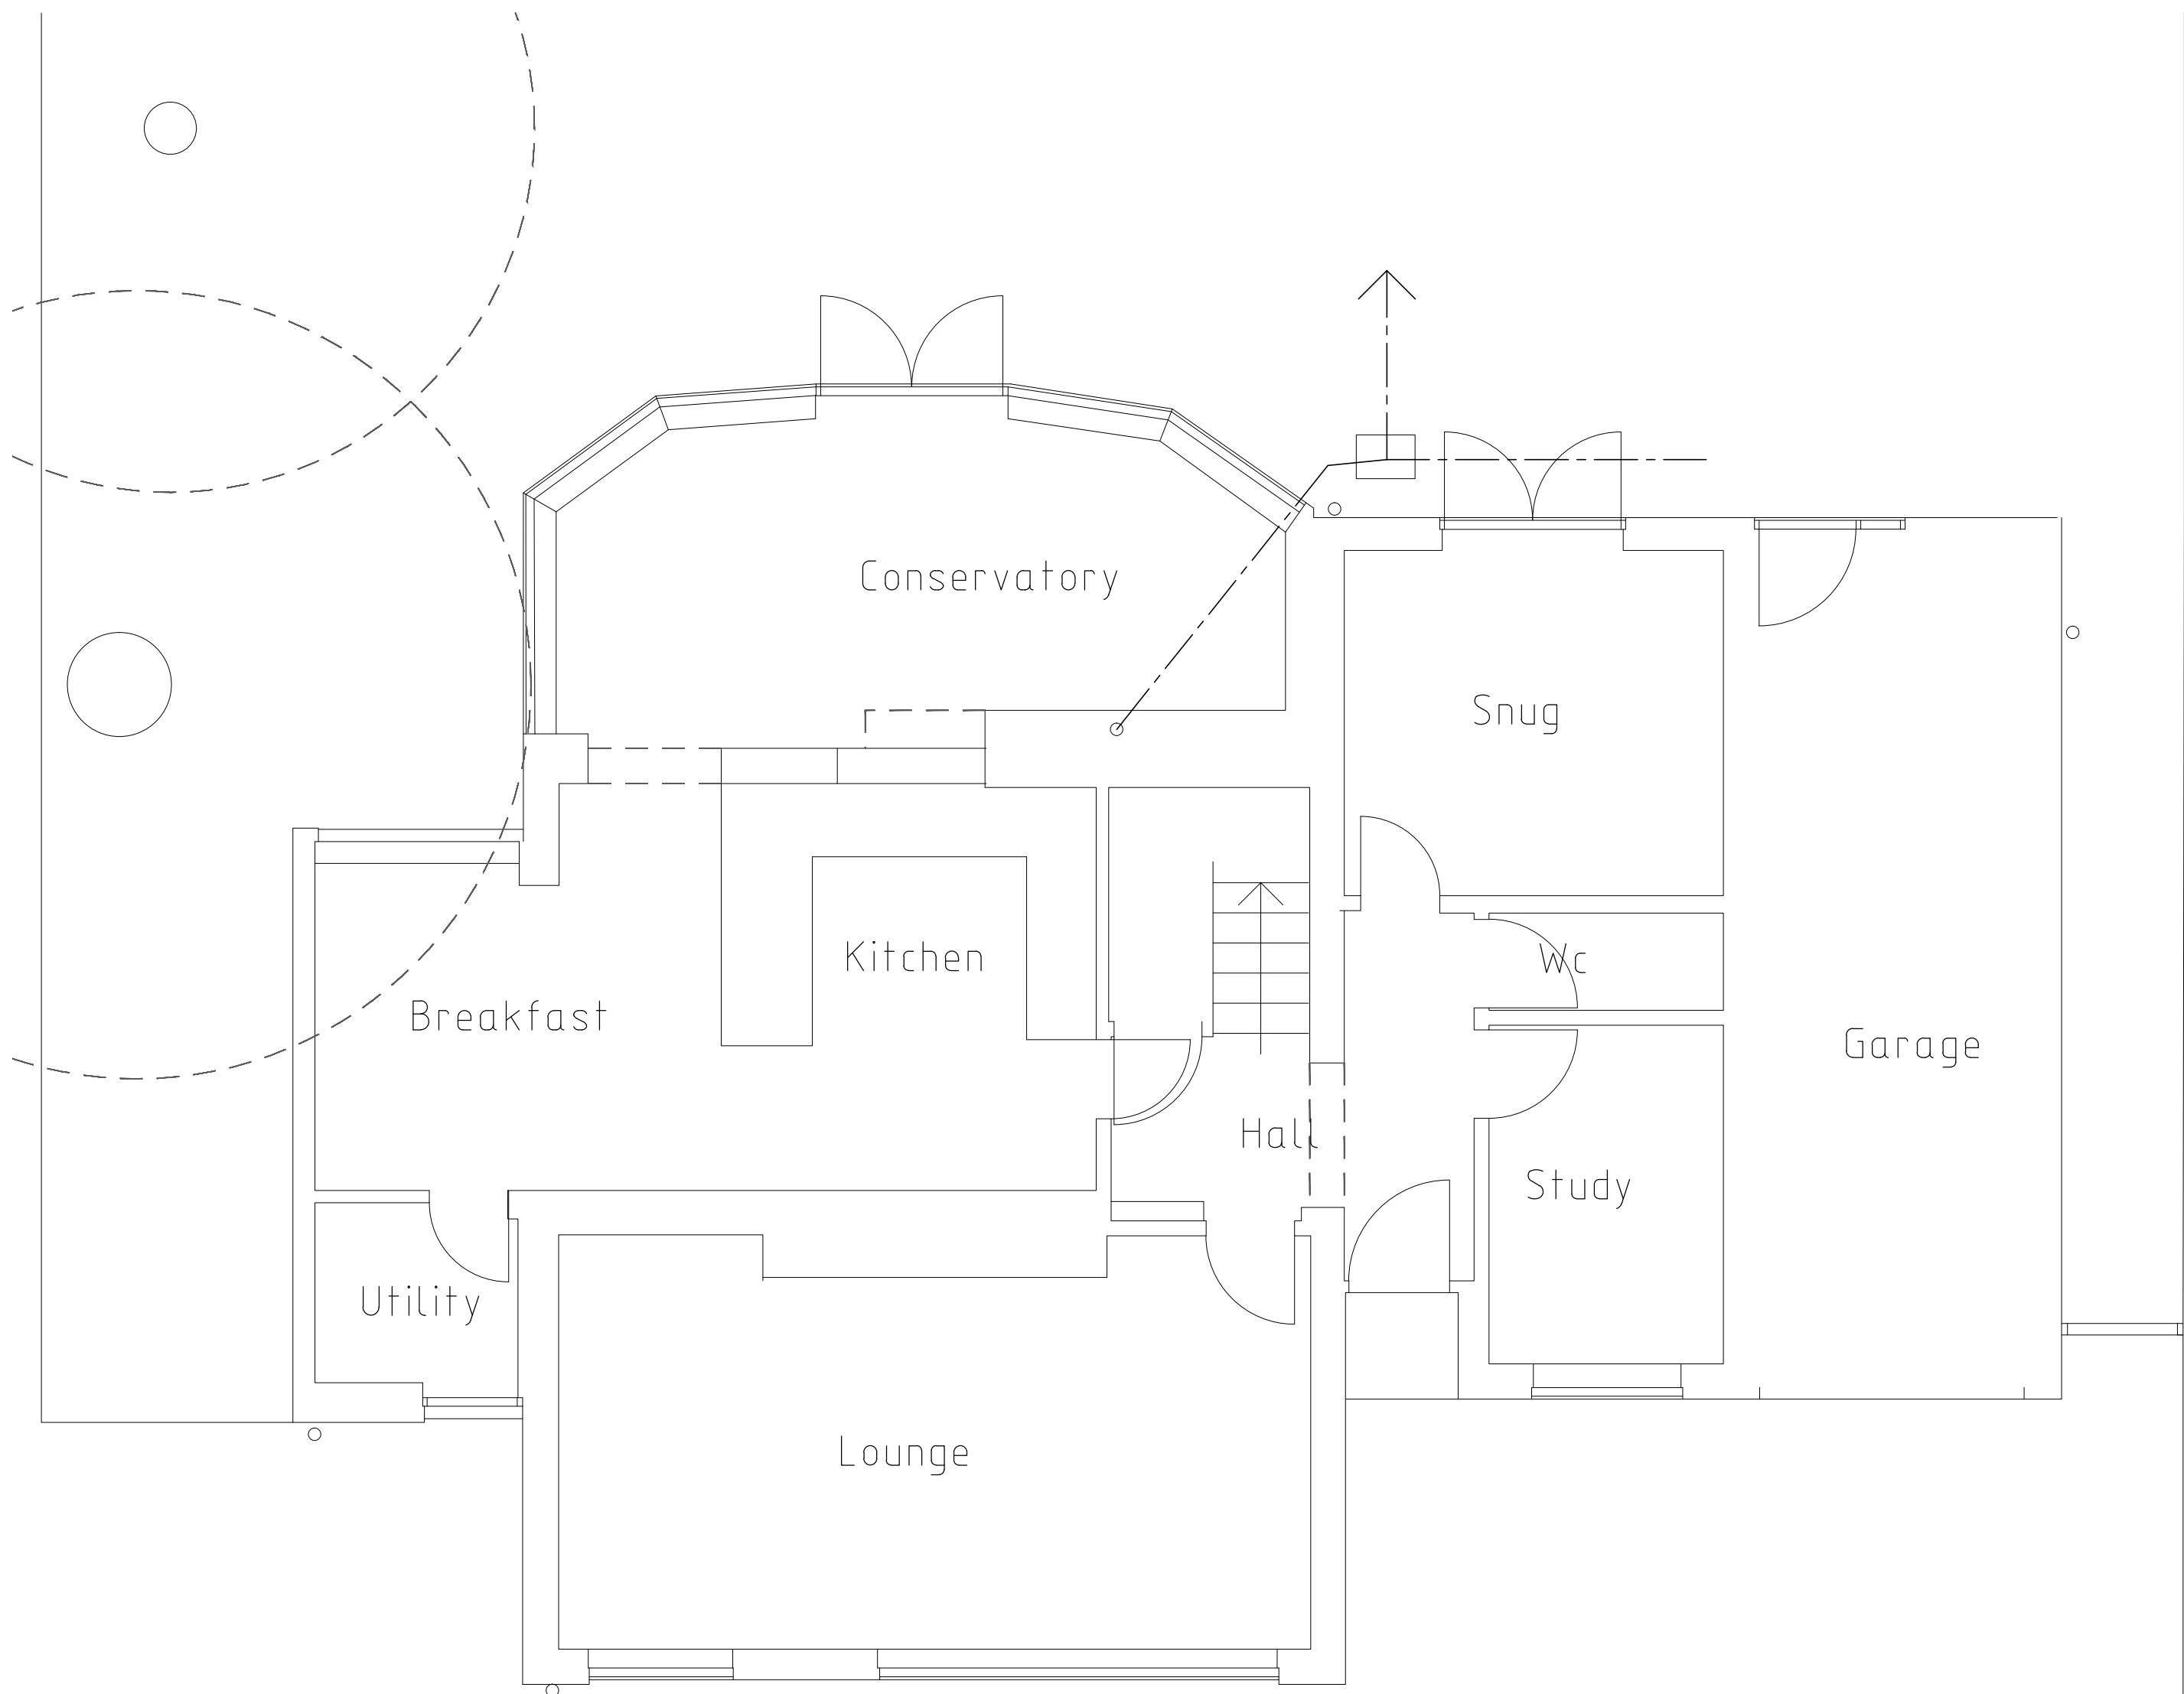 

Ground Floor Plan 1 :50

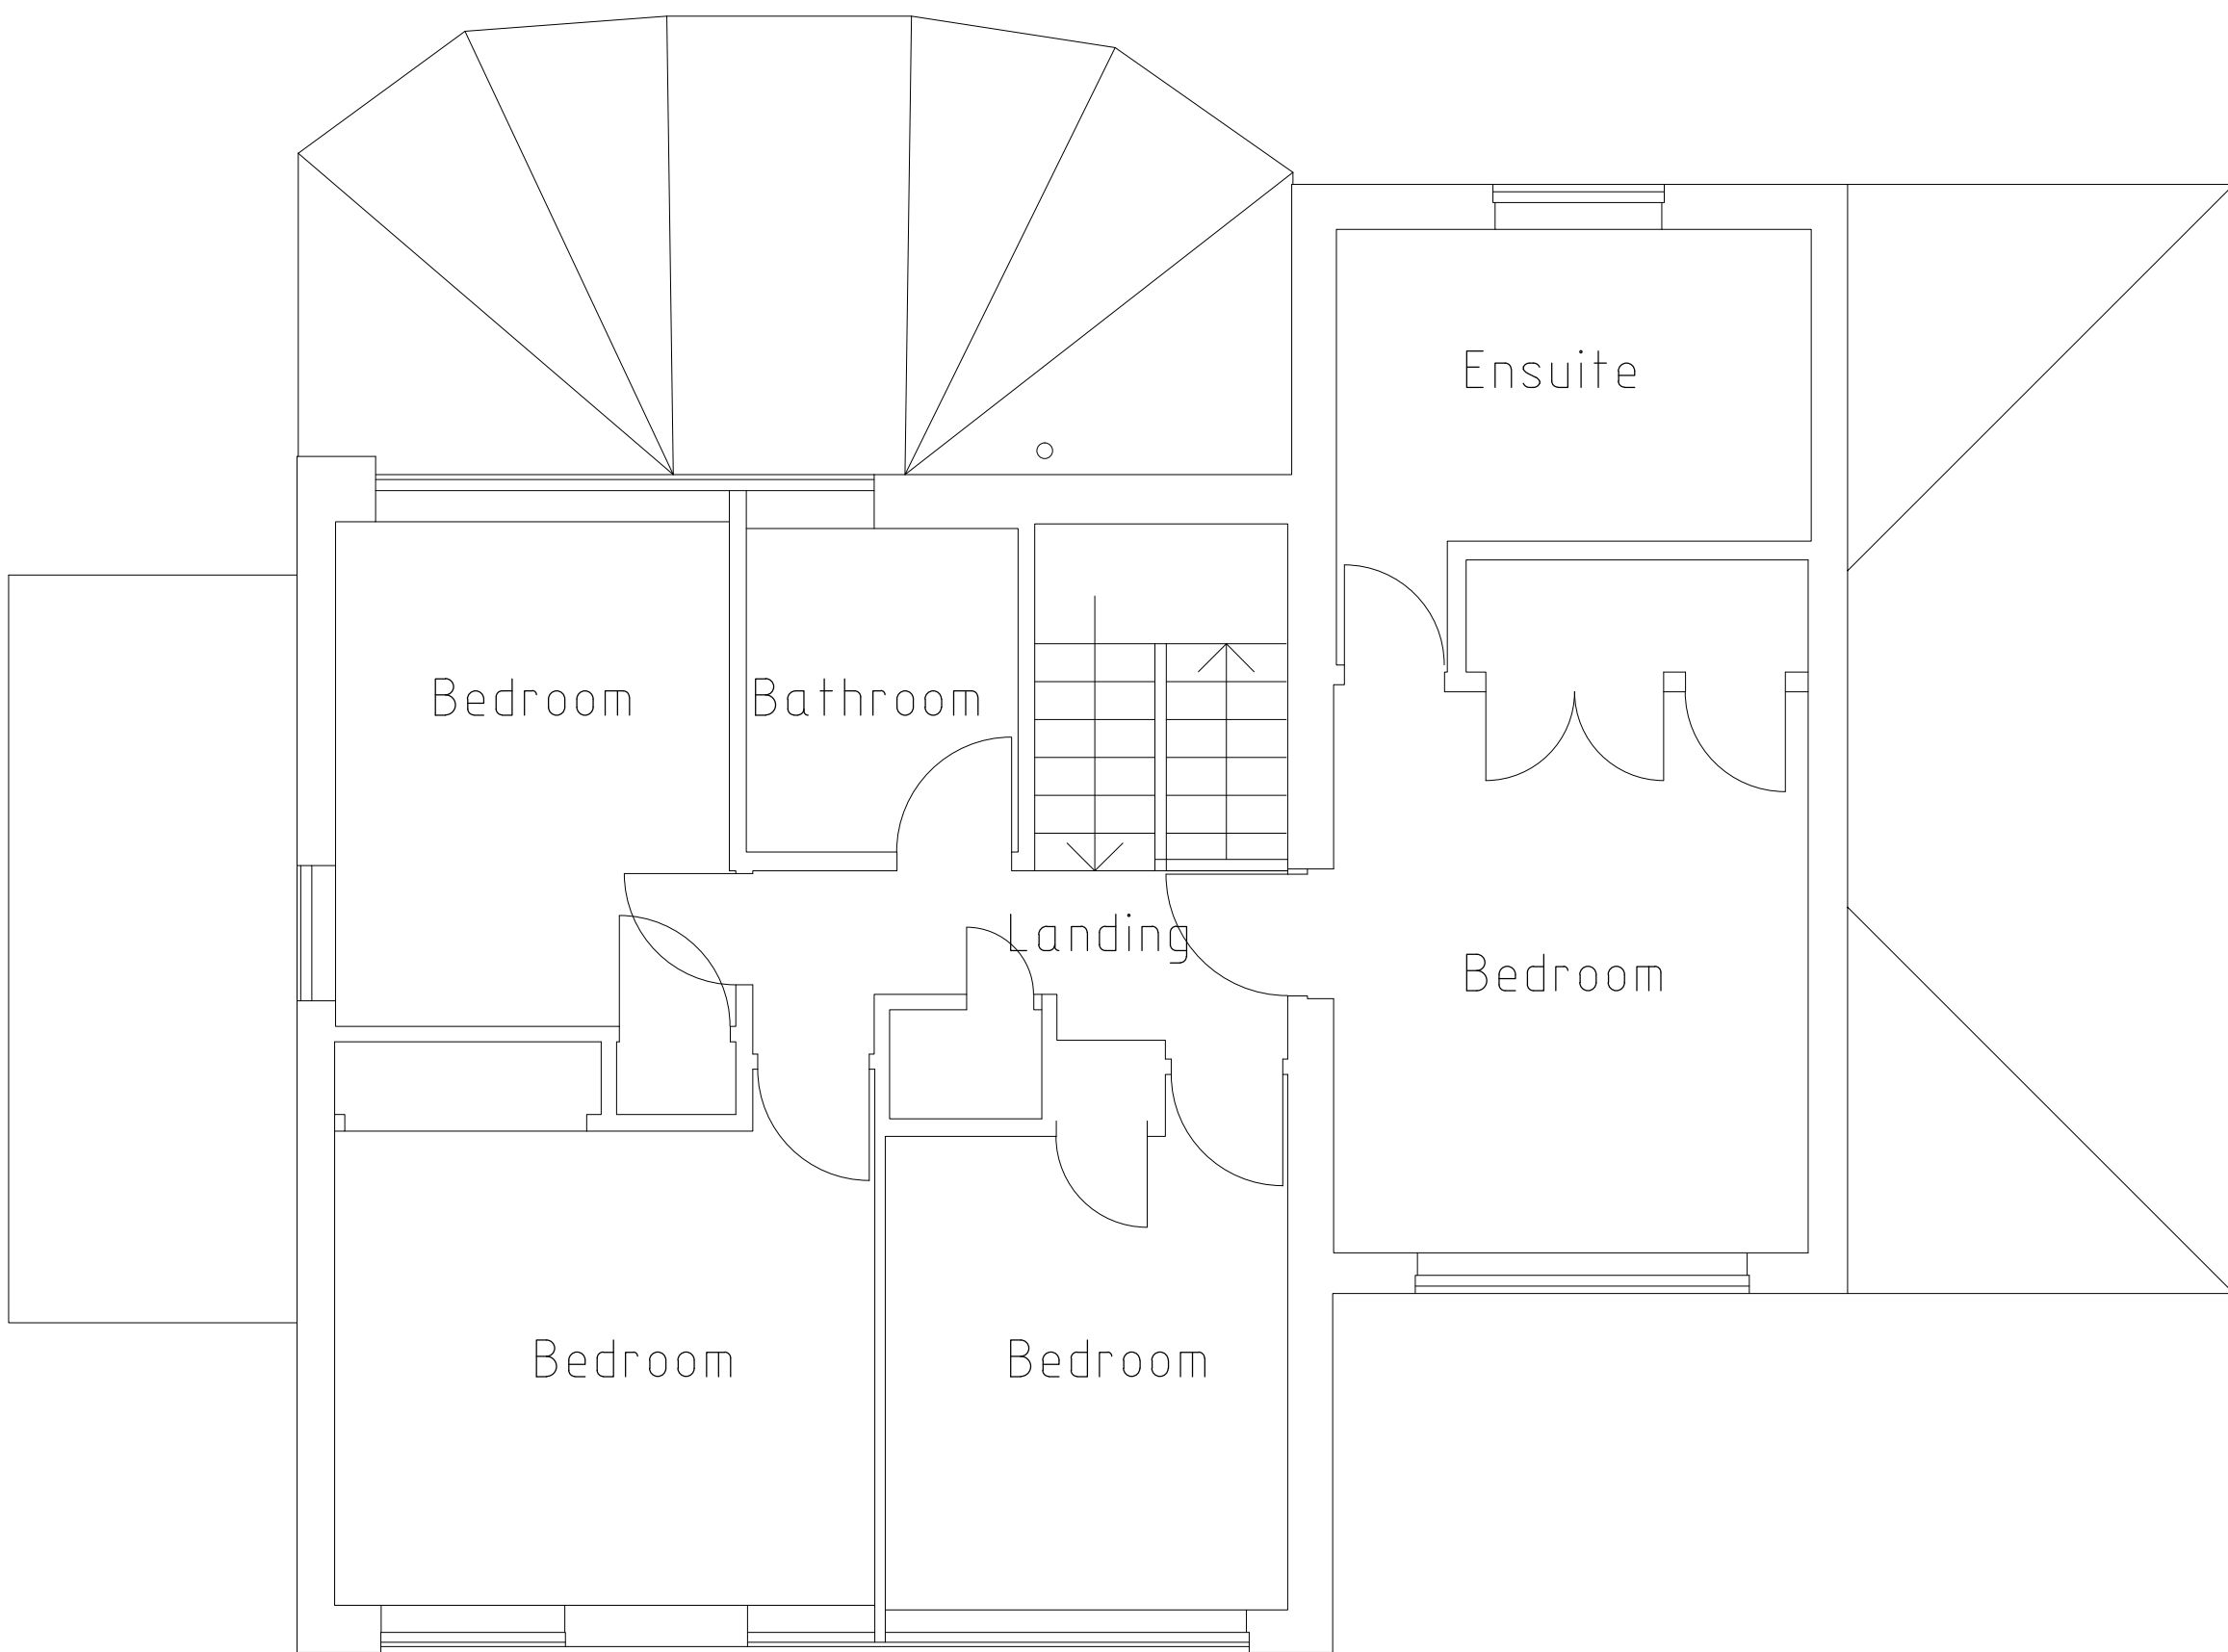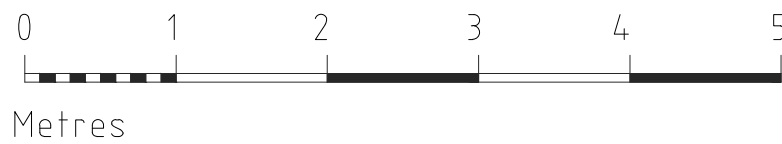

First Floor Plan 1 :50

	Date	Revision
© copyright		
Client Mr & Mrs Daley		
Job Title 48 Parkway, Crowthorne, RG45 6EW.		
Drawing Title As Existing Plans & Elevations		
Scale	AS @ A1	
Date	Mar 2025	Drawn by JRB
Drawing No.	S/25/ 10	Rev. -