





Front Elevation

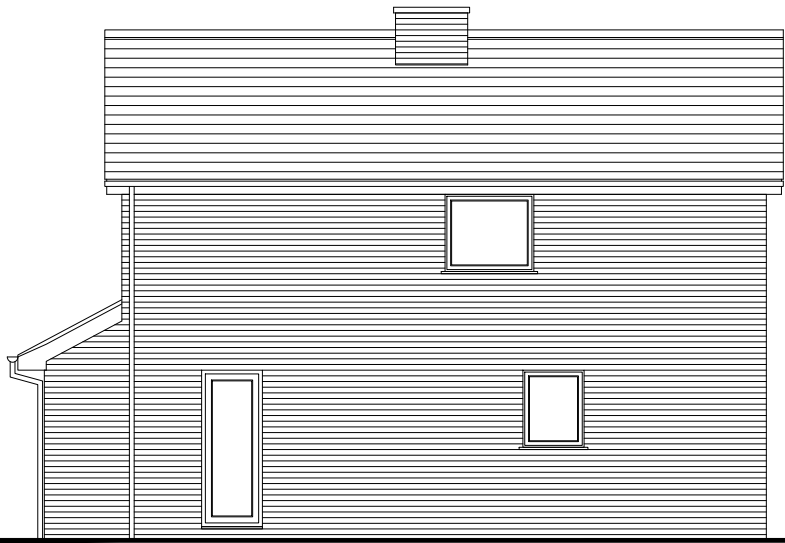


Side Elevation




Rear Elevation

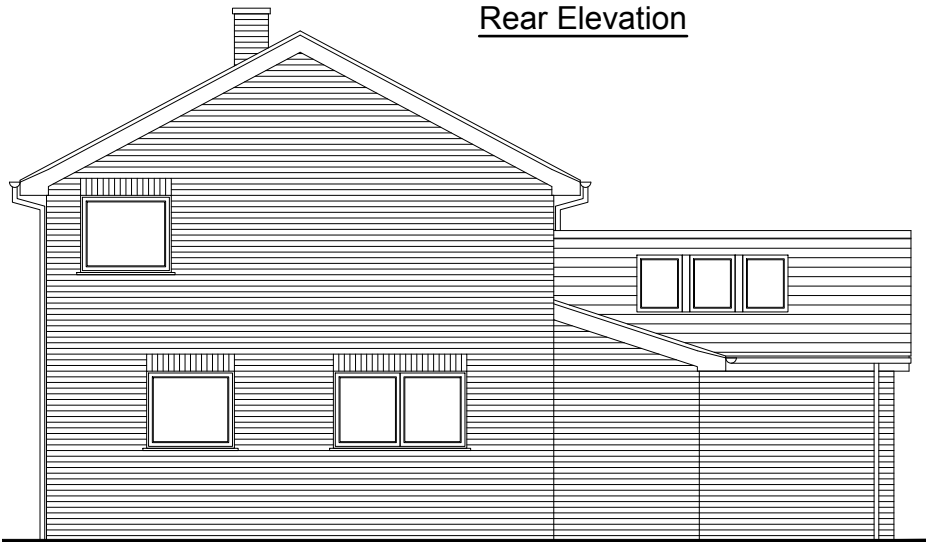


Side Elevation

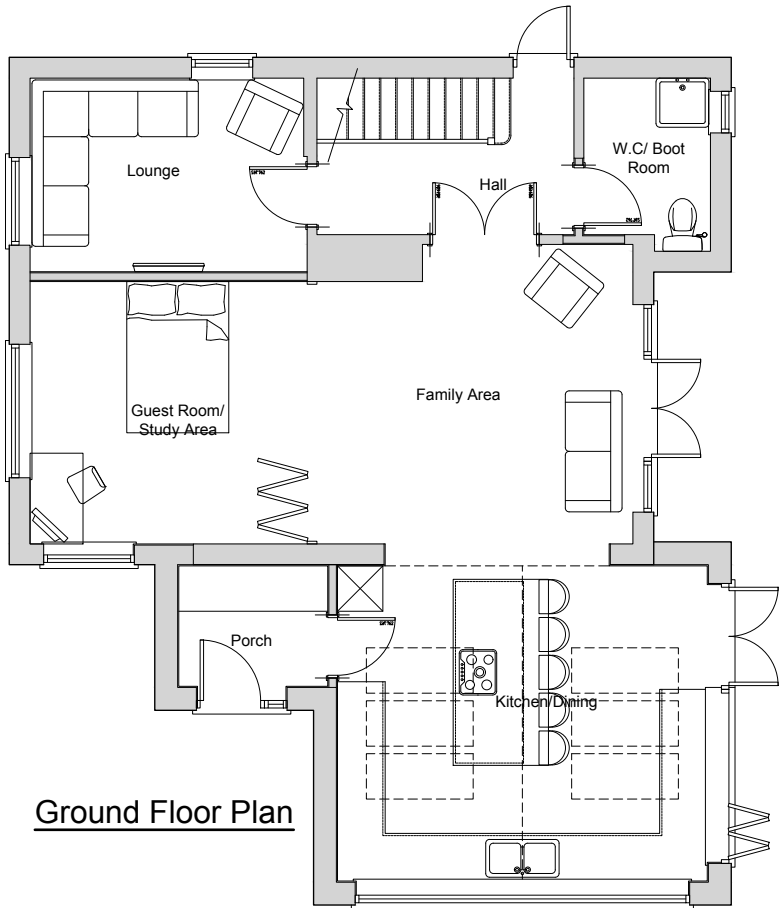

Ground Floor Plan

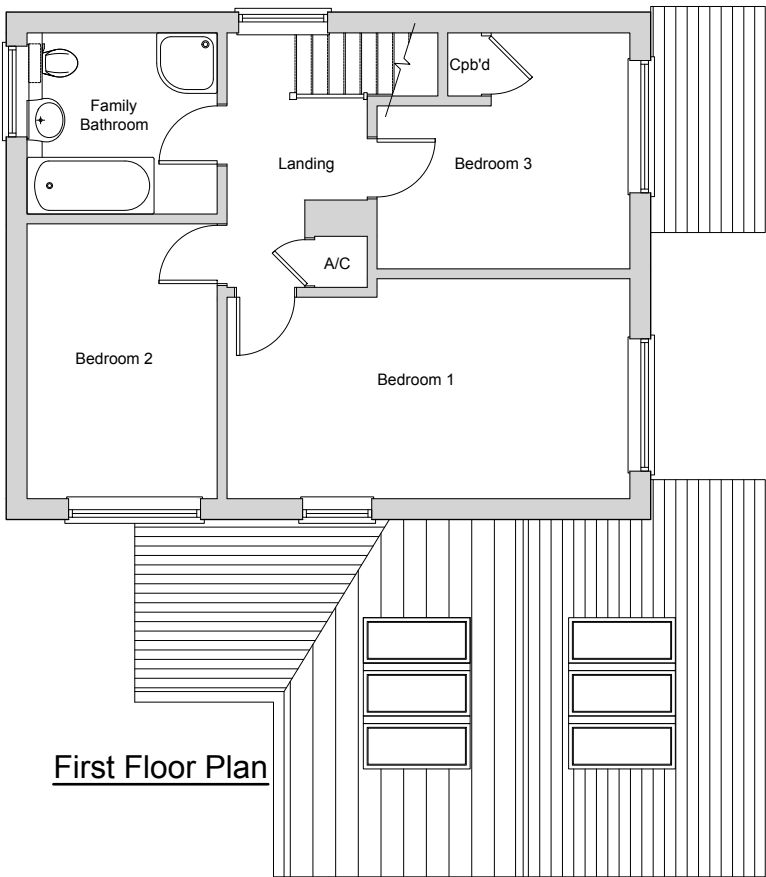

First Floor Plan

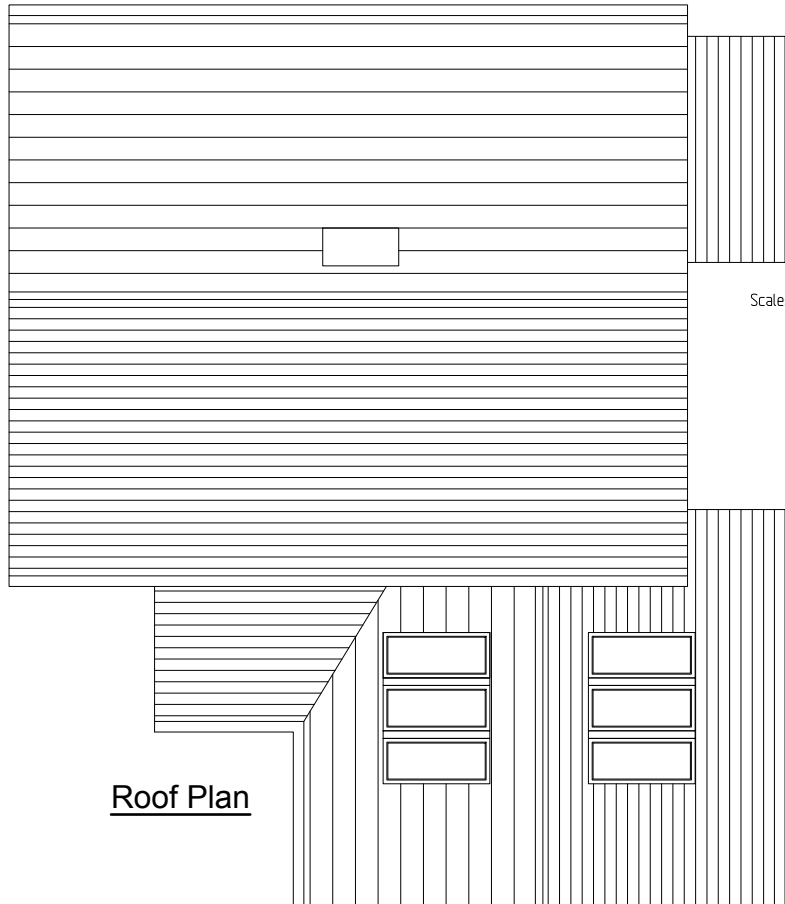

Roof Plan

check all dimensions and report all errors and omissions

Scale: 1:100

250A Nine Mile Ride
Finchampstead
Berkshire

Proposed Floor Plans
& Elevations

Mr & Mrs. Kershaw

Lee Norris Design
27 Eden Way, Winnersh
Wokingham, Berkshire RG41 5PQ
Tel: 01189 787226
Mob: 07795 058193
E-mail: lee@leenorrisdesign.co.uk
Web: www.leenorrisdesign.co.uk

Planning and building regulations drawings
for residential extensions, new build,
renovation and conversion projects.

ref : LN
date : July 25
scale : 1:100@A3
project : 22-500/01
dwg no. / rev : 002