




Front Elevation




Side Elevation



Side Elevation

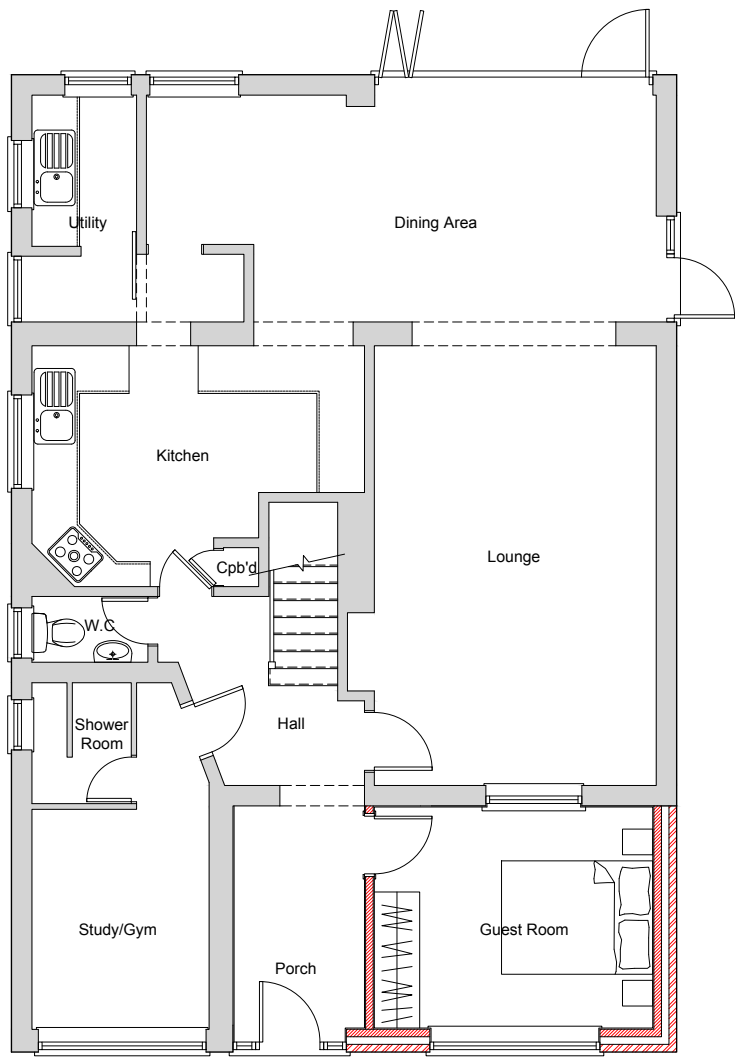


Ground Floor Plan

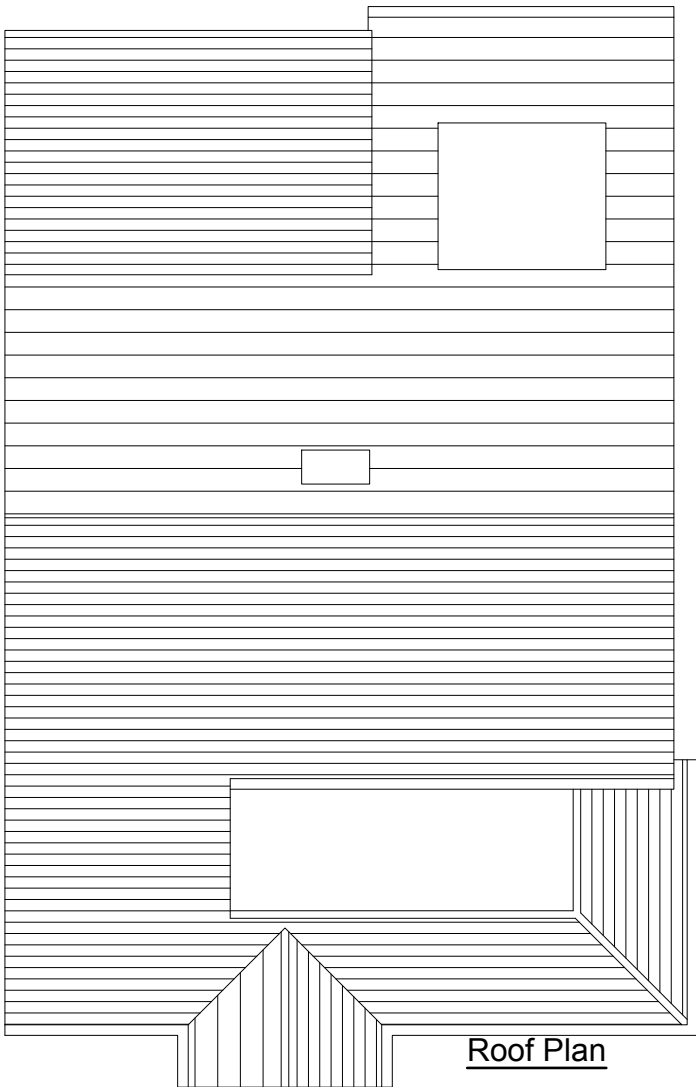

Roof Plan



Rear Elevation

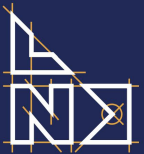

LEE NORRIS DESIGN LIMITED
Architectural Design Services

13 Raggleswood Close
Earley
Reading RG6 7LH
project :

Proposed Floor Plans
& Elevations
title :

Mr & Mrs. Wong
client :

Lee Norris Design Limited
27 Eden Way, Winnersh
Wokingham, Berkshire RG41 5PQ
Tel: 01189 787226
Mob: 07795 058193
E-mail: lee@leenorrisdesign.co.uk
Web: www.leenorrisdesign.co.uk
Planning and building regulations drawings
for residential extensions, new build,
renovation and conversion projects.

ref : LN
date : July'25
scale : 1:100@A3
project : 25-656
dwg no. / rev : 002

Scale: 1:100 0 1 2 3 4 5