


Location Plan (1:1250)



Site Plan (1:500)

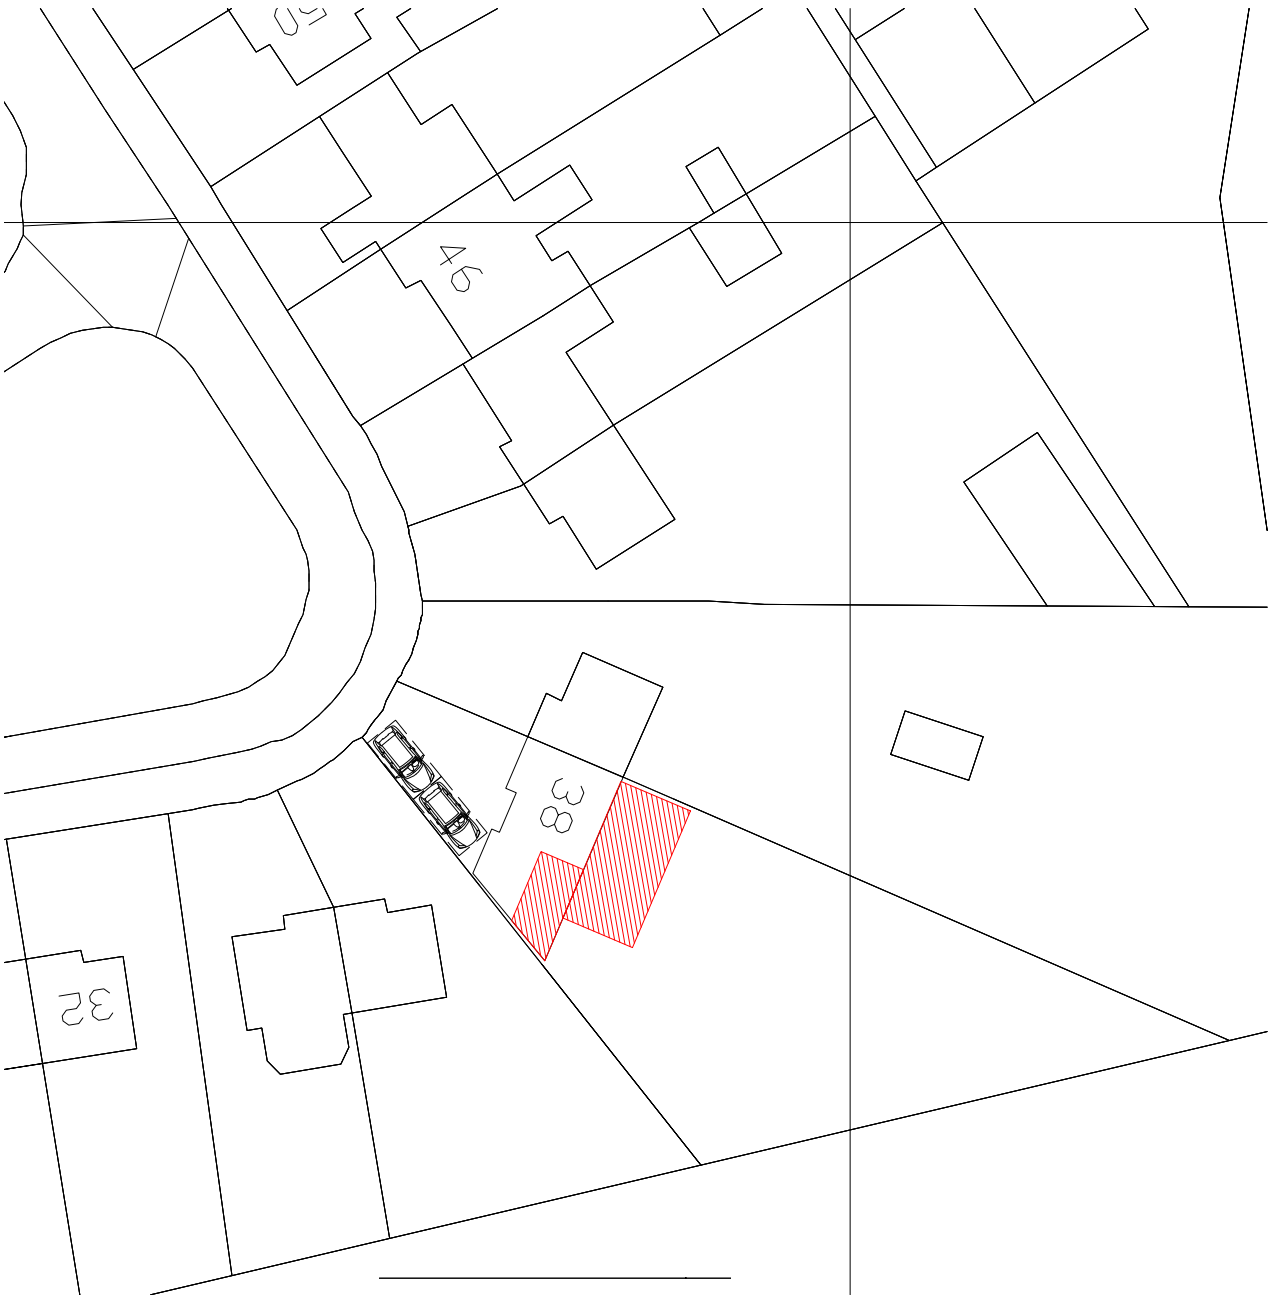

38 Highfield Park
Wargrave
Berkshire RG10 8LD

Site & Location Plans

Mr & Mrs. Skinner

Lee Norris Design Limited
27 Eden Way, Winnersh
Wokingham, Berkshire RG41 5PQ
Tel: 01189 787226
Mob: 07795 058193
E-mail: lee@leenorrisdesign.co.uk
Web: www.leenorrisdesign.co.uk

Planning and building regulations drawings
for residential extensions, new build,
renovation and conversion projects.

ref : LN

date : May25

scale : As Shown@A3

project : 25-639

dwg no. / rev : 003