
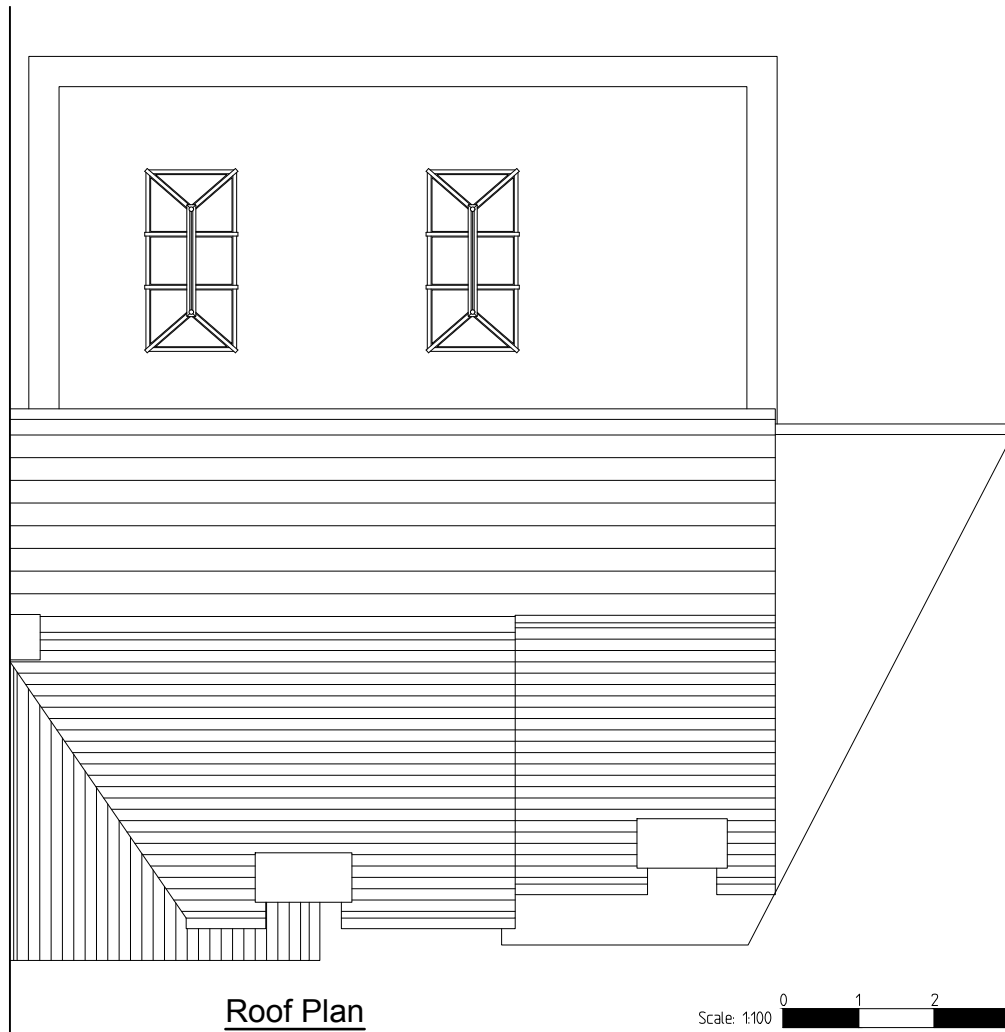
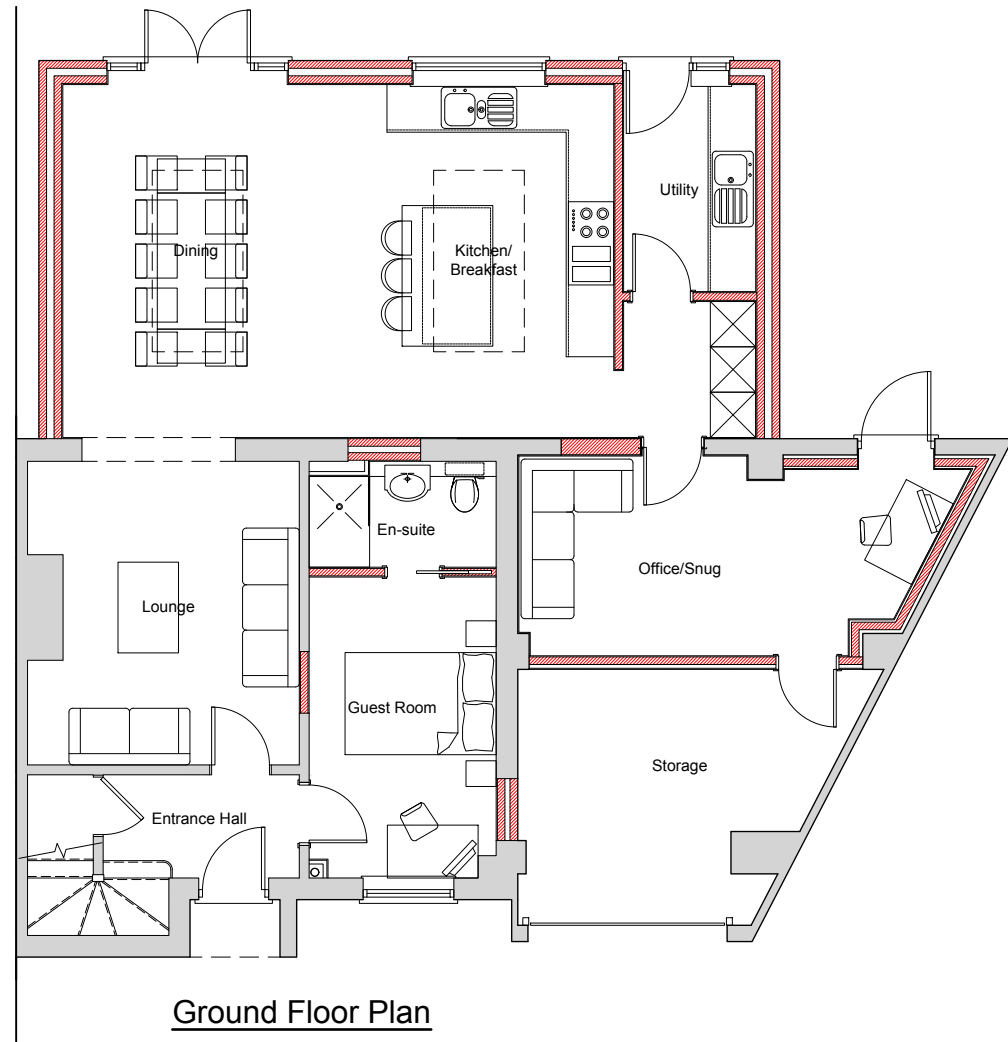


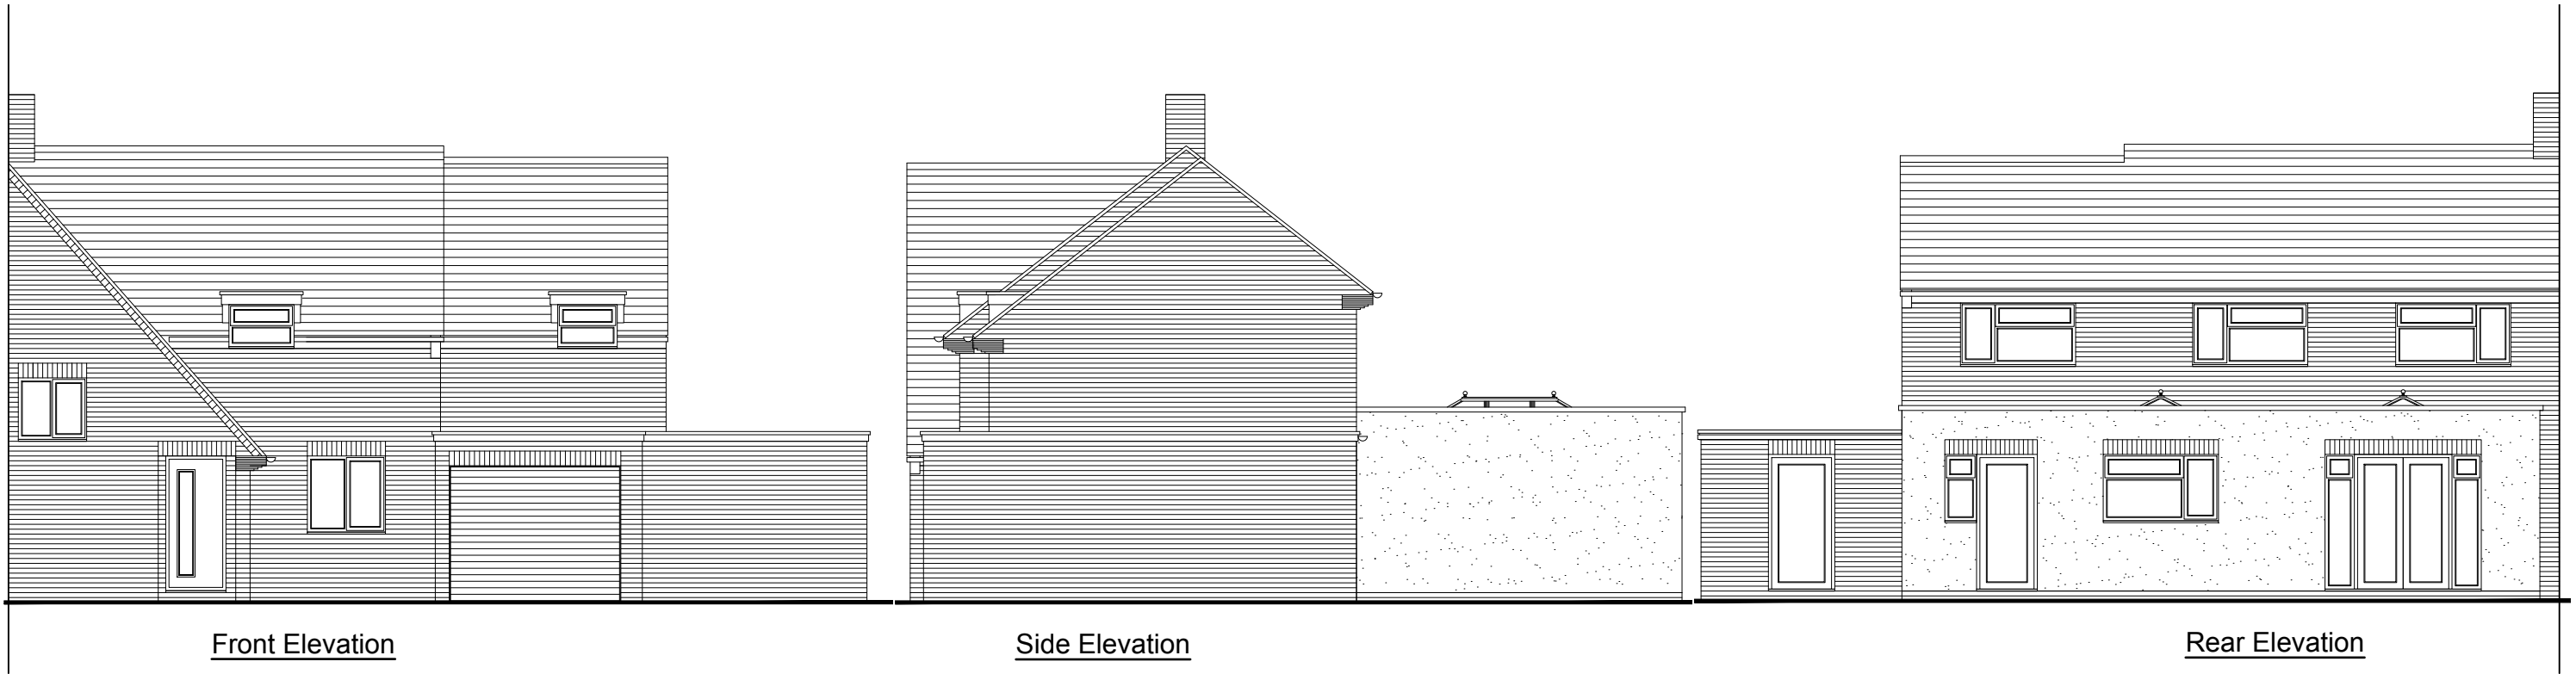

Scale: 1:100

0 1 2 3 4 5

LEE NORRIS DESIGN LIMITED
Architectural Design Services

38 Highfield Park
Wargrave
Berkshire RG10 8LD
project :

**Proposed Floor Plans
& Elevations**
title :

Mr & Mrs. Skinner
client :

Lee Norris Design Limited 27 Eden Way, Winnersh Wokingham, Berkshire RG41 5PQ Tel: 01189 787226 Mob: 07795 058193 E-mail: lee@leenorrisdesign.co.uk Web: www.leenorrisdesign.co.uk Planning and building regulations drawings for residential extensions, new build, renovation and conversion projects.	ref : LN date : May25 scale : 1:100@A3 project : 25-639 dwg no. / rev : 002
---	---