

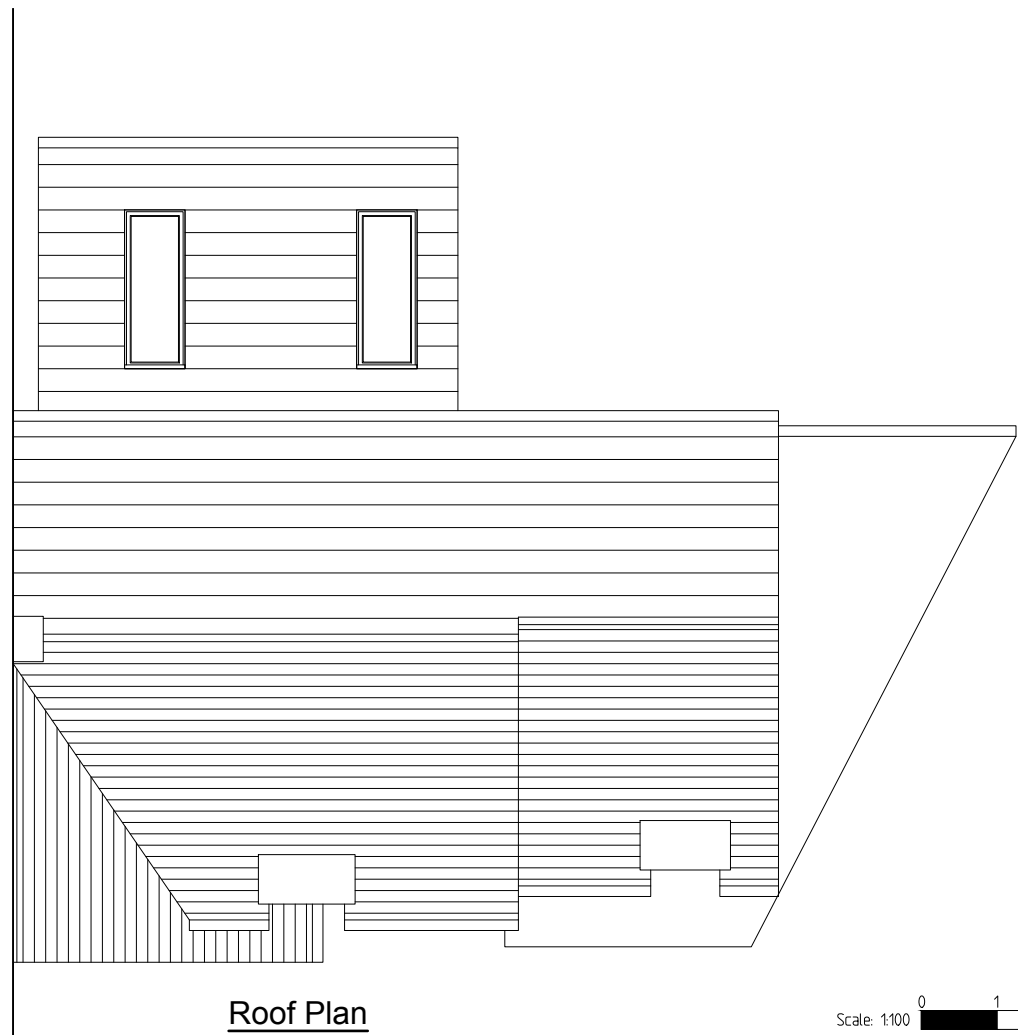


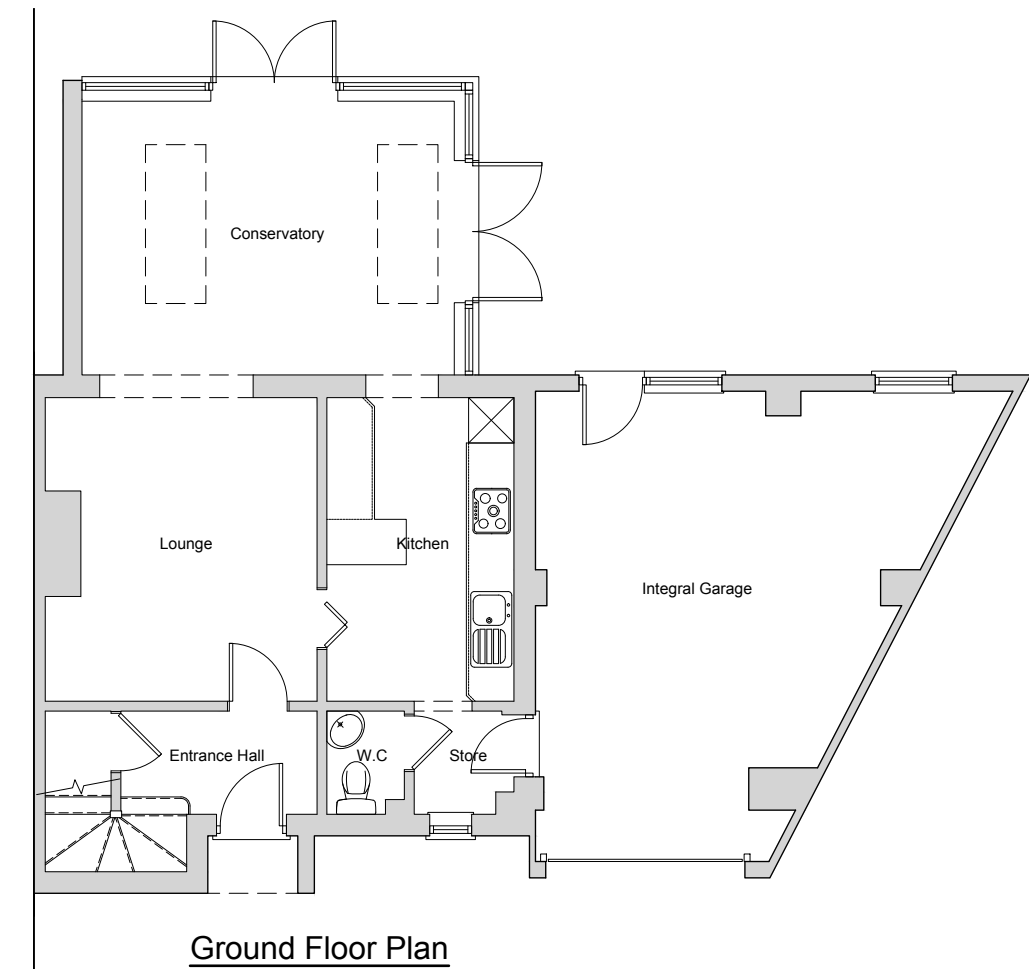

Scale: 1:100

0 1 2 3 4 5

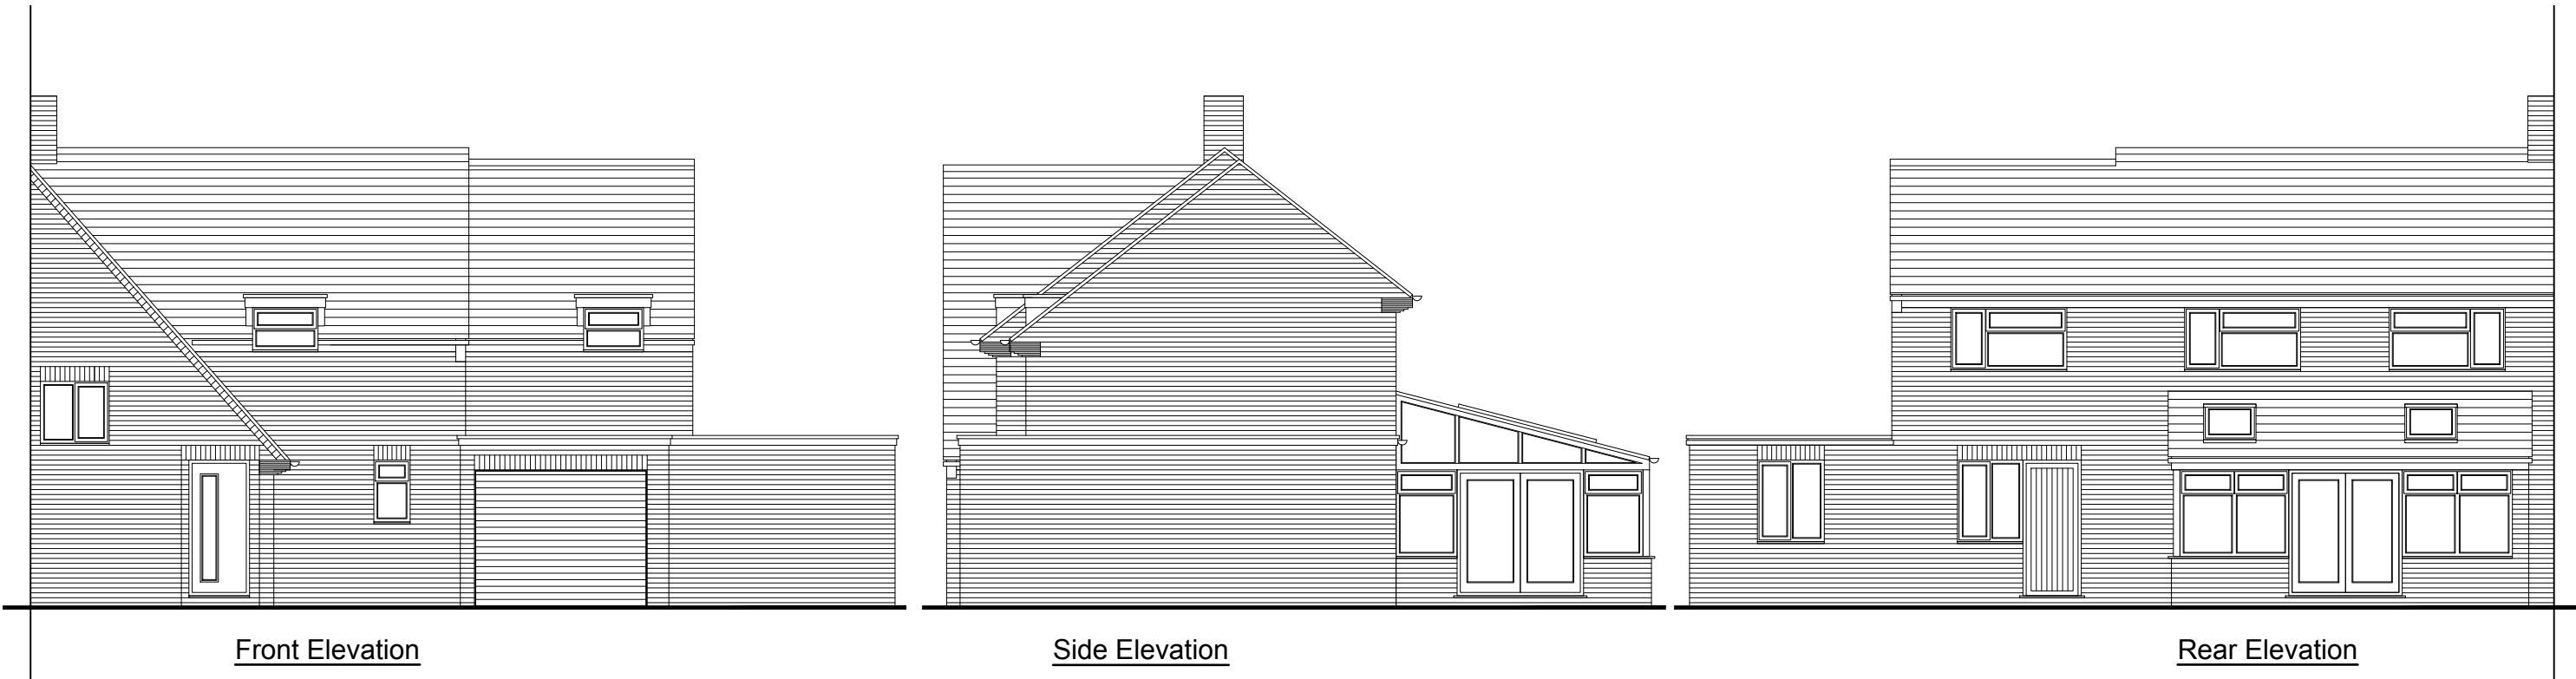

38 Highfield Park  
Wargrave  
Berkshire RG10 8LD  
project :

**Existing Floor Plans  
& Elevations**  
title :

**Mr & Mrs. Skinner**  
client :

|   |                     |
|---|---------------------|
| Lee Norris Design Limited   | ref : LN            |
| 27 Eden Way, Winnersh<br>Wokingham, Berkshire RG41 5PQ<br>Tel: 01189 787226<br>Mob: 07795 058193<br>E-mail: lee@leenorrisdesign.co.uk<br>Web: www.leenorrisdesign.co.uk | date : May25        |
| Planning and building regulations drawings<br>for residential extensions, new build,<br>renovation and conversion projects.                                             | scale : 1:100@A3    |
|   | project : 25-639    |
|   | dwg no. / rev : 001 |