




Front Elevation



Side Elevation



Rear Elevation

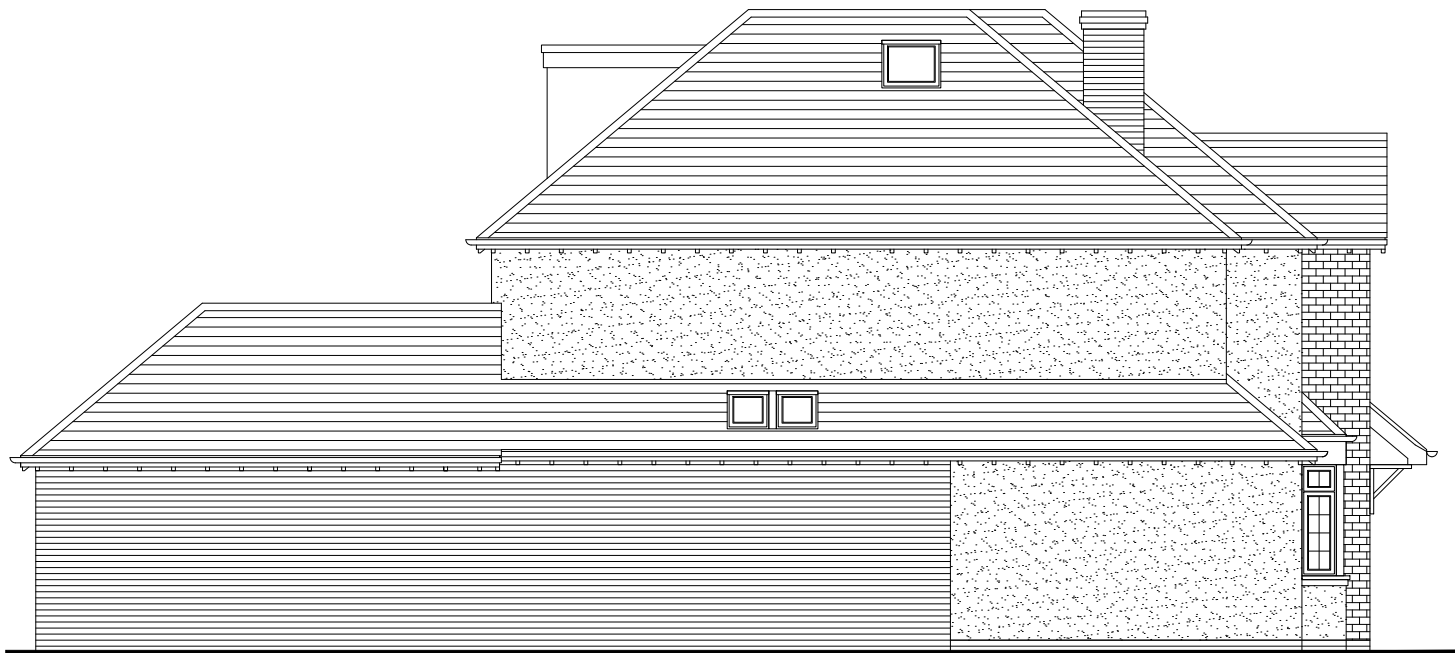

Side Elevation



138 Church Road
Earley
Berkshire RG6 1HR
project :

Proposed Elevations

title :

Mr & Mrs. Manu

client :

Lee Norris Design Limited 27 Eden Way, Winnersh Wokingham, Berkshire RG41 5PQ Tel: 01189 787226 Mob: 07795 058193 E-mail: lee@leenorrisdesign.co.uk Web: www.leenorrisdesign.co.uk Planning and building regulations drawings for residential extensions, new build, renovation and conversion projects.	ref :	LN
	date :	Mar'25
	scale :	1:100@A3
	project :	25-642
	dwg no./ rev	006

Scale: 1:100 0 1 2 3 4 5