



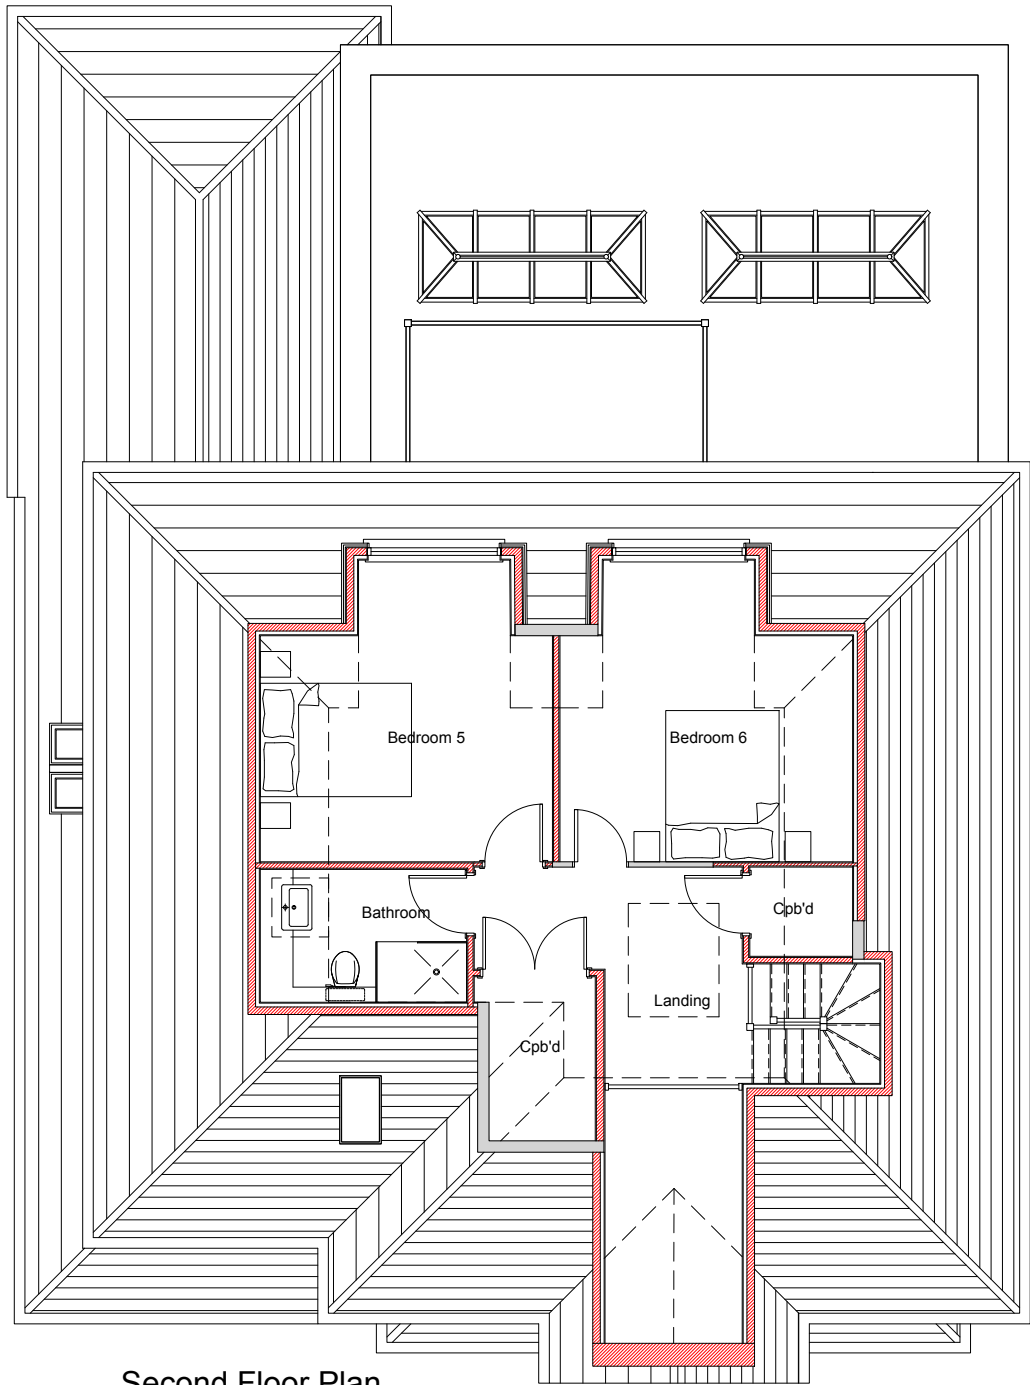

Second Floor Plan

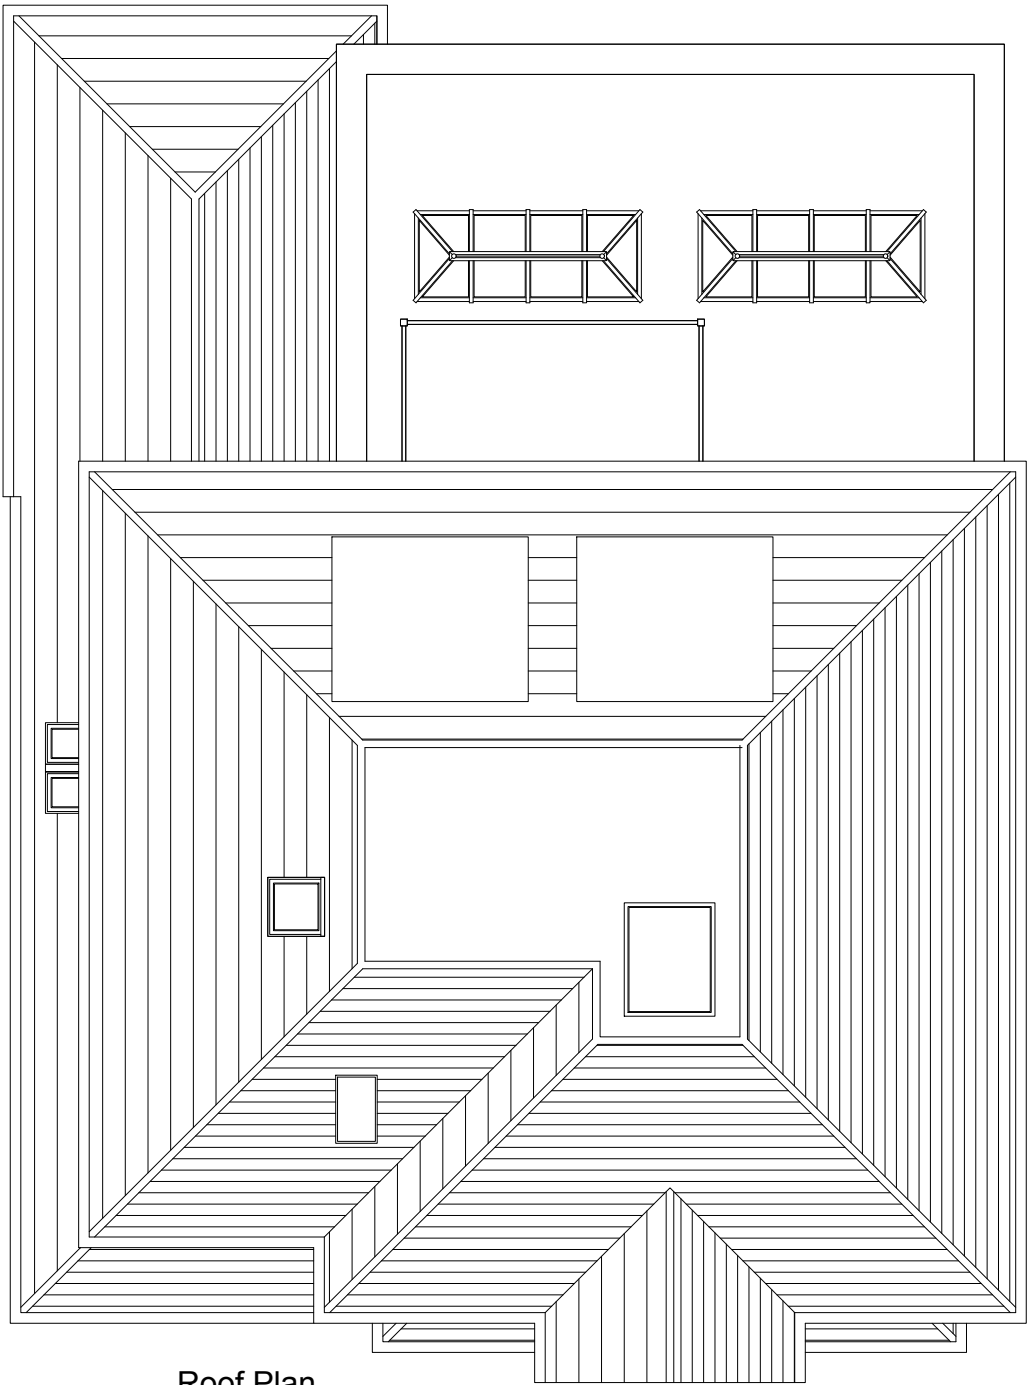

Roof Plan



138 Church Road
Earley
Berkshire RG6 1HR
project :

Proposed Second Floor And
Roof Plans
title :

Mr & Mrs. Manu
client :

Lee Norris Design Limited	ref : LN
27 Eden Way, Winnersh Wokingham, Berkshire RG41 5PQ Tel: 01189 787226 Mob: 07795 058193 E-mail: lee@leenorrisdesign.co.uk Web: www.leenorrisdesign.co.uk	date : Mar'25
Planning and building regulations drawings for residential extensions, new build, renovation and conversion projects.	scale : 1:100@A3
	project : 25-642
	dwg no. / rev : 005

Scale: 1:100 0 1 2 3 4 5