




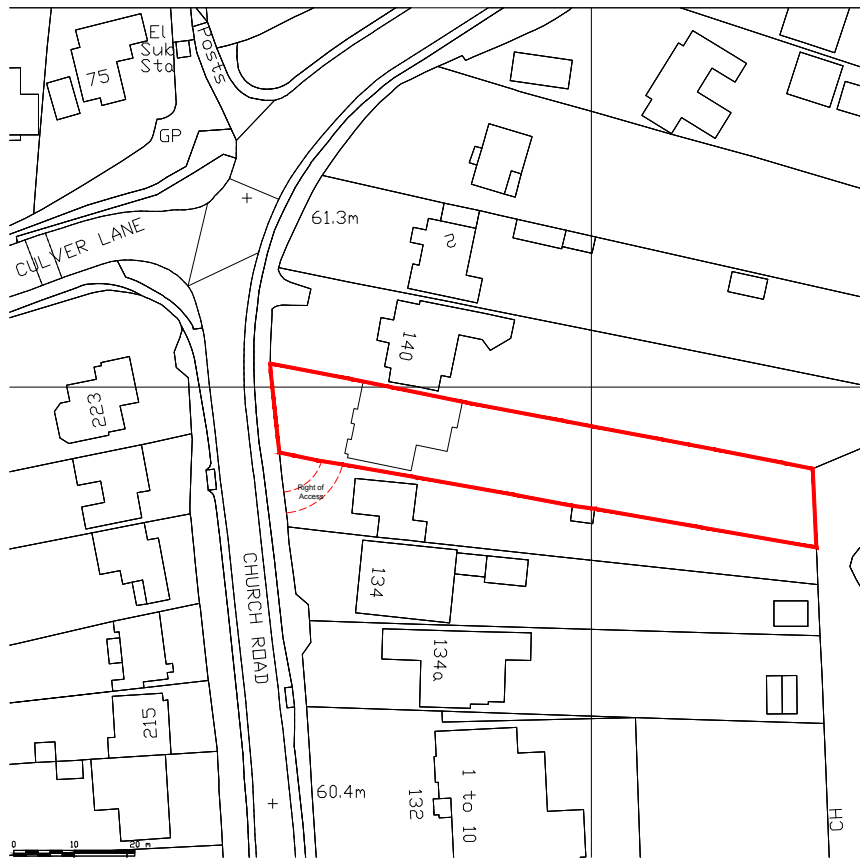

Location Plan (1:1250)

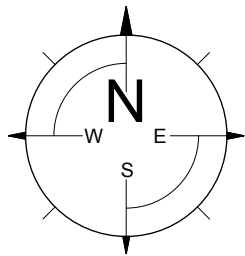

Site Plan (1:500)

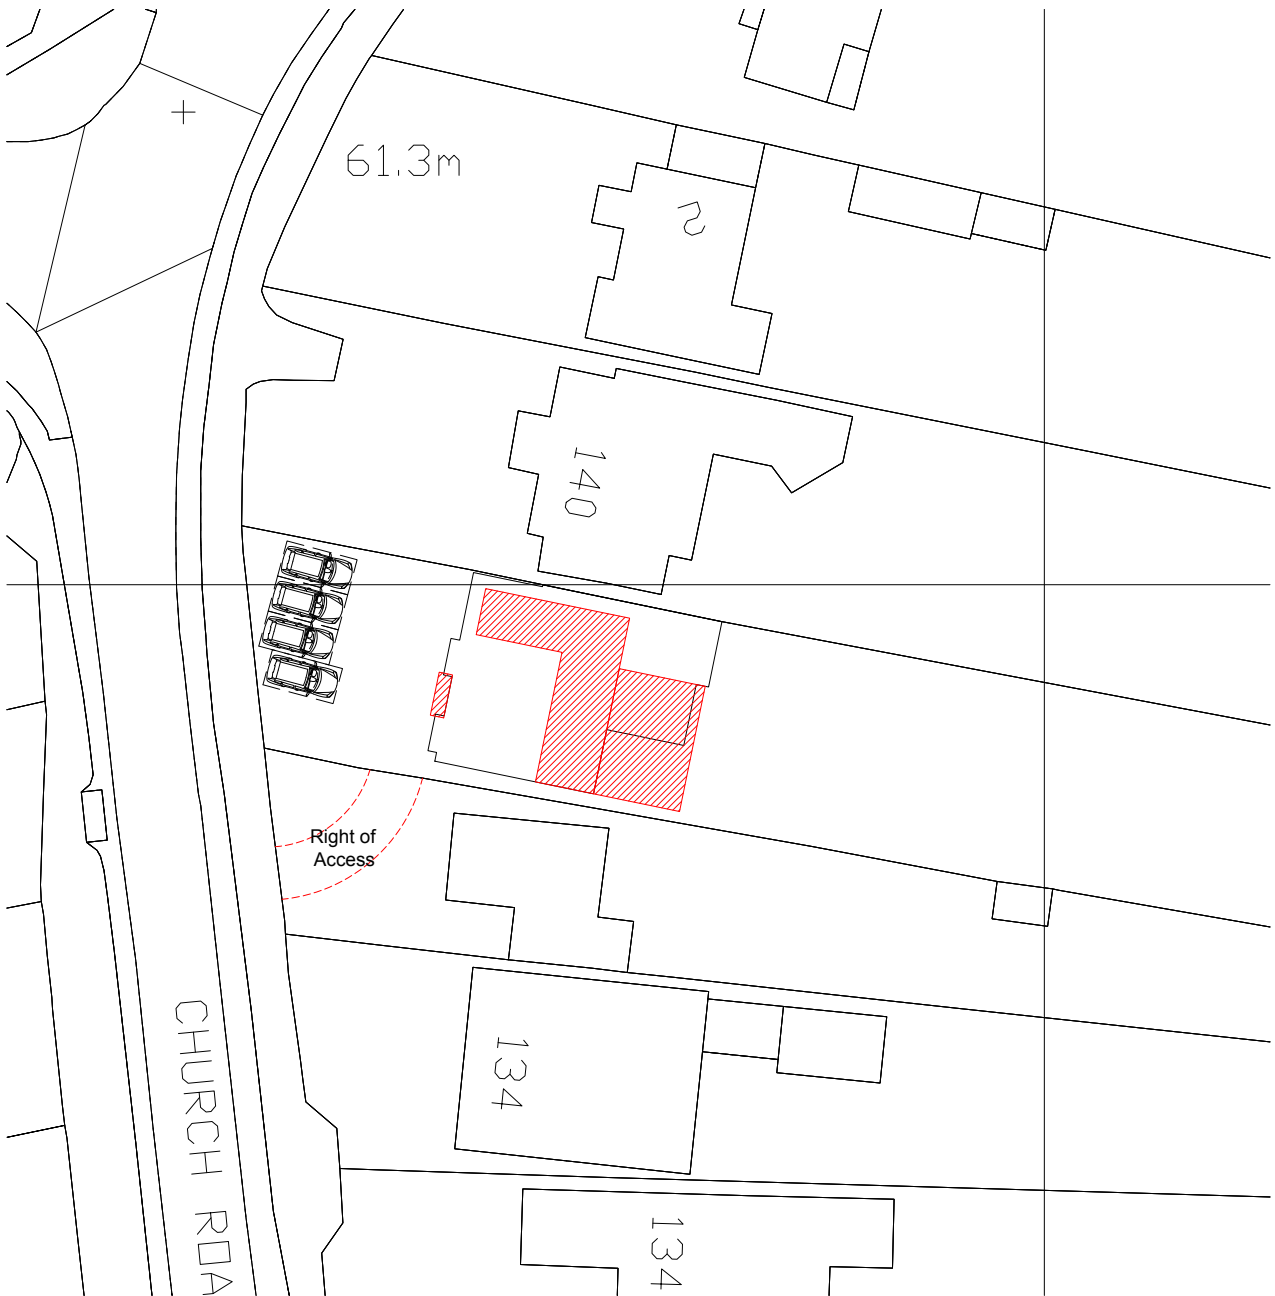

138 Church Road  
Earley  
Berkshire RG6 1HR  
project :

Proposed Elevations  
title :

Mr & Mrs. Manu  
client :

|   |                     |
|---|---------------------|
| Lee Norris Design Limited<br>27 Eden Way, Winnersh<br>Wokingham, Berkshire RG41 5PQ<br>Tel: 01189 787226<br>Mob: 07795 058193<br>E-mail: lee@leenorrisdesign.co.uk<br>Web: www.leenorrisdesign.co.uk<br><br>Planning and building regulations drawings<br>for residential extensions, new build,<br>renovation and conversion projects. | ref : LN            |
|   | date : Mar'25       |
|   | scale : 1:100@A3    |
|   | project : 25-642    |
|   | dwg no. / rev : 006 |