





Location Plan (1:1250)

Site Plan (1:500)

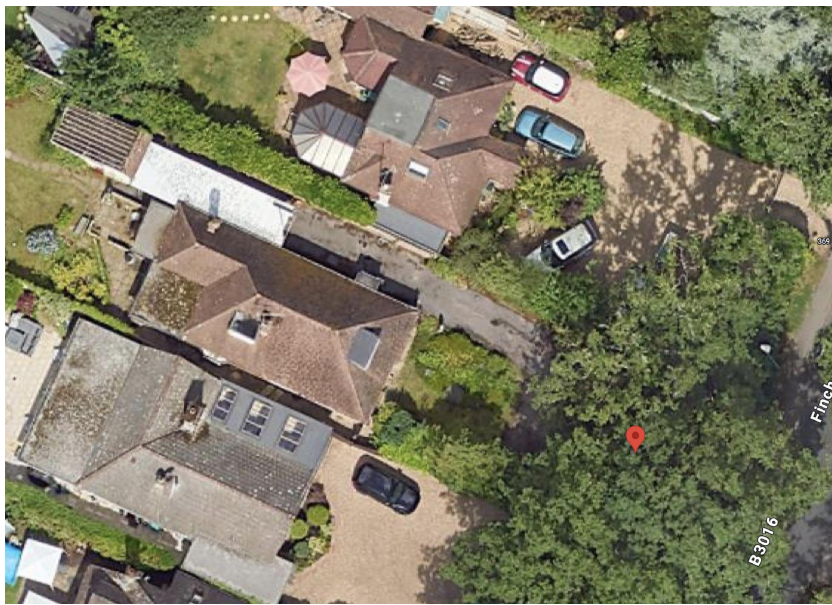

Aerial Photo - Not To Scale

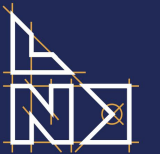

LEE NORRIS DESIGN LIMITED
Architectural Design Services

371 Finchampstead Road
Finchampstead
Berkshire RG40 3JU

project :

Site & Location Plans

title :

Mr. J. Luker

client :

Lee Norris Design Limited
27 Eden Way, Winnersh
Wokingham, Berkshire RG41 5PQ
Tel: 01189 787226
Mob: 07795 058193
E-mail: lee@leenorrisdesign.co.uk
Web: www.leenorrisdesign.co.uk

Planning and building regulations drawings
for residential extensions, new build,
renovation and conversion projects.

ref : LN

date : Feb'25

scale : As shown@A3

project : 25-630

dwg no. / rev : 005