


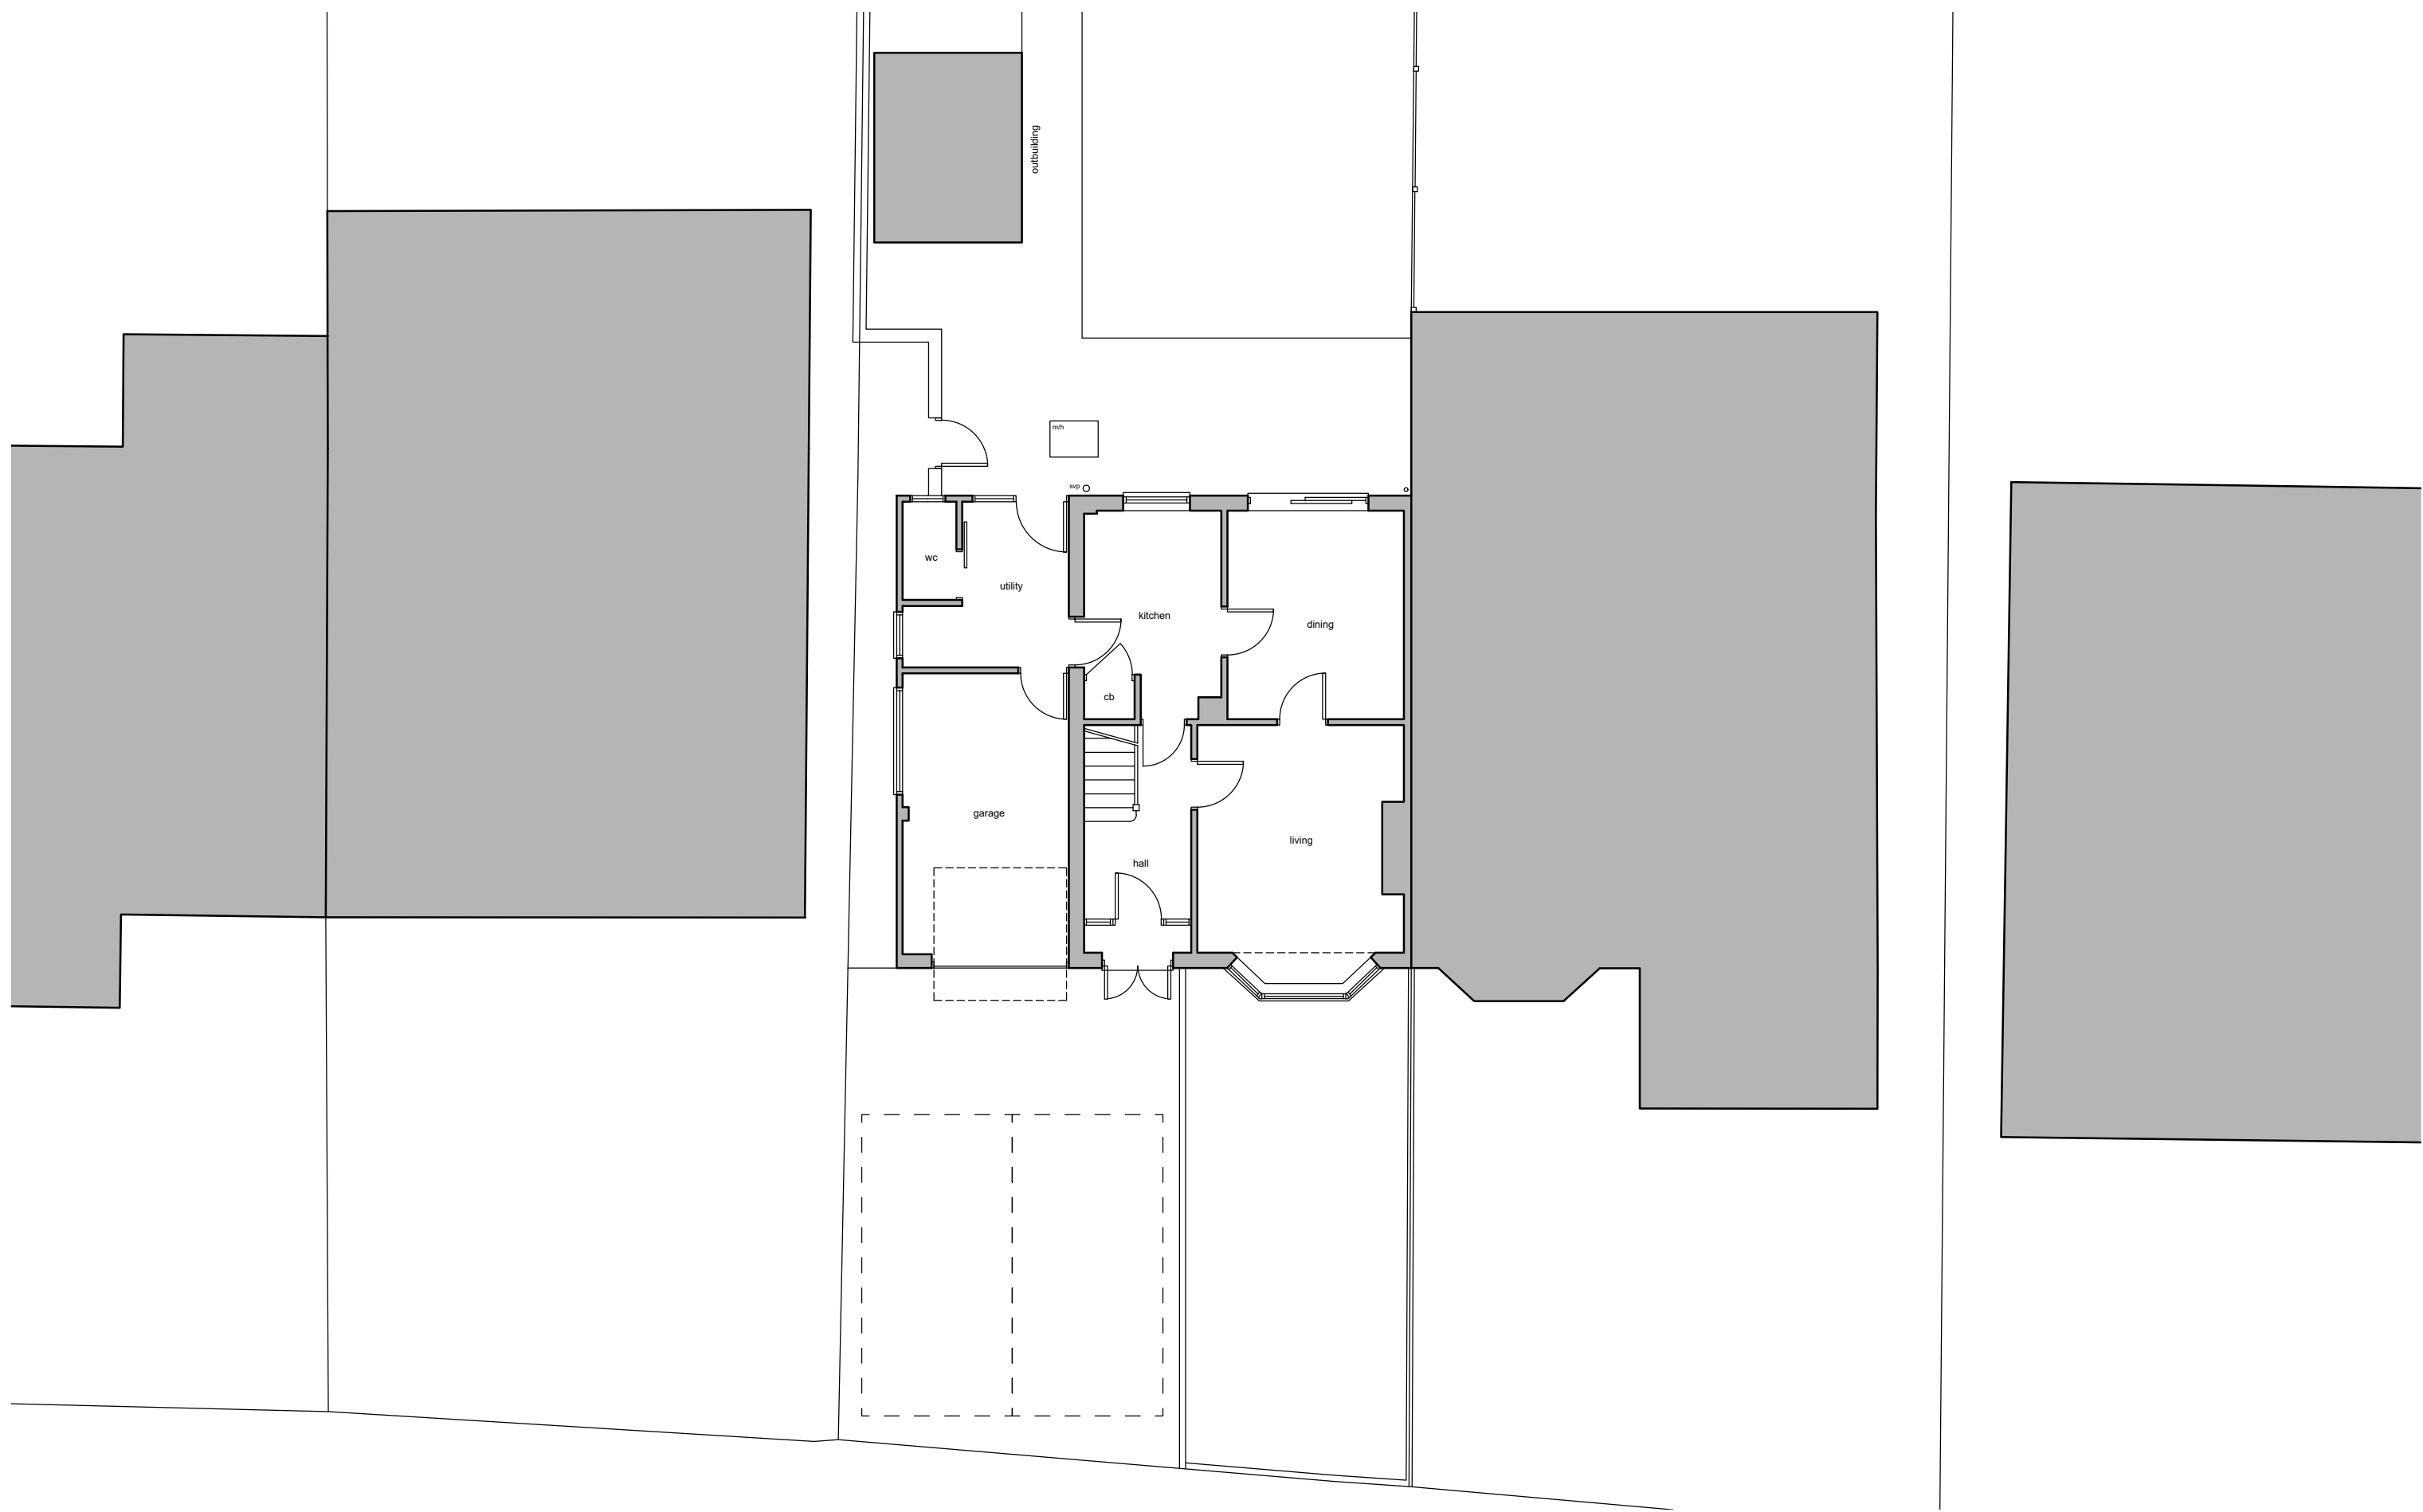


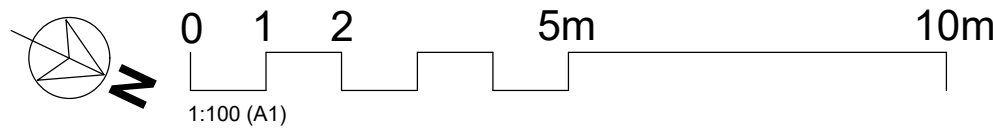

existing ground floor

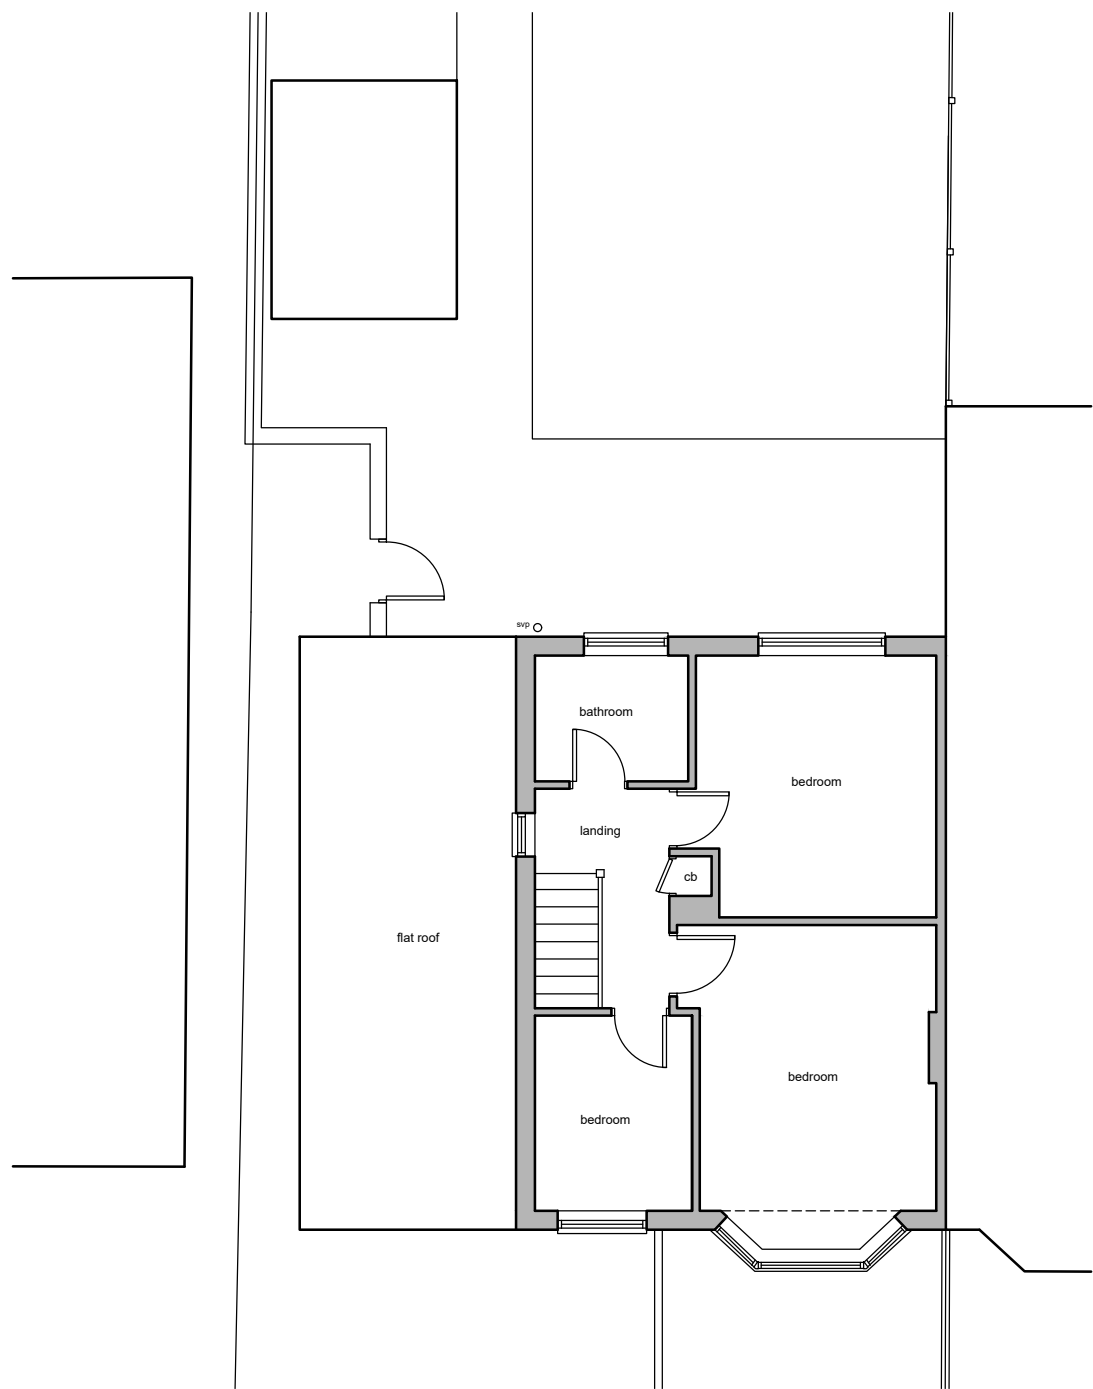


existing first floor

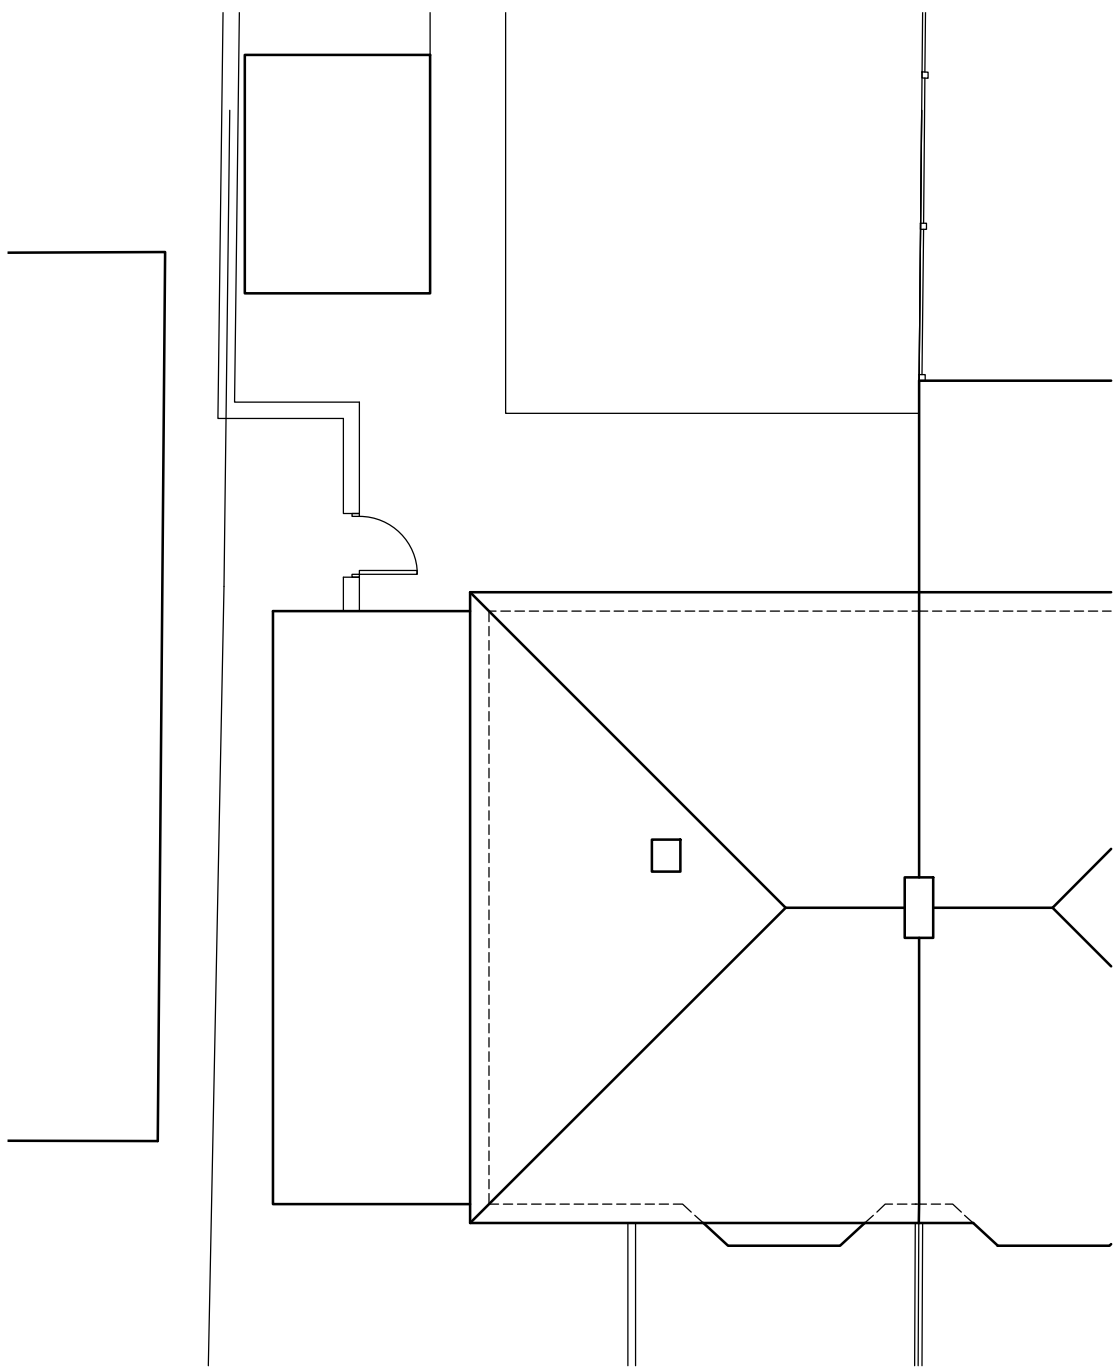


existing roof plan



existing front elevation

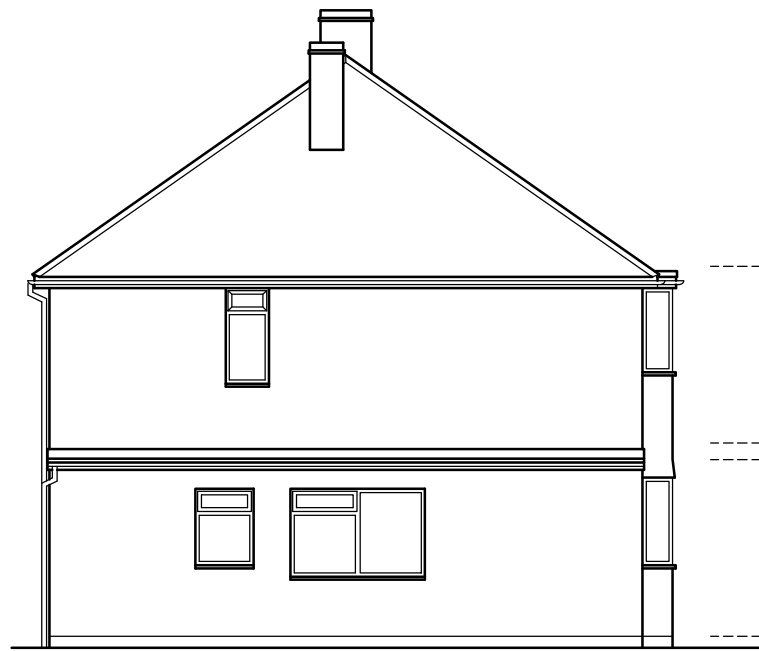

existing side elevation

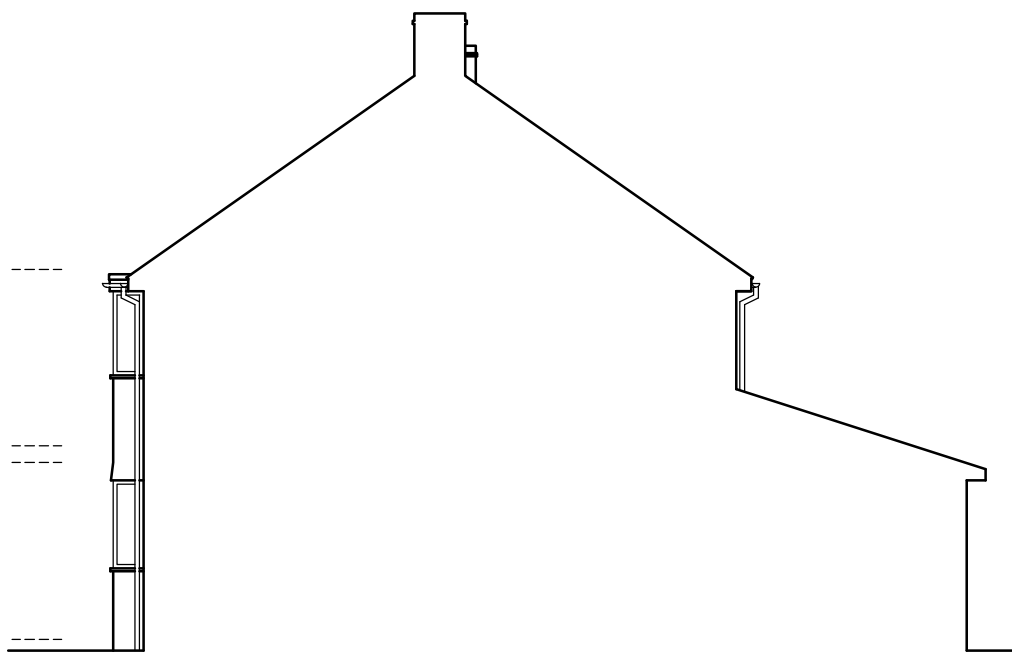

existing side elevation



existing rear elevation

GENERAL NOTES:

- Dimensions must be verified on site by the contractor prior to work commencing on site.
- Discrepancies must be notified immediately.
- This information is copyright protected.

key

revisions

project		
14 Selsdon Avenue Woodley RG5 4PG		
drawing		
EXISTING PLANS		
scale @ A1	date	
1: 100	APR 25	
status		
PLANNING APPLICATION		
drawn by	checked by	approved by
drawing no.		
PL.4325.101		