




Existing East-Side Elevation

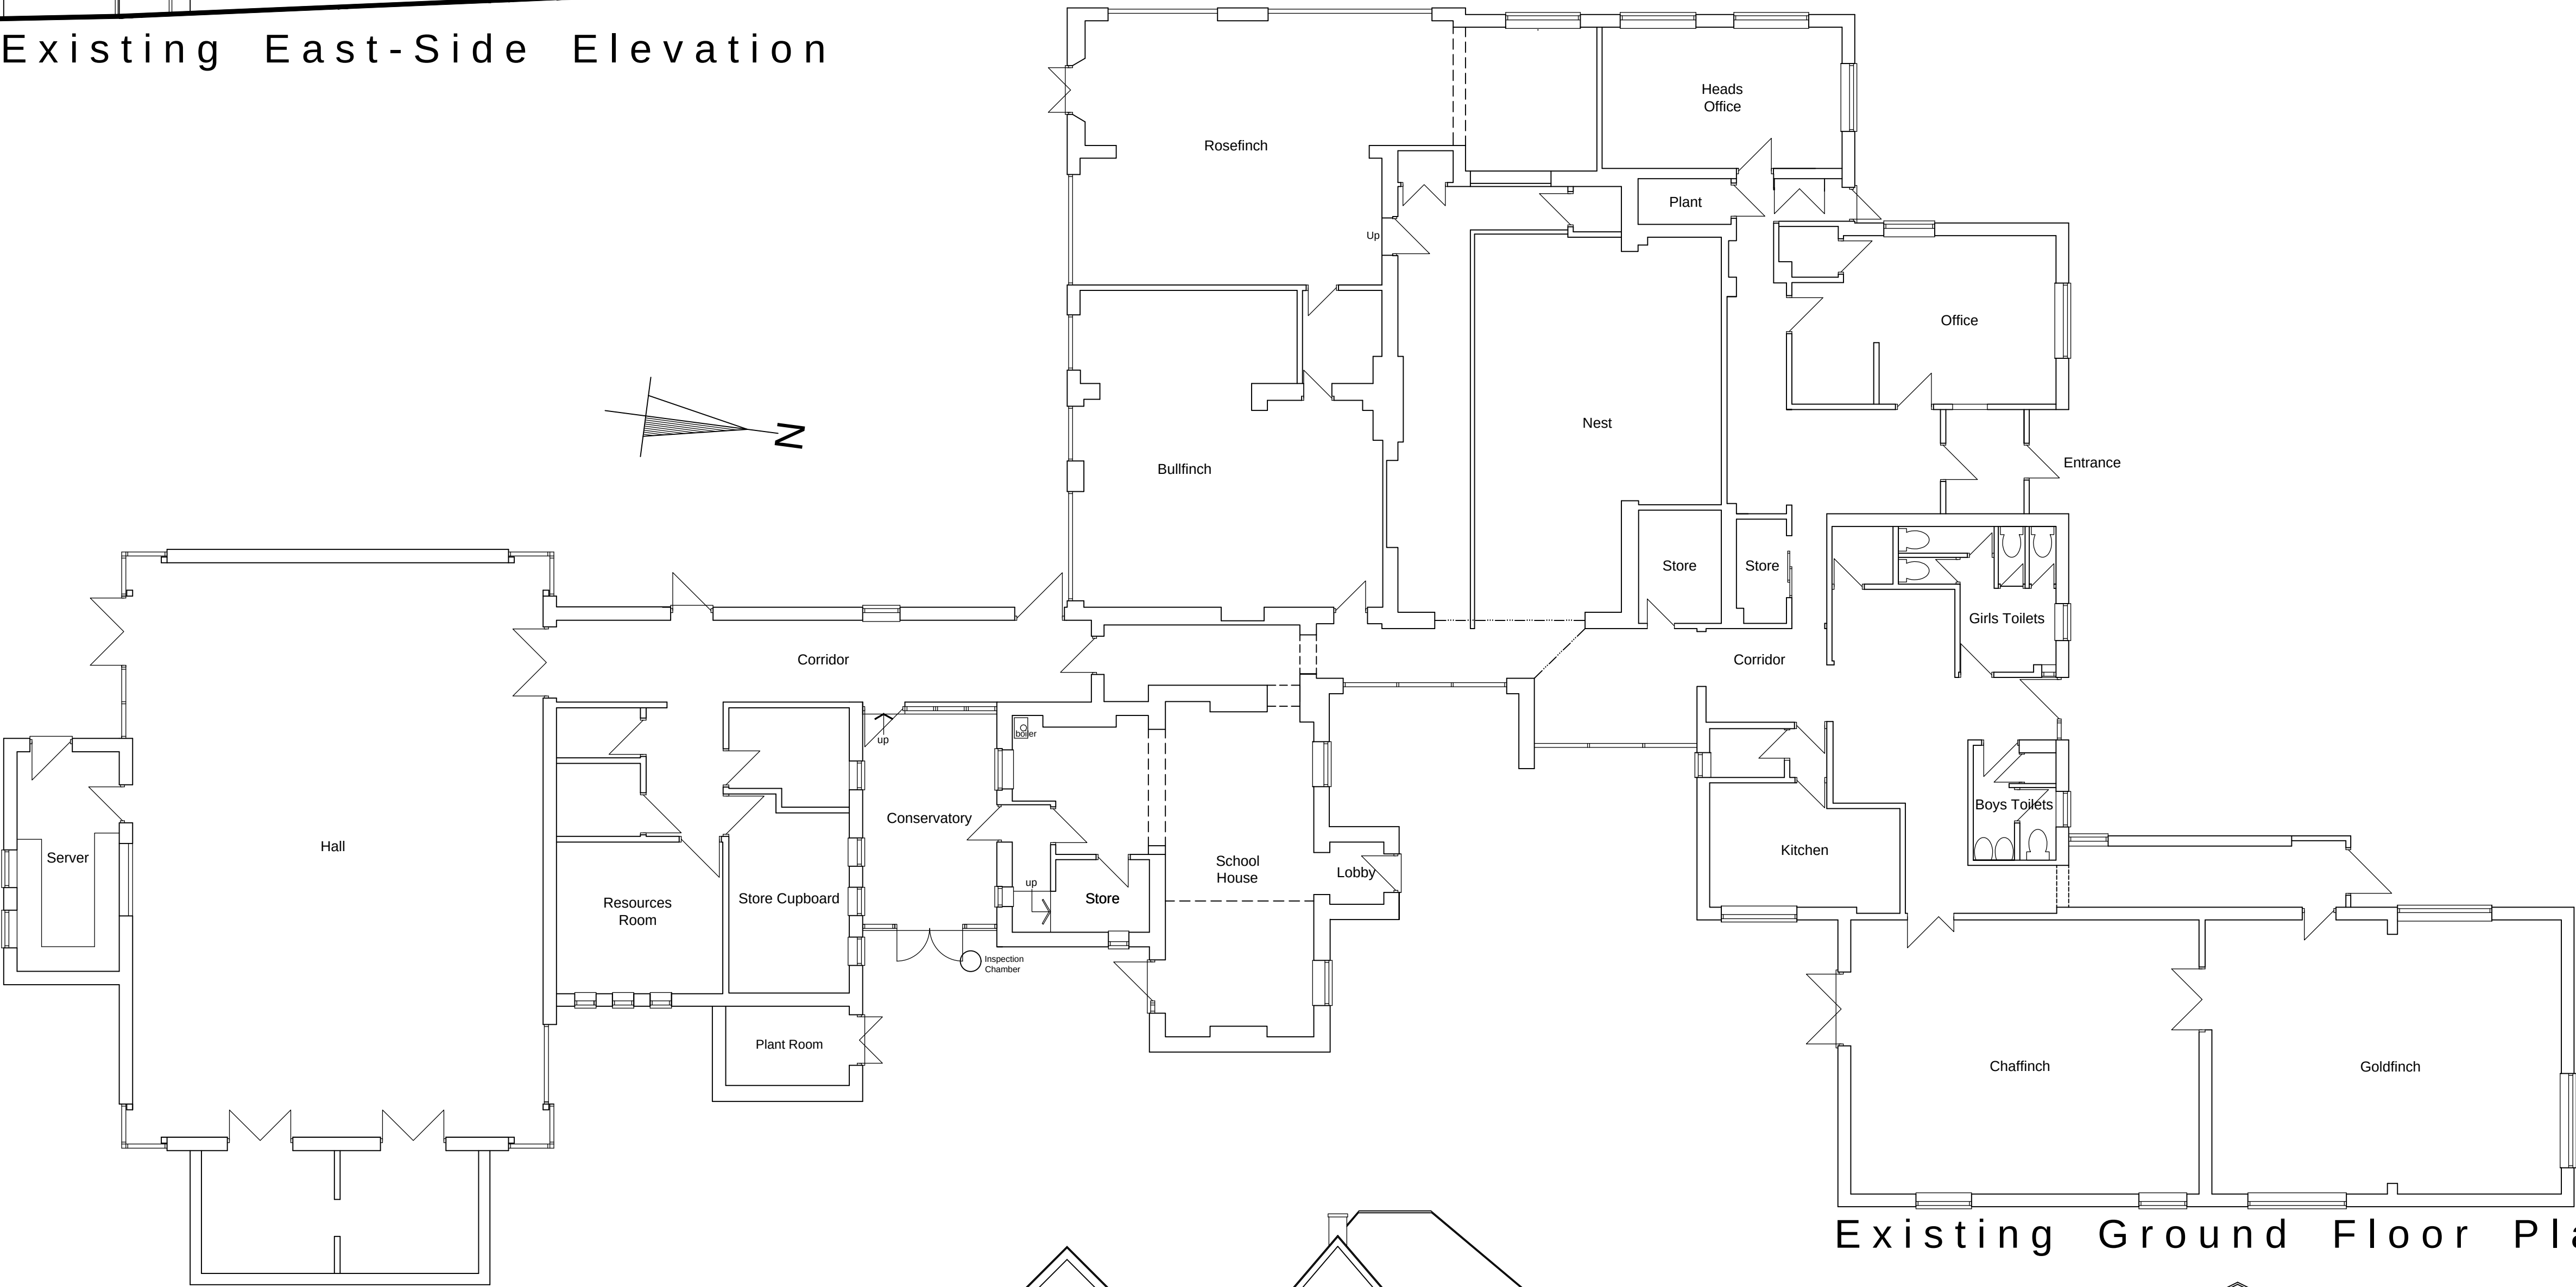


Existing Ground Floor Plan



Existing West-Side Elevation



Existing North-Front Elevation

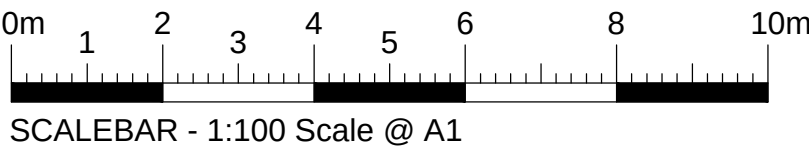

SCALEBAR - 1:100 Scale @ A1

Proposed Single Storey Front Extension Providing Resource Area and Single Storey Front Extension to Boys Toilets at Finchampstead C of E School.				
Client Finchampstead C of E School. The Village Finchampstead Berkshire RG40 4JR		Description Existing Ground Floor Plan and Elevations.		
All dimensions to be checked on site. Any discrepancy between this drawing and other information is to be referred to the Planning Consultant. This drawing is copyright.				
MARTIN BUTLER PARTNERSHIP LIMITED				
28 Broad Street Wokingham Berkshire RG40 1AB Tel: 0118 9890 990	Date: 24/06/25 Checked by: - - Drawn by: AB	Scale 1:100	Project No 22506-7	Drawing No 01 Revision