




Proposed East-Side Elevation

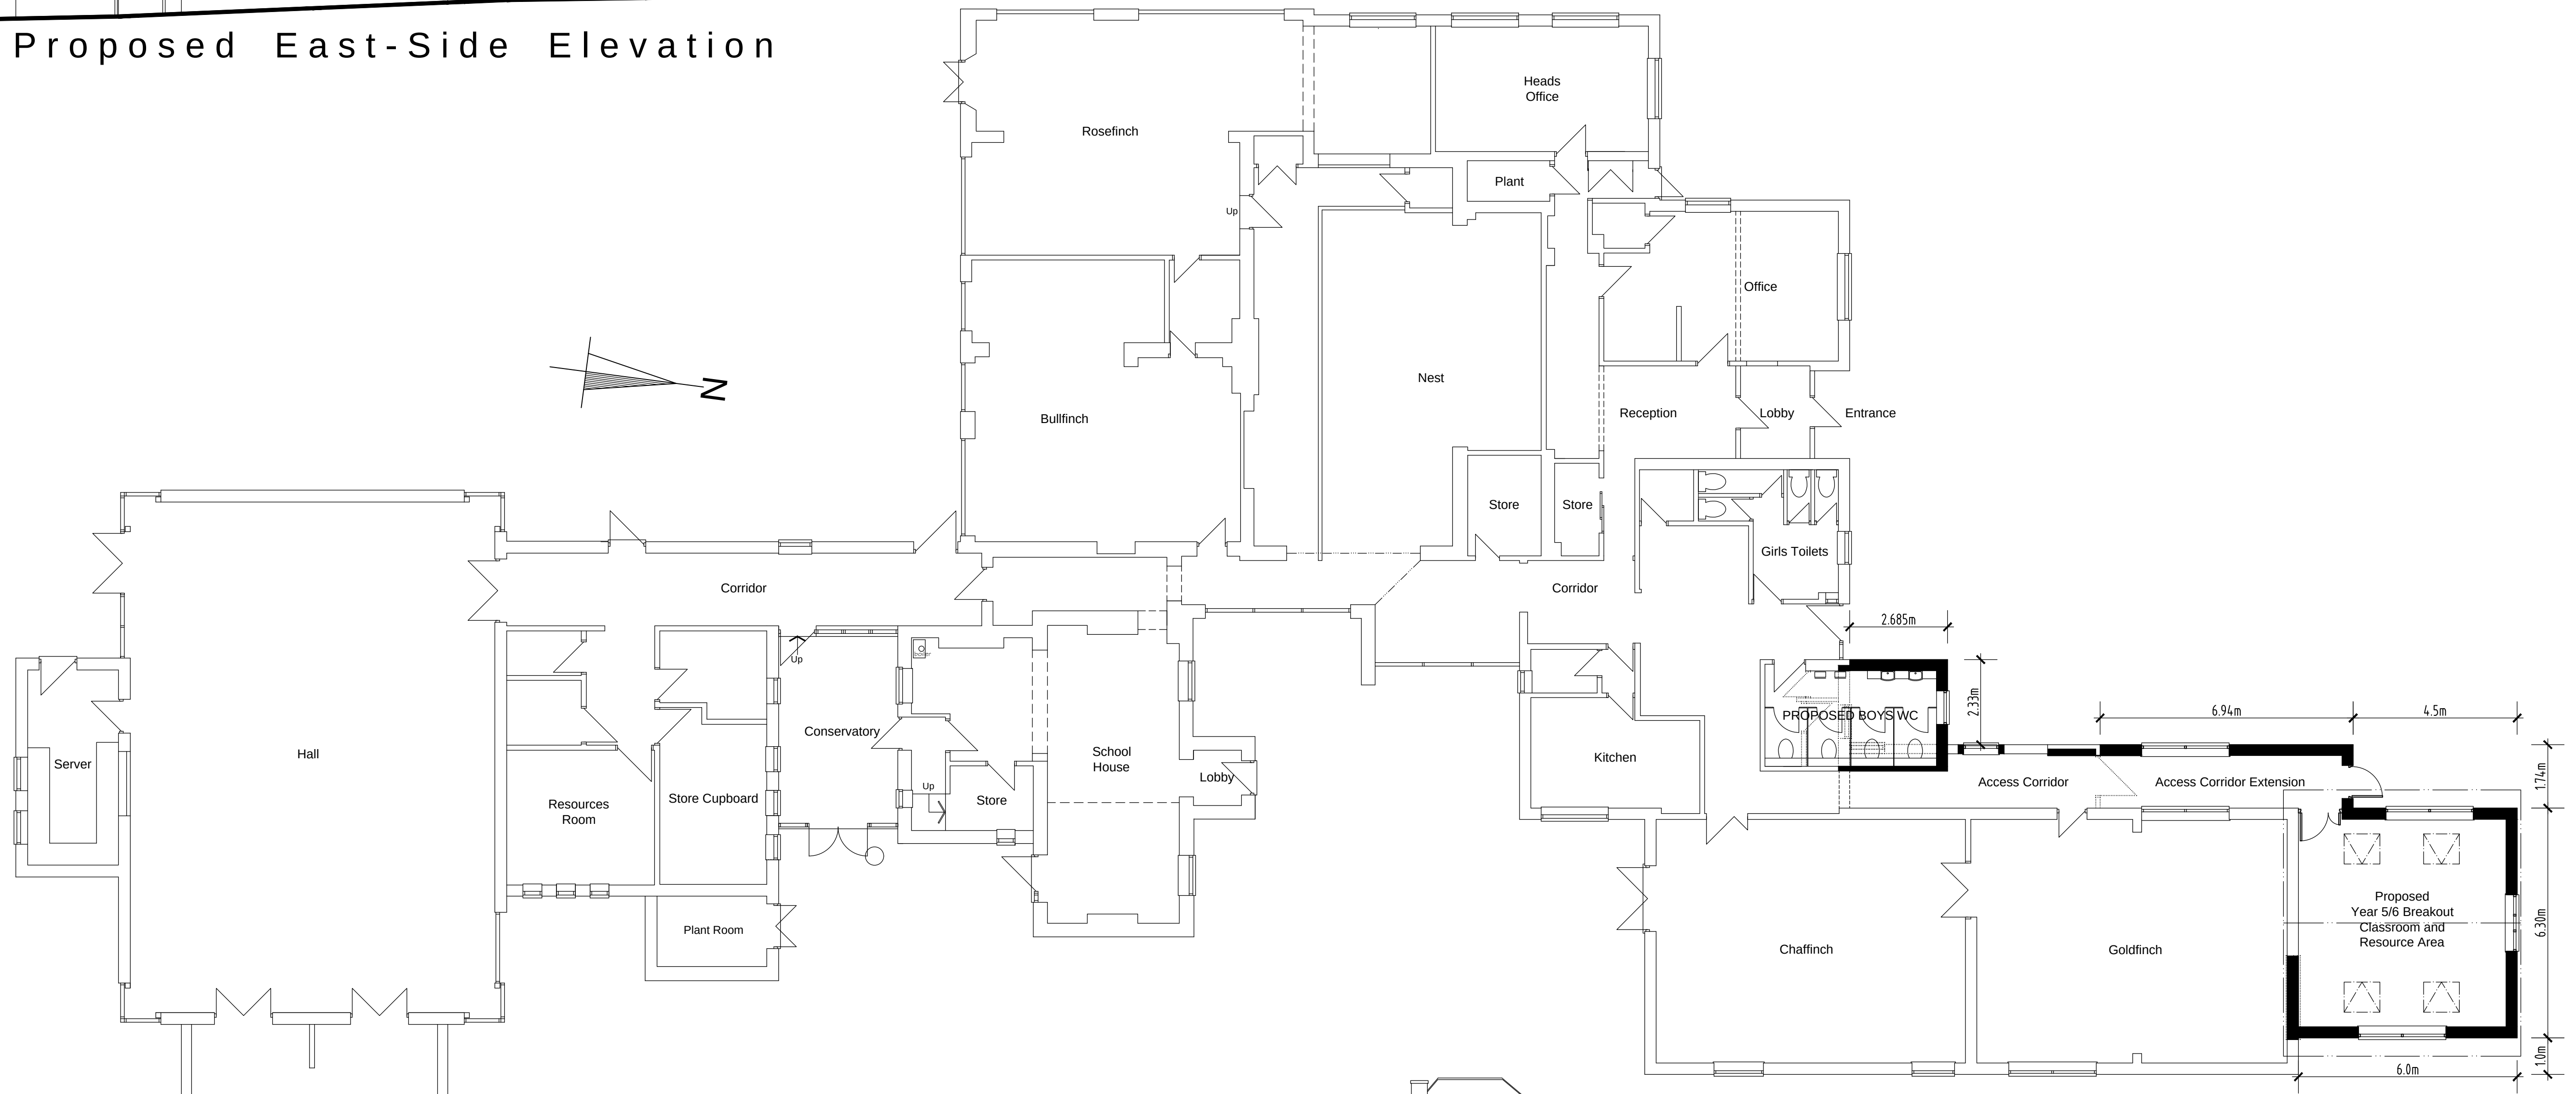


Proposed Ground Floor Plan



Proposed West-Side Elevation



Proposed North-Front Elevation

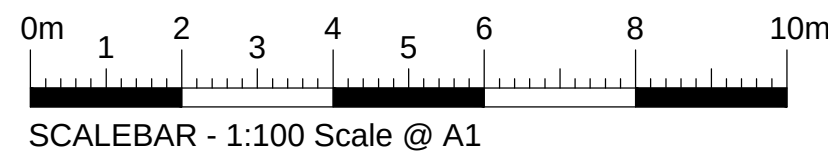

Proposed Single Storey Front Extension Providing Resource Area and Single Storey Front Extension to Boys Toilets at Finchampstead C of E School.

Client	Description
Finchampstead C of E School. The Village Finchampstead Berkshire RG40 4JR	Proposed Ground Floor Plan and Elevations.

MARTIN BUTLER PARTNERSHIP LIMITED				
28 Broad Street Wokingham Berkshire RG40 1AB Tel: 0118 9890 990	Date: 24/06/25 Checked by: - - Drawn by: AB	Scale 1:100	Project No 22506-7	Drawing No 02