



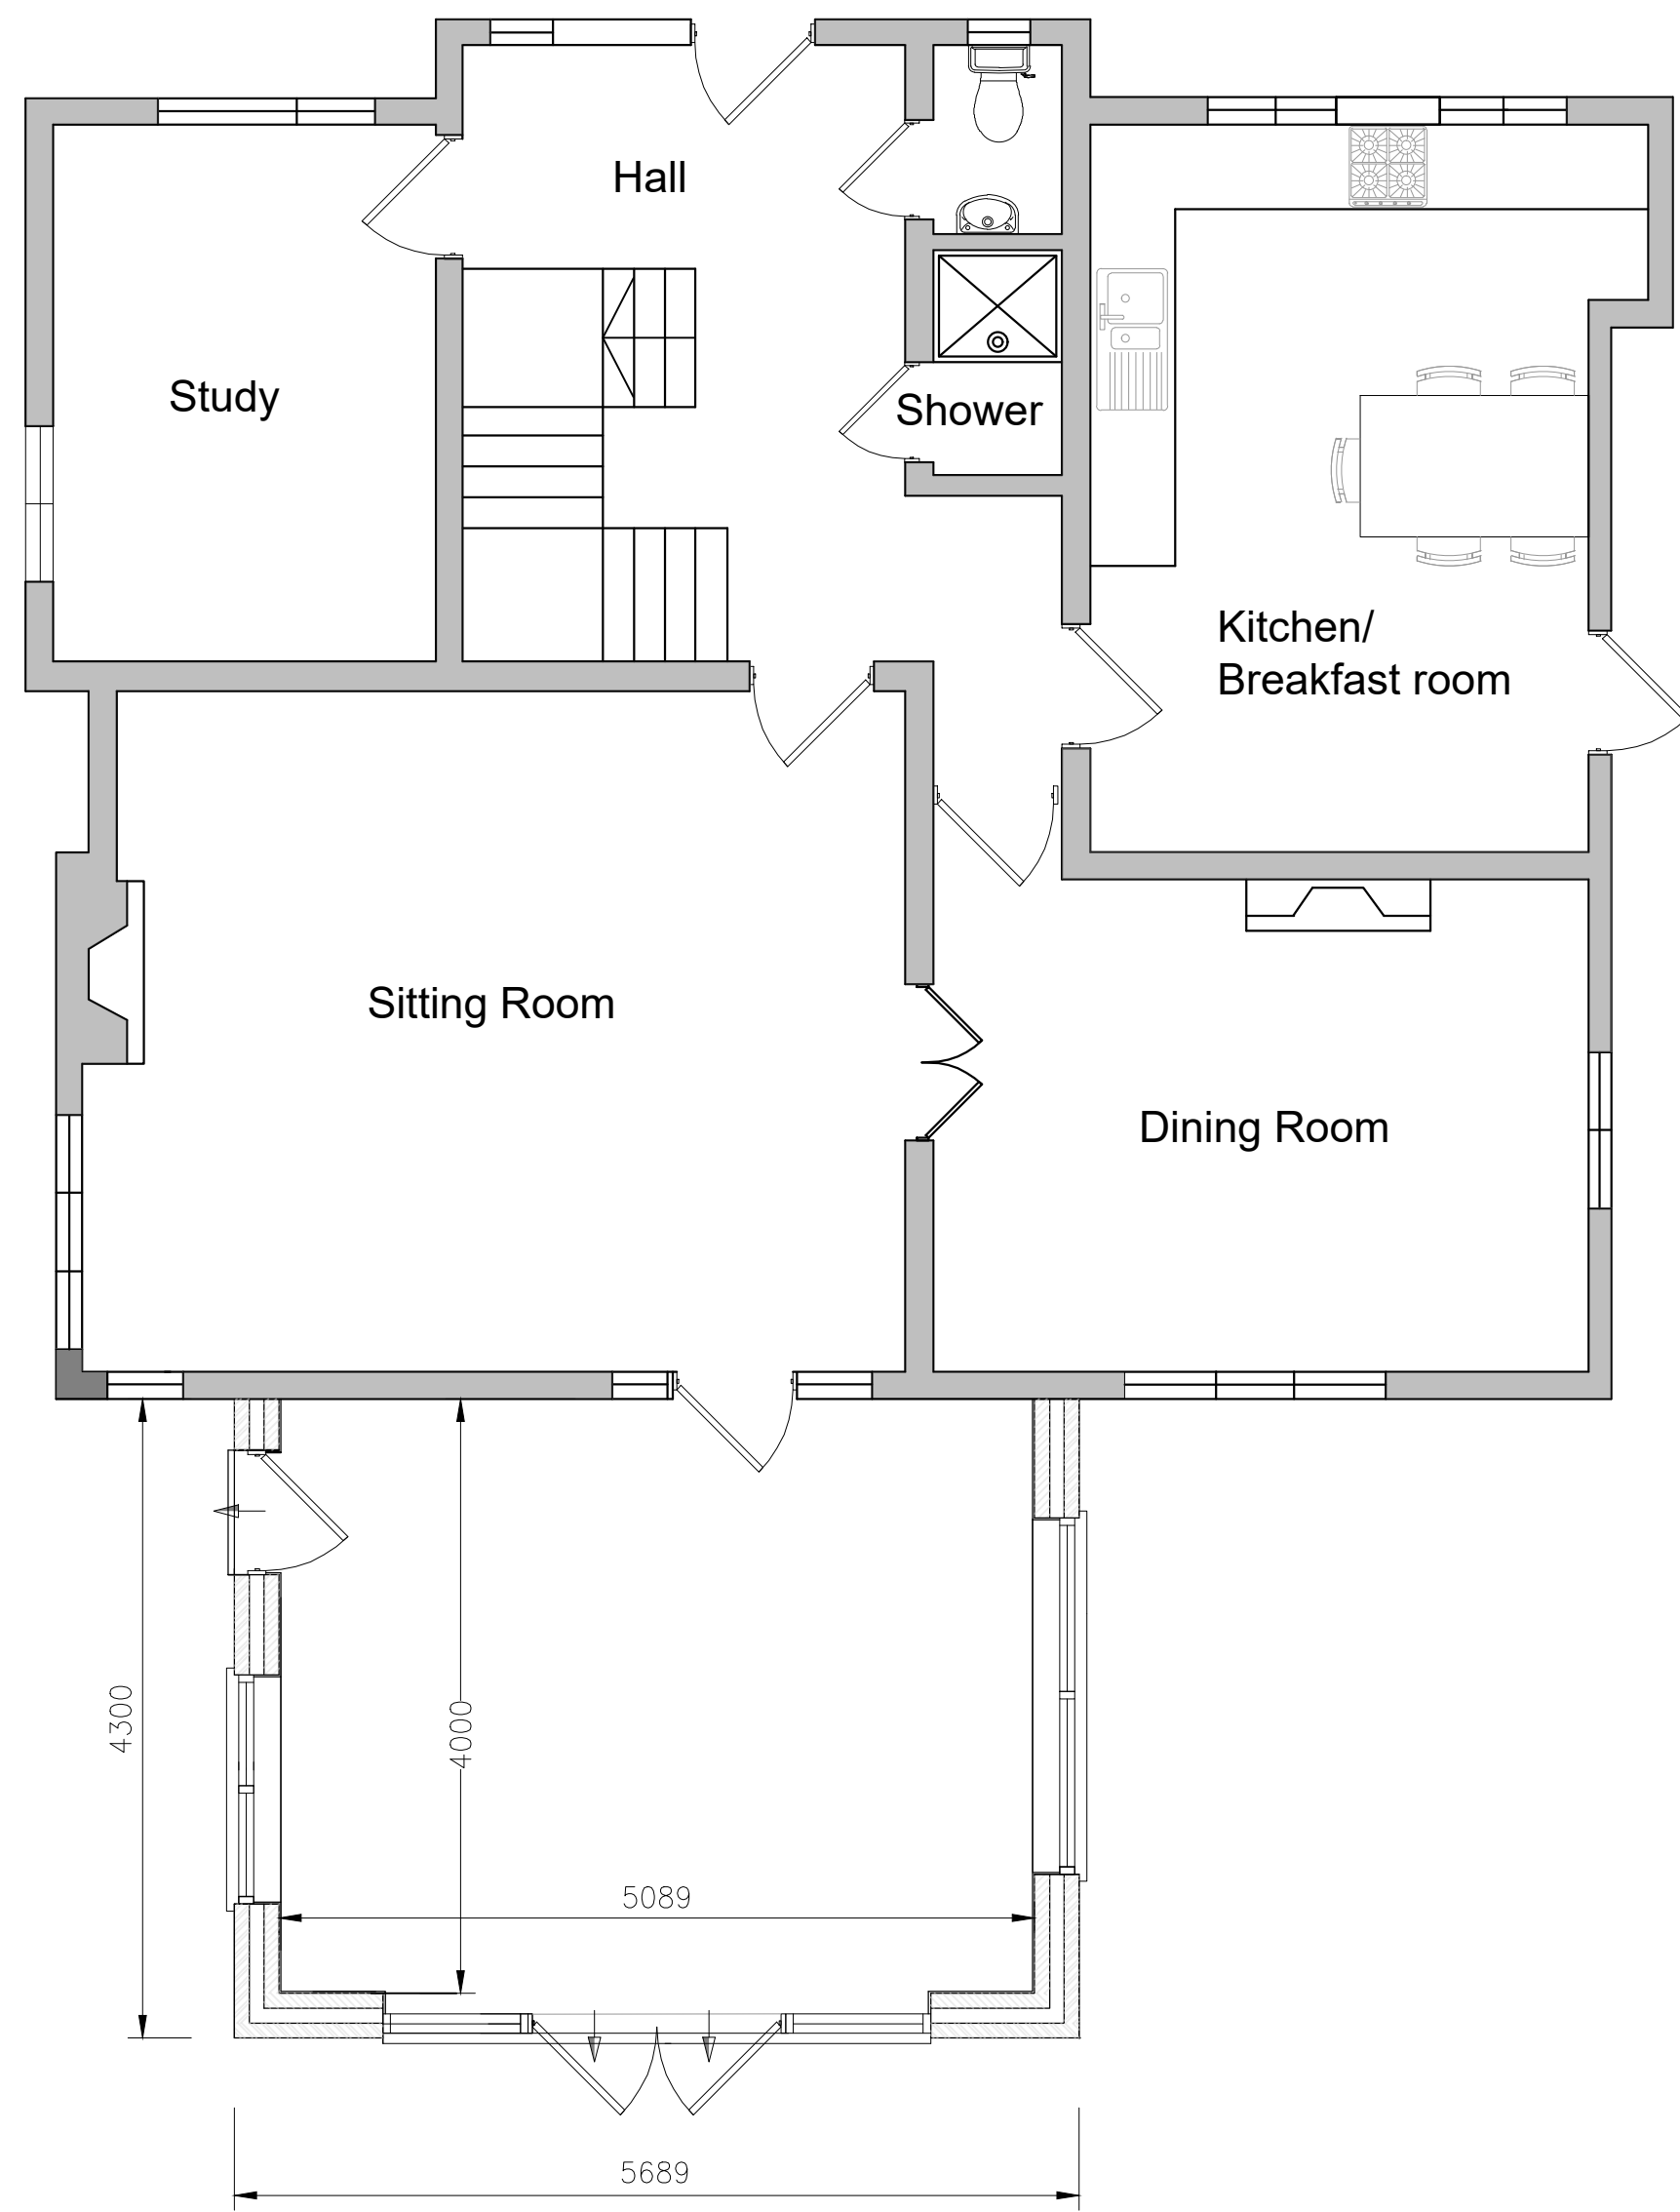

PROPOSED GROUND FLOOR PLAN
Scale 1:50

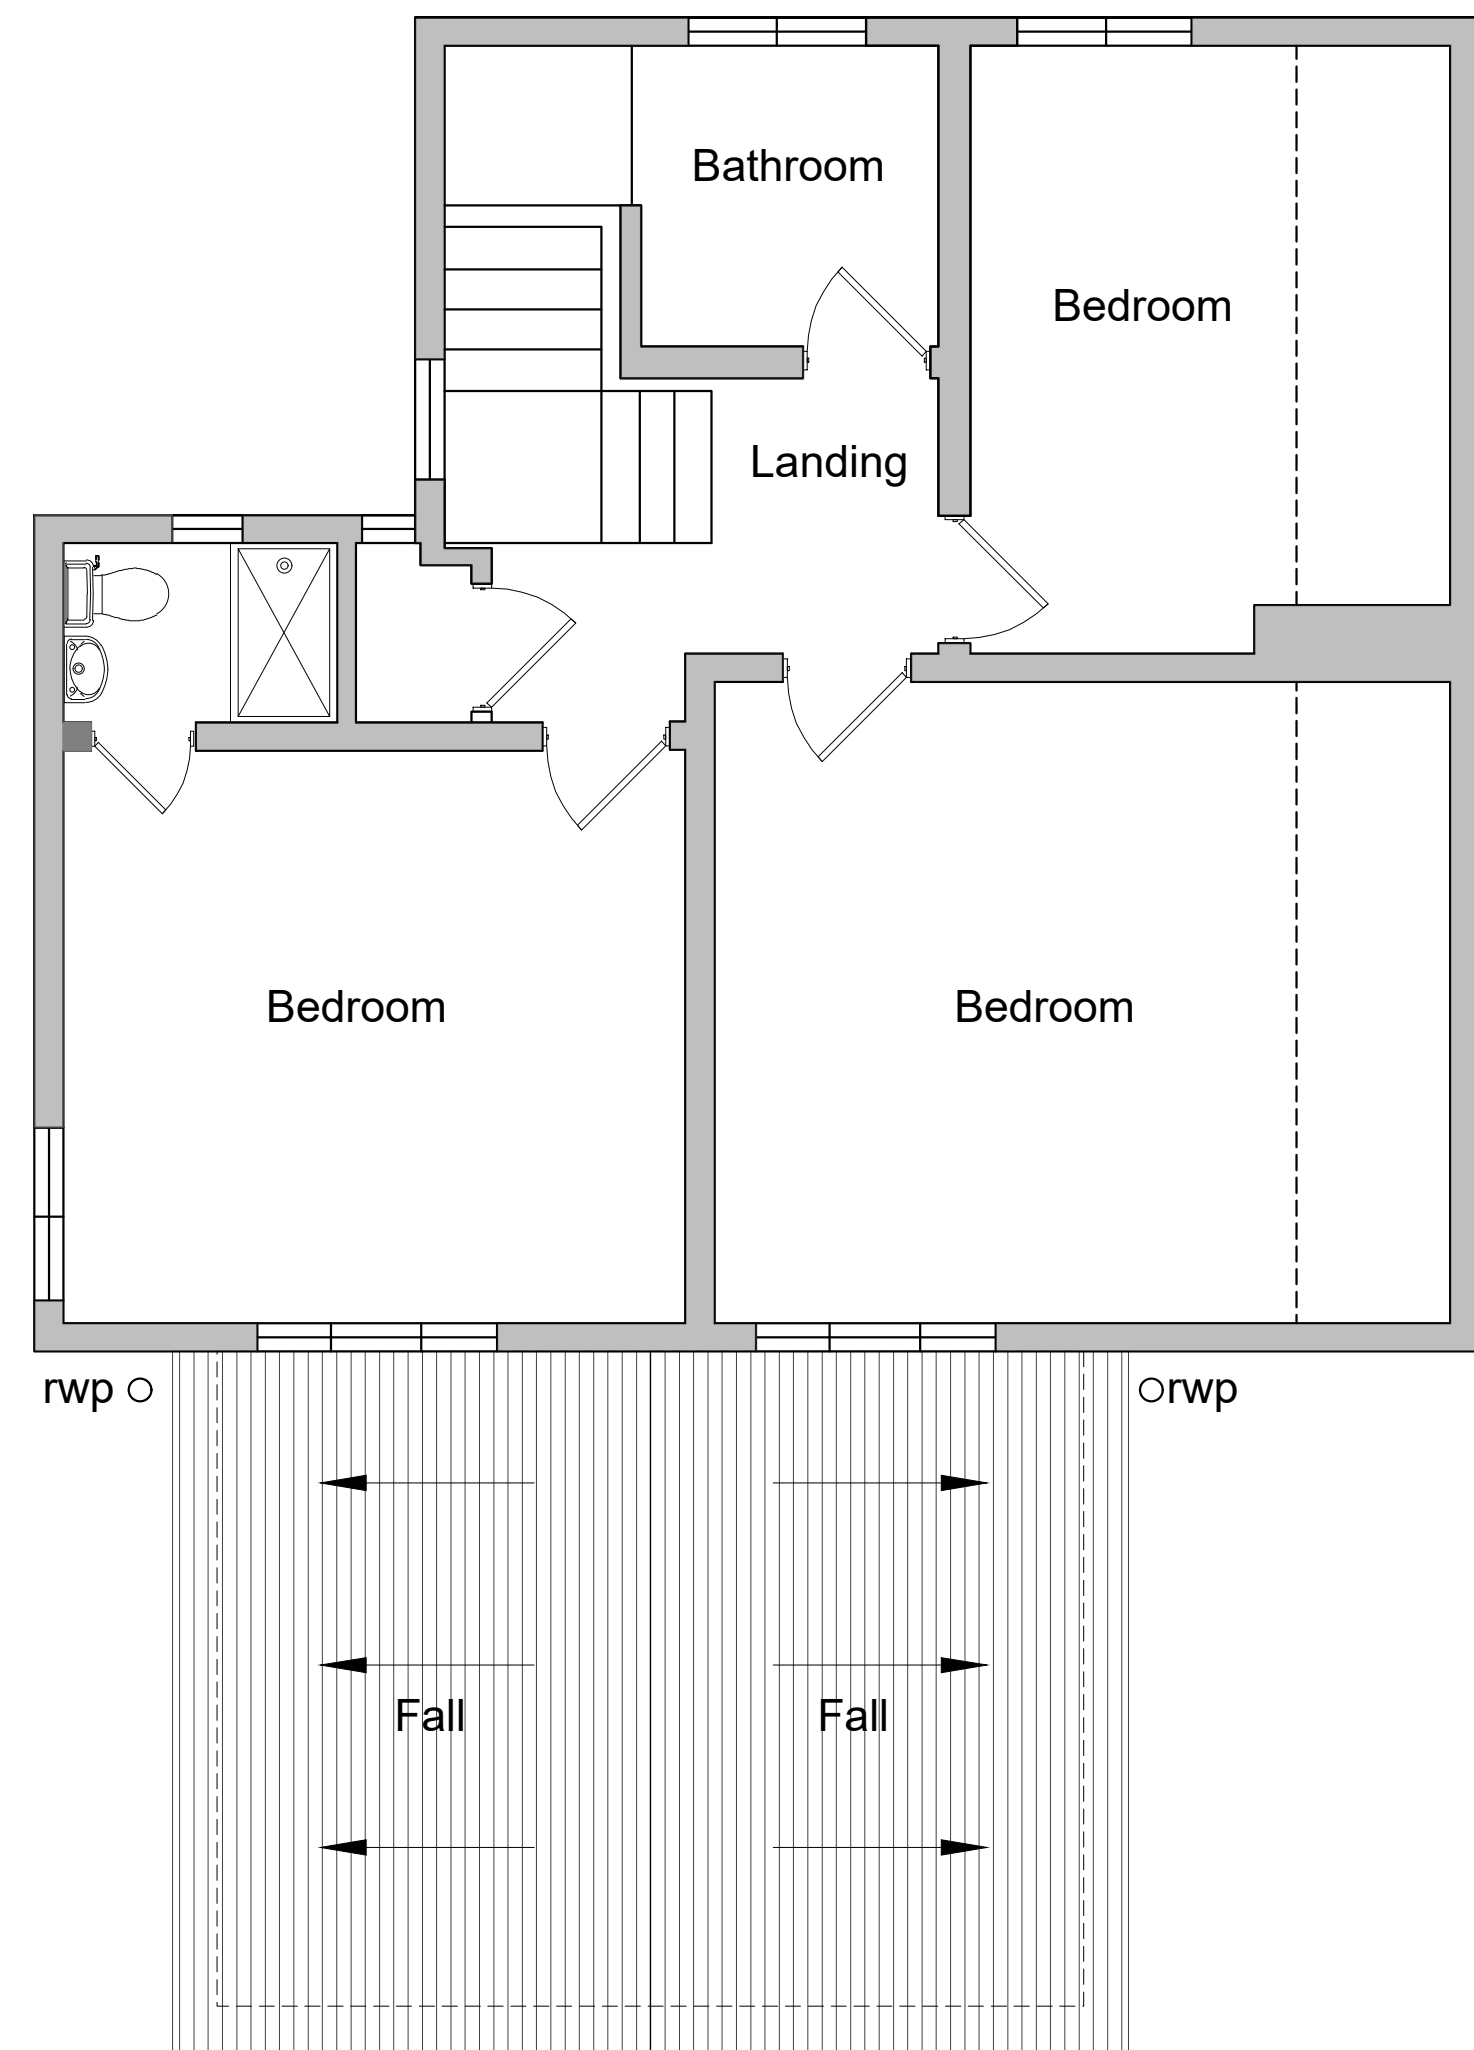

PROPOSED FIRST / ROOF FLOOR PLAN
Scale 1:50



Rev.		Date
Project Title		
74 Elm Road, Earley, Reading Berkshire, RG6 5TR		
Drawing Title		
Proposed Ground Floor Plan and Proposed First / Roof Plan		
Scale	Date	Drawn
1:50@A1	July 2025	AL
Drawing No.		Status
225-01-P104		Planning
		Revision