


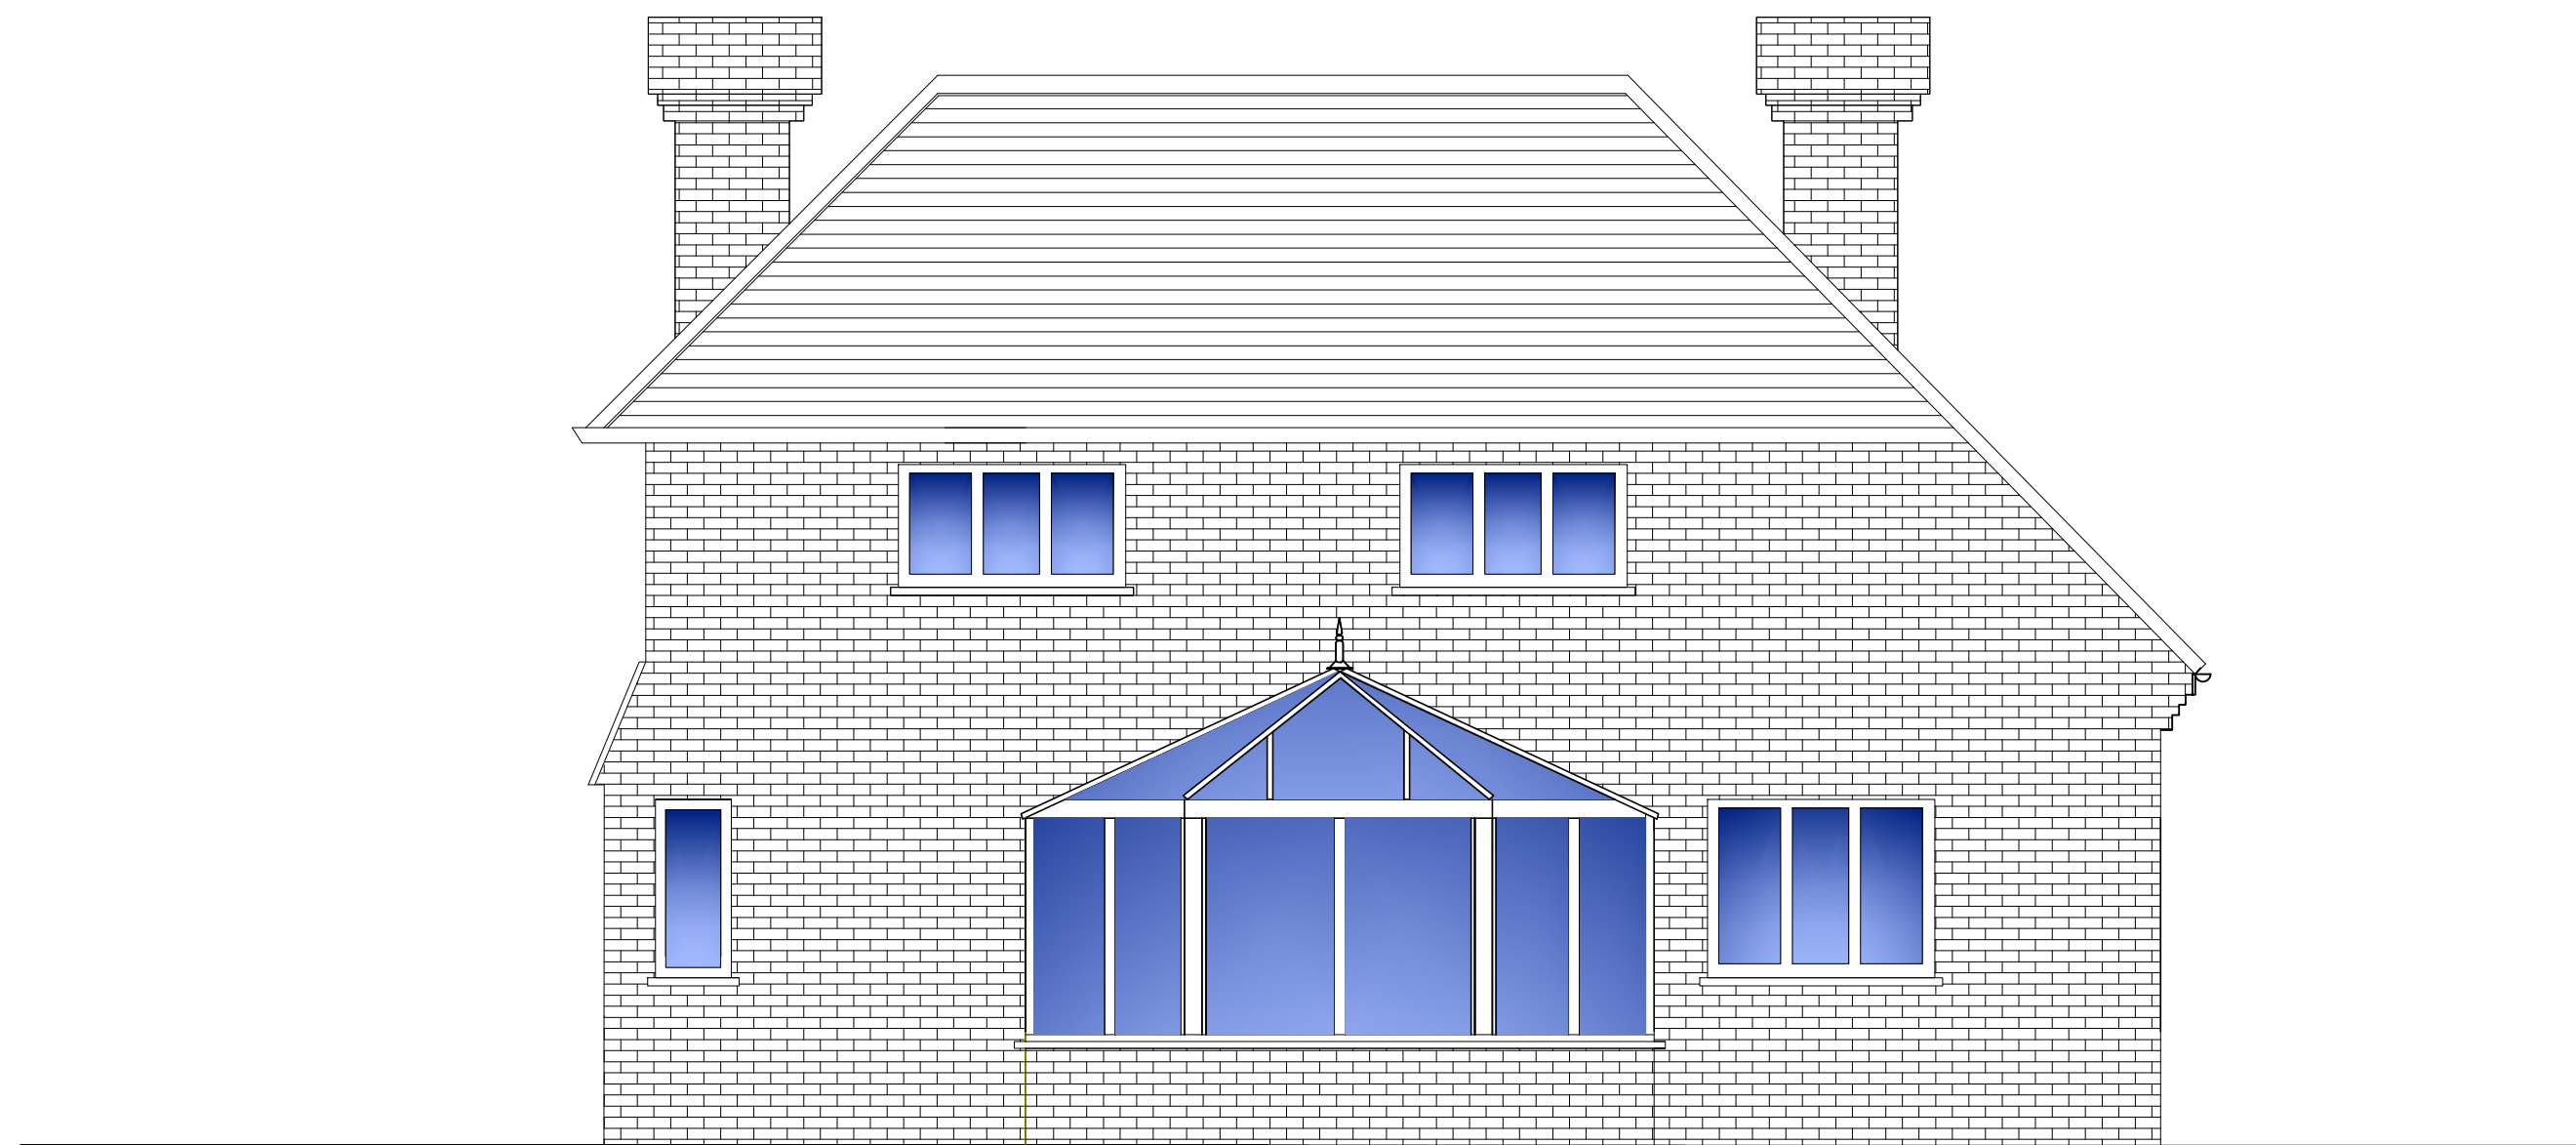

EXISTING SOUTH WEST ELEVATION
Scale 1:50



EXISTING NORTH EAST ELEVATION
Scale 1:50



EXISTING SOUTH EAST ELEVATION
Scale 1:50



Rev.			Date
Project Title			
74 Elm Road, Earley, Reading Berkshire, RG6 5TR			
Drawing Title			
Existing Elevations - South West North East and South East Elevations			
Scale	Date	Drawn	
1:50@A1	July 2025	AL	
Drawing No.		Status	
225-01-P105		Planning	
		Revision	
© Copyright			