




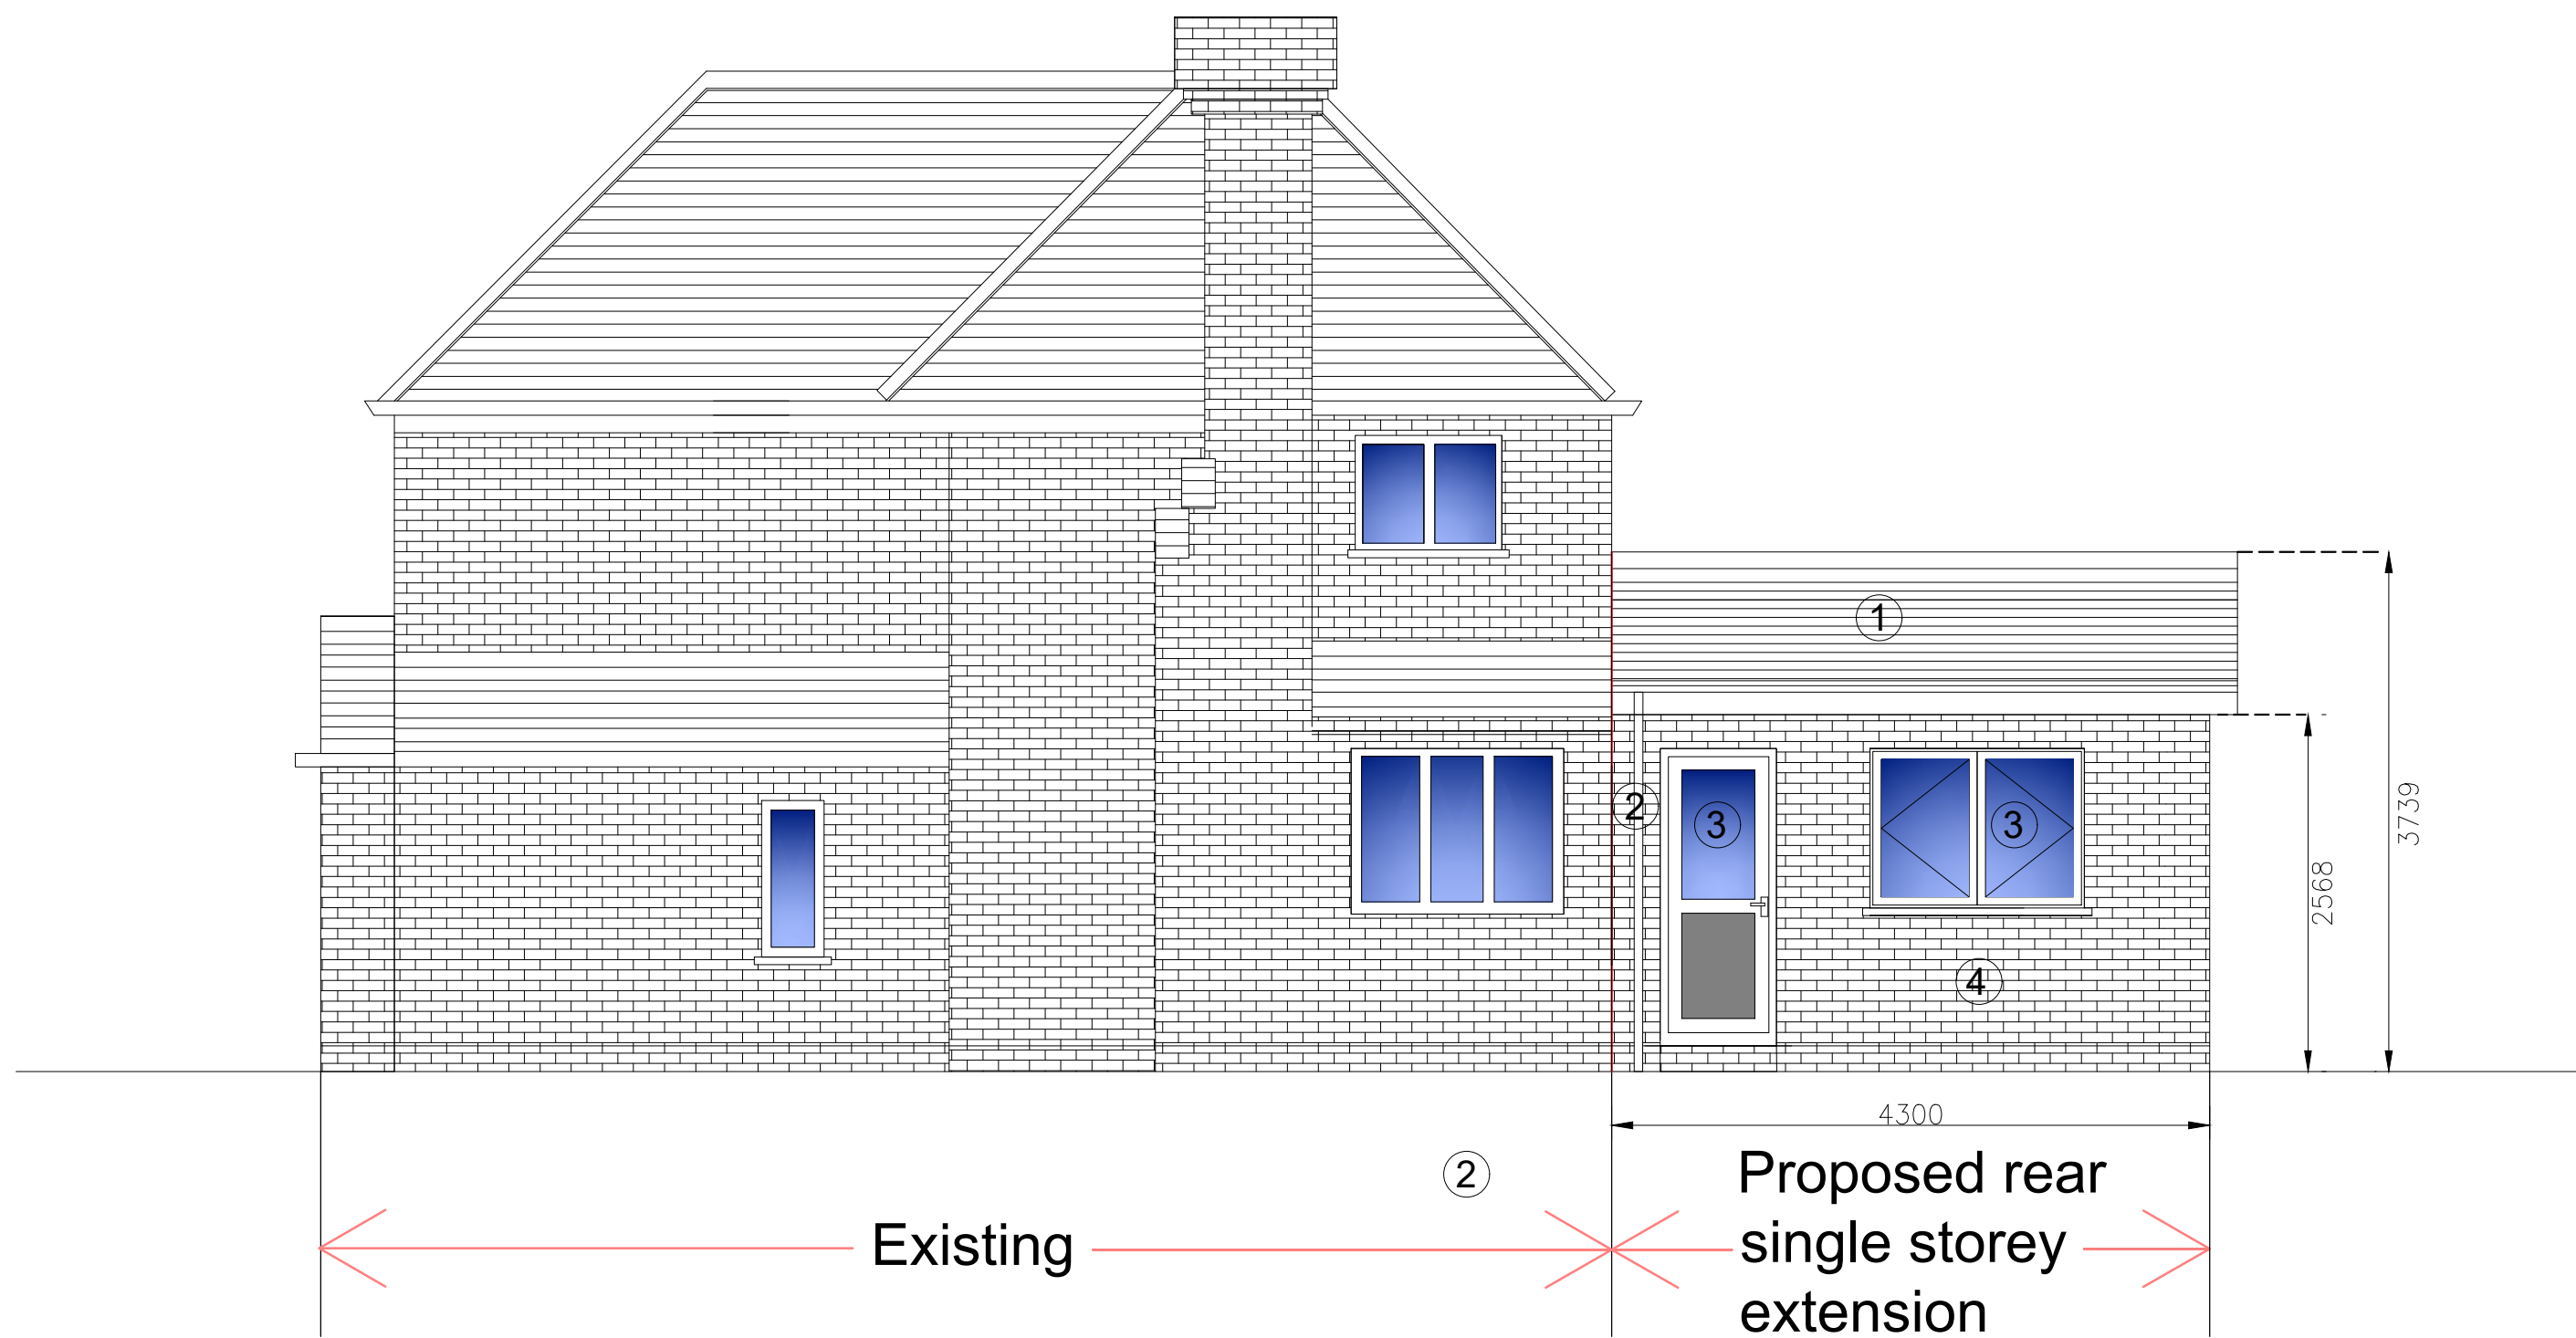

PROPOSED SOUTH WEST ELEVATION
Scale 1:50

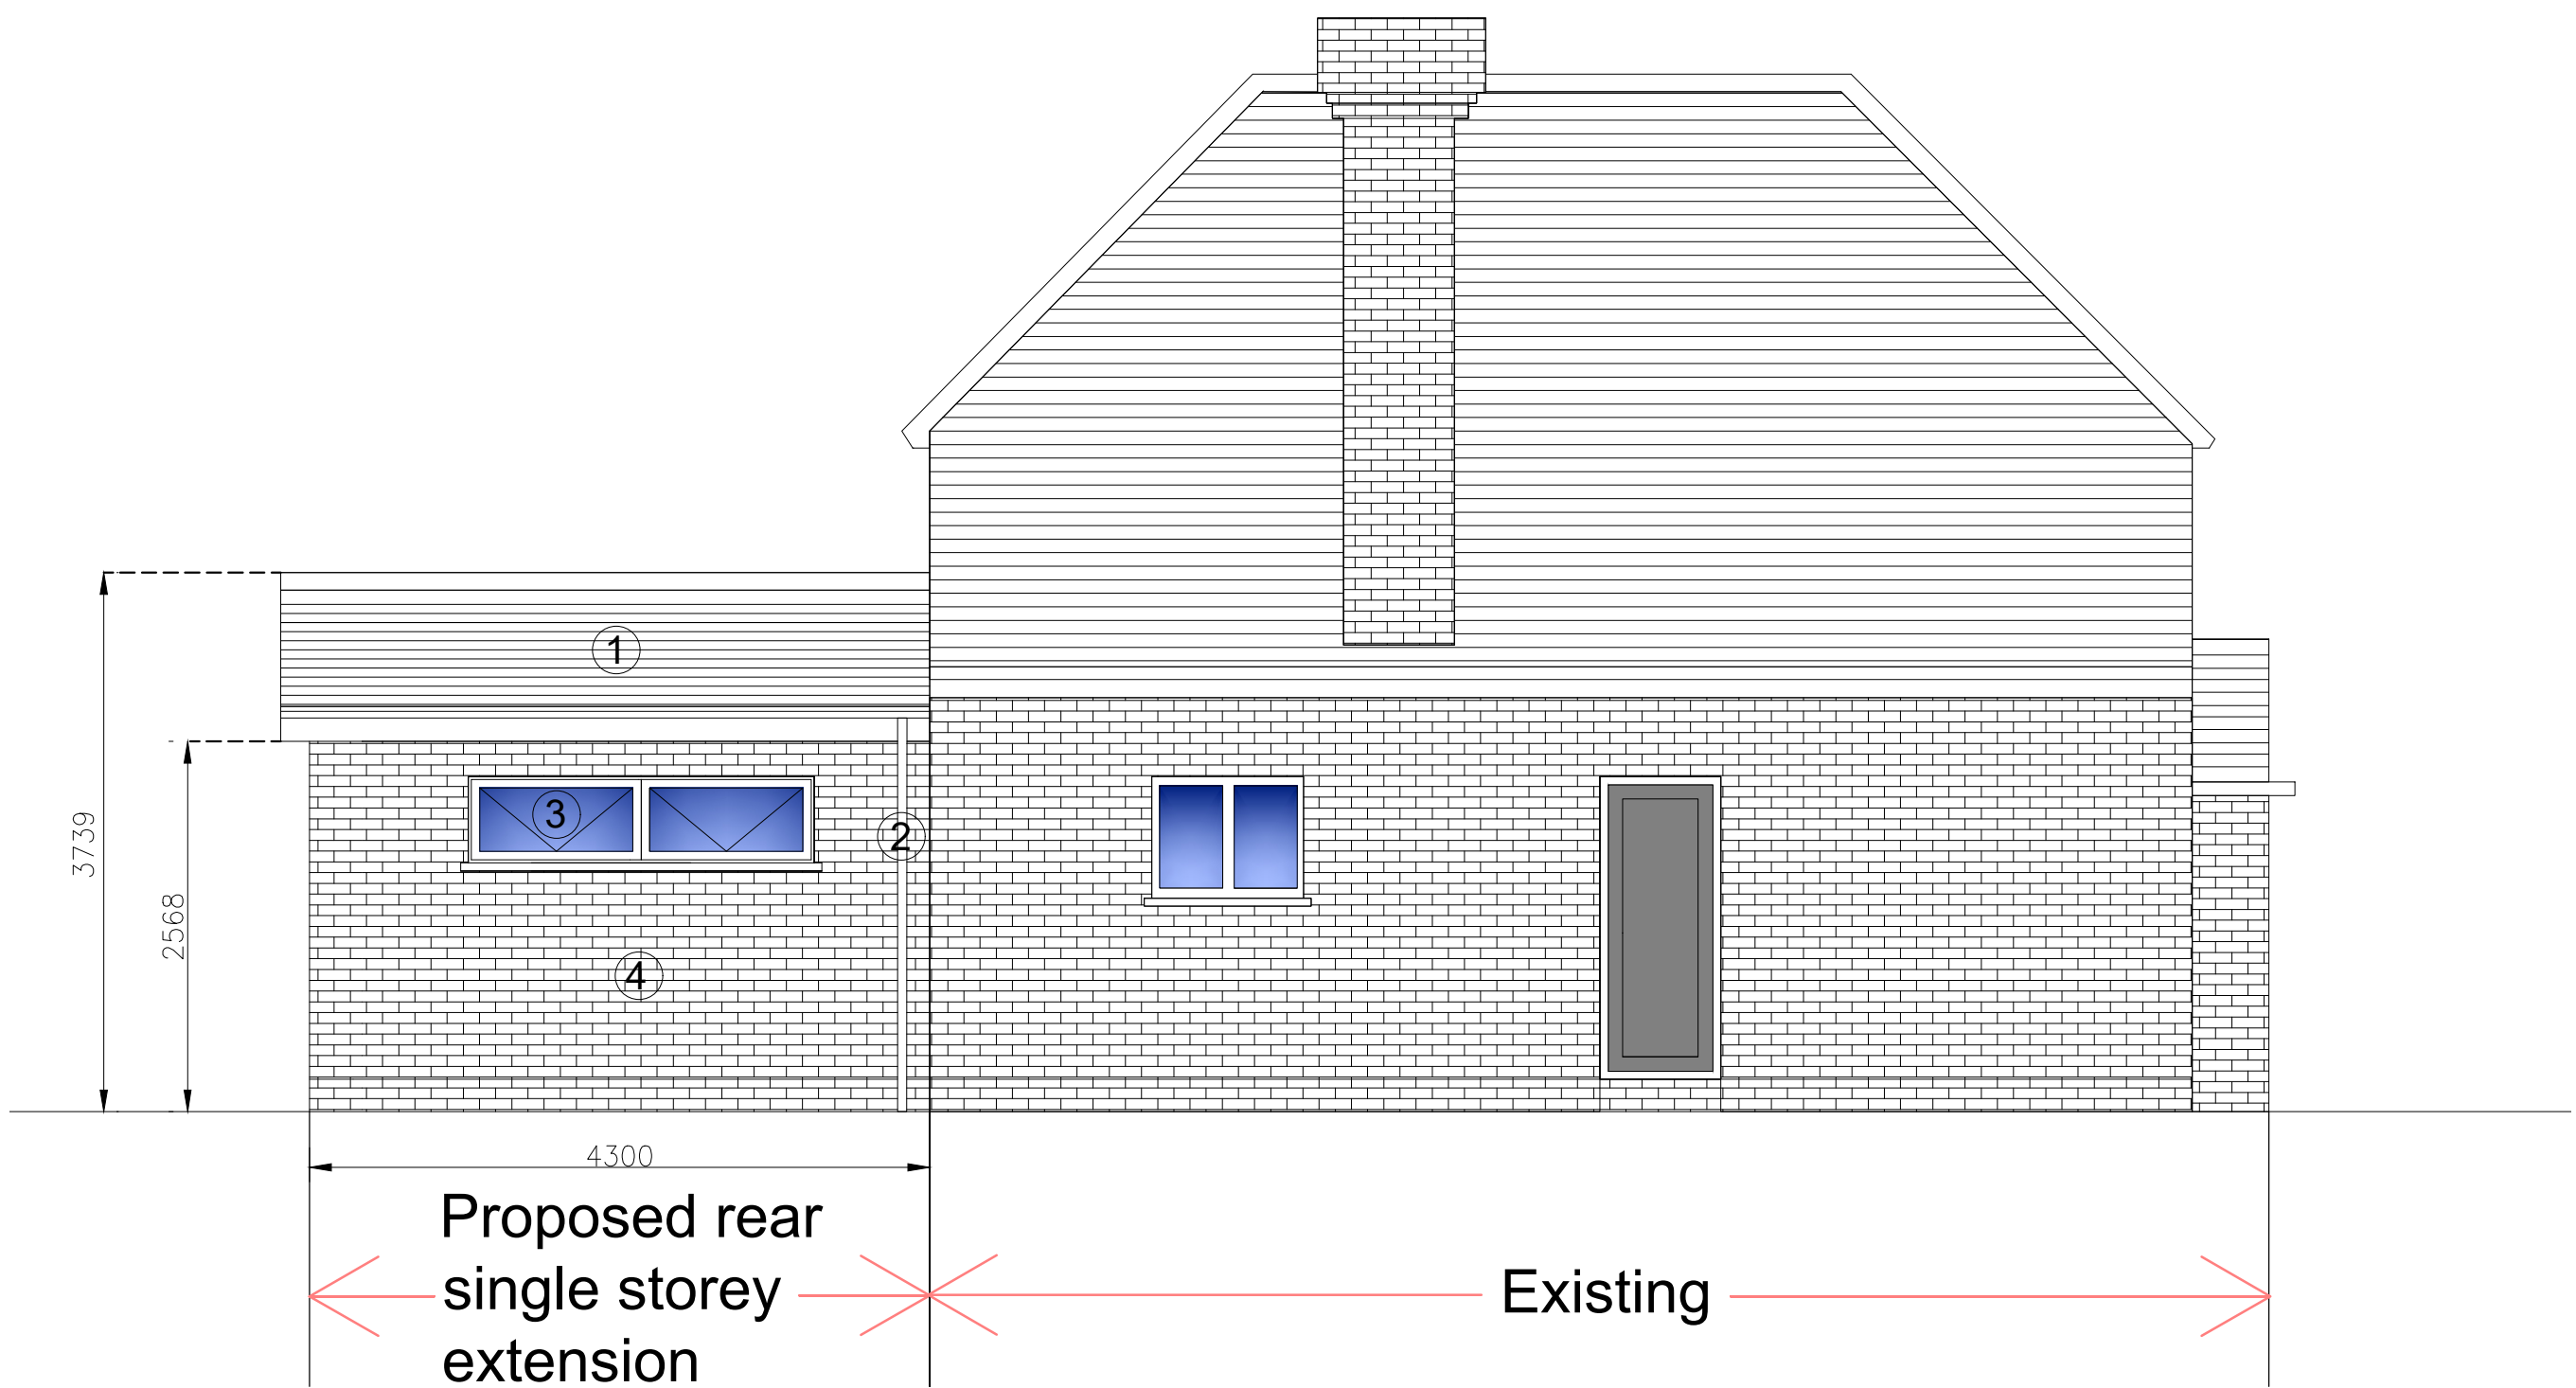

PROPOSED NORTH EAST ELEVATION
Scale 1:50

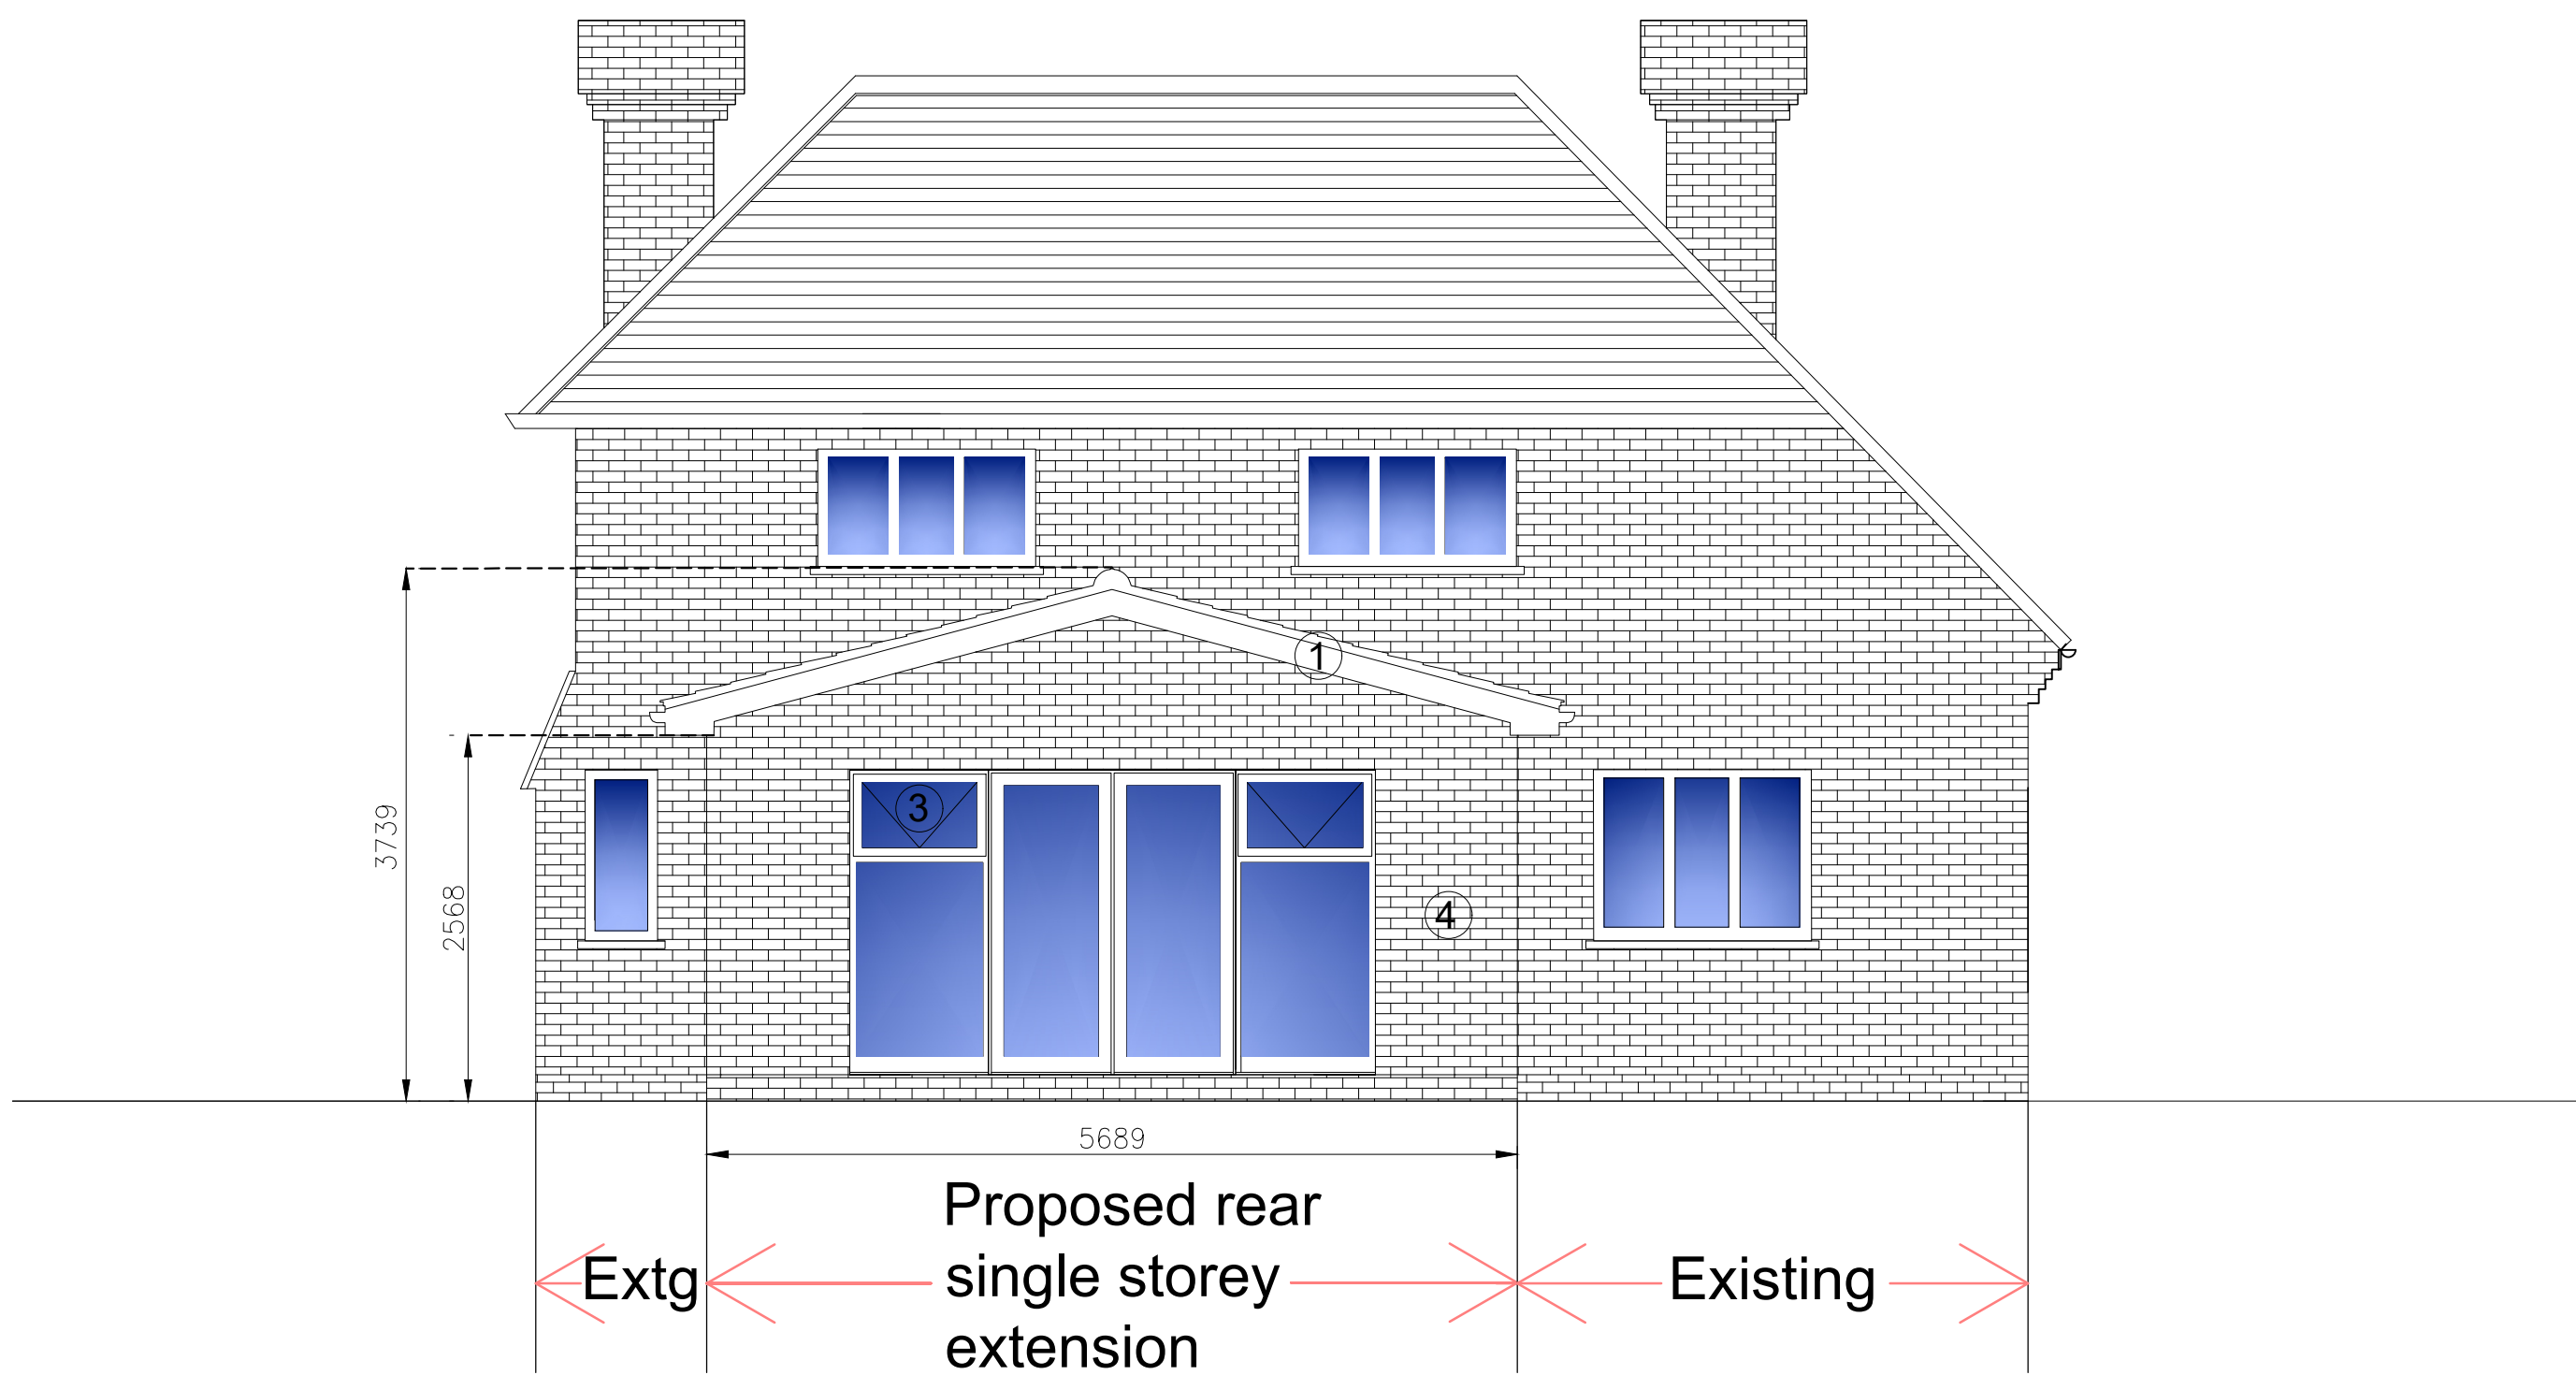

PROPOSED SOUTH EAST ELEVATION
Scale 1:50



LEGEND

- ① Proposed roof:
Pitch roof finished with
clay interlocking
Wienerberger
20/20 tiles
(low pitch interlocking clay tiles
colour to match existing)
- ② Rainwater goods/fascia/soffit:
Rainwater goods, fascia, soffit
gutters to match existing.
- ③ Windows & Doors:
Proposed UPVC windows and doors
double glazed- Colour white
- ④ Proposed external walls:
Proposed brickwork to
match existing facing brickwork

Rev.		Date
Project Title		
74 Elm Road, Earley, Reading Berkshire, RG6 5TR		
Drawing Title		
Proposed Elevations - South West North East and South East Elevations		
Scale	Date	Drawn
1:50@A1	July 2025	AL
Drawing No.		Status
225-01-P106		Planning
		Revision