

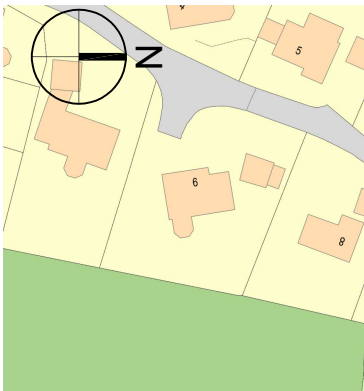


Contractors and consultants are not to scale dimensions from this drawing

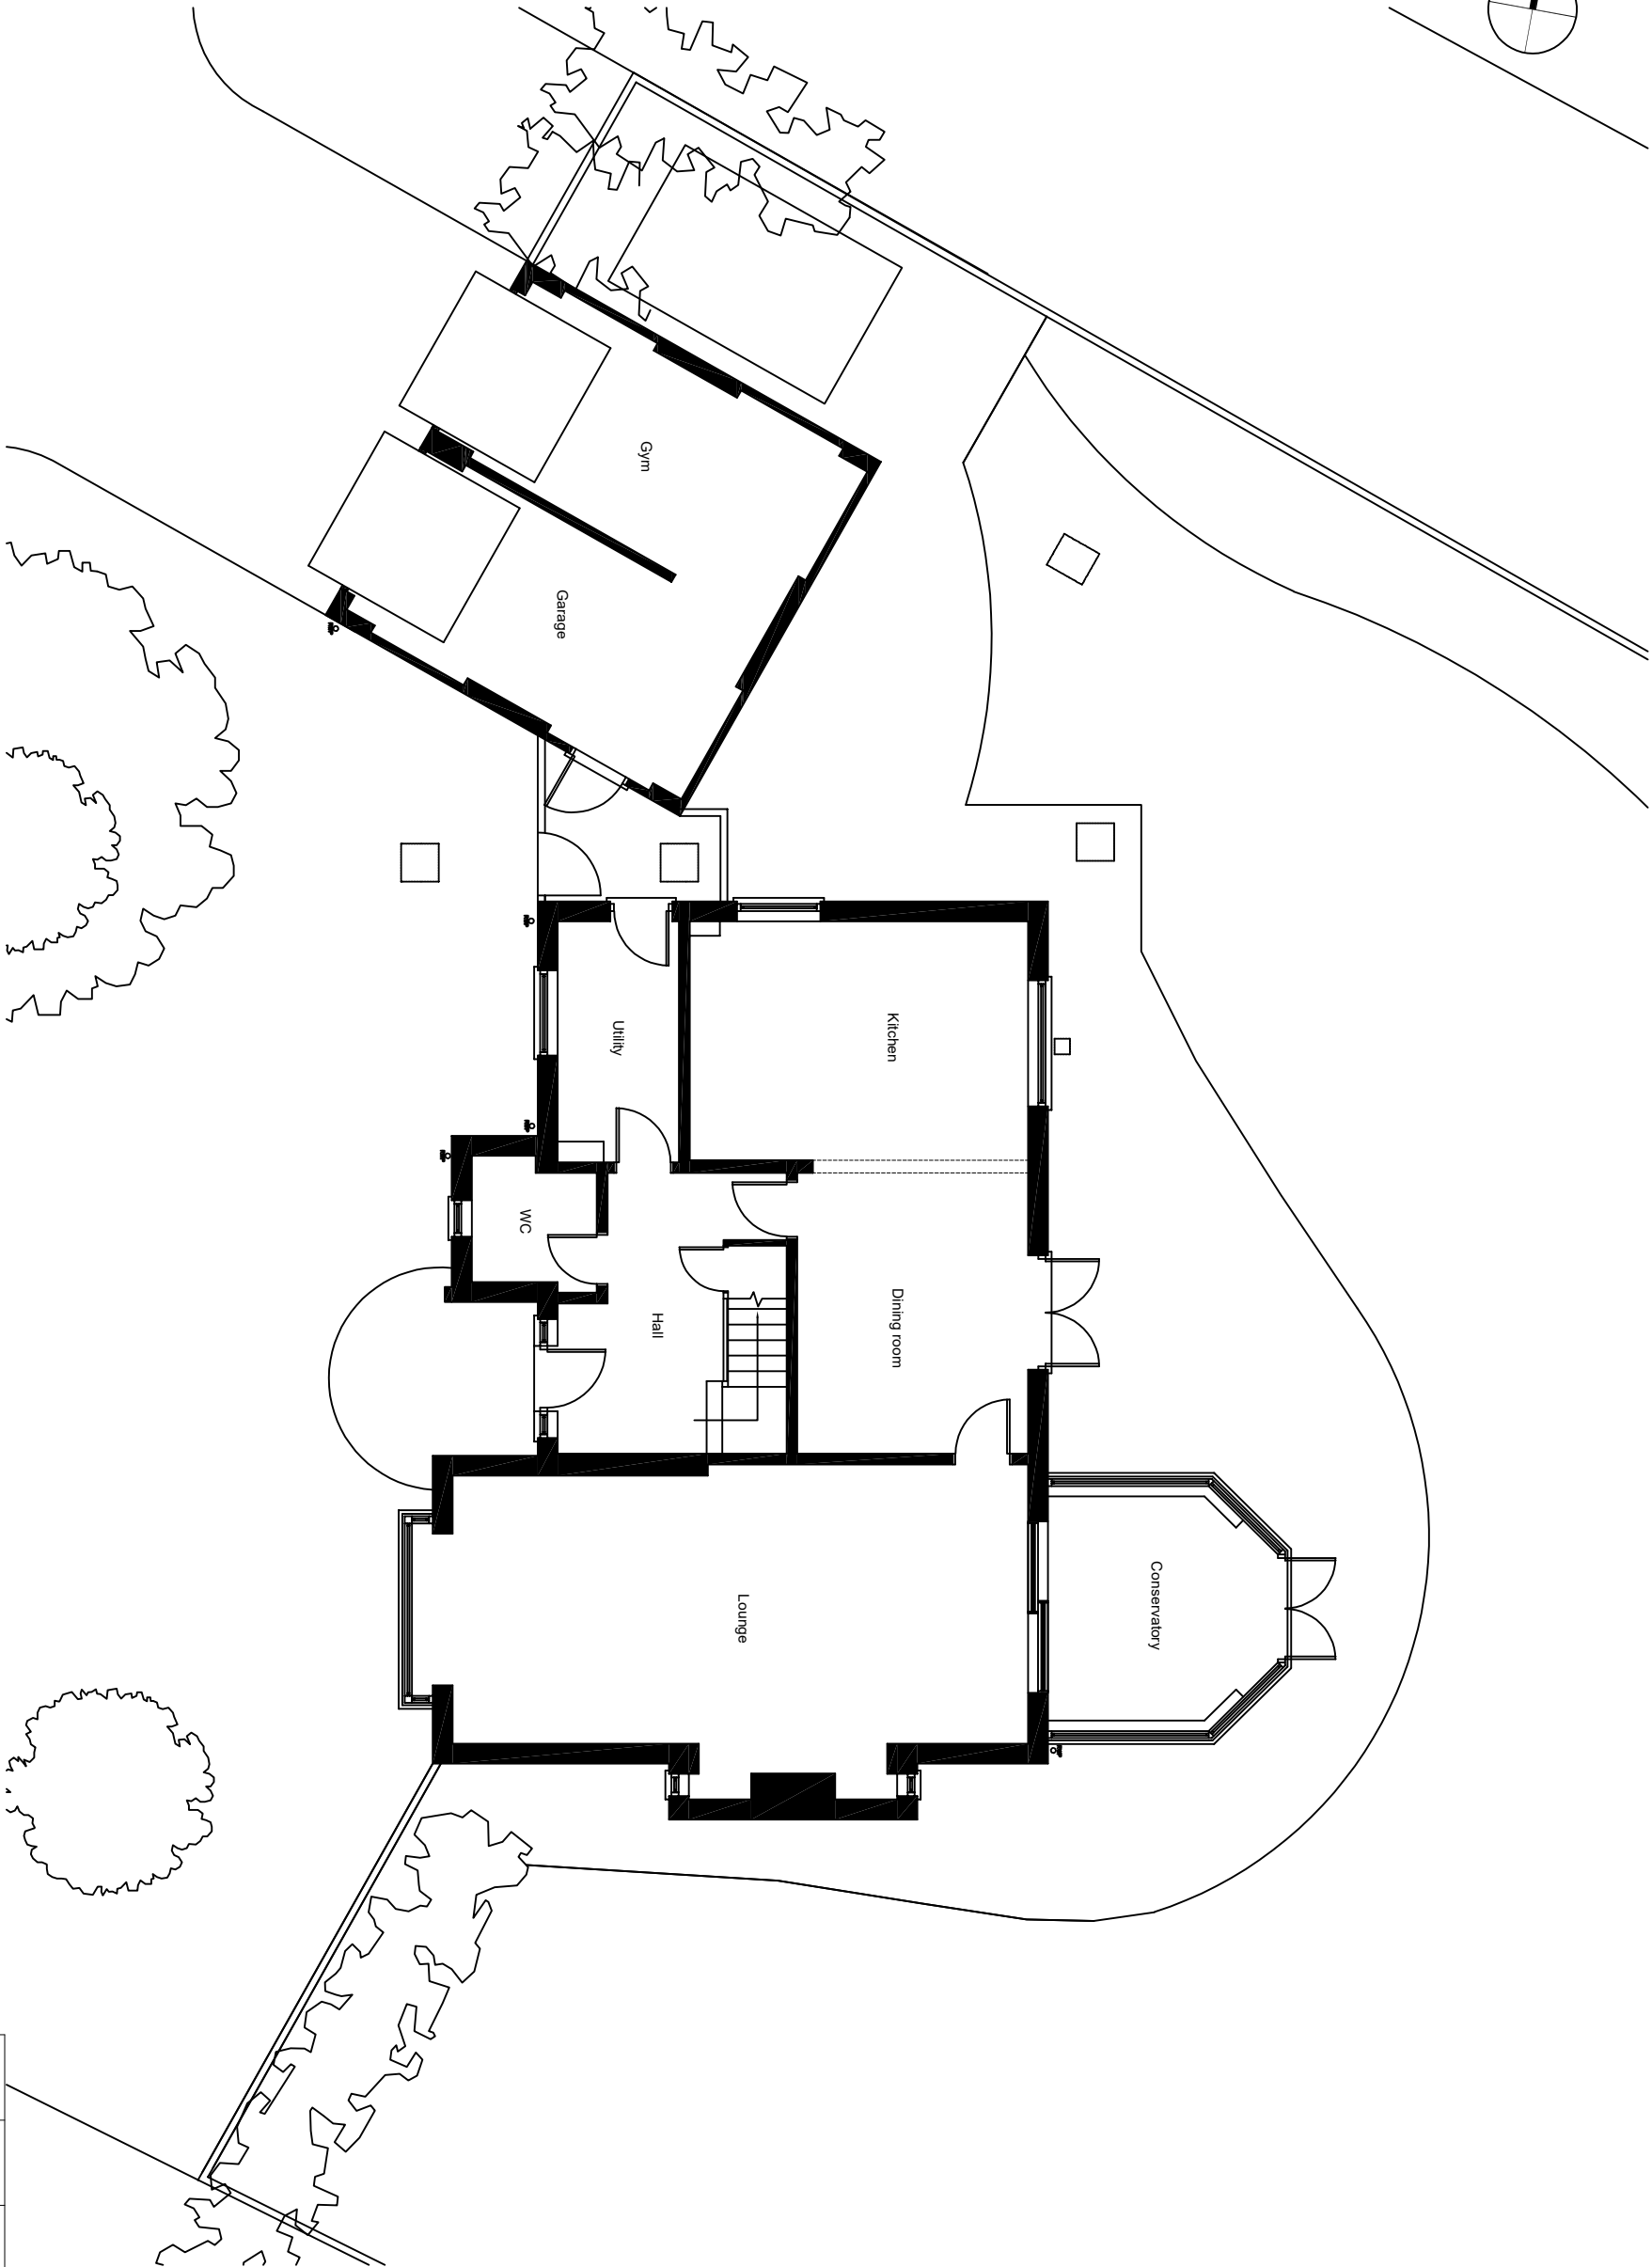

Location plan (not to scale)

 

Existing ground floor plan

Client

Mr & Mrs Batista

Project

9 Hart Dyke Close, Wokingham

Description

Existing Ground floor plan



SCALE BAR 1:100

B	13-08-25	Planning application
A	14-03-25	Pre-application
-	03-12-24	For Information
Revision	Date	Description

Status

Planning

Scale

1:100@A3

Drawn By

SG

Date

Dec 24

Job Number

062

Drawing Number

03-01

Revision

B