




Contractors and consultants are not to scale dimensions from this drawing

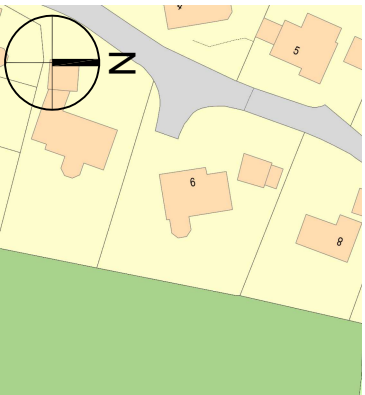

Location plan (not to scale)

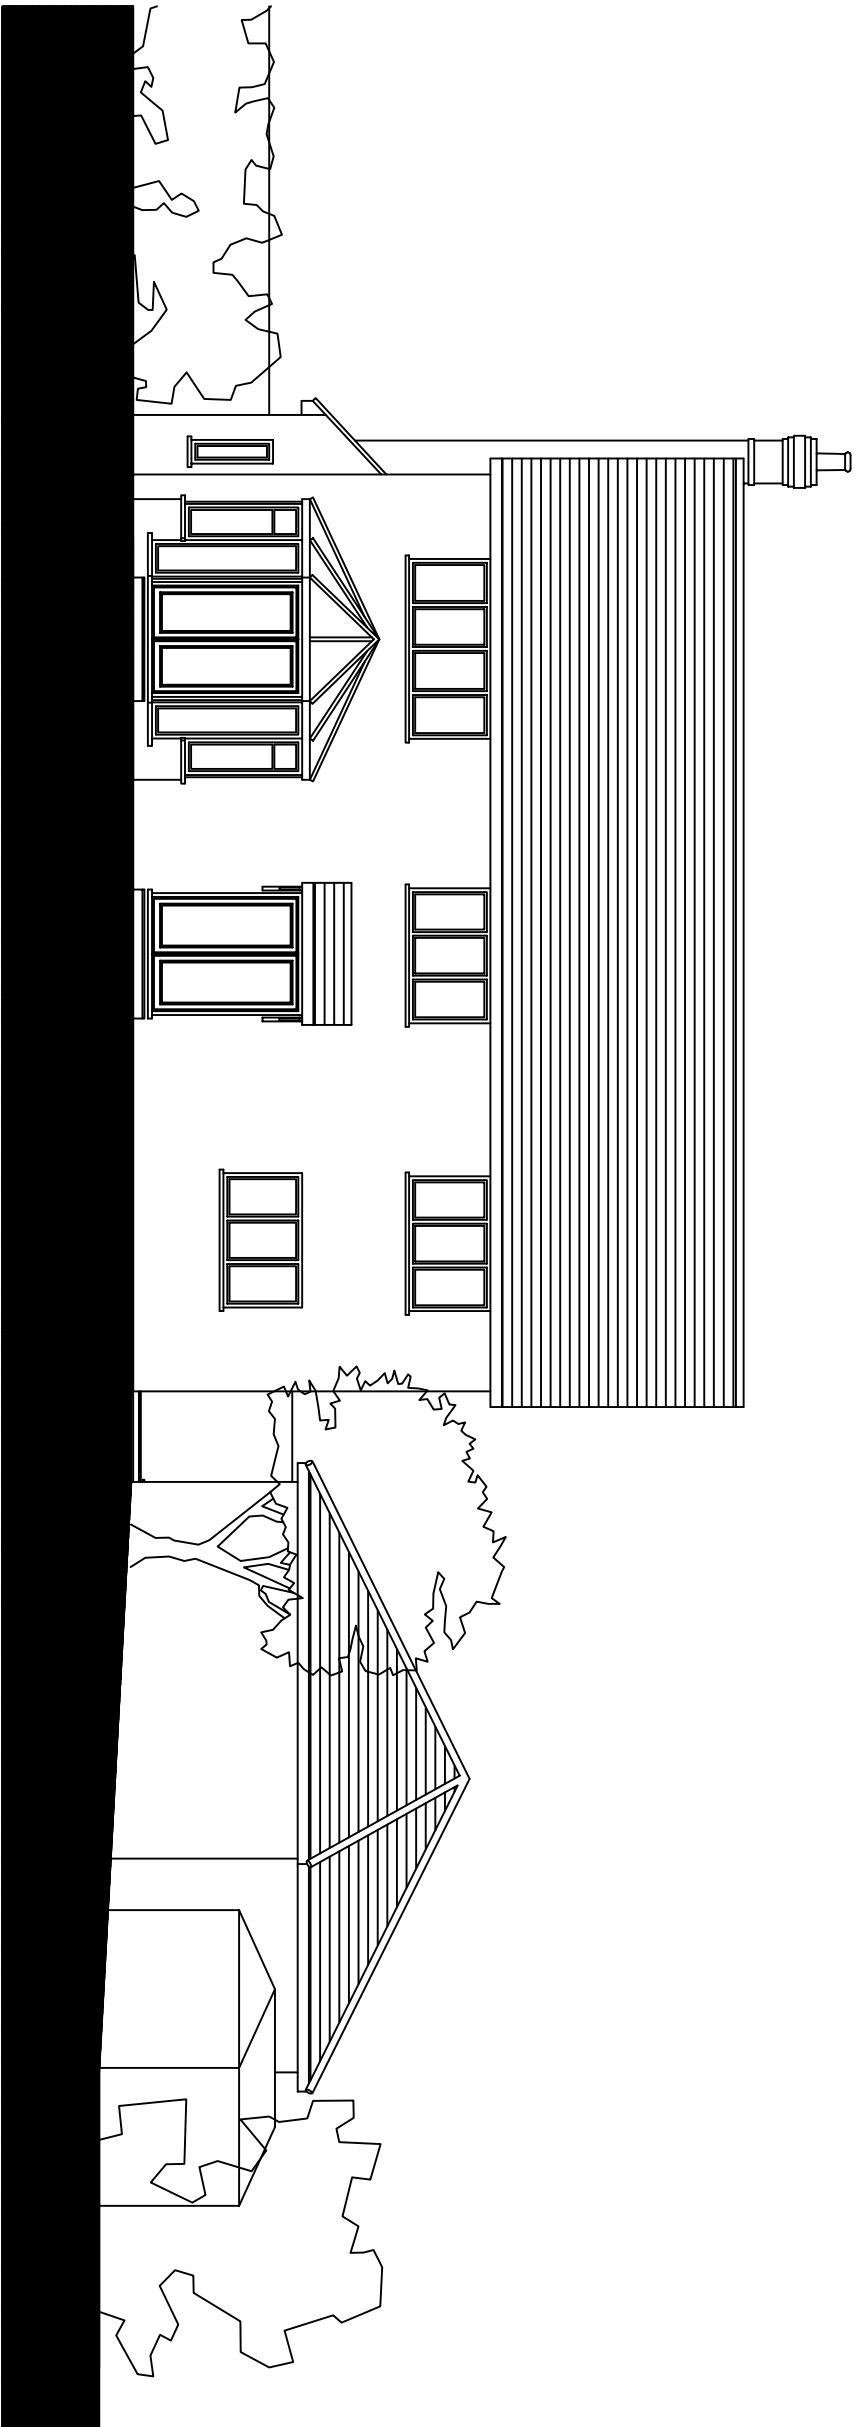

East elevation

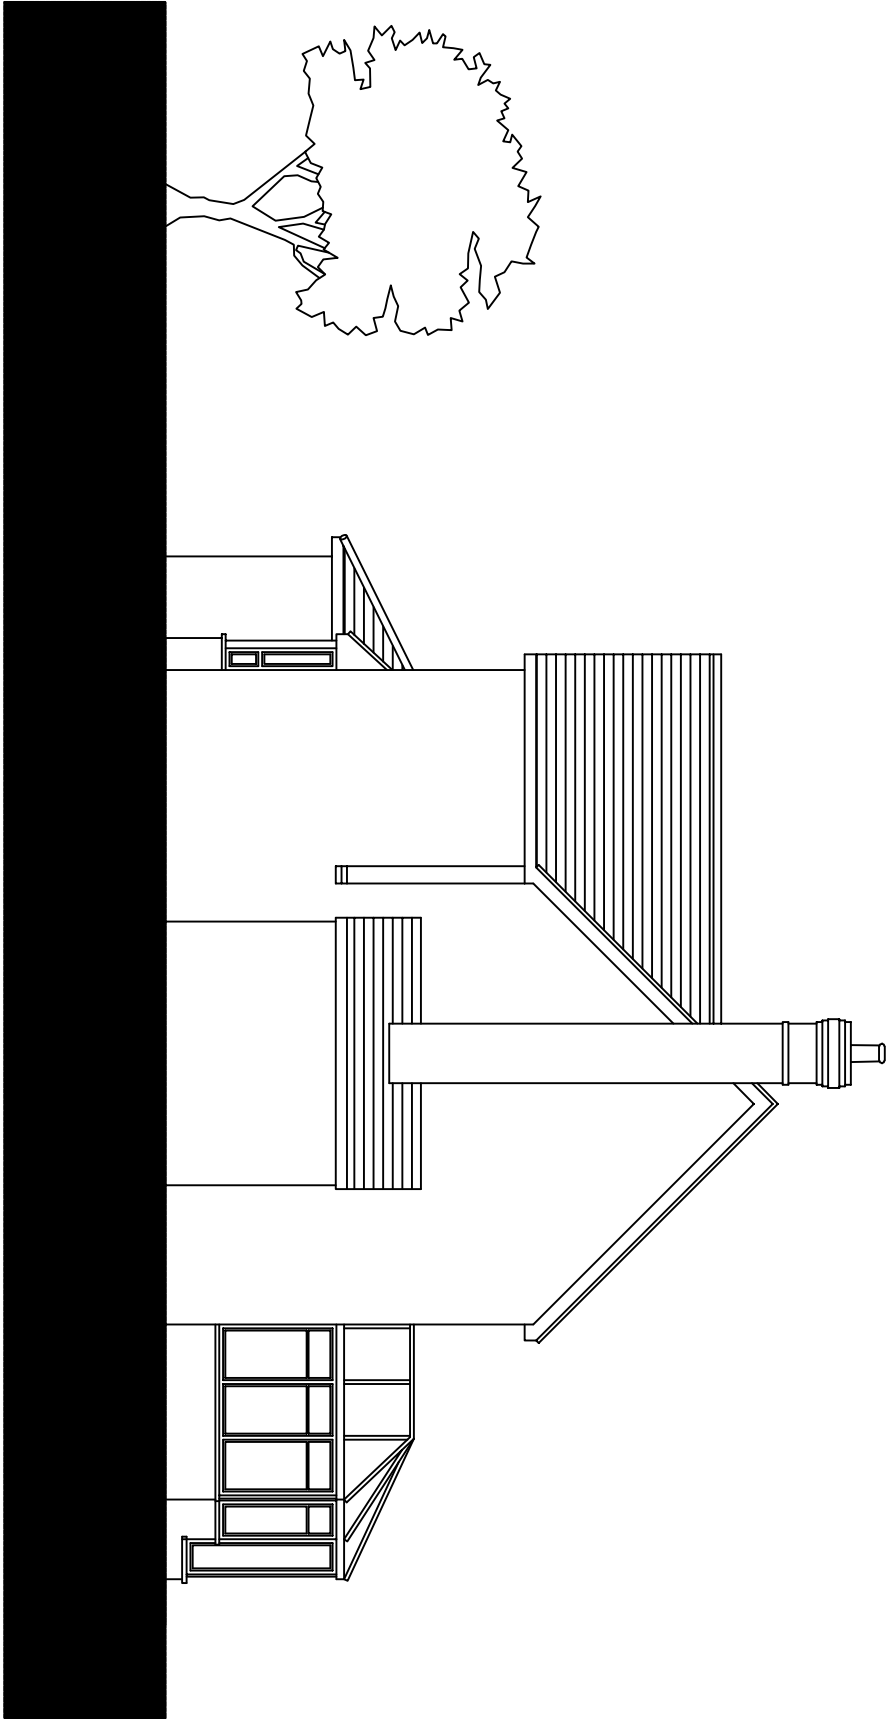

South elevation



SARAH GOULD

ARCHITECTS

sarahgouldarchitects@gmail.com

Client

Project

Description

Existing elevations

Mr & Mrs Batista

9 Hart Dyke Close, Wokingham

Existing elevations

012.55

SCALE BAR 1:100

B	13-08-25	Planning application
A	14-03-25	Pre-application
-	03-12-24	For information
Revision	Date	Description

Status

Planning

Scale

1:100@A3

Job Number

062

Drawn By

SG

Drawing Number

05-02

Date

Dec 24

Revision

B