

Notes

All dimensions and levels on site are to be checked prior to commencement of work.


This drawing is the copyright of 'Paul Edwards Architecture'

SCALE

0 1 2 3 4 5 6 8 10



FRONT ELEVATION

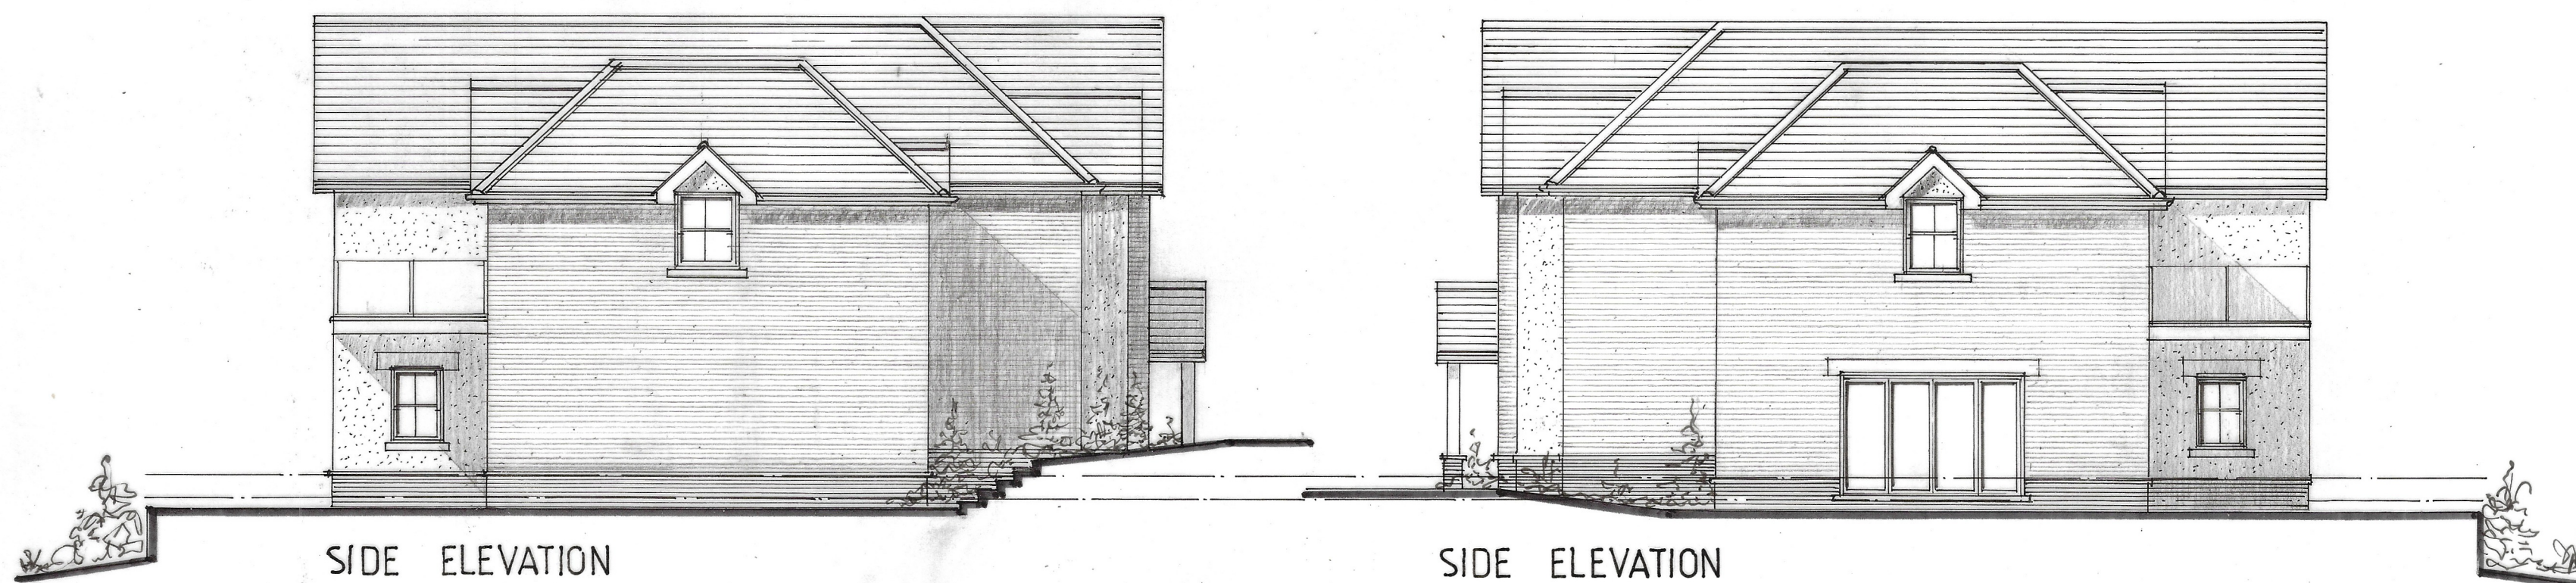

SIDE ELEVATION

SIDE ELEVATION



REAR ELEVATION

MATERIALS

- ROOF : NATURAL GREY SLATES WITH GREY ANGULAR RIDGE TILES.
- WALLS : RED MULTI-STOCK FACE BRICKWORK WHITE RENDERED GABLES AND BAY WINDOWS PORTLAND STONE CHILLS AND LINTOLS.
- WINDOWS : WHITE SLIDING SASH VICTORIAN STYLE WINDOWS.
- EAVES : WHITE UPVC FASCIA SOFFIT AND BARGE BOARDS.

C : MATERIALS CHANGED TO RED FACE 4.11.2025
BRICKWORK WITH RENDER GABLES
FERTILISERS SIDE WINDOWS TO BAYS
REMOVED.

B : REDRAWN TO SHOW REDUCED 11.10.2025
RIDGE HEIGHTS REVISED WINDOWS
AND NEW GABLES TO FIRST FLOOR
WINDOWS AND BAYS : CHARGE MATERIALS

Project	Replacement dwelling Lindisfarne Henley Road WARGRAVE Berks
Client	Mr and Mrs J Horseman

Drawing

PROPOSED ELEVATIONS

Scale 1:100 at A2 Date October 2025



Paul Edwards Architecture

12 Sandy Lane, Barkham, Wokingham, Berks RG41 4DB
Tel: 01189772925 Mob: 07831837415 E-mail: paul@paulwardarchitecture.co.uk

Job 2662 Dwg. 11C