



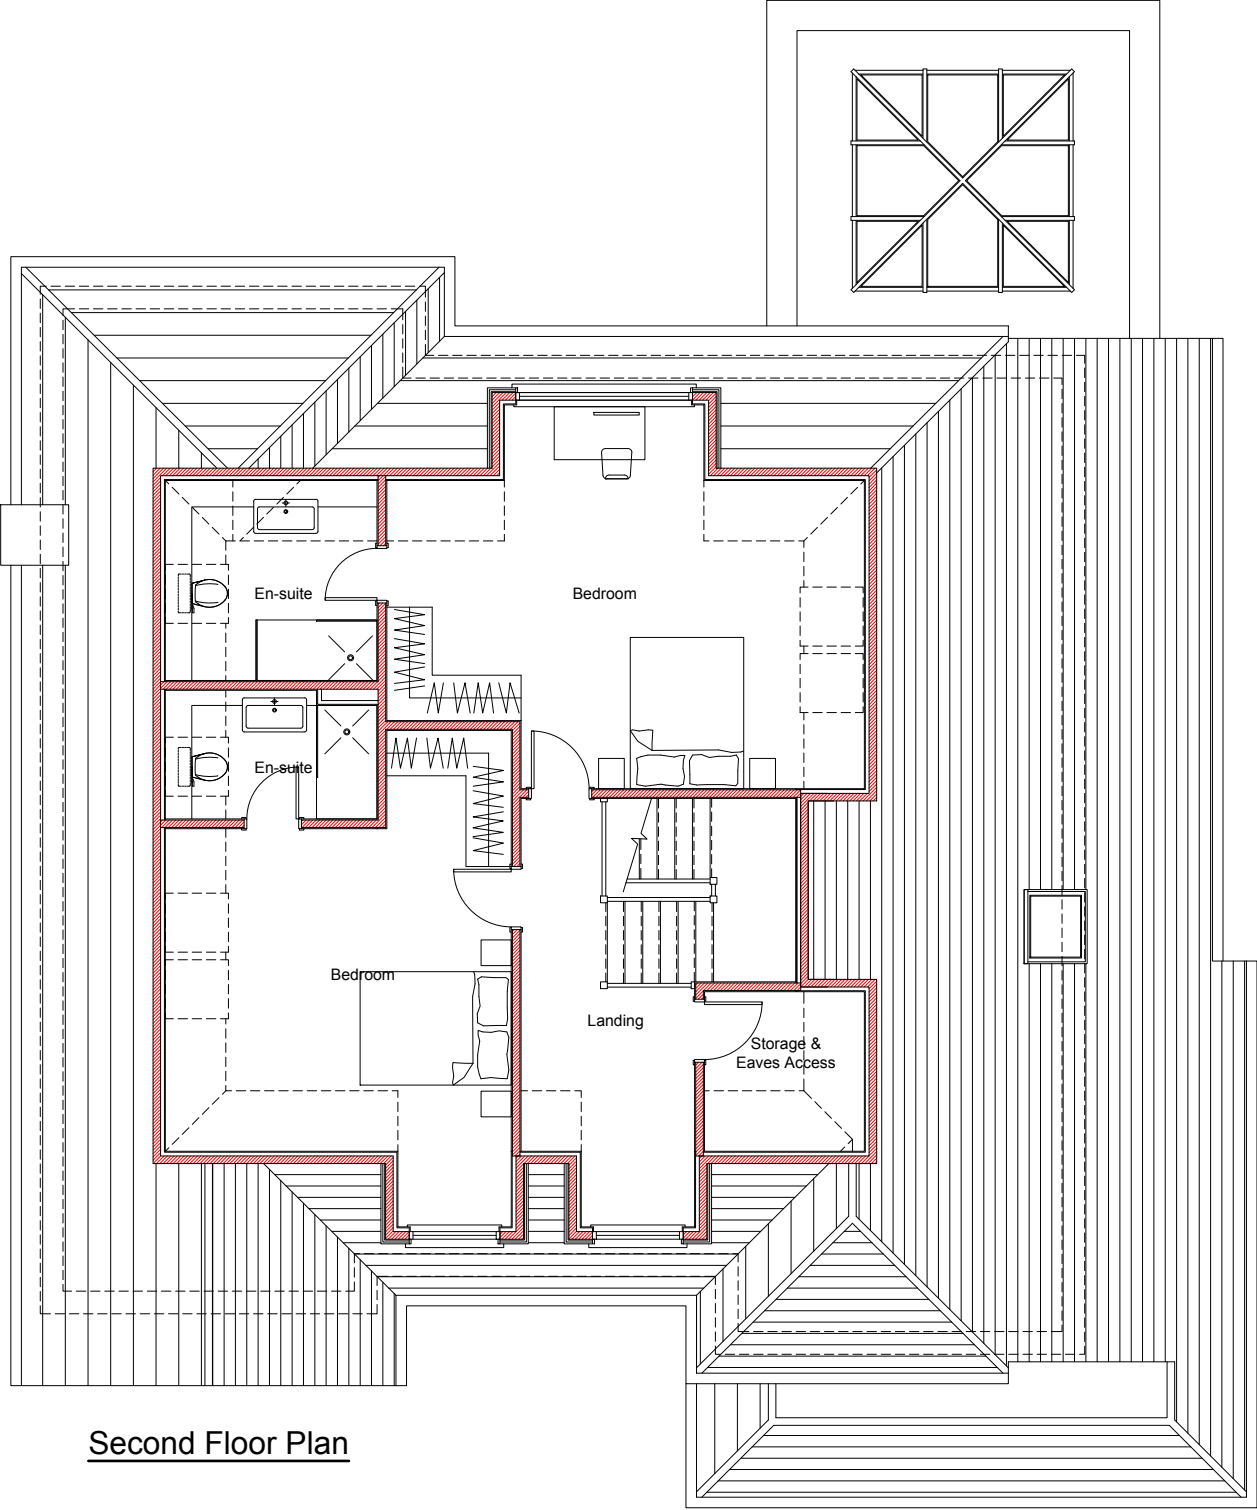

Second Floor Plan

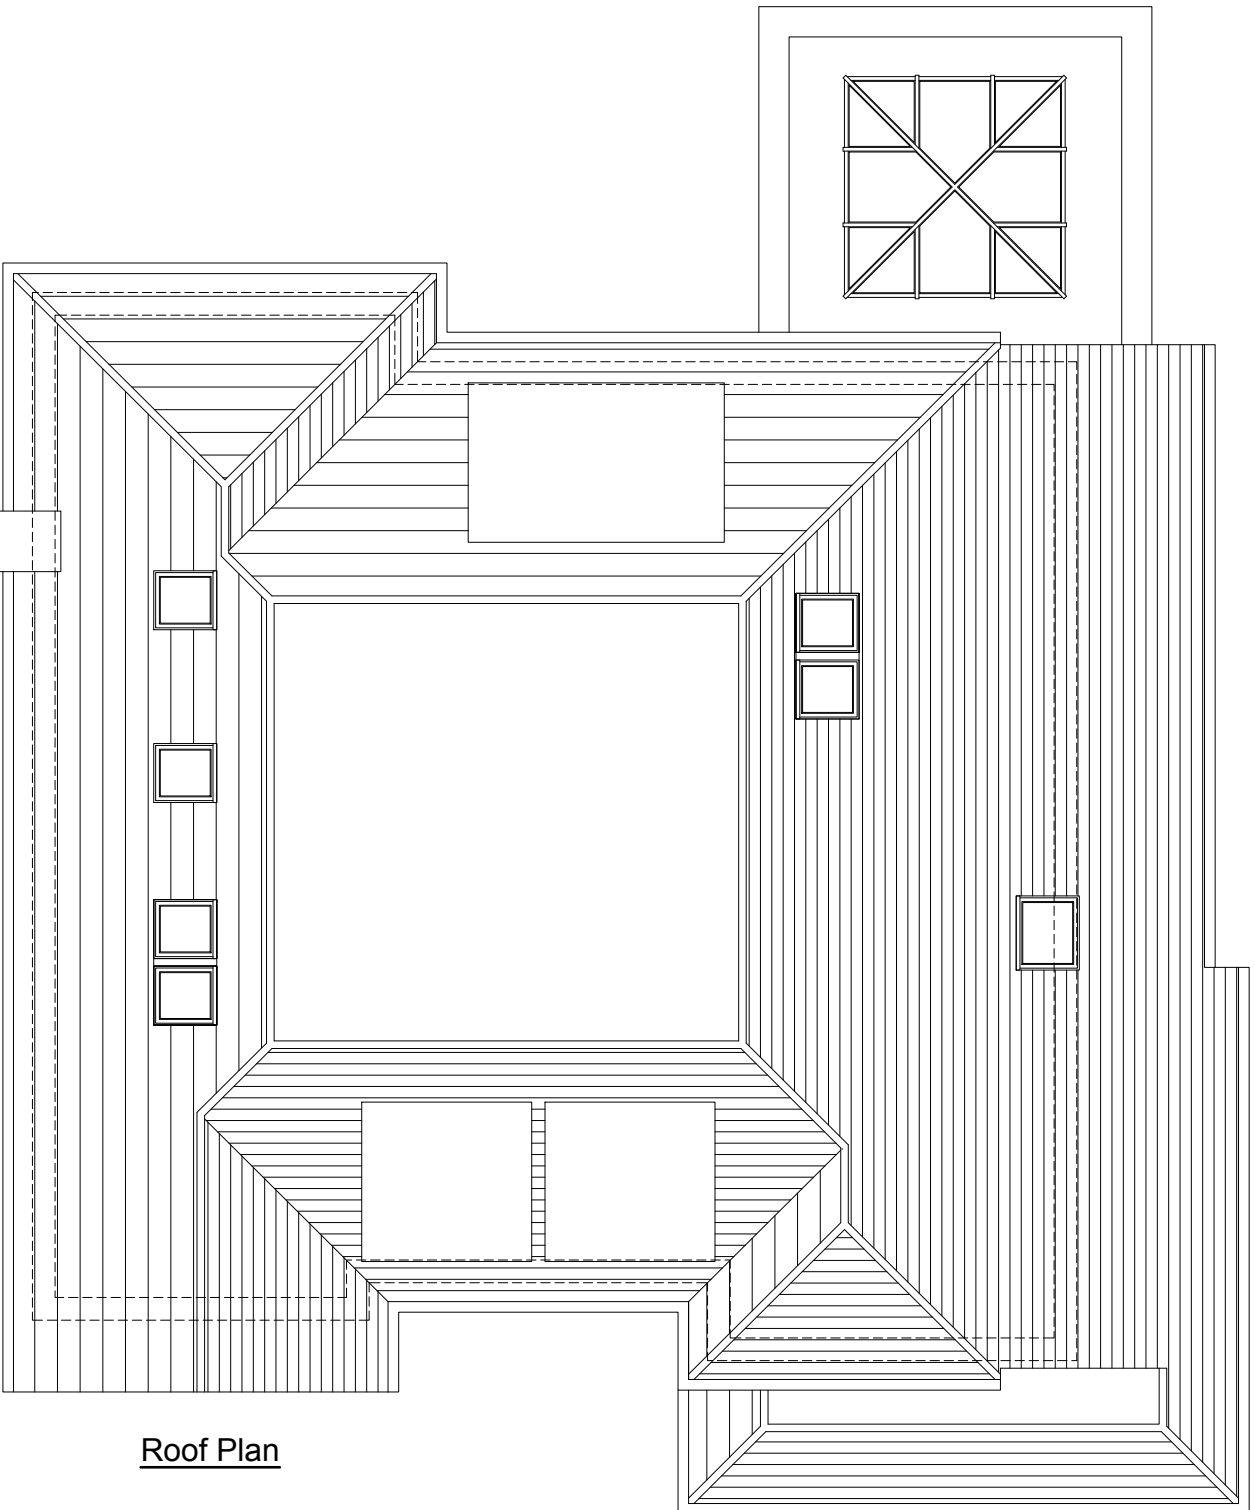

Roof Plan



Kingsley House  
Southlands Road  
Wokingham  
project :

Proposed Second Floor and  
Roof Plans  
title :

Mr & Mrs. Richmond  
client :

|   |                     |
|---|---------------------|
| Lee Norris Design Limited   | ref : LN            |
| 27 Eden Way, Winnersh<br>Wokingham, Berkshire RG41 5PQ<br>Tel: 01189 787226<br>Mob: 07795 058193<br>E-mail: lee@leenorrisdesign.co.uk<br>Web: www.leenorrisdesign.co.uk | date : Nov'25       |
| Planning and building regulations drawings<br>for residential extensions, new build,<br>renovation and conversion projects.                                             | scale : 1:100@A3    |
|   | project : 25-664    |
|   | dwg no. / rev : 004 |

Scale: 1:100 0 1 2 3 4 5