




Performing Arts Studio - SouthWest Elevation
Scale 1:50

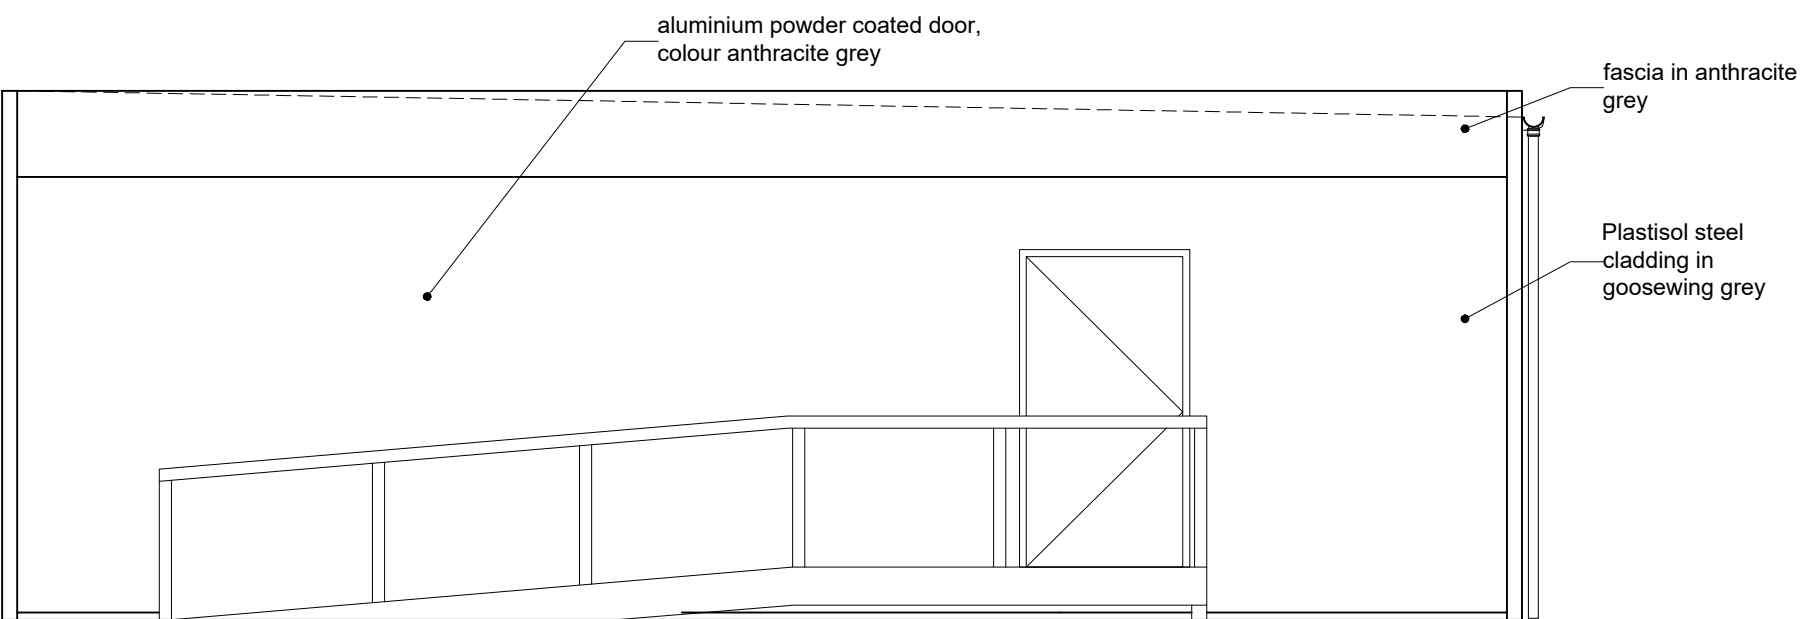


Performing Arts Studio - SouthEast Elevation
Scale 1:50

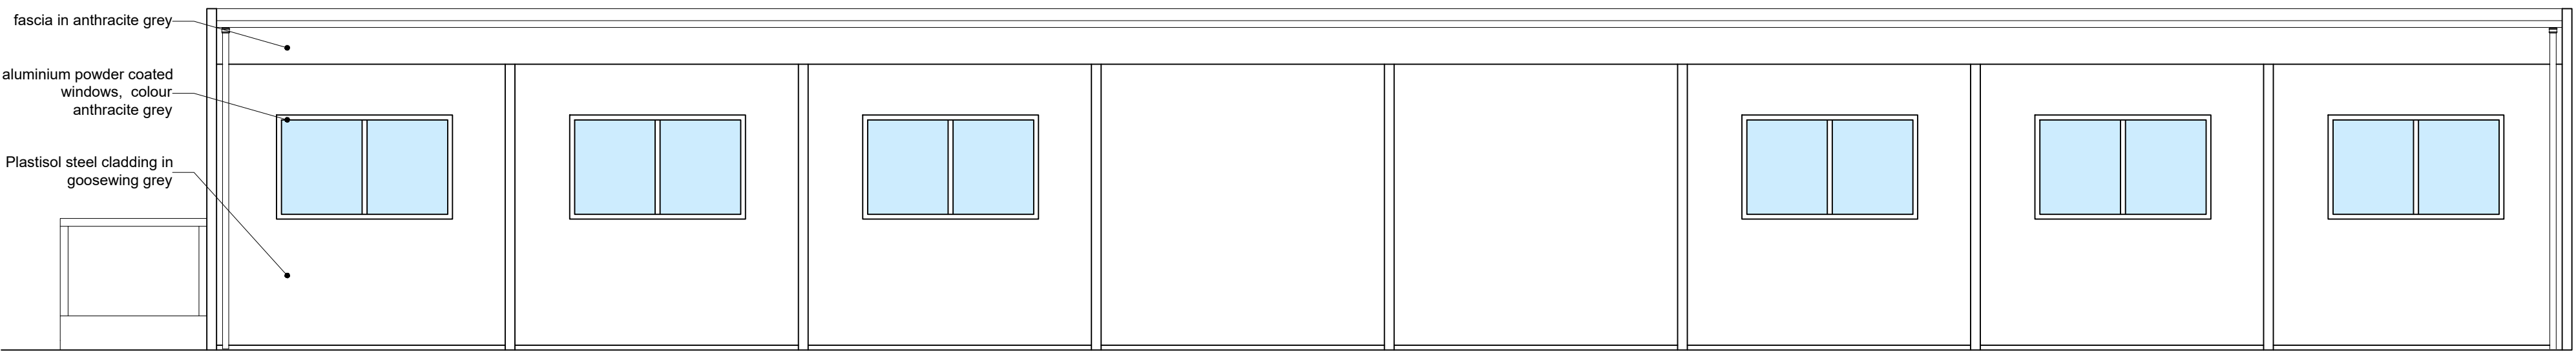



Performing Arts Studio - NorthEast Elevation
Scale 1:50

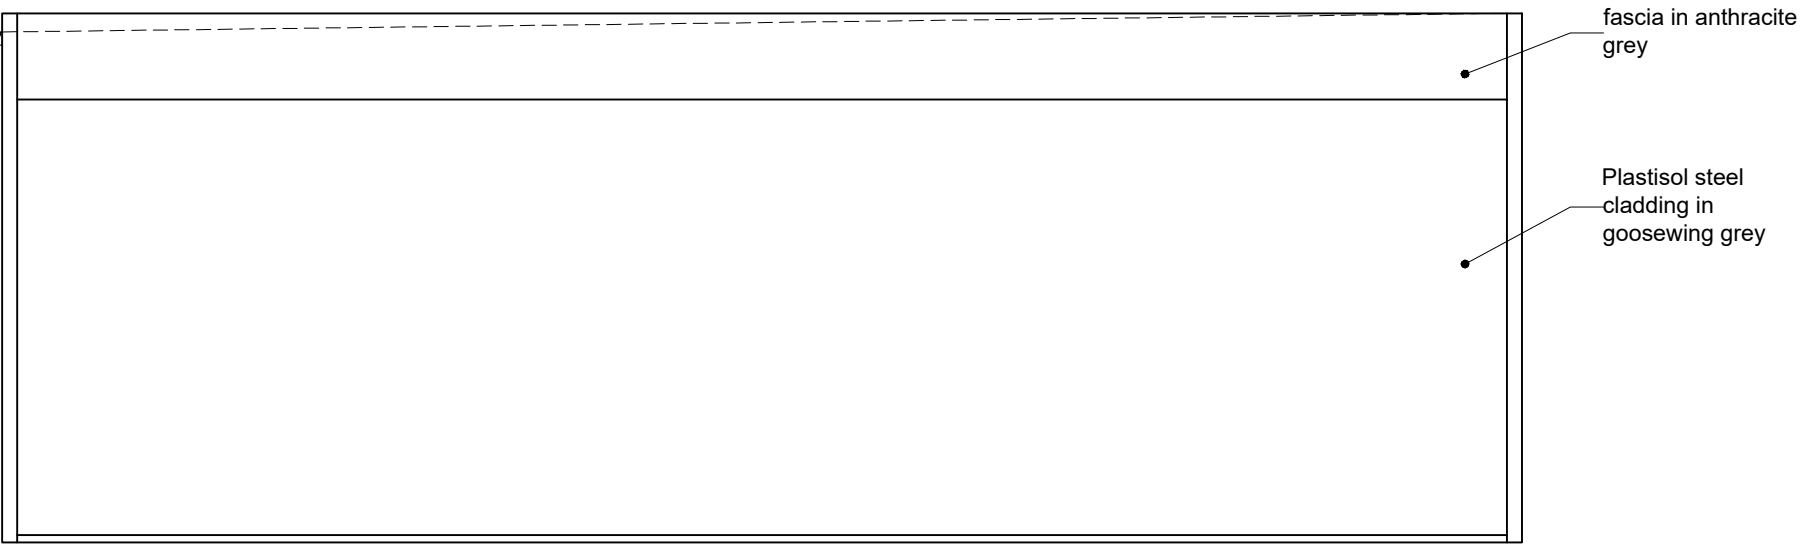

Performing Arts Studio - NorthWest Elevation
Scale 1:50

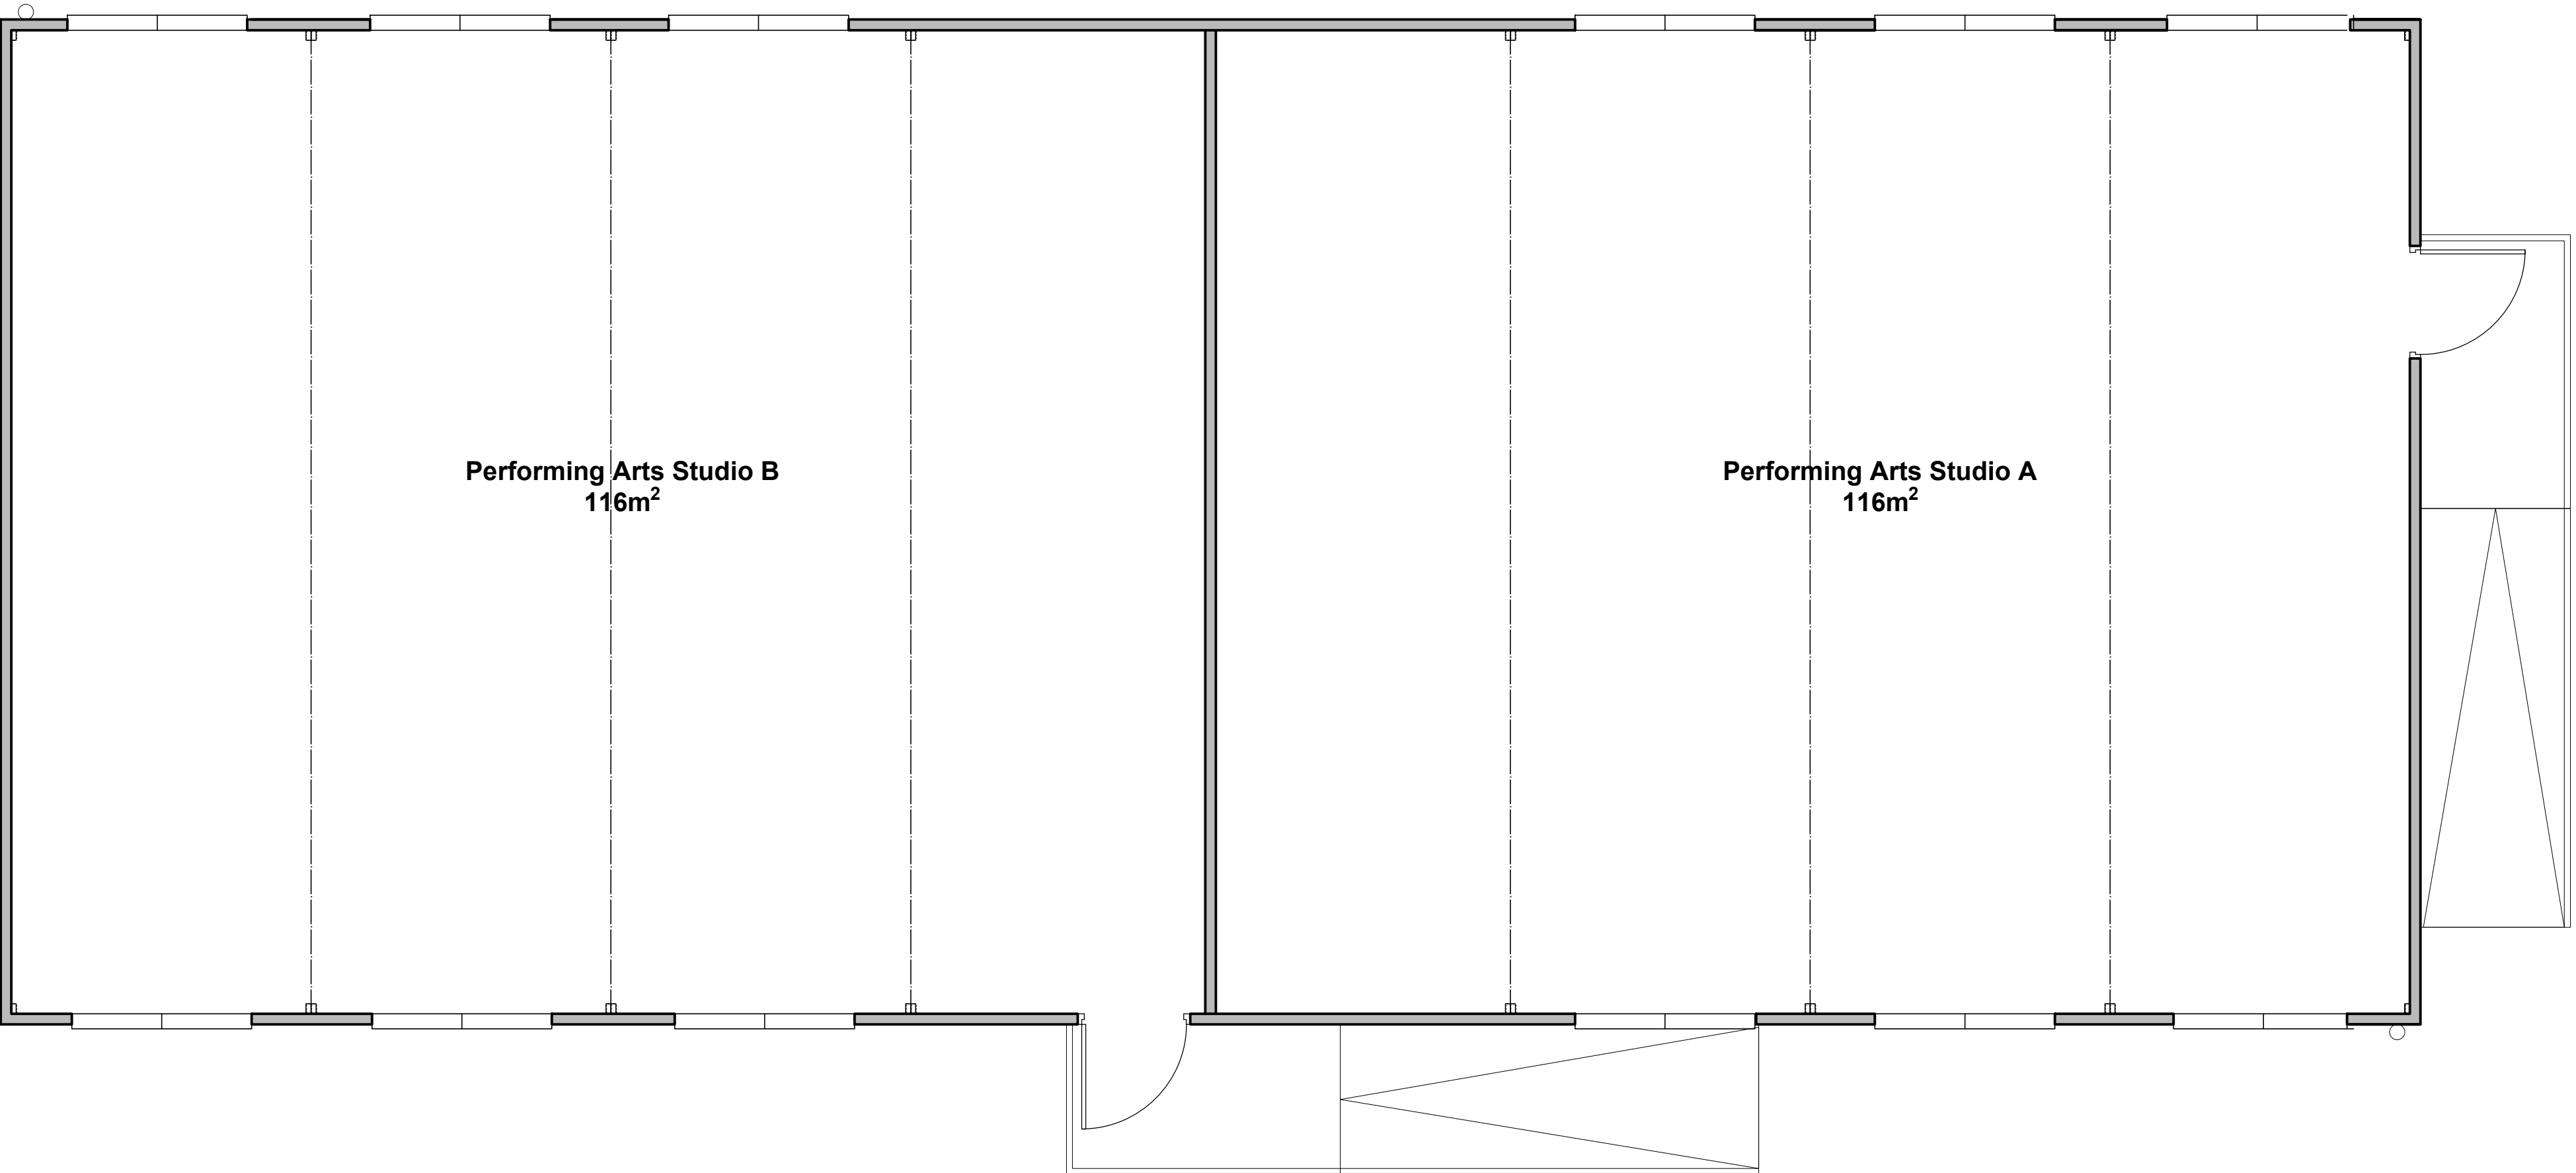

Performing Arts Studio - Plan
Scale 1:50

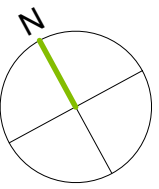 

Drawing titles amended	SC	28/03/25	P02
PLANNING SUBMISSION	SC	13/03/25	P01
revision	by	date	index

READING BLUE COAT SCHOOL
TEMPORARY ACCOMODATION

GBS architects

St Thomas House, 6 Becket Street, Oxford, OX1 1PP
t: 01865 305 130 e: info@gsarchitects.co.uk w: www.gbsarchitects.co.uk

PERFORMING ARTS STUDIO

scale: @A1 1:50 date: MAR 25 dwn/ckd: SC/FG

7119-GBS-XX-XX-A-DR-112-P02