


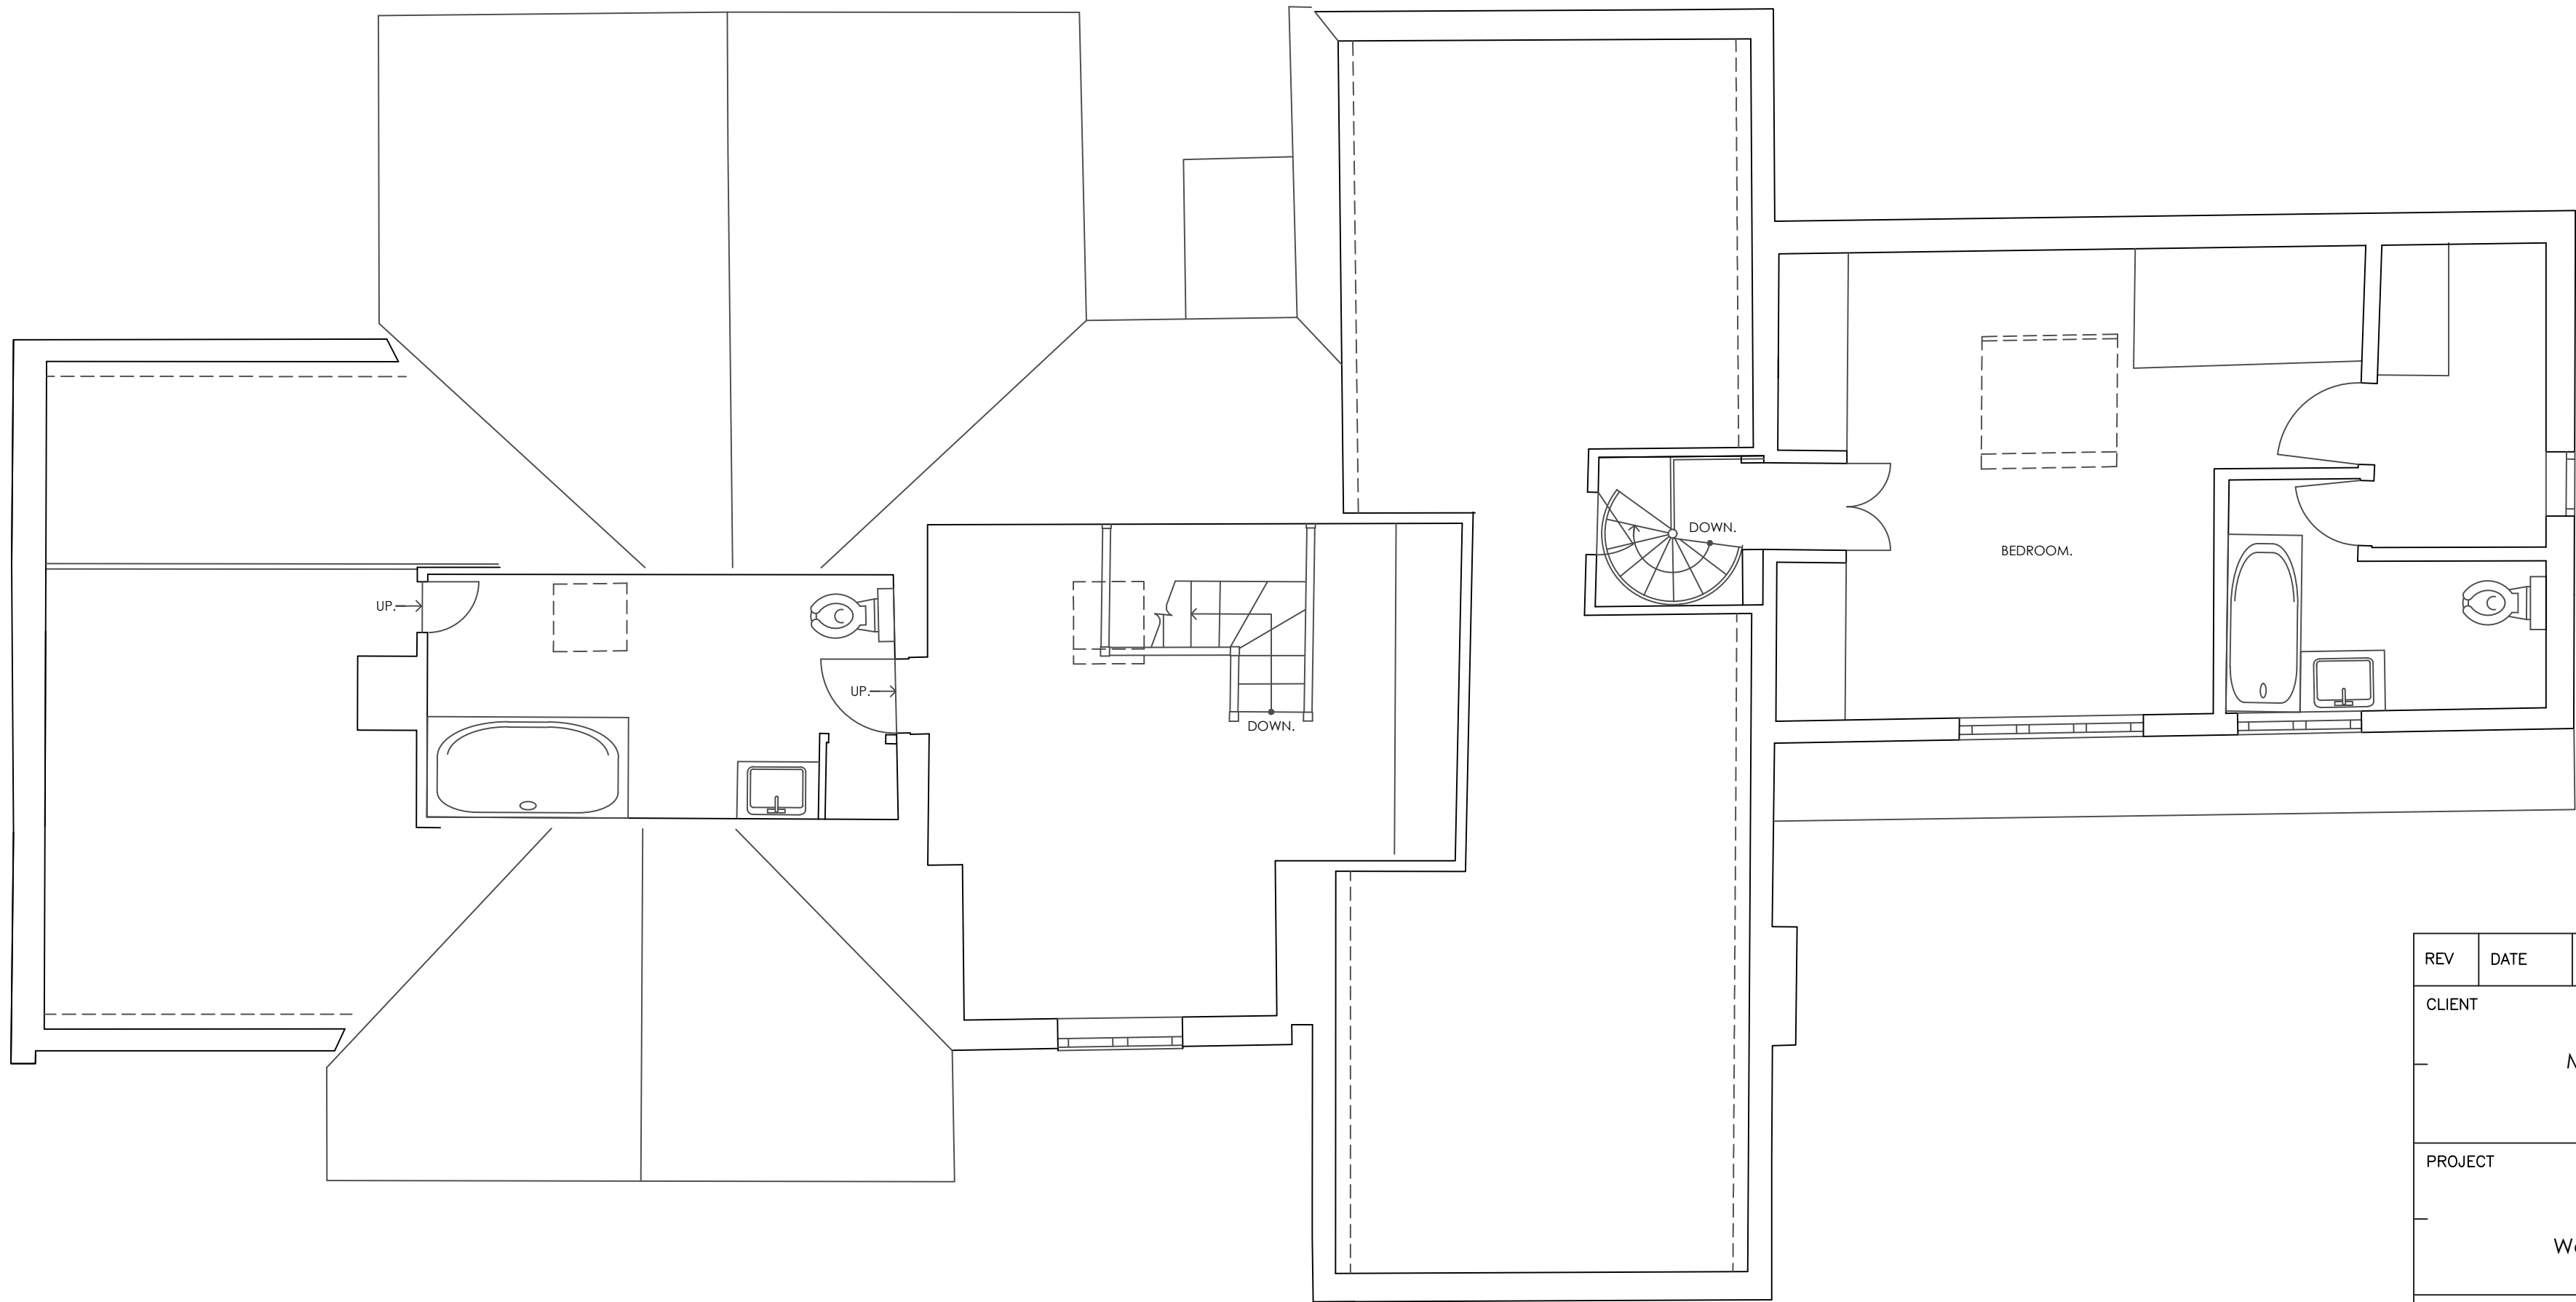

EXISTING FIRST FLOOR PLAN.

REV	DATE	REVISION
CLIENT		
Mr & Mrs Pearson.		
PROJECT		
The Coppers, Penny Lane, Wargrave, Berkshire.		
TITLE		
Proposed Two Storey Rear Extension + Single Storey Integral Pool / Gym Building Together With Detached Annex Building.		
 Wargrave Design Consultancy The Old Pump House - Wargrave - Berkshire - RG10 8DJ 0118 940 1678 - info@wargravedesign.com www.wargravedesign.com		
DRAWN		SCALE
G.D.G.		1:50 @ A2
DATE		
April 2024		
DRAWING No.		REV.
1802 - 02		