



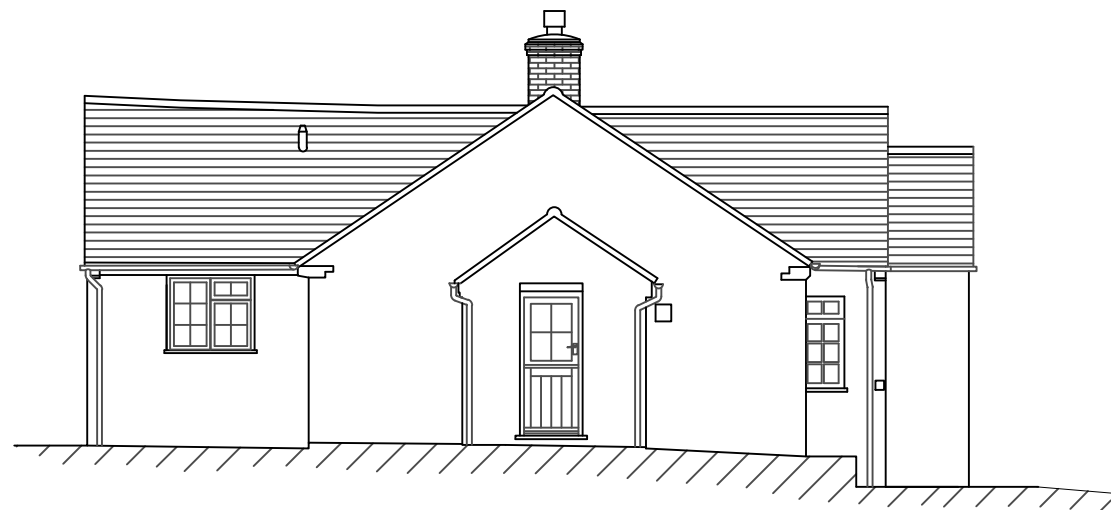


EXISTING EAST ELEVATION A - A.

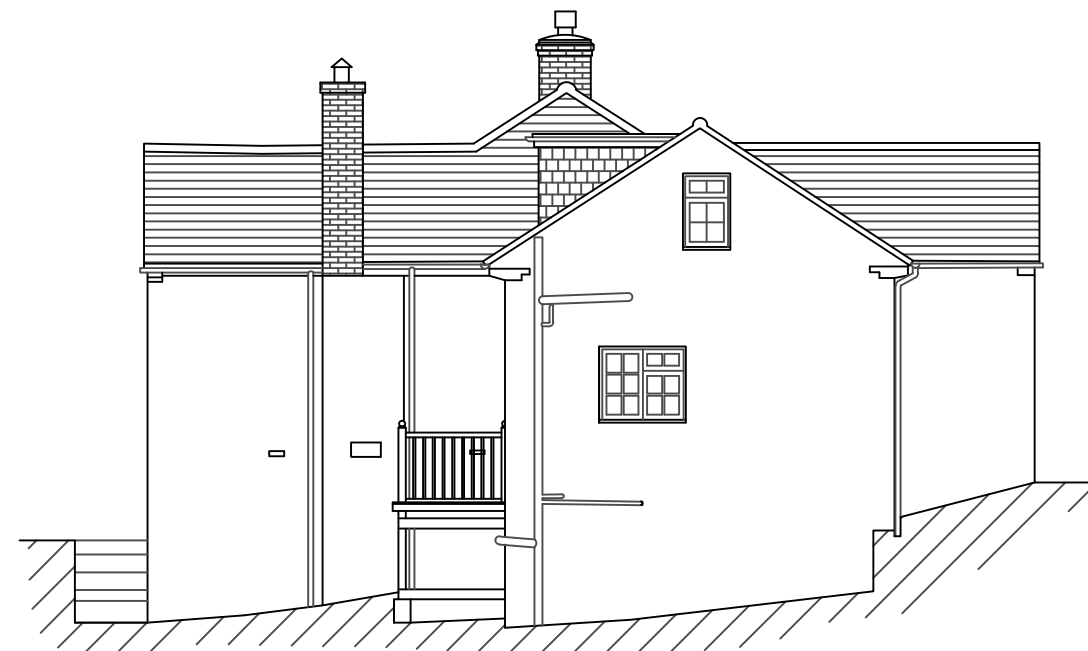

EXISTING SOUTH ELEVATION B - B.



EXISTING NORTH ELEVATION C - C.

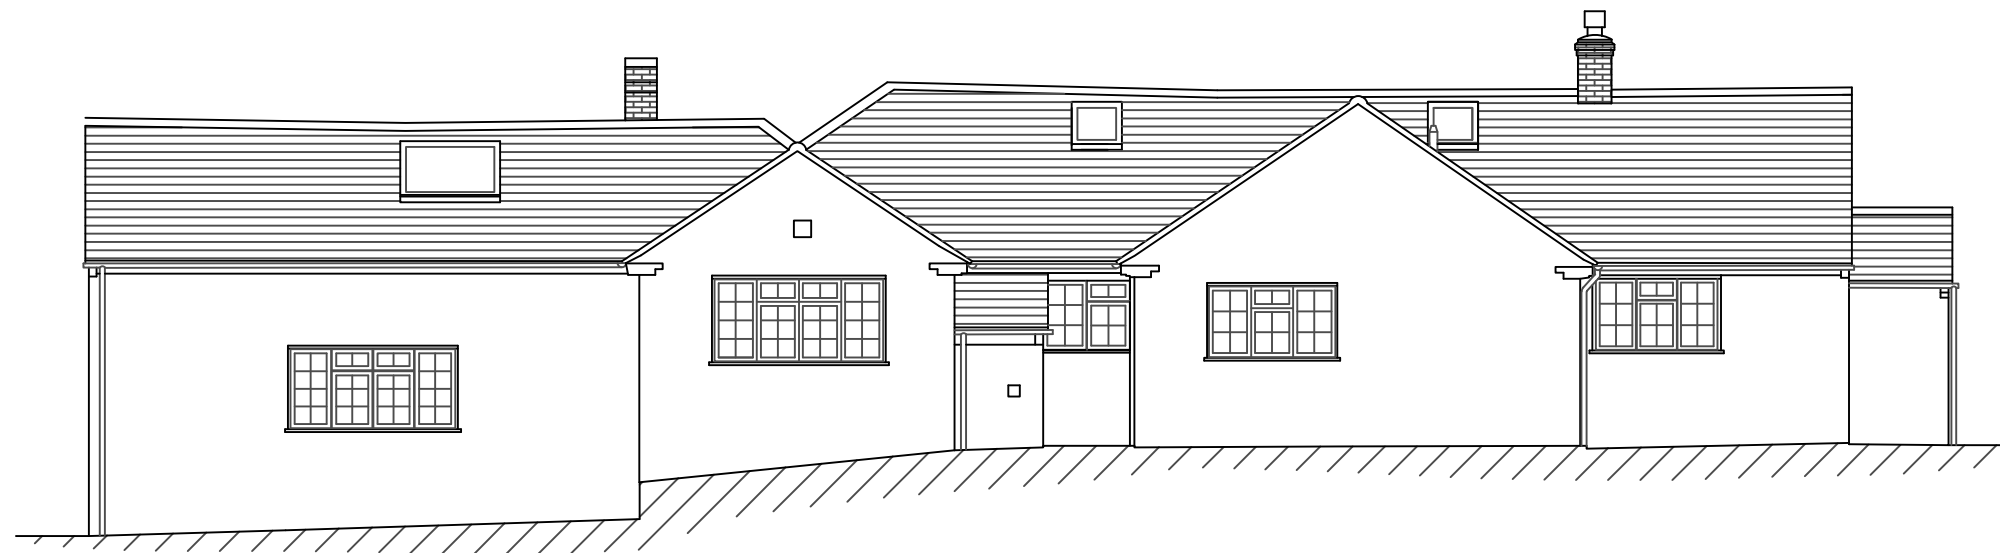

EXISTING WEST ELEVATION D - D.

REV	DATE	REVISION								
CLIENT										
Mr & Mrs Pearson.										
PROJECT										
The Coppers, Penny Lane, Wargrave, Berkshire.										
TITLE										
Proposed Two Storey Rear Extension + Single Storey Integral Pool / Gym Building Together With Detached Annex Building.										
 Wargrave Design Consultancy The Old Pump House - Wargrave - Berkshire - RG10 8DJ 0118 940 1678 - info@wargravedesign.com www.wargravedesign.com										
DRAWN		SCALE								
G.D.G.										
DATE		1:100 @ A2								
April 2024										
DRAWING No.		REV.								
1802 - 03		<table><tr><td>A</td><td>B</td><td>C</td><td>D</td></tr><tr><td></td><td></td><td></td><td></td></tr></table>	A	B	C	D				
A	B	C	D							