

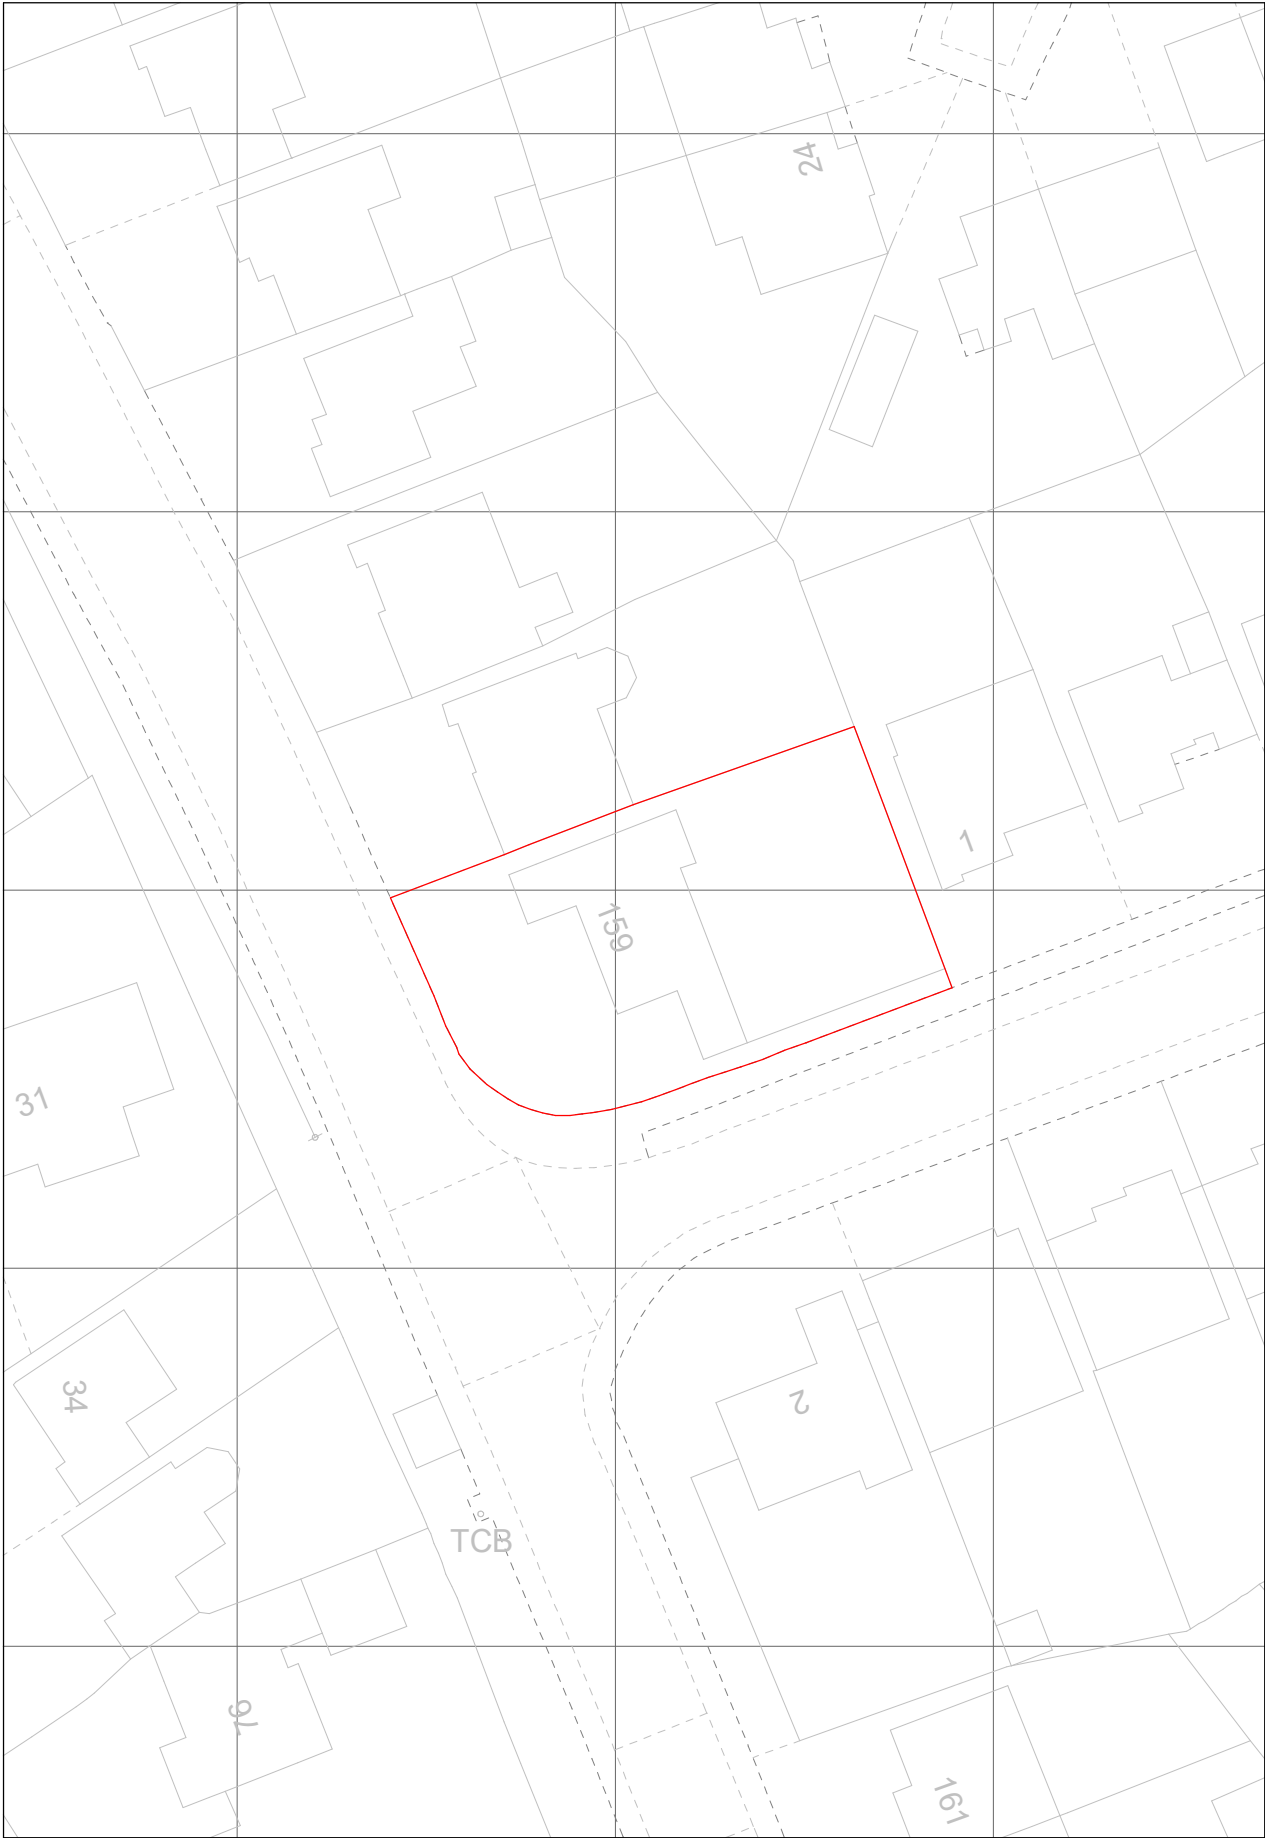


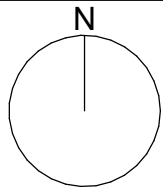

Block Plan Existing
1 : 500

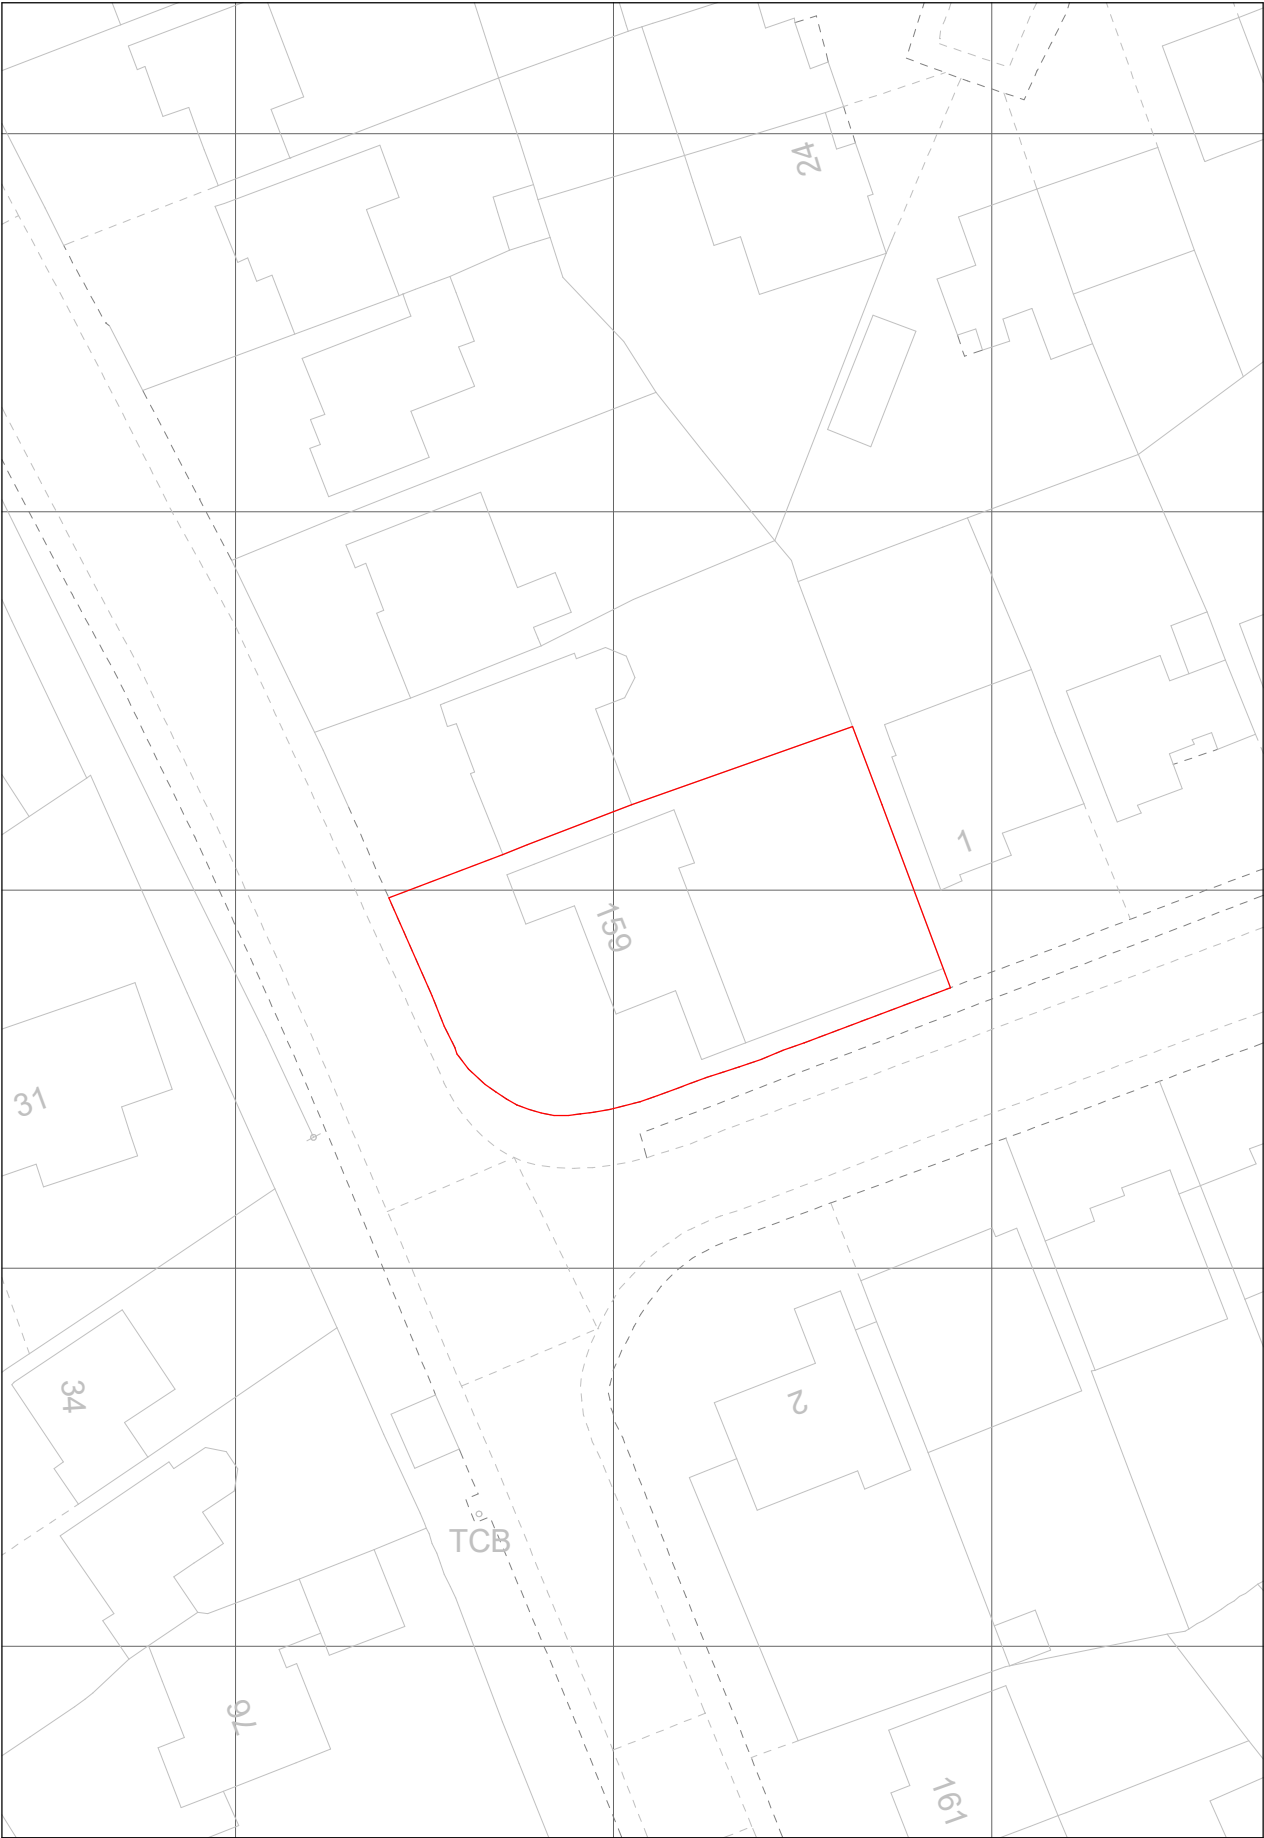

Block Plan Proposed
1 : 500

320 High Street
Harlington, Hayes,
Middlesex,
UB3 5DU

t:0203 432 5269

www.themarketdesignbuild.com
info@themarketdesignbuild.com



General Notes:

Copyright The Market Design & Build. No implied licence exists. This drawing should not be used to calculate areas for the purposes of valuation. Do not scale this drawing. All dimensions to be checked on the site by the contractor and such dimensions to be their responsibility. All work must comply with relevant British Standards and Building Regulations requirements. Drawing errors and omissions to be reported to the architect. To be read in conjunction with Architect's specification and other consultant information. All fixed furniture drawn is for guidance only. Refer to separate drawings and schedules.

Drawing Status:

PLANNING

Rev.	Description	by	Date
1	P1	PS	25/09/2024

Project Name
240028 159 Beech Lane, RG6 5QE

Clients Name
Win Dulai


Drawing Title
Block Plan

Description
Loft Conversion


Scale 1:500@A3	Date JUNE 2024	Drawn By PS
-------------------	-------------------	----------------

Drawing Number
240028-PL-D 0001

Issue Date 25/09/2024	Checked GT	Revision 1
--------------------------	---------------	---------------

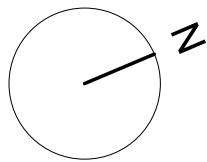

- EXISTING
- DEMOLITION
- SITE BOUNDARY
- INDICATIVE STRUCTURE ABOVE (REFER TO SE INFORMATION)

 

All dimensions are approximate only have been added for information purposes only.
Dimensions should be checked prior to construction or manufacture

General Notes:
Copyright The Market Design & Build. No implied licence exists. This drawing should not be used to calculate areas for the purposes of valuation. Do not scale this drawing. All dimensions to be checked on the site by the contractor and such dimensions to be their responsibility. All work must comply with relevant British Standards and Building Regulations requirements. Drawing errors and omissions to be reported to the architect. To be read in conjunction with Architect's specification and other consultant information. All fixed furniture drawn is for guidance only. Refer to separate drawings and schedules.

Drawing Status:
PLANNING

Rev.	Description	by	Date
1	P1	PS	25/09/2024

Project Name
240028 159 Beech Lane, RG6 5QE

Clients Name
Win Dulai

Drawing Title
Ground Floor-existing

Description
Loft Conversion

Scale
1:100@A3

Date
JUNE 2024



Drawn By
PS

Drawing Number
240028-PL-D 0002


Issue Date
25/09/2024

Checked
GT

Revision
1

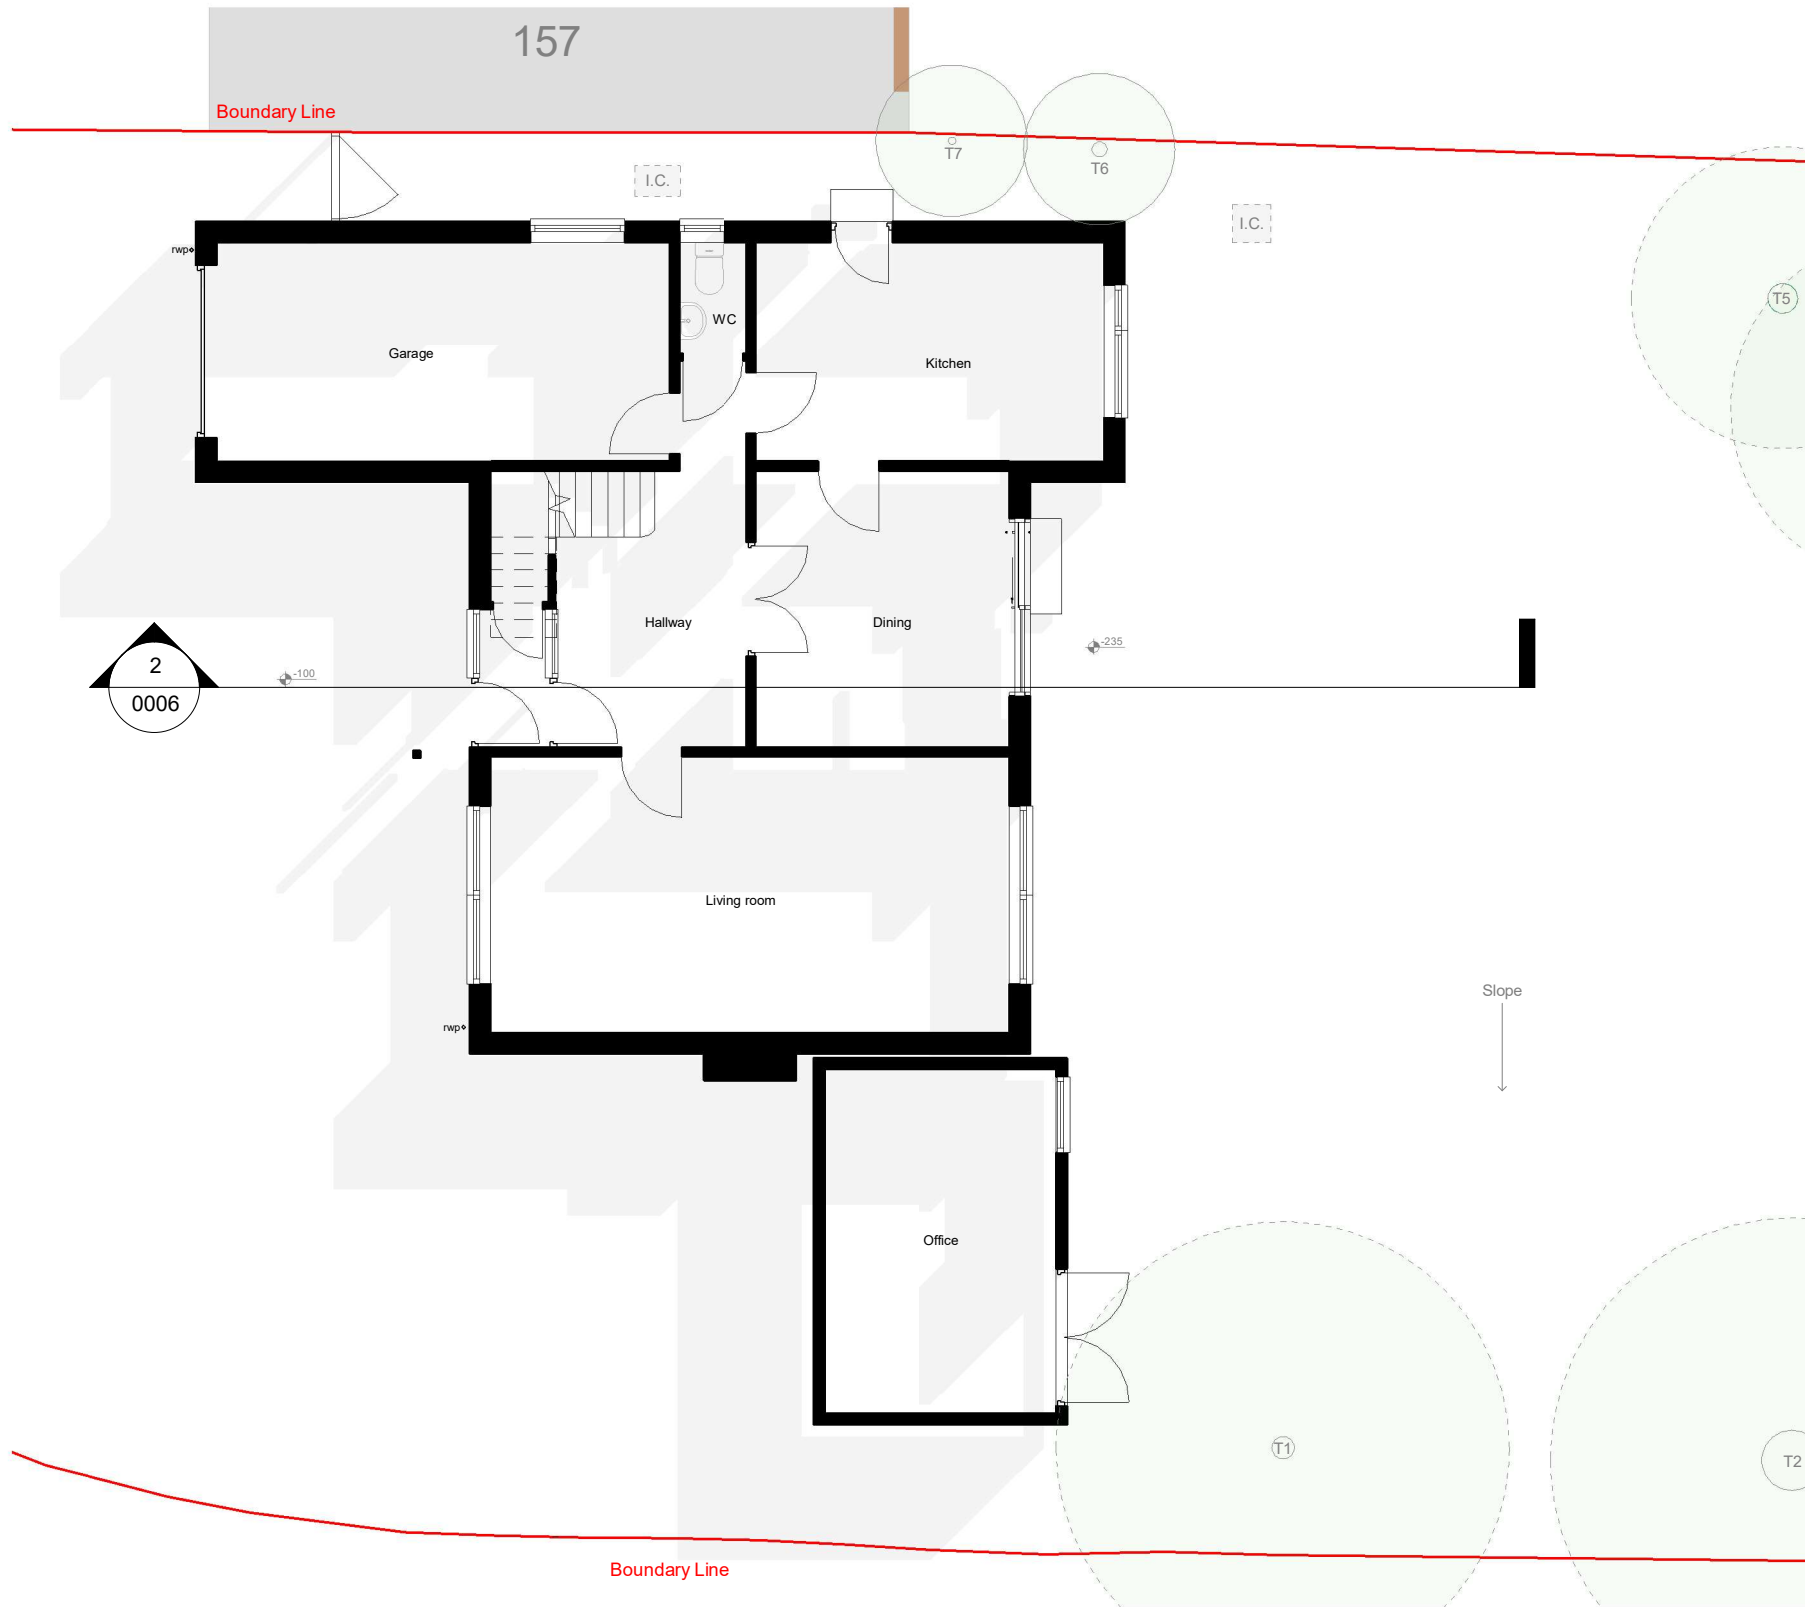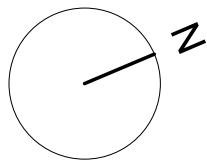

- EXISTING
- DEMOLITION
- SITE BOUNDARY
- INDICATIVE STRUCTURE ABOVE
(REFER TO SE INFORMATION)

 

All dimensions are approximate only have been added for information purposes only.
Dimensions should be checked prior to construction or manufacture

320 High Street
Harlington, Hayes,
Middlesex,
UB3 5DU

t:0203 432 5269

www.themarketdesignbuild.com
info@themarketdesignbuild.com



General Notes:


Copyright The Market Design & Build. No implied licence exists. This drawing should not be used to calculate areas for the purposes of valuation. Do not scale this drawing. All dimensions to be checked on the site by the contractor and such dimensions to be their responsibility. All work must comply with relevant British Standards and Building Regulations requirements. Drawing errors and omissions to be reported to the architect. To be read in conjunction with Architect's specification and other consultant information. All fixed furniture drawn is for guidance only. Refer to separate drawings and schedules.

Drawing Status:

PLANNING

Rev.	Description	by	Date
1	P1	PS	25/09/2024

Project Name 240028 159 Beech Lane, RG6 5QE		
Clients Name Win Dulai		
Drawing Title Ground Floor-proposed		
Description Loft Conversion		
Scale 1:100@A3	Date JUNE 2024	Drawn By PS
Drawing Number 240028-PL-D 0002a		
Issue Date 25/09/2024	Checked GT	Revision 1

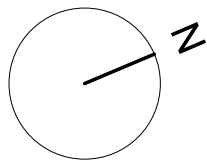

General Notes:

Copyright The Market Design & Build. No implied licence exists. This drawing should not be used to calculate areas for the purposes of valuation. Do not scale this drawing. All dimensions to be checked on the site by the contractor and such dimensions to be their responsibility. All work must comply with relevant British Standards and Building Regulations requirements. Drawing errors and omissions to be reported to the architect. To be read in conjunction with Architect's specification and other consultant information. All fixed furniture drawn is for guidance only. Refer to separate drawings and schedules.

Drawing Status:

PLANNING

Rev.	Description	by	Date
1	P1	PS	25/09/2024

Project Name
240028 159 Beech Lane, RG6 5QE

Clients Name
Win Dulai

Drawing Title
First Floor

Description
Loft Conversion

Scale 1:100@A3	Date JUNE 2024	Drawn By PS
-------------------	-------------------	----------------

Drawing Number 240028-PL-D 0003

Issue Date 25/09/2024	Checked GT	Revision 1
--------------------------	---------------	---------------

157


Boundary Line

157

Boundary Line



01 F.F Existing
1 : 100


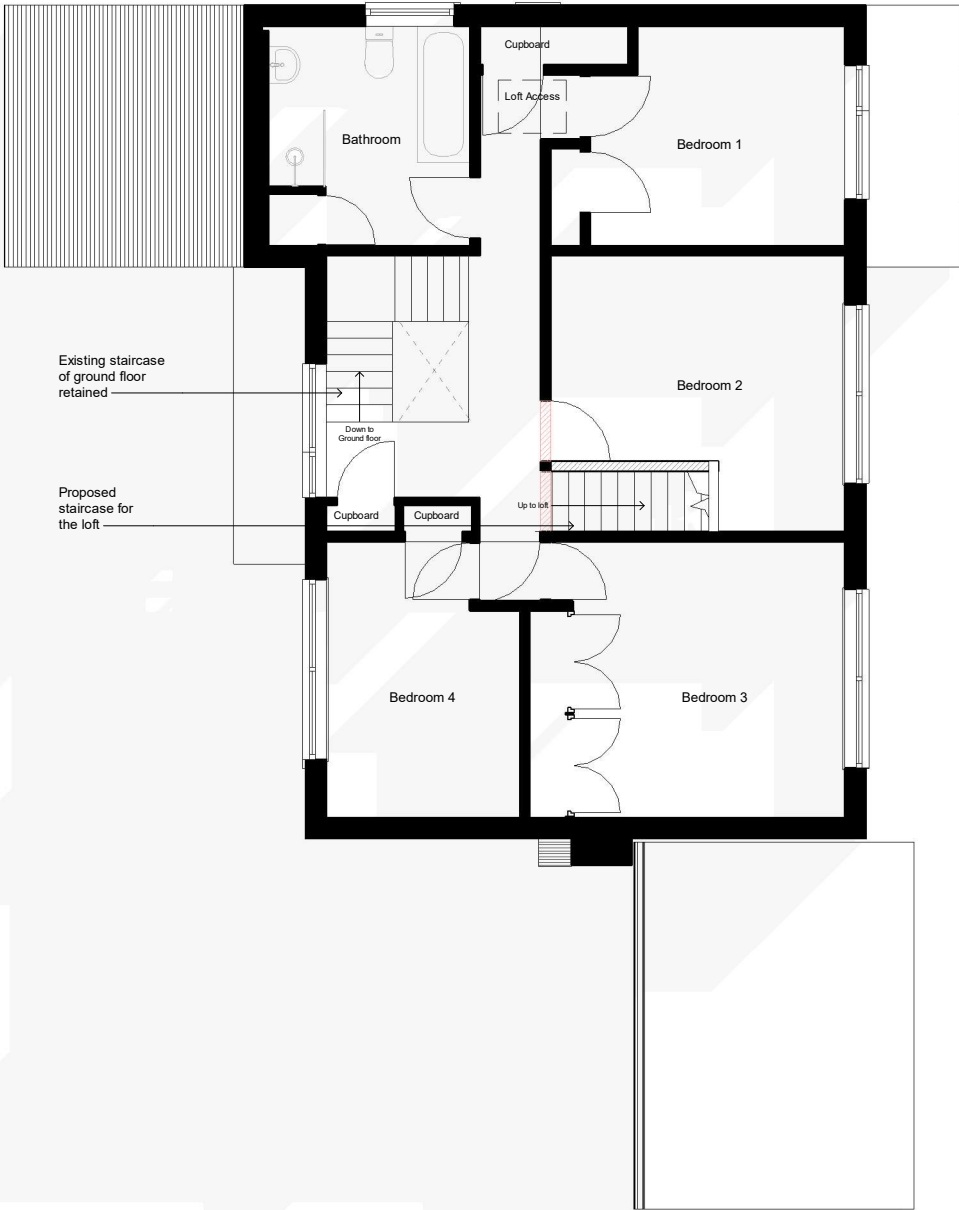


01 F.F Proposed
1 : 100


EXISTING
DEMOLITION
SITE BOUNDARY
INDICATIVE STRUCTURE ABOVE
(REFER TO SE INFORMATION)



All dimensions are approximate only have been added for information purposes only.
Dimensions should be checked prior to construction or manufacture

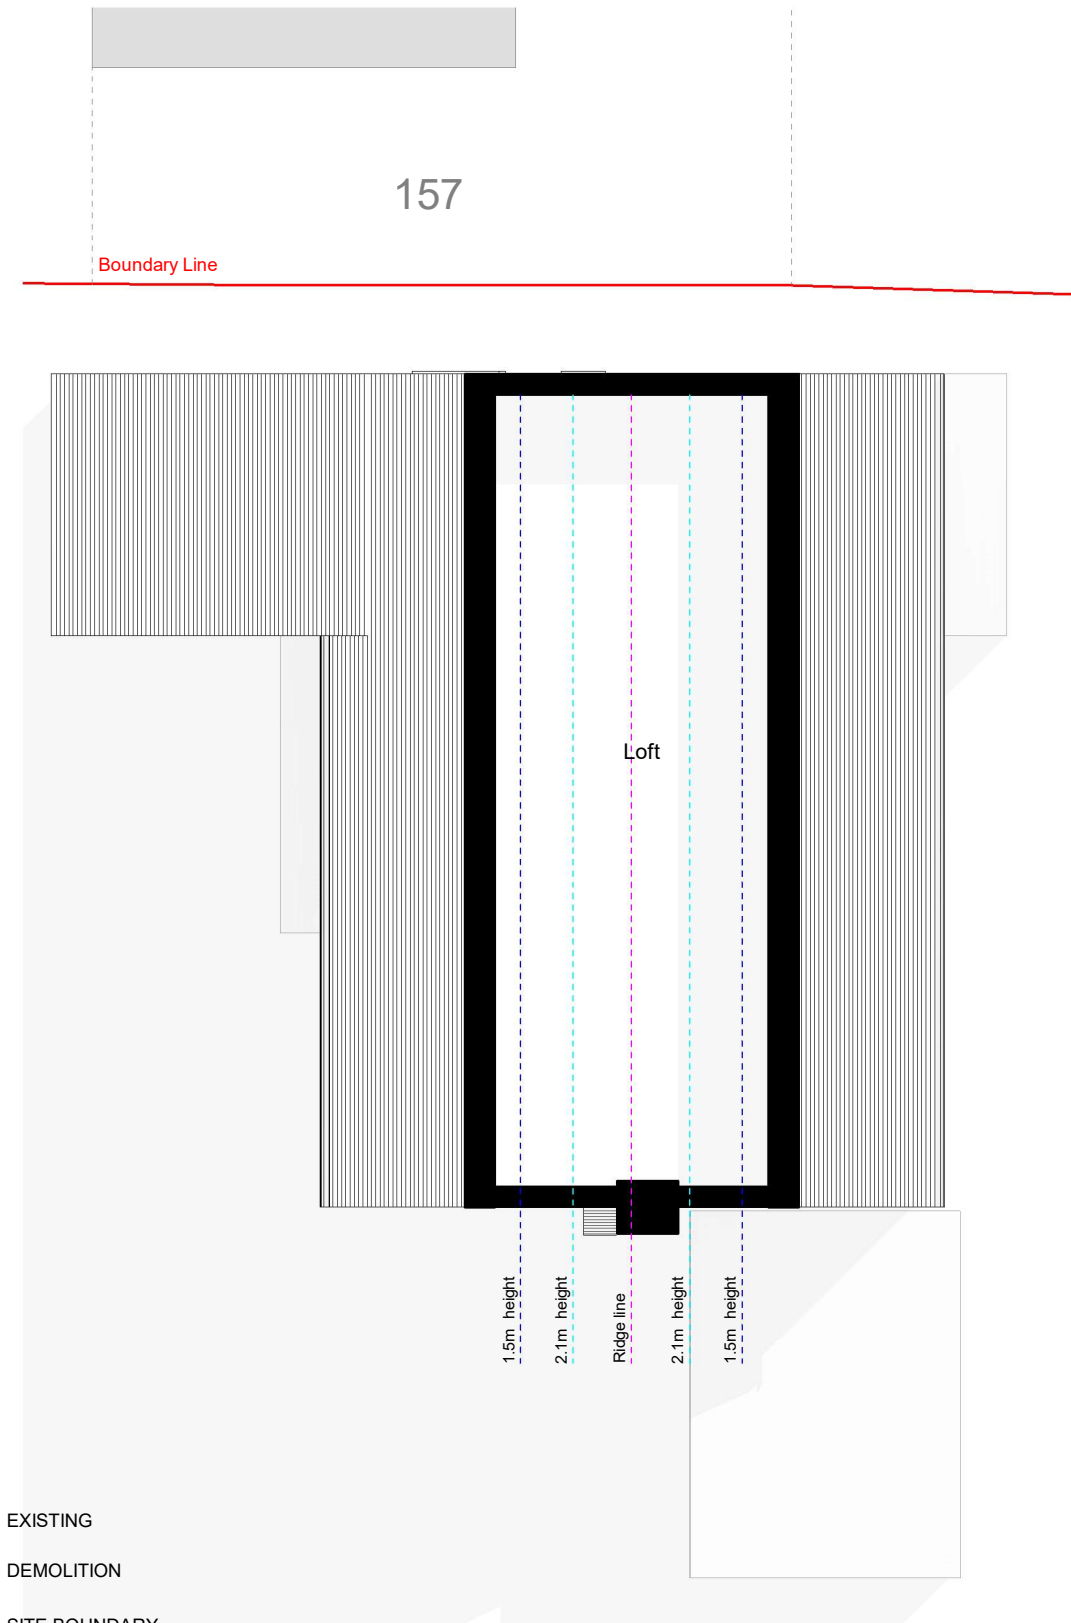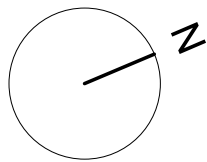

02 Loft Existing
1 : 100

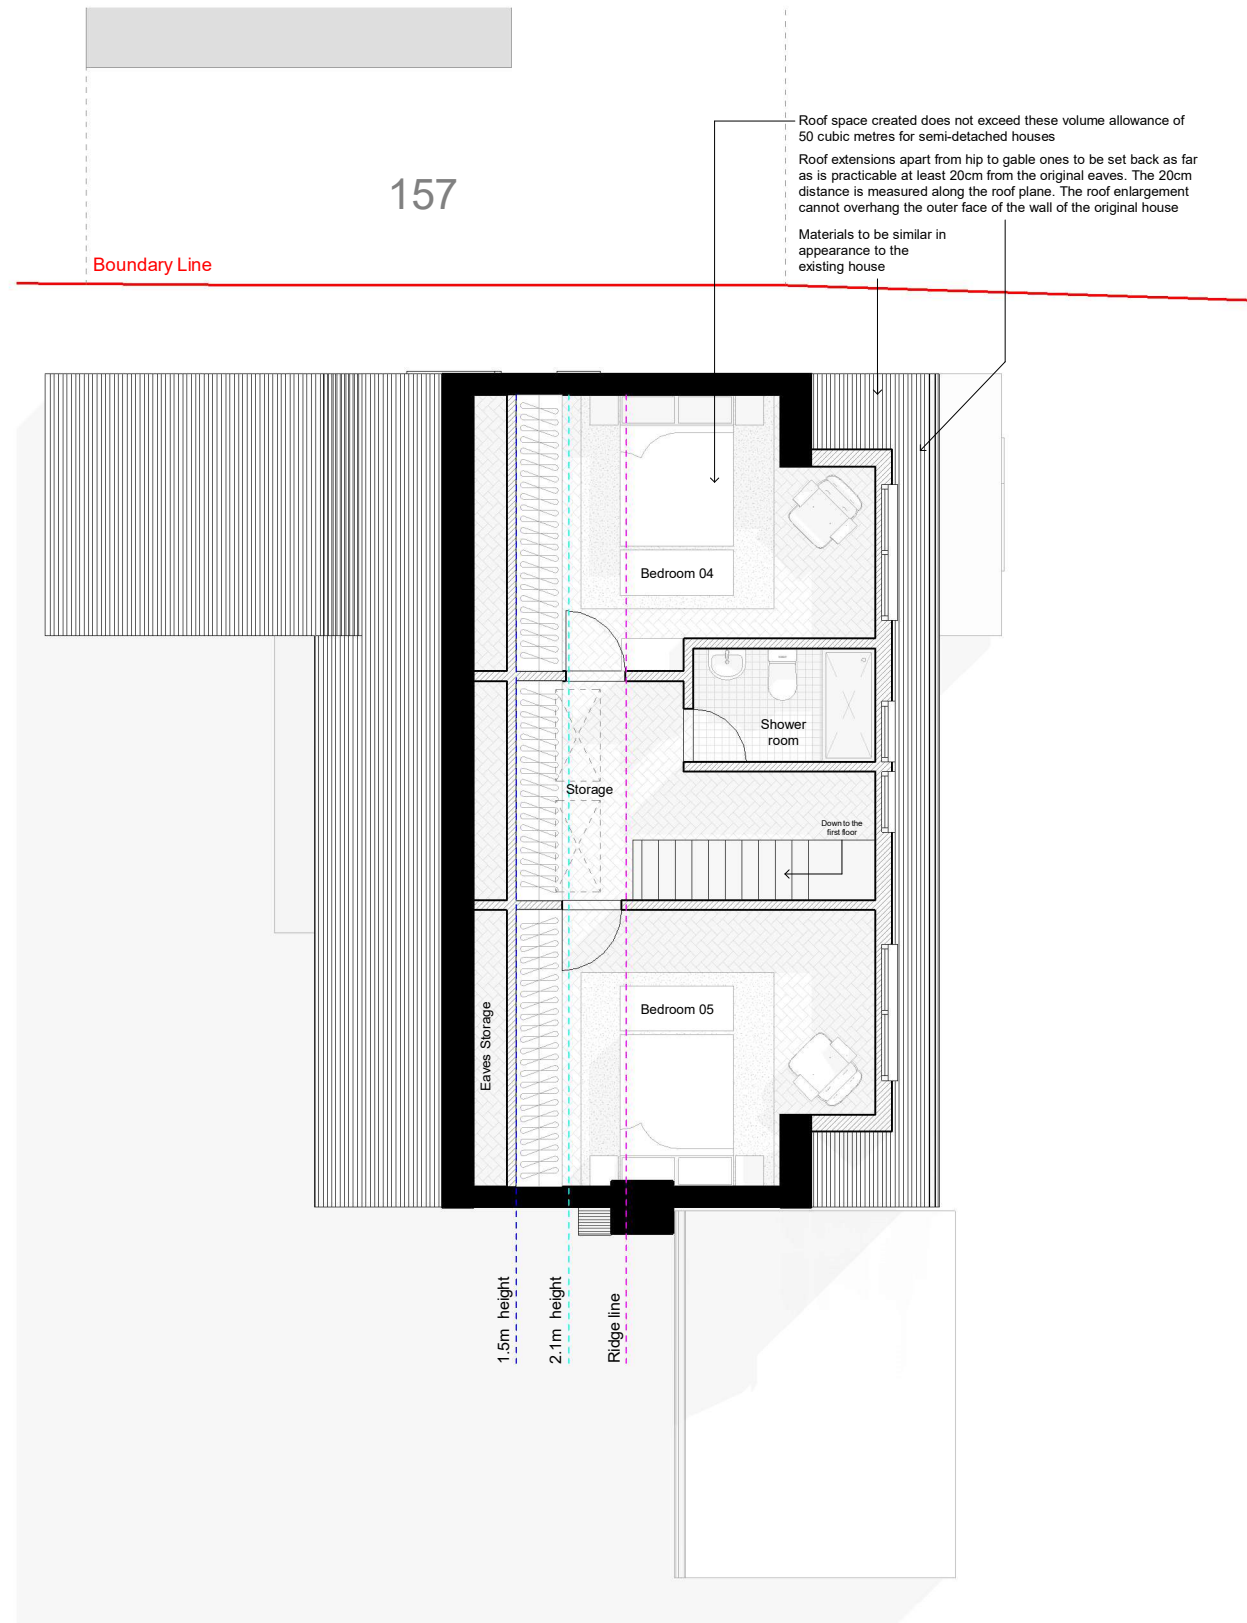

02 Loft Proposed
1 : 100

LOFT CALCULATION	LOFT CONVERSION :
V (Volume) L (LENGTH) W (WIDTH) H (HEIGHT) Dormer $V = (3.01 \times 9.01 \times 2.62) / 2 = 35.52 \text{ cu.m.}$ Total Volume = Dormer = 35.52 cu.m.	1. Roof space created must not exceed these volume allowance of 50 cubic metres for semi-detached houses. 2. Materials to be similar in appearance to the existing house. 3. No part of the extension is higher than the highest part of the existing roof. 4. Side-Facing windows are obscure glazed and non-opening unless the parts which can be opened are more than 1.7 metres above the floor of the room in which it is installed. 5. Roof extensions apart from hip to gable ones to be set back as far as is practicable at least 20cm from the original eaves. The 20cm distance is measured along the roof plane. The roof enlargement cannot overhang the outer face of the wall of the original house. 6. Rooflights not to project over 150mm beyond the line of roof tile

THE
MARKET
DESIGN & BUILD
A TRUE DESIGN & BUILD COMPANY

320 High Street
Harlington, Hayes,
Middlesex,
UB3 5DU
t:0203 432 5269
www.themarketdesignbuild.com
info@themarketdesignbuild.com

RIBA
Chartered Practice

General Notes:

Copyright The Market Design & Build. No implied licence exists. This drawing should not be used to calculate areas for the purposes of valuation. Do not scale this drawing. All dimensions to be checked on the site by the contractor and such dimensions to be their responsibility. All work must comply with relevant British Standards and Building Regulations requirements. Drawing errors and omissions to be reported to the architect. To be read in conjunction with Architect's specification and other consultant information. All fixed furniture drawn is for guidance only. Refer to separate drawings and schedules.



Drawing Status:

PLANNING


Rev.	Description	by	Date
1	P1	PS	25/09/2024

Project Name 240028 159 Beech Lane, RG6 5QE		
Clients Name Win Dulai		
Drawing Title Loft Plans		
Description Loft Conversion		
Scale 1:100@A3	Date JUNE 2024	Drawn By PS
Drawing Number 240028-PL-D 0004		
Issue Date 25/09/2024	Checked GT	Revision 1

All dimensions are approximate only have been added for information purposes only.
Dimensions should be checked prior to construction or manufacture

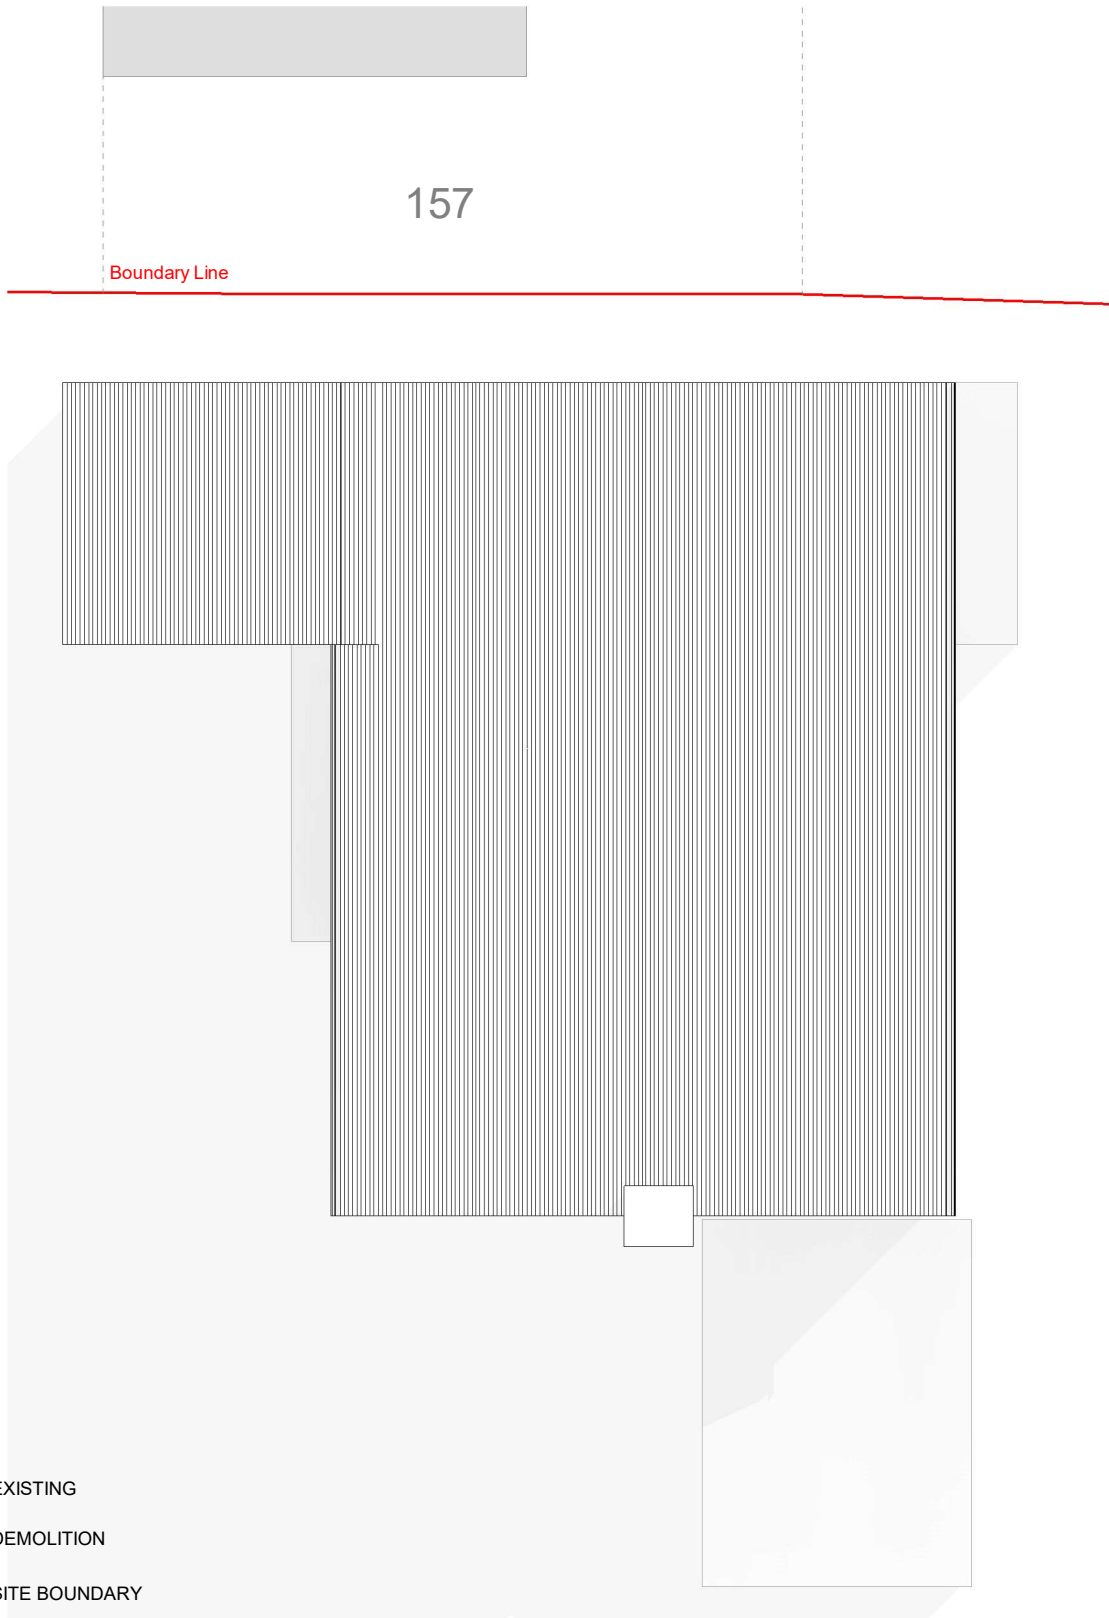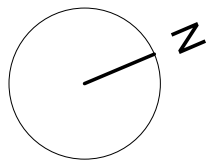

03 Roof Existing
1 : 100

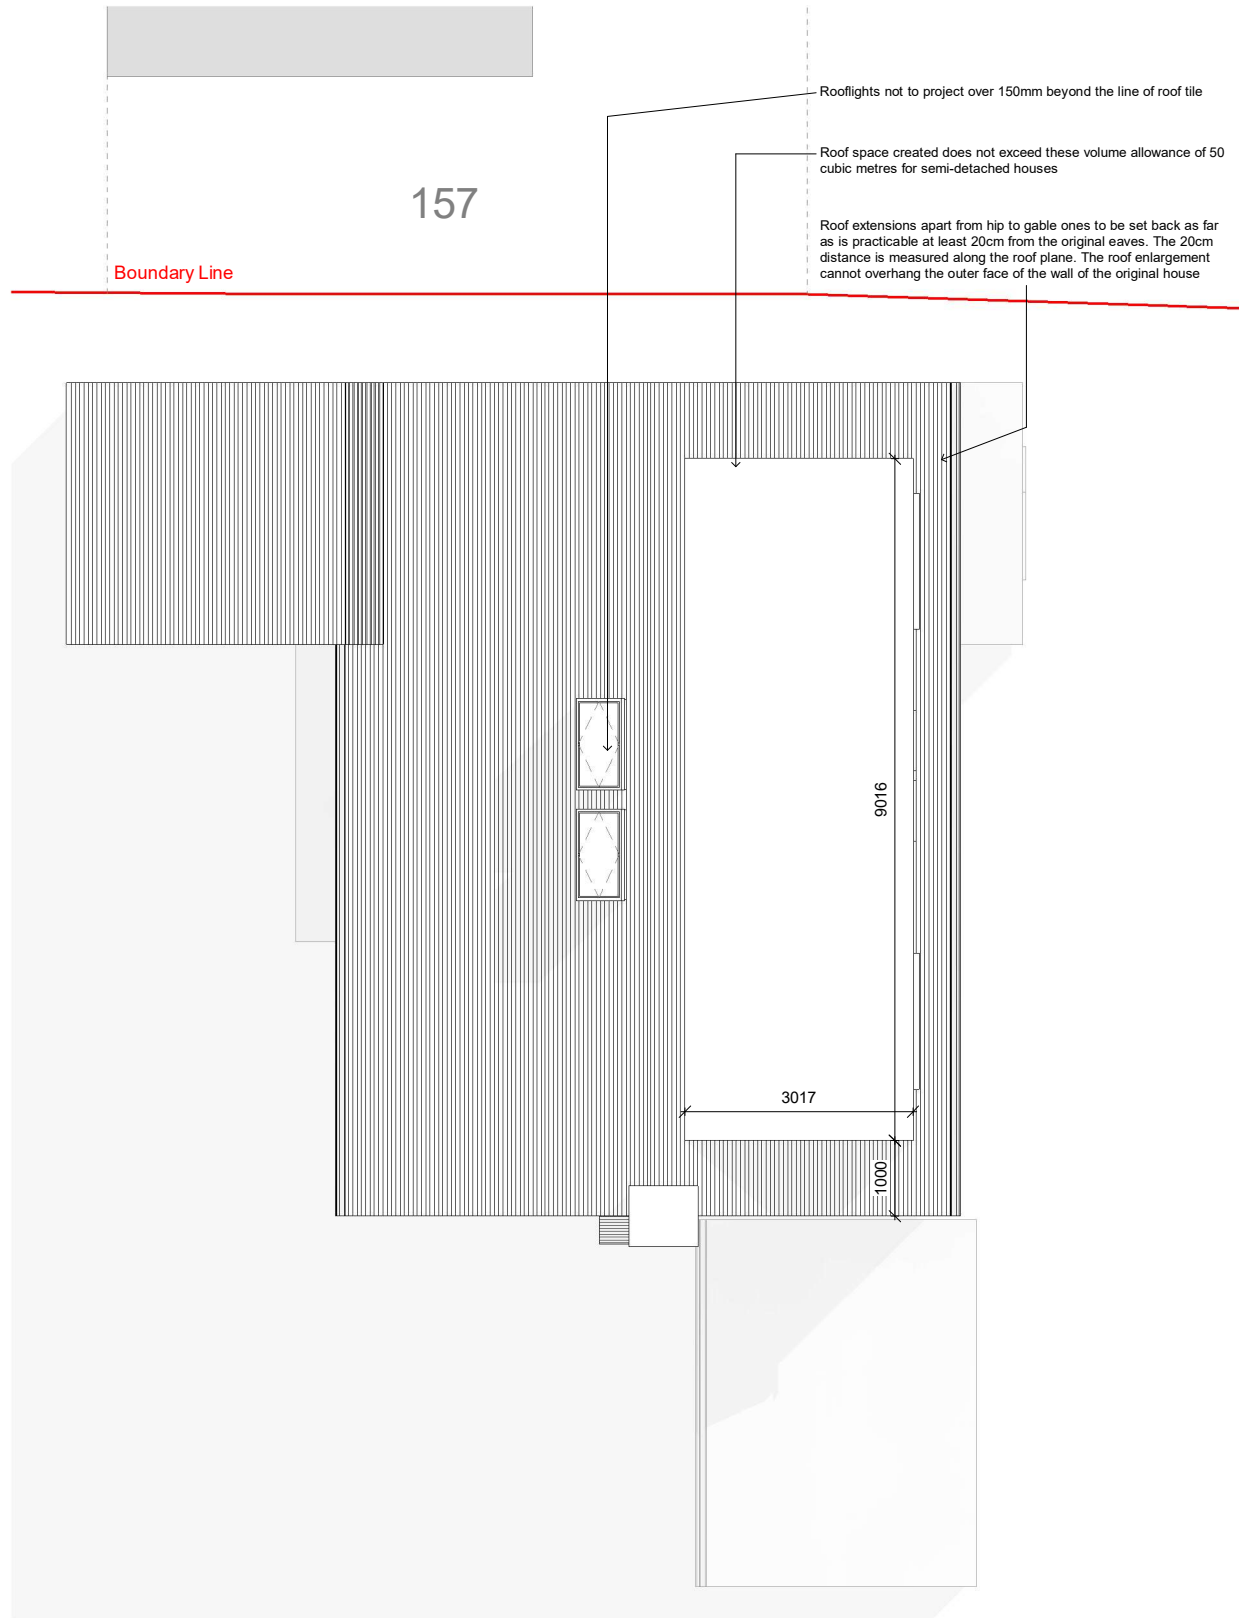

03 Roof Proposed
1 : 100

*All dimensions are approximate only have been added for information purposes only.
Dimensions should be checked prior to construction or manufacture*

LOFT CALCULATION	LOFT CONVERSION :
V (Volume) L (LENGTH) W (WIDTH) H (HEIGHT) Dormer $V = (3.01 \times 9.01 \times 2.62) / 2 = 35.52 \text{ cu.m.}$ Total Volume = Dormer = 35.52 cu.m.	1. Roof space created must not exceed these volume allowance of 50 cubic metres for semi-detached houses. 2. Materials to be similar in appearance to the existing house. 3. No part of the extension is higher than the highest part of the existing roof. 4.Side-Facing windows are obscure glazed and non-opening unless the parts which can be opened are more than 1.7 metres above the floor of the room in which it is installed. 5. Roof extensions apart from hip to gable ones to be set back as far as is practicable at least 20cm from the original eaves. The 20cm distance is measured along the roof plane. The roof enlargement cannot overhang the outer face of the wall of the original house. 6. Rooflights not to project over 150mm beyond the line of roof tile

General Notes:
Copyright The Market Design & Build. No implied licence exists. This drawing should not be used to calculate areas for the purposes of valuation. Do not scale this drawing. All dimensions to be checked on the site by the contractor and such dimensions to be their responsibility. All work must comply with relevant British Standards and Building Regulations requirements. Drawing errors and omissions to be reported to the architect. To be read in conjunction with Architect's specification and other consultant information. All fixed furniture drawn is for guidance only. Refer to separate drawings and schedules.

Drawing Status:
PLANNING

Rev.	Description	by	Date
1	P1	PS	25/09/2024

Project Name 240028 159 Beech Lane, RG6 5QE		
Clients Name Win Dulai		
Drawing Title Roof Plans		
Description Loft Conversion		
Scale 1:100@A3	Date JUNE 2024	Drawn By PS
Drawing Number 240028-PL-D 0005		
Issue Date 25/09/2024	Checked GT	Revision 1

320 High Street
Harlington, Hayes,
Middlesex,
UB3 5DU



t:0203 432 5269

www.themarketdesignbuild.com
info@themarketdesignbuild.com

General Notes:

Copyright The Market Design & Build. No implied licence exists. This drawing should not be used to calculate areas for the purposes of valuation. Do not scale this drawing. All dimensions to be checked on the site by the contractor and such dimensions to be their responsibility. All work must comply with relevant British Standards and Building Regulations requirements. Drawing errors and omissions to be reported to the architect. To be read in conjunction with Architect's specification and other consultant information. All fixed furniture drawn is for guidance only. Refer to separate drawings and schedules.

Drawing Status:

PLANNING

Rev.	Description	by	Date
1	P1	PS	25/09/2024

Project Name
240028 159 Beech Lane, RG6 5QE

Clients Name
Win Dulai


Drawing Title
Section 1

Description
Loft Conversion


Scale 1:100@A3	Date JUNE 2024	Drawn By PS
-------------------	-------------------	----------------

Drawing Number
240028-PL-D 0006


Issue Date 25/09/2024	Checked GT	Revision 1
--------------------------	---------------	---------------

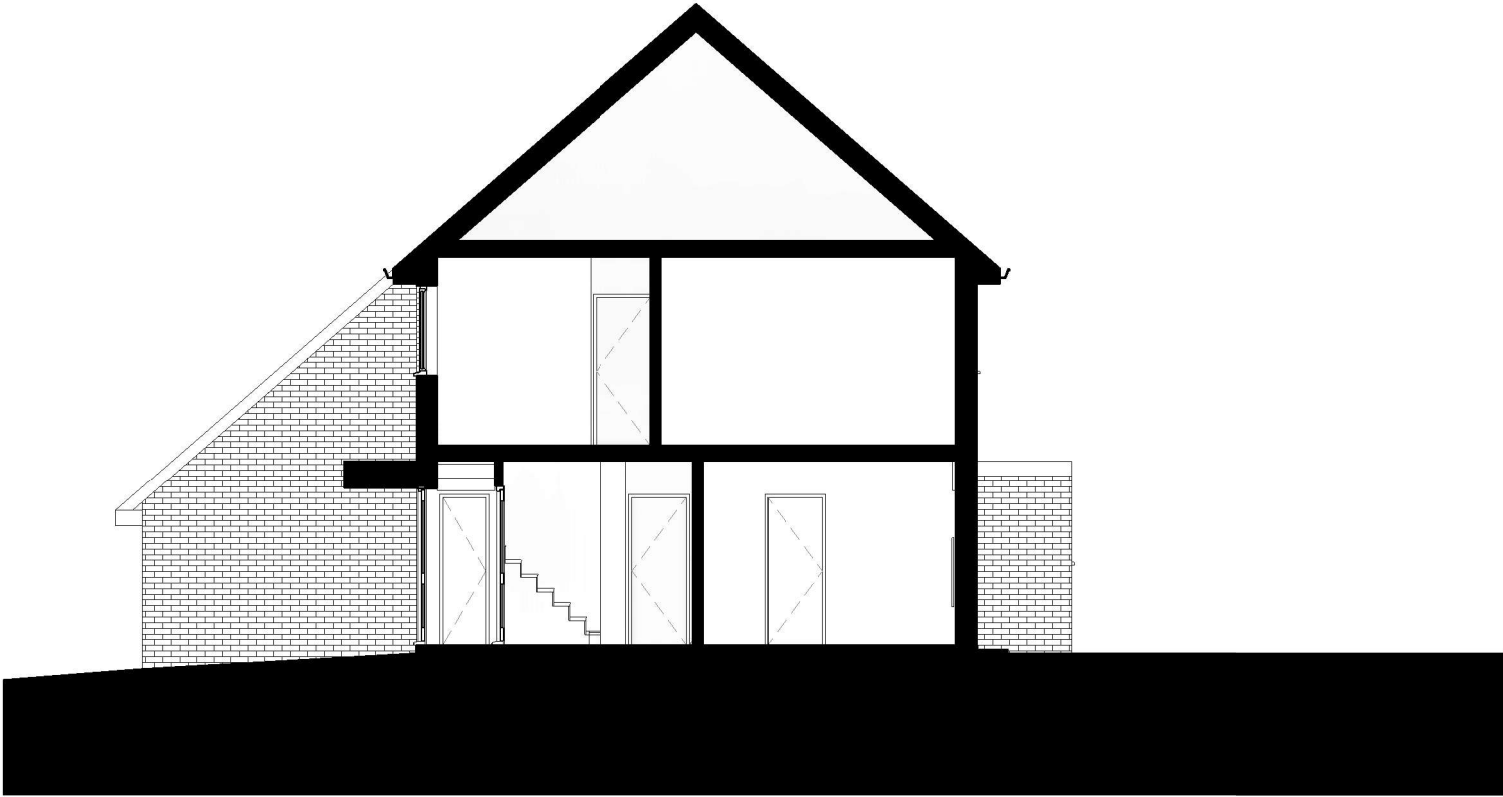

Section 1-Existing
1 : 100

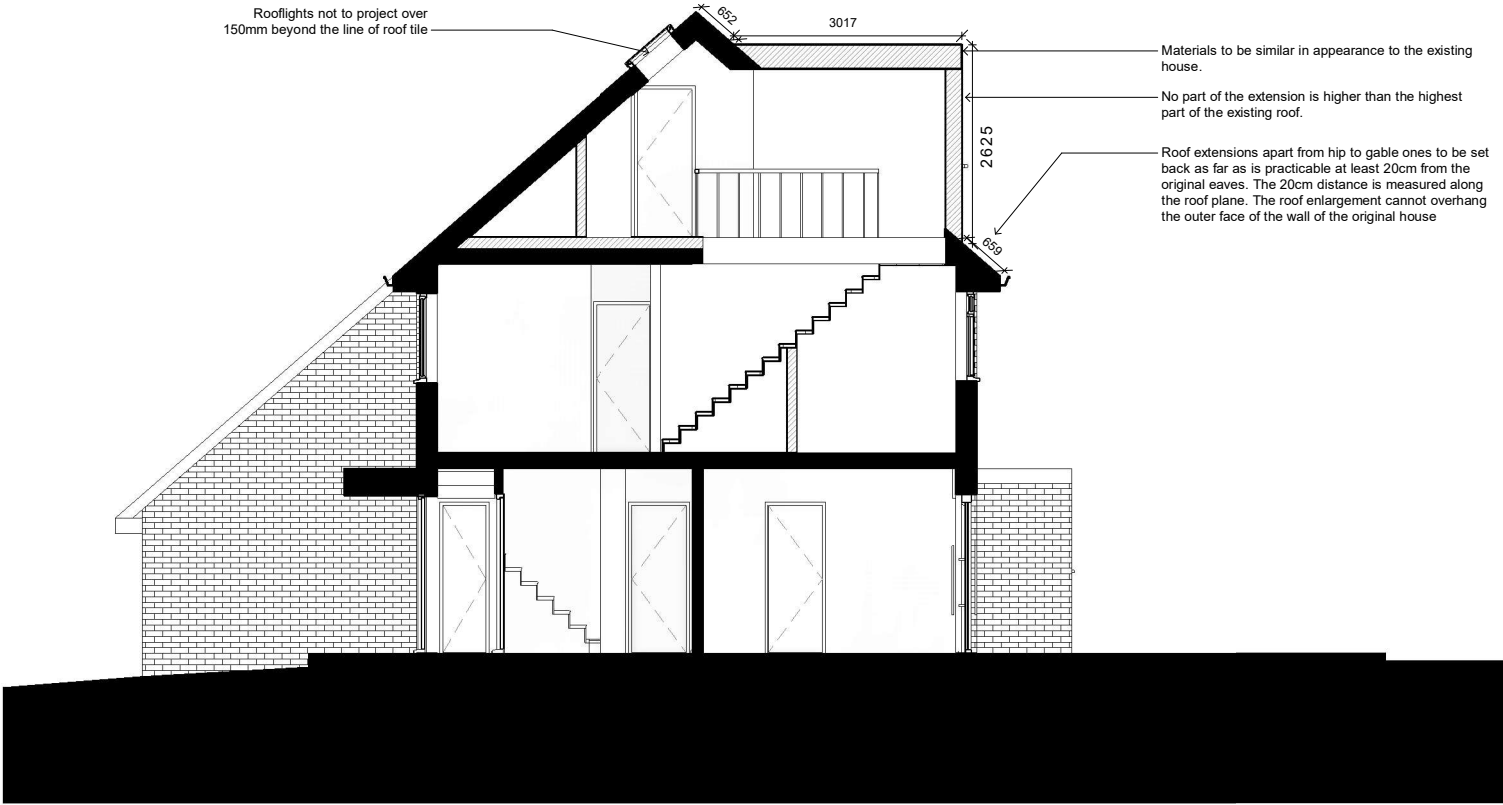

Section 1-Proposed
1 : 100

 

All dimensions are approximate only have been added for information purposes only.
Dimensions should be checked prior to construction or manufacture

320 High Street
Harlington, Hayes,
Middlesex,
UB3 5DU



t:0203 432 5269

www.themarketdesignbuild.com
info@themarketdesignbuild.com

General Notes:

Copyright The Market Design & Build. No implied licence exists. This drawing should not be used to calculate areas for the purposes of valuation. Do not scale this drawing. All dimensions to be checked on the site by the contractor and such dimensions to be their responsibility. All work must comply with relevant British Standards and Building Regulations requirements. Drawing errors and omissions to be reported to the architect. To be read in conjunction with Architect's specification and other consultant information. All fixed furniture drawn is for guidance only. Refer to separate drawings and schedules.

Drawing Status:

PLANNING

Rev.	Description	by	Date
1	P1	PS	25/09/2024

Project Name
240028 159 Beech Lane, RG6 5QE

Clients Name
Win Dulai

Drawing Title
Front Elevation

Description
Loft Conversion

Scale 1:100@A3	Date JUNE 2024	Drawn By PS
-------------------	-------------------	----------------

Drawing Number
240028-PL-D 0008


Issue Date 25/09/2024	Checked GT	Revision 1
--------------------------	---------------	---------------



Front Elevation - Existing
1 : 100



Front Elevation - Proposed
1 : 100

 

All dimensions are approximate only have been added for information purposes only.
Dimensions should be checked prior to construction or manufacture

320 High Street
Harlington, Hayes,
Middlesex,
UB3 5DU



t:0203 432 5269

www.themarketdesignbuild.com
info@themarketdesignbuild.com

General Notes:

Copyright The Market Design & Build. No implied licence exists. This drawing should not be used to calculate areas for the purposes of valuation. Do not scale this drawing. All dimensions to be checked on the site by the contractor and such dimensions to be their responsibility. All work must comply with relevant British Standards and Building Regulations requirements. Drawing errors and omissions to be reported to the architect. To be read in conjunction with Architect's specification and other consultant information. All fixed furniture drawn is for guidance only. Refer to separate drawings and schedules.

Drawing Status:

PLANNING

Rev.	Description	by	Date
1	P1	PS	25/09/2024

Project Name
240028 159 Beech Lane, RG6 5QE

Clients Name
Win Dulai


Drawing Title
Rear Elevation

Description
Loft Conversion


Scale 1:100@A3	Date JUNE 2024	Drawn By PS
-------------------	-------------------	----------------

Drawing Number
240028-PL-D 0009


Issue Date 25/09/2024	Checked GT	Revision 1
--------------------------	---------------	---------------

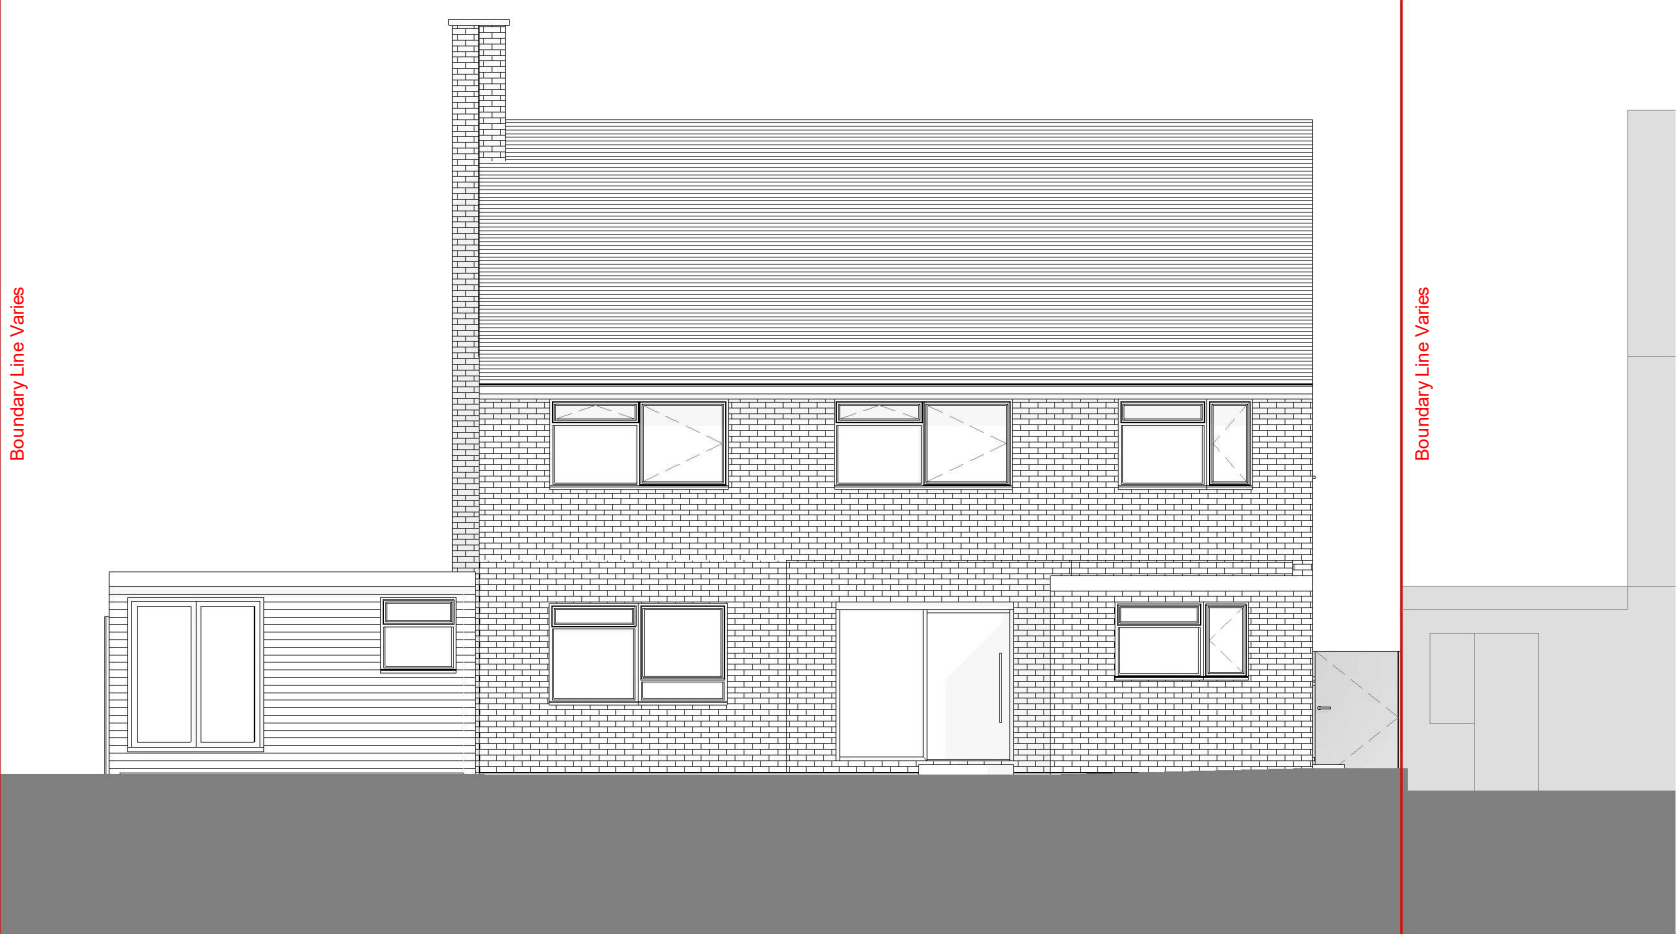

Rear elevation - Existing
1 : 100

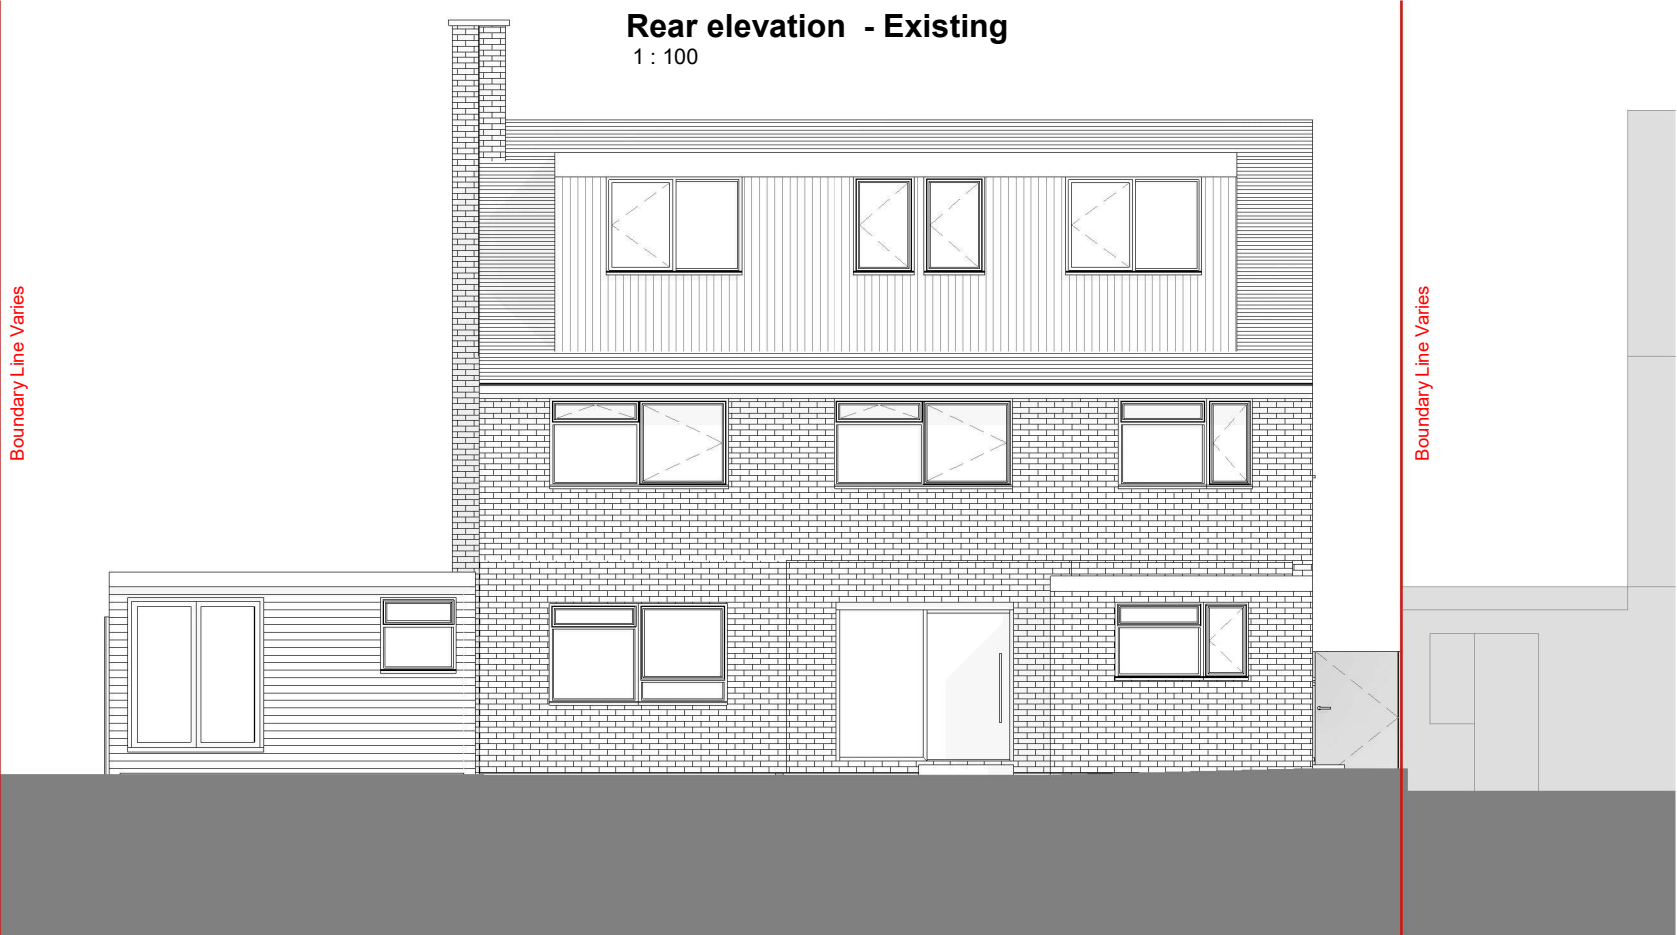

Rear elevation - Proposed
1 : 100

 

All dimensions are approximate only have been added for information purposes only.
Dimensions should be checked prior to construction or manufacture

320 High Street
Harlington, Hayes,
Middlesex,
UB3 5DU



t:0203 432 5269

www.themarketdesignbuild.com
info@themarketdesignbuild.com

General Notes:

Copyright The Market Design & Build. No implied licence exists. This drawing should not be used to calculate areas for the purposes of valuation. Do not scale this drawing. All dimensions to be checked on the site by the contractor and such dimensions to be their responsibility. All work must comply with relevant British Standards and Building Regulations requirements. Drawing errors and omissions to be reported to the architect. To be read in conjunction with Architect's specification and other consultant information. All fixed furniture drawn is for guidance only. Refer to separate drawings and schedules.

Drawing Status:

PLANNING

Rev.	Description	by	Date
1	P1	PS	25/09/2024

Project Name
240028 159 Beech Lane, RG6 5QE

Clients Name
Win Dulai


Drawing Title
Side Elevation 1

Description
Loft Conversion


Scale 1:100@A3	Date JUNE 2024	Drawn By PS
-------------------	-------------------	----------------

Drawing Number
240028-PL-D 0010


Issue Date 25/09/2024	Checked GT	Revision 1
--------------------------	---------------	---------------

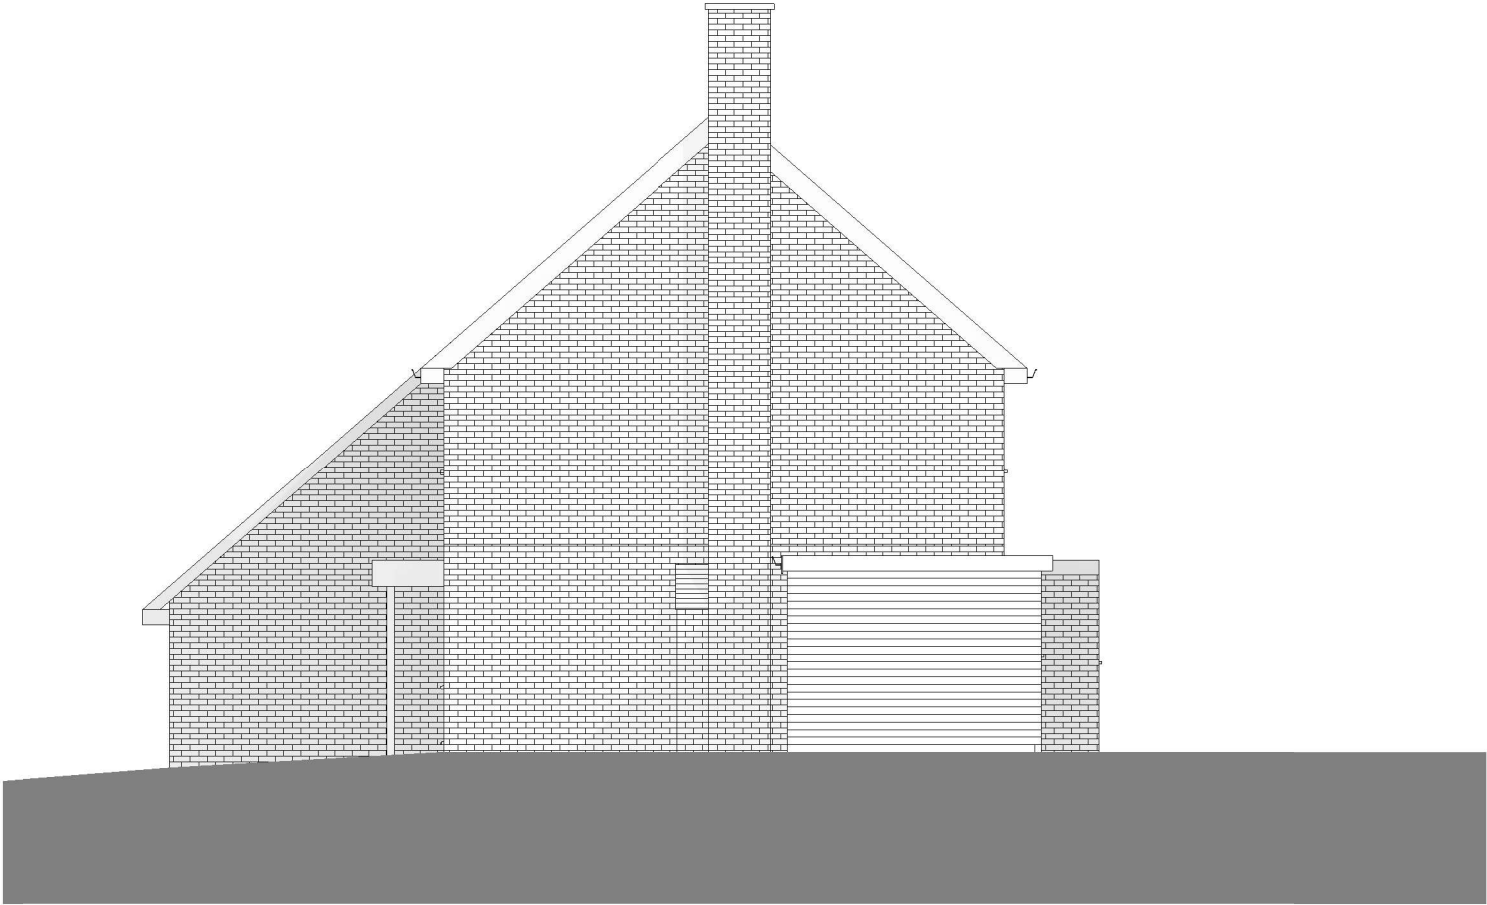

Side Elevation1 - Existing
1 : 100

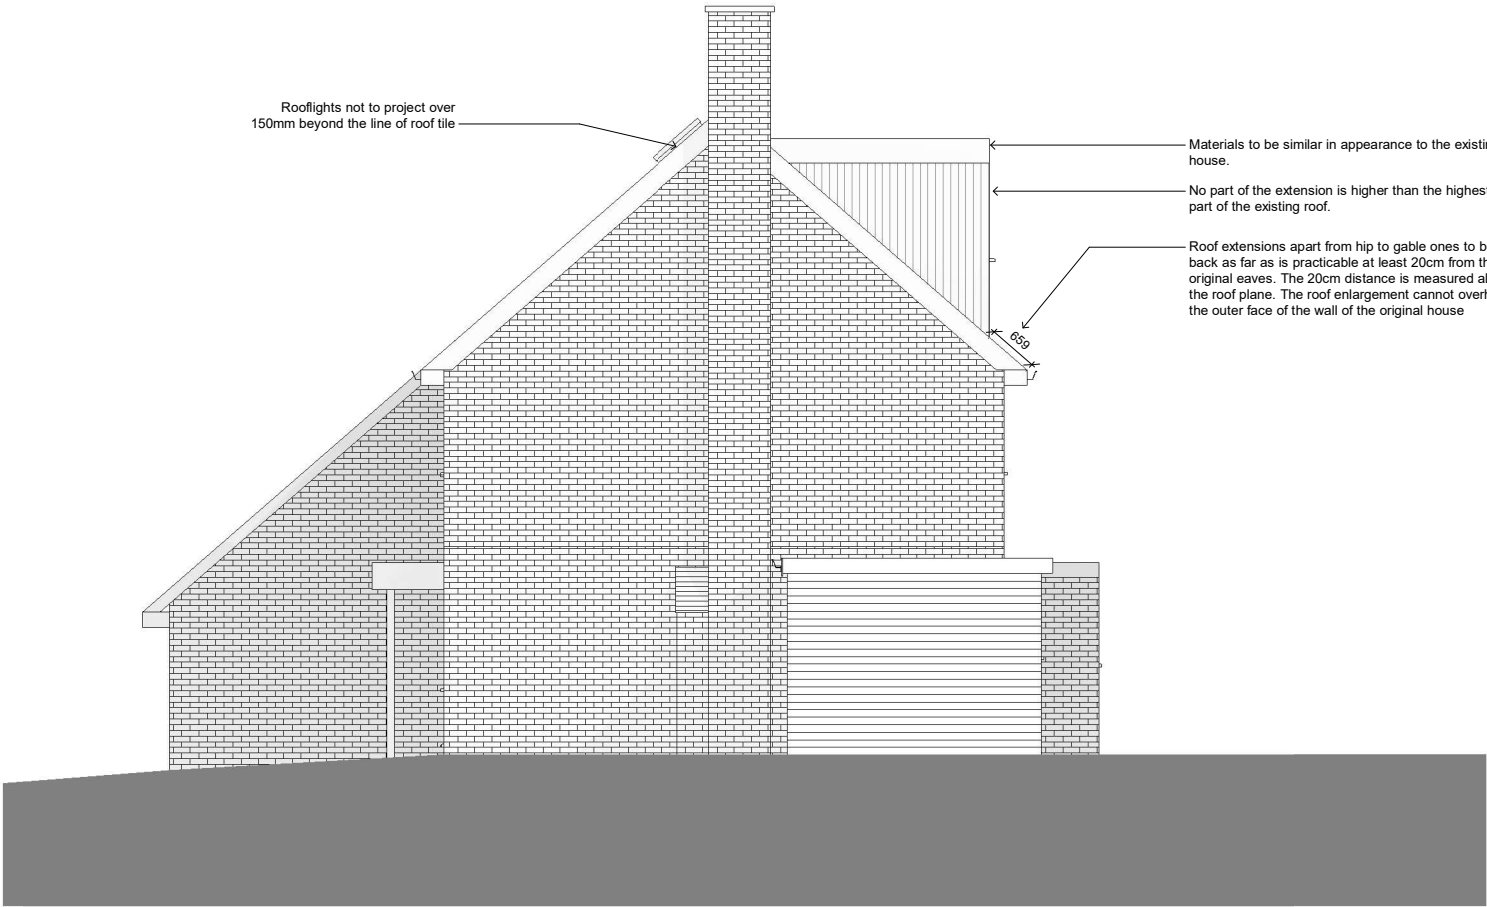

Side Elevation1 - Proposed
1 : 100

 

All dimensions are approximate only have been added for information purposes only.
Dimensions should be checked prior to construction or manufacture

320 High Street
Harlington, Hayes,
Middlesex,
UB3 5DU



t:0203 432 5269

www.themarketdesignbuild.com
info@themarketdesignbuild.com

General Notes:

Copyright The Market Design & Build. No implied licence exists. This drawing should not be used to calculate areas for the purposes of valuation. Do not scale this drawing. All dimensions to be checked on the site by the contractor and such dimensions to be their responsibility. All work must comply with relevant British Standards and Building Regulations requirements. Drawing errors and omissions to be reported to the architect. To be read in conjunction with Architect's specification and other consultant information. All fixed furniture drawn is for guidance only. Refer to separate drawings and schedules.

Drawing Status:

PLANNING

Rev.	Description	by	Date
1	P1	PS	25/09/2024

Project Name
240028 159 Beech Lane, RG6 5QE

Clients Name
Win Dulai

Drawing Title
Side Elevation 2

Description
Loft Conversion



Scale 1:100@A3	Date JUNE 2024	Drawn By PS
-------------------	-------------------	----------------

Drawing Number
240028-PL-D 0011

Issue Date 25/09/2024	Checked GT	Revision 1
--------------------------	---------------	---------------



Side elevation 2- Existing
1 : 100

 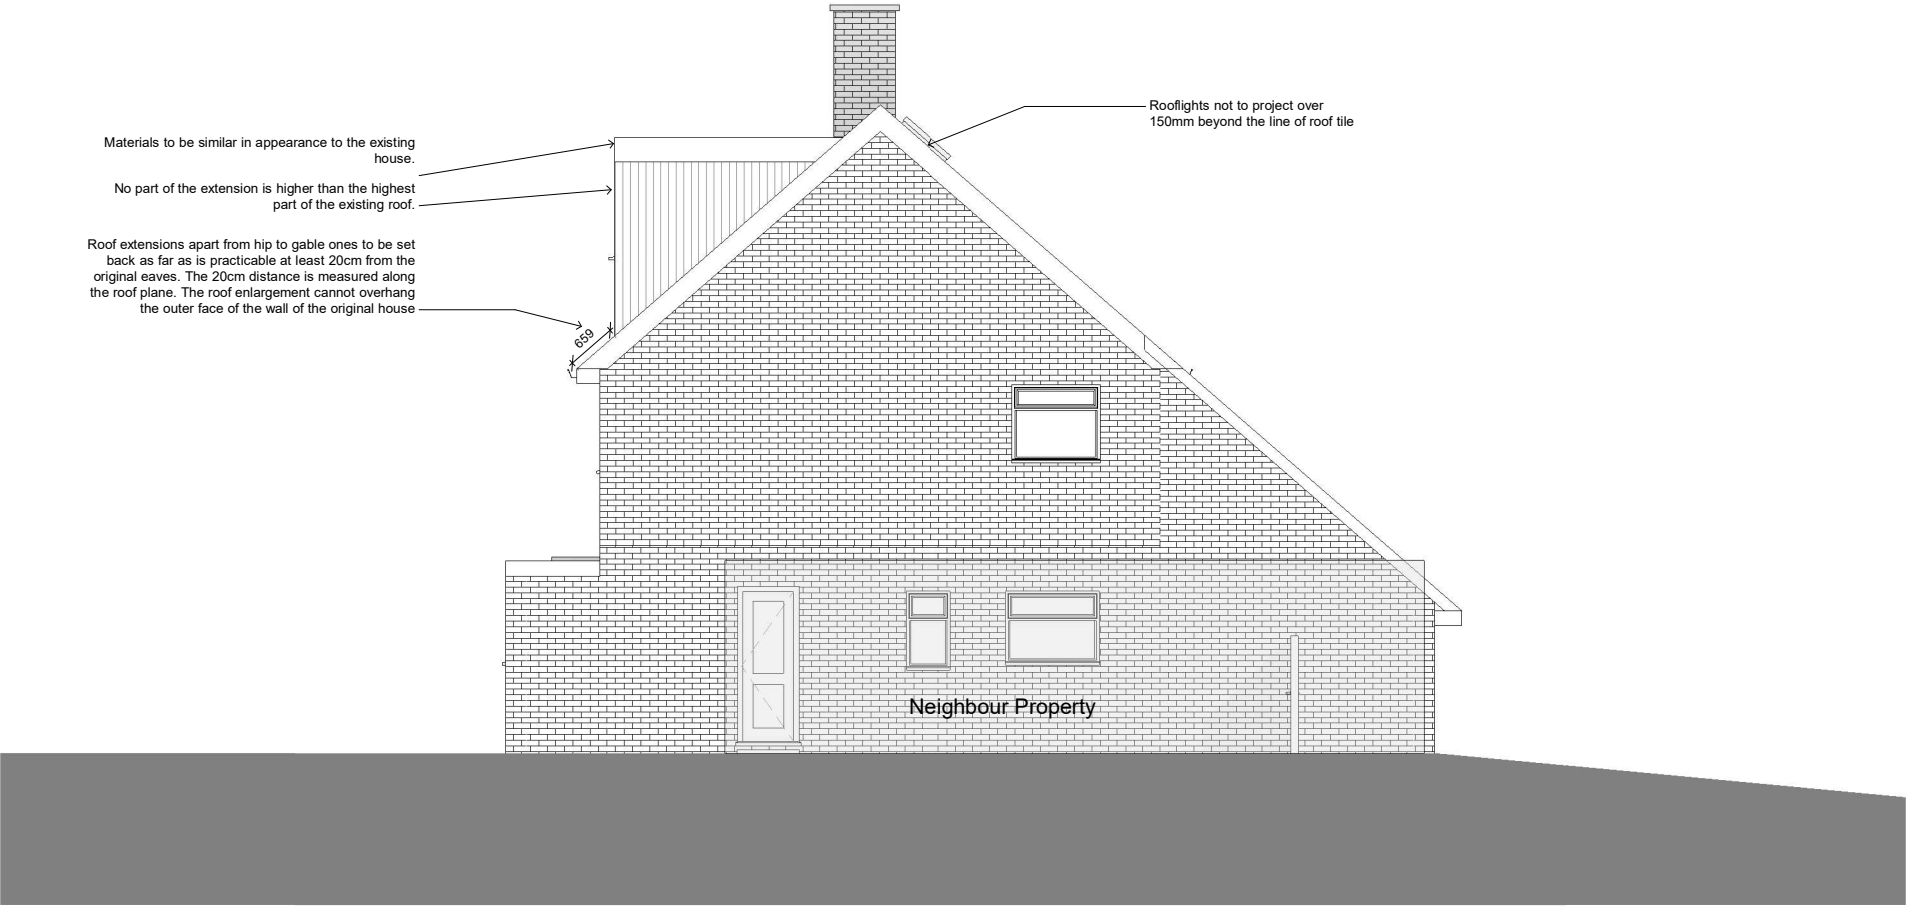

Side elevation 2- Proposed
1 : 100

All dimensions are approximate only have been added for information purposes only.
Dimensions should be checked prior to construction or manufacture