

DRG. REMAINS COPYRIGHT OF THE ARCHITECT.
DIMENSIONAL DISCREPANCIES TO BE REFERRED
TO THE ARCHITECT
DO NOT SCALE

DRAWING STATUS ☒ PRELIMINARY ☐ FOR APPROVAL ☐ CONSTRUCTION

DATE

-

REVISION3 Drawing

Scale 1:200


0



20m


Scale 1:1250

0

 


100m

SITE PLAN 1:200

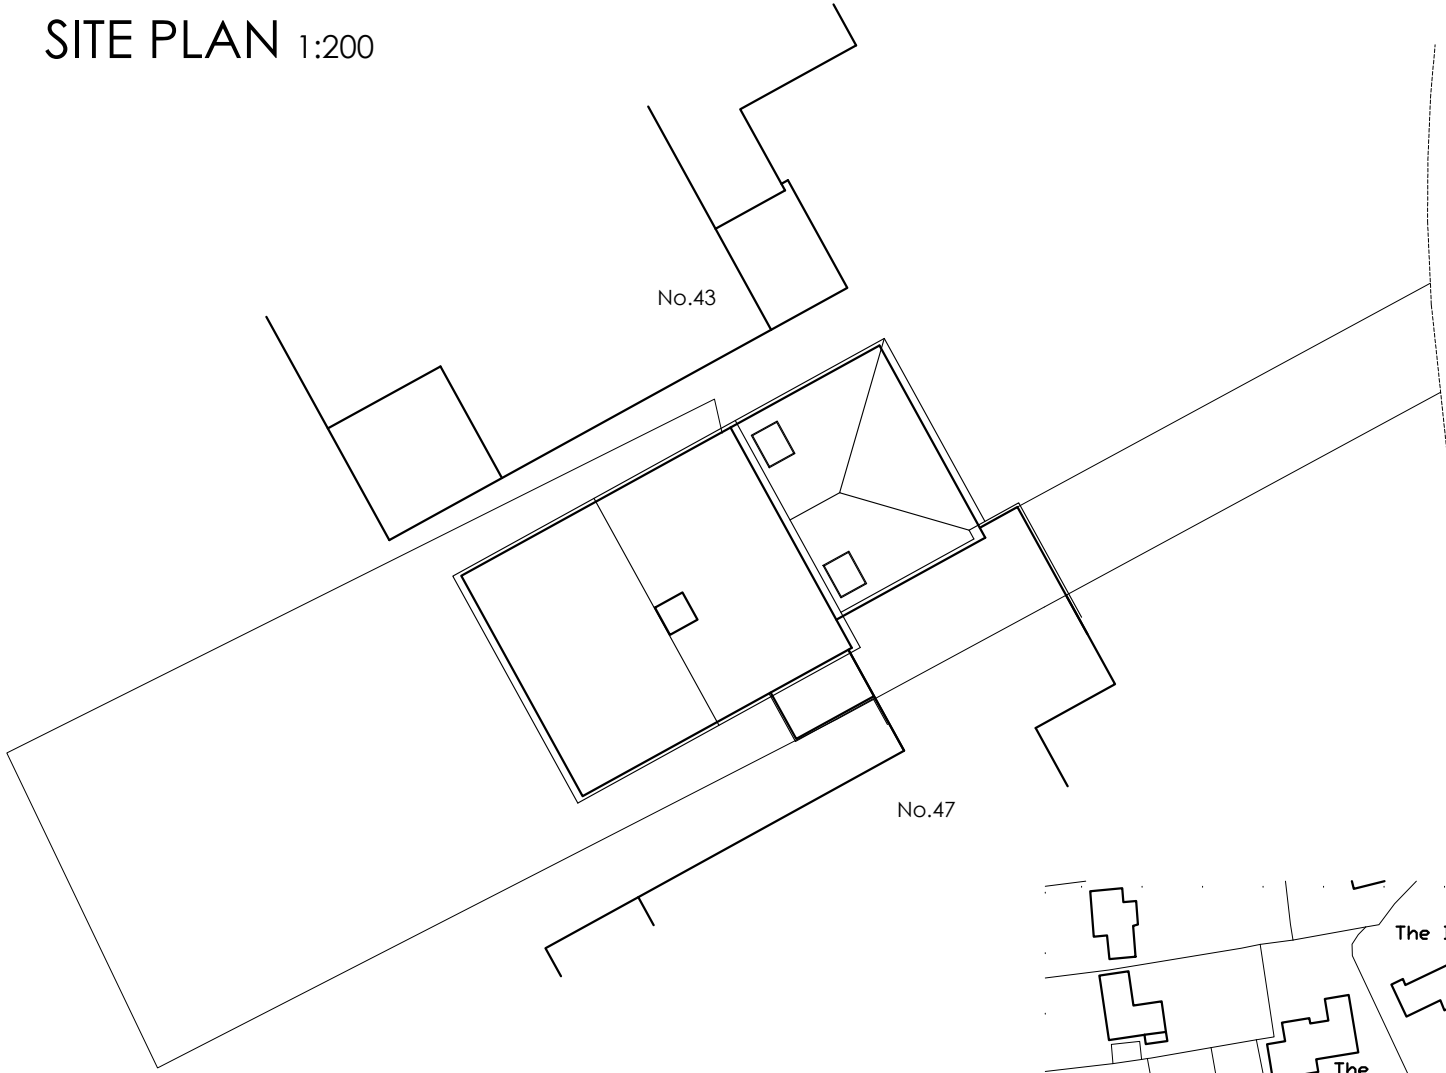

LOCATION PLAN

1:1250

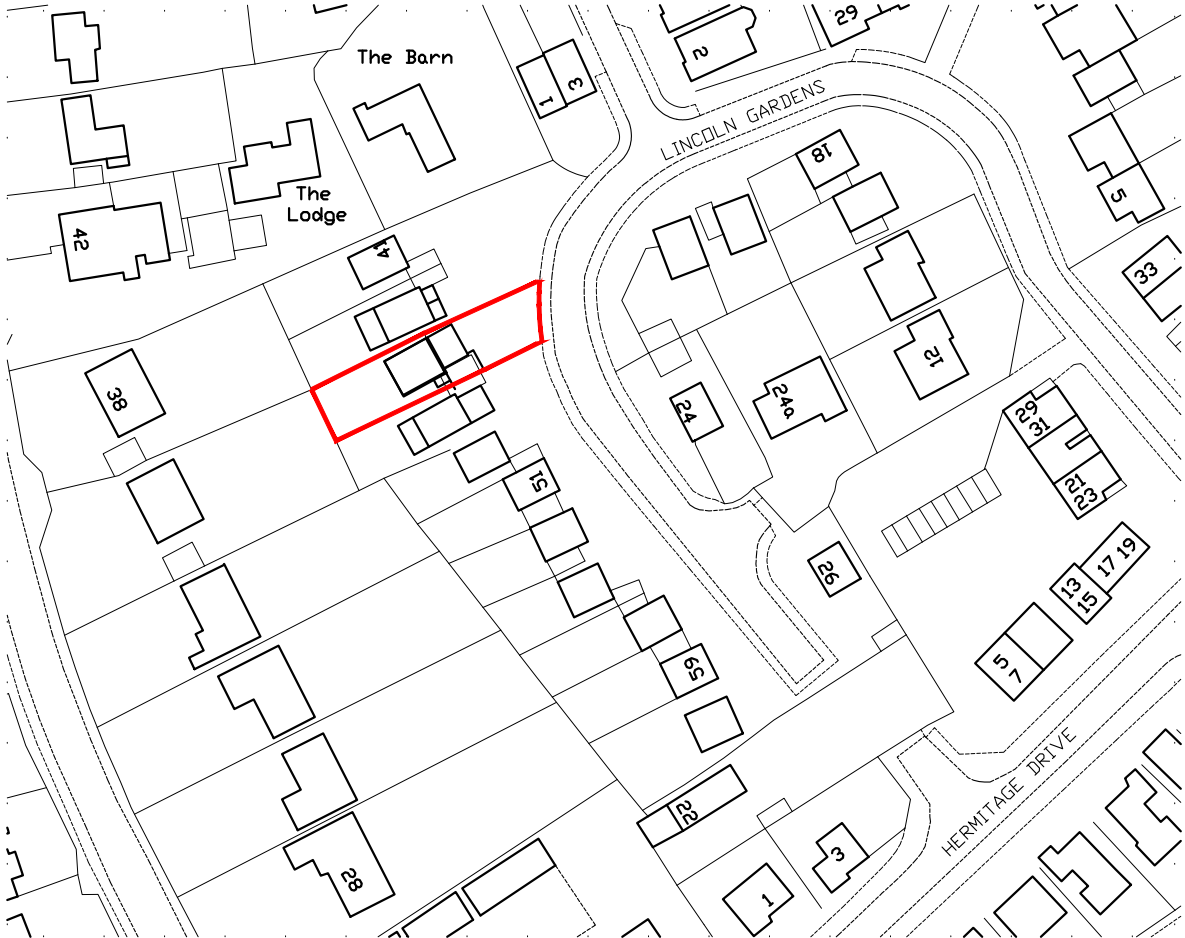

Ordnance Survey (c) Crown Copyright 2013. All rights reserved. Licence number LIG1371

CLIENT

Dave & Sarah Croft

-

-

DRG TITLE

Existing Plans

JOB TITLE

Proposed extension
45 Lincoln Gardens
Twyford

DATE

March 2026

SCALE

1:100

REV.

-

JOB No.

1307

DWG No.

33



anne owen
architects

Anne Owen Architects Ltd
24 Springfield Park, Twyford, Reading RG10 9JH
+44(0)118 932 0846 / 07788 262602
anne@annehearchitect.co.uk
www.annehearchitect.co.uk

Director: Anne Owen BA(Hons) BACh RIBA
Company Registered in England & Wales No. 8861202