

DRG. REMAINS COPYRIGHT OF THE ARCHITECT.
DIMENSIONAL DISCREPANCIES TO BE REFERRED
TO THE ARCHITECT
DO NOT SCALE



DRAWING STATUS ☒ PRELIMINARY ☐ FOR APPROVAL ☐ CONSTRUCTION

REVISION3 Drawing


DATE

-


Scale 1:100

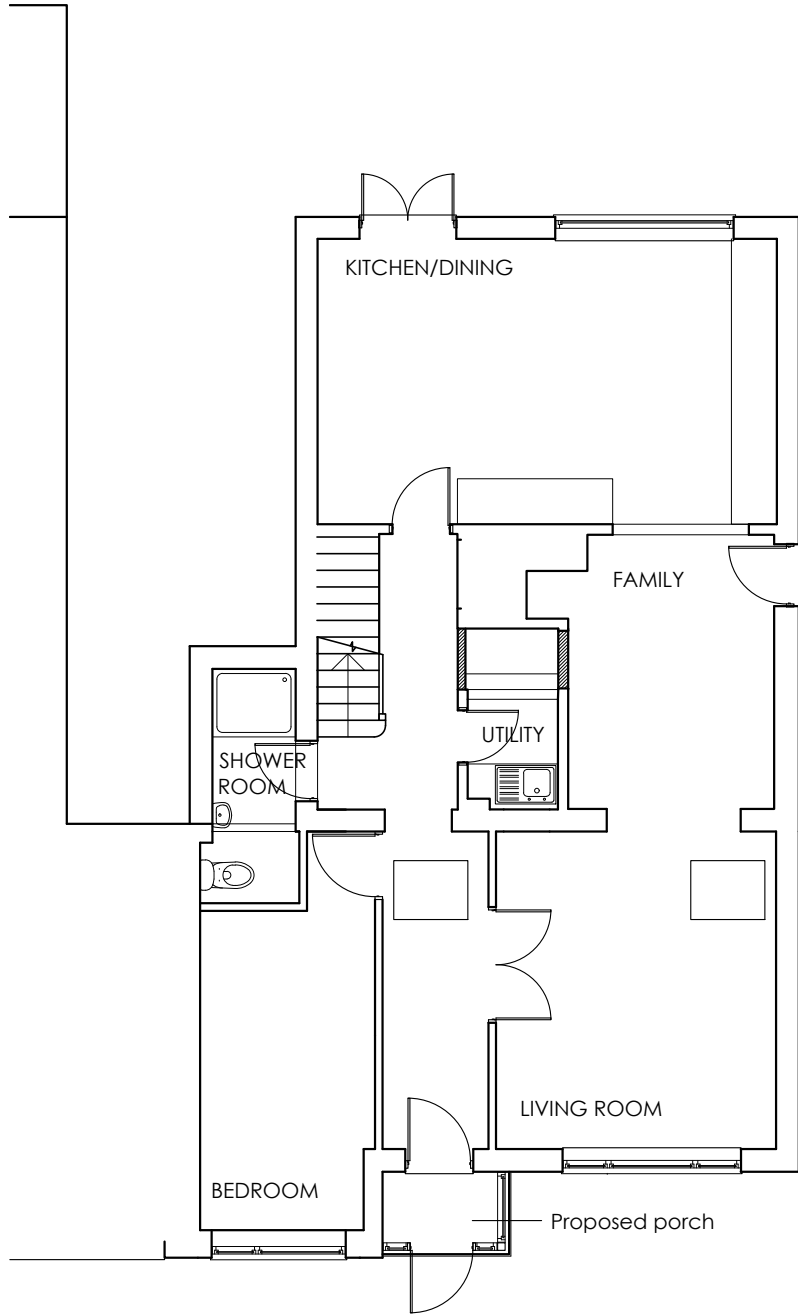 

GROUND FLOOR PLAN
1:100

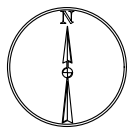


BLOCK PLAN 1:500

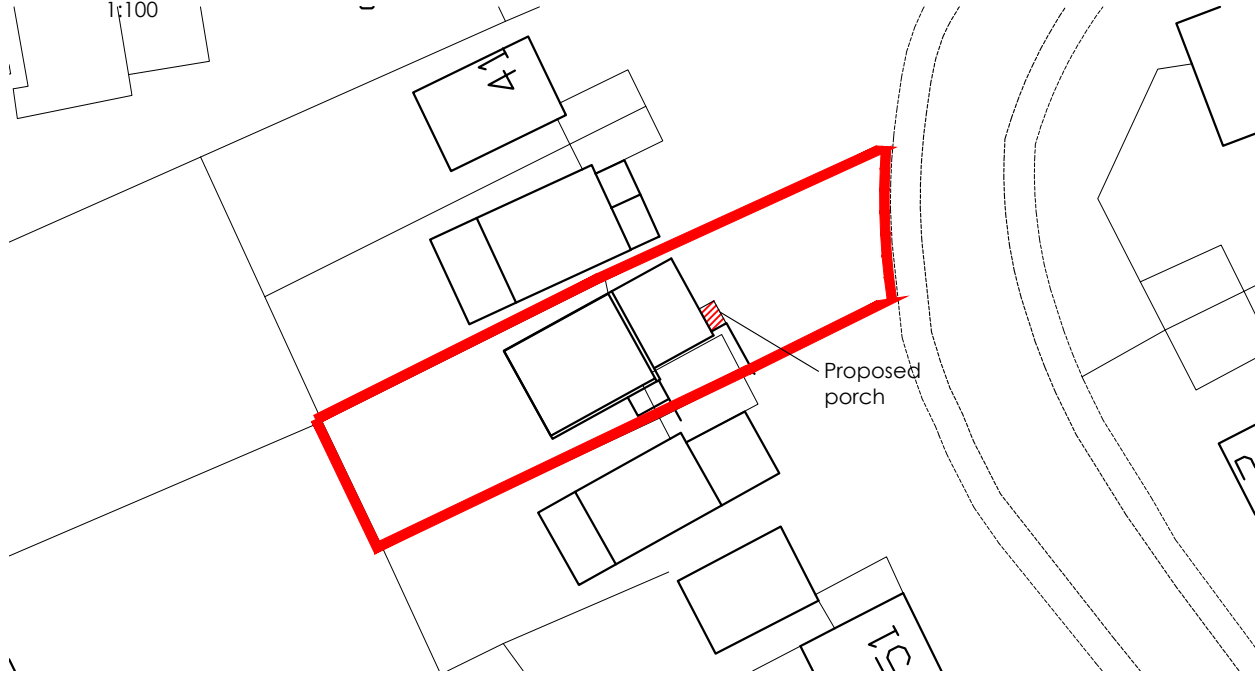

FRONT ELEVATION 1:100

Proposed porch with upvc double glazing and composite front door to match existing

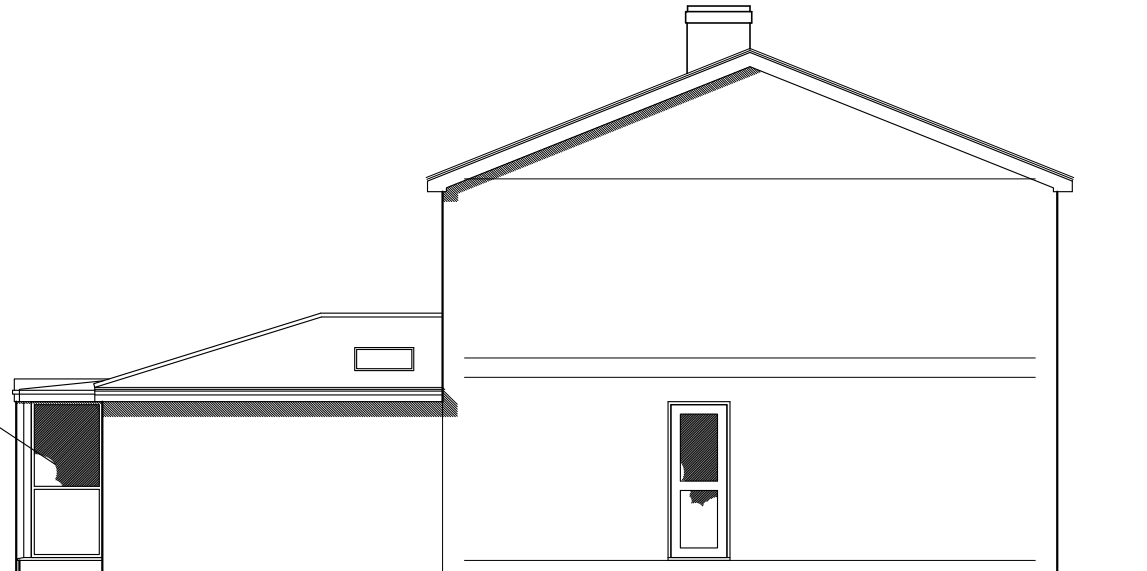

SIDE ELEVATION
1:100

Proposed porch with upvc double glazing to match existing

CLIENT

Dave & Sarah Croft

JOB TITLE

Proposed extension
45 Lincoln Gardens
Twyford

DATE

March 2026

DRG TITLE

Proposed Plans/Elevations 1307

SCALE

1:100



anne owen
architects

DWG No.

34

JOB No.

1307

REV.

-

Anne Owen Architects Ltd
24 Springfield Park, Twyford, Reading RG10 9JH
+44(0)118 932 0846 / 07788 262602
anne@annehearchitect.co.uk
www.annehearchitect.co.uk

Director: Anne Owen BA (Hons) BACh RIBA

Company Registered in England & Wales No. 8861202