





EXISTING NORTH ELEVATION
SCALE 1 : 100

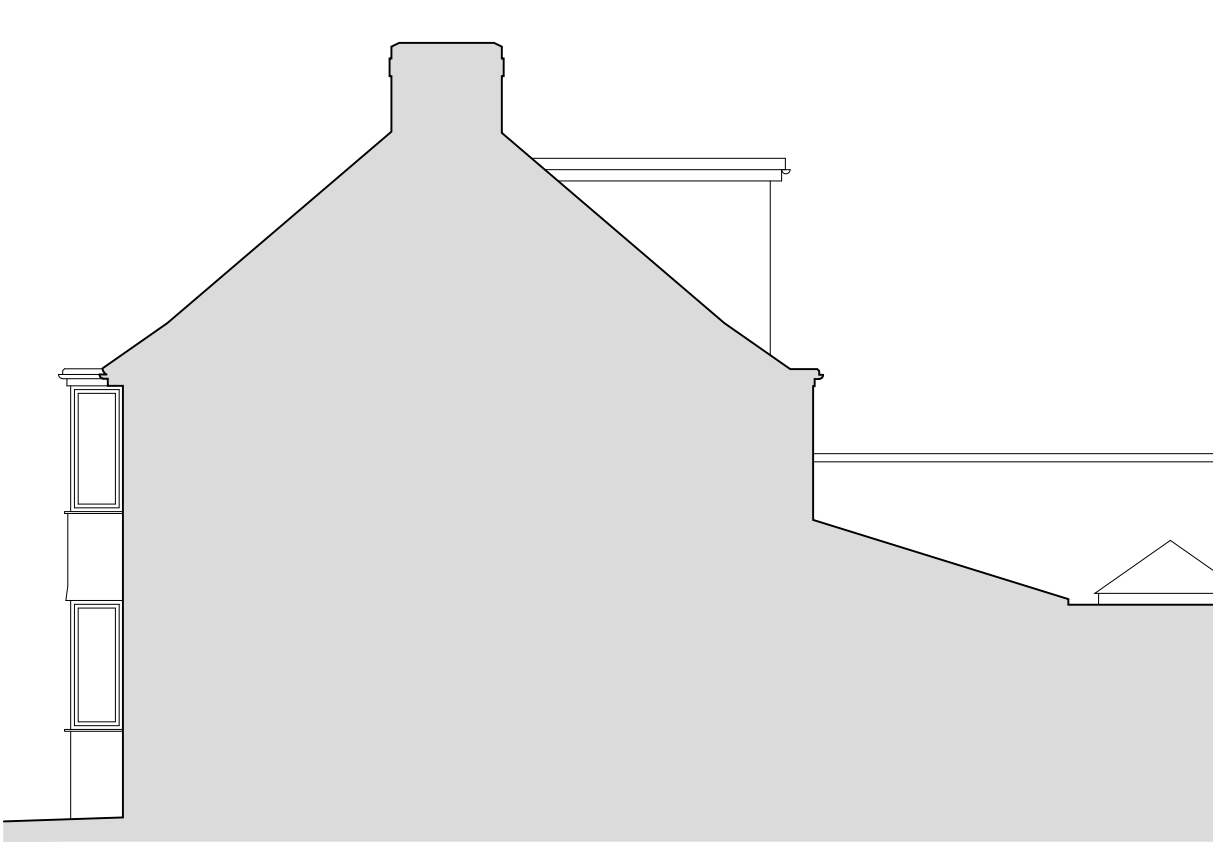


EXISTING WEST ELEVATION
SCALE 1 : 100





EXISTING SOUTH ELEVATION
SCALE 1 : 100

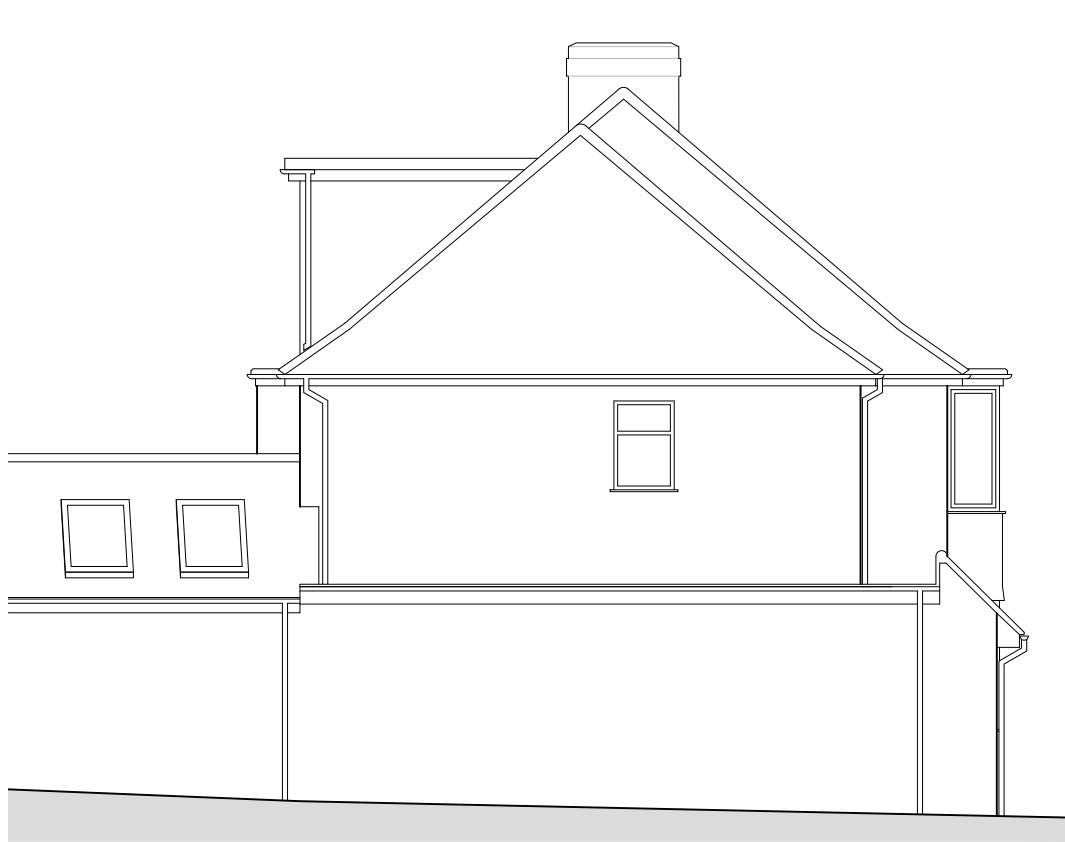


EXISTING EAST ELEVATION
SCALE 1 : 100

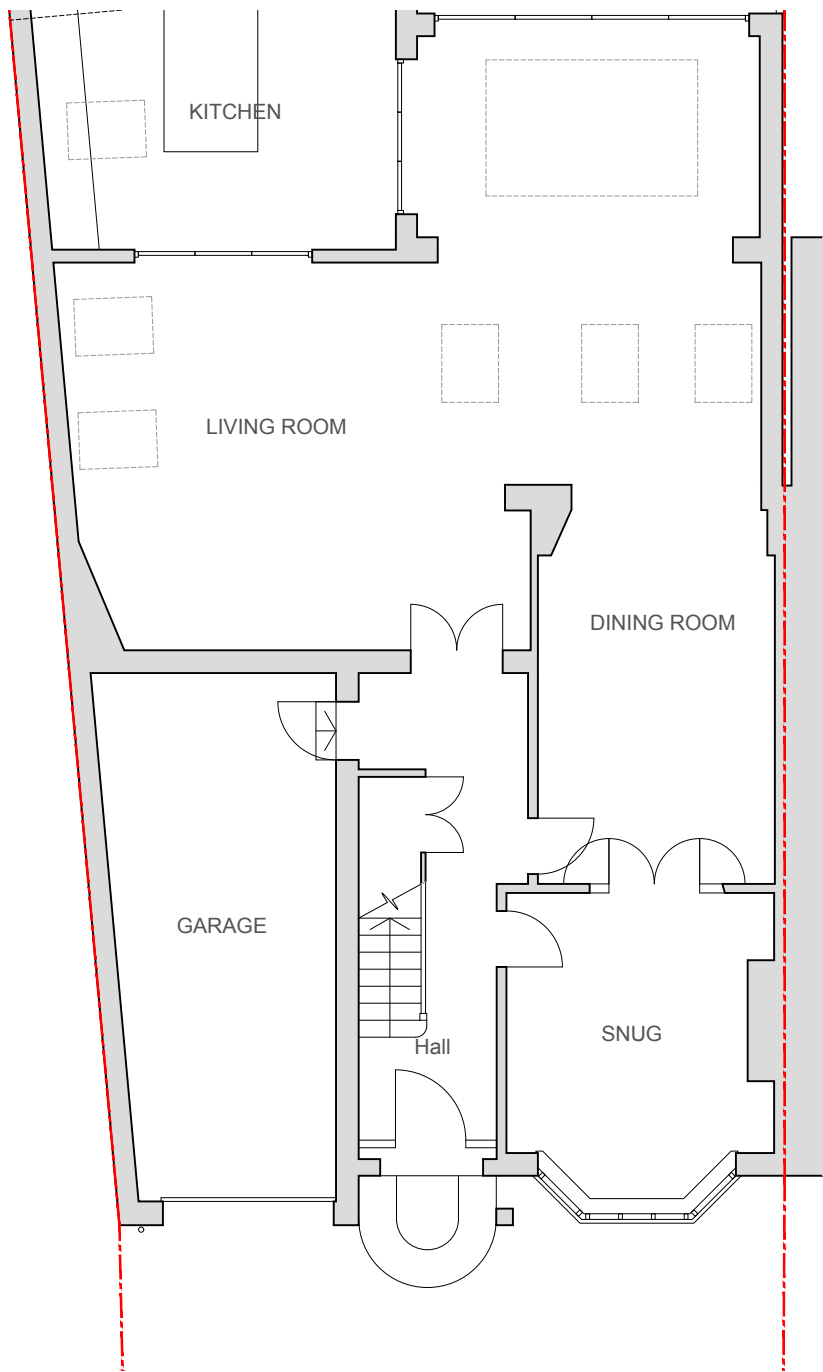

EXISTING GROUND FLOOR PLAN
SCALE 1 : 100
0 2m 4m 6m 8m 10m
Scale Bar 1 : 100

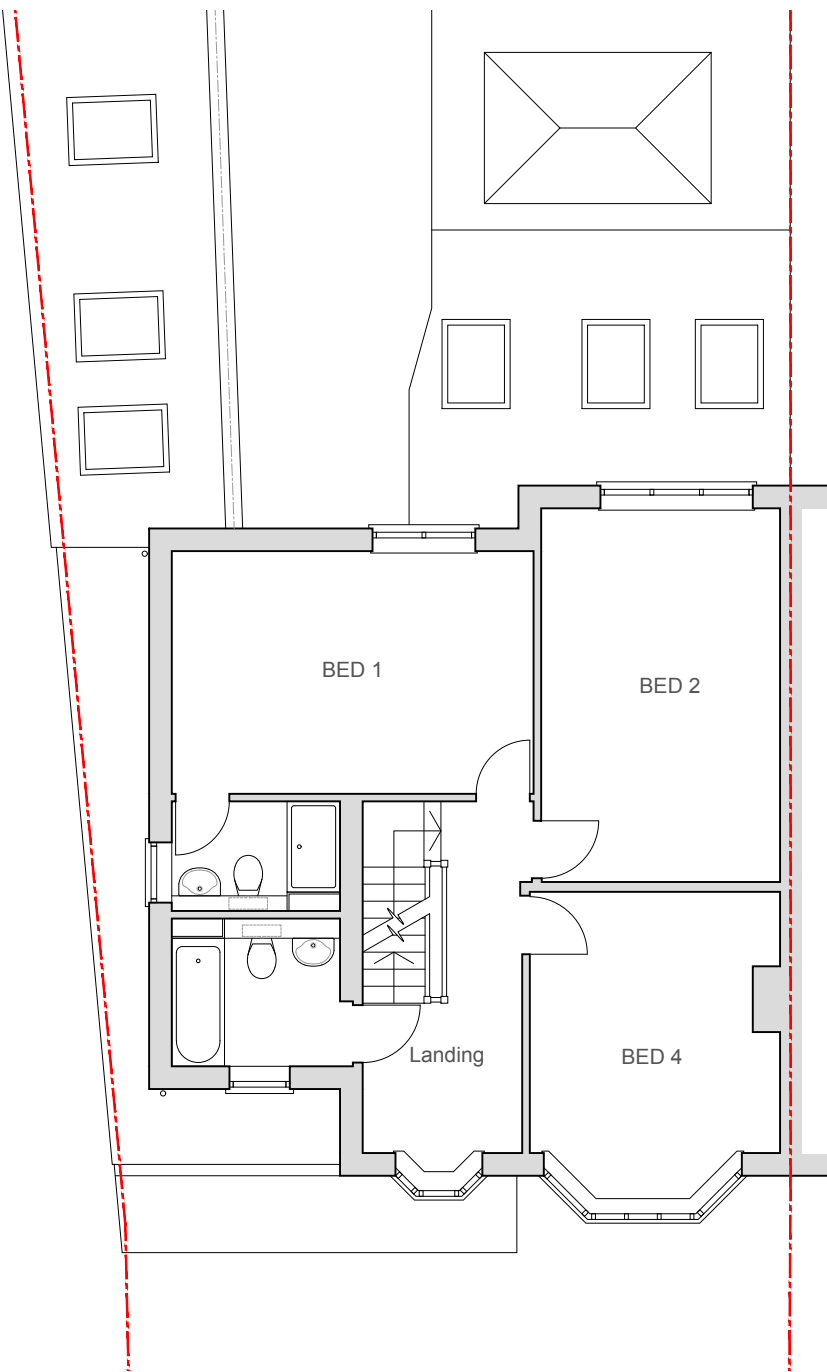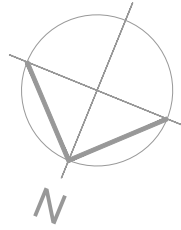

EXISTING FIRST FLOOR PLAN
SCALE 1 : 100

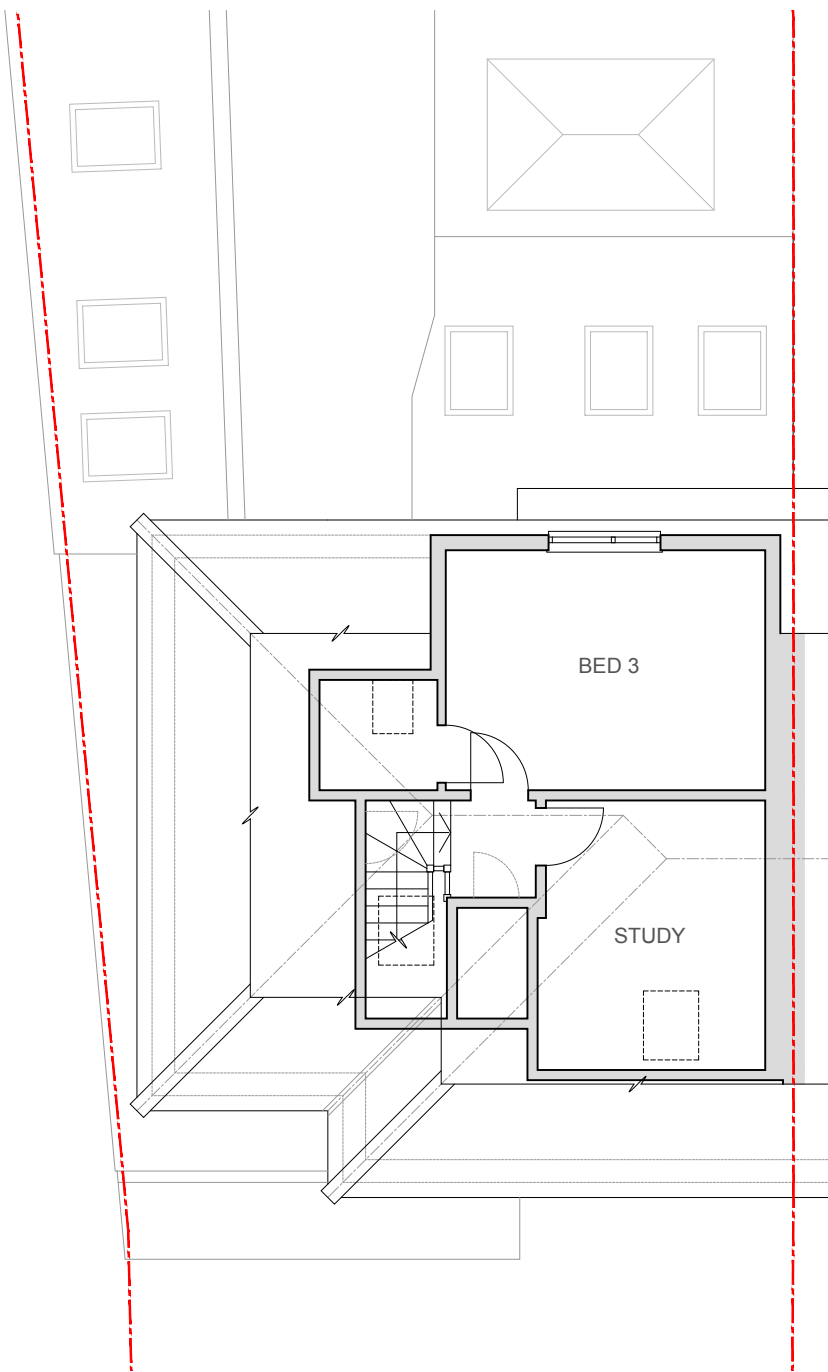

EXISTING SECOND FLOOR PLAN
SCALE 1 : 100

NOTES

© SpaceOffice - THIS DRAWING AND DESIGN REMAINS THE COPYRIGHT AND INTELLECTUAL PROPERTY OF SPACE OFFICE LIMITED (SpaceOffice) AND SHALL NOT BE COPIED IN ANY FORMAT WITHOUT APPROVAL.

THIS DRAWING IS TO BE READ IN CONJUNCTION WITH ALL OTHER DRAWINGS AND DOCUMENTS PROVIDED. THE CONTRACTOR MUST CHECK ALL DIMENSIONS ON SITE BEFORE PLACING ORDERS FOR MATERIALS OR SHOP FABRICATIONS OR COMMENCING WORKS ON SITE. ANY DISCREPANCIES SHOULD BE NOTIFIED BEFORE PROCEEDING.

THIS DRAWING MUST BE PRINTED IN COLOUR FOR FULL CLARITY.

Rev B 22.09.26 Boundary updated.



email: mail@spaceoffice.com mobile: 07974 707832

Client:
MR KHALIL IQBAL

Project:
HIP TO GABLE AND REAR DORMER EXTENSION

Location:
24 DELAMERE ROAD
EARLEY, READING RG6 1AP

Drawing Title:
EXISTING PLANS AND ELEVATIONS

Date:
FEB 2026

Sheet Size:
A2

Drawn:
MC

Drawing No:
P2603-02

Revision:
B