


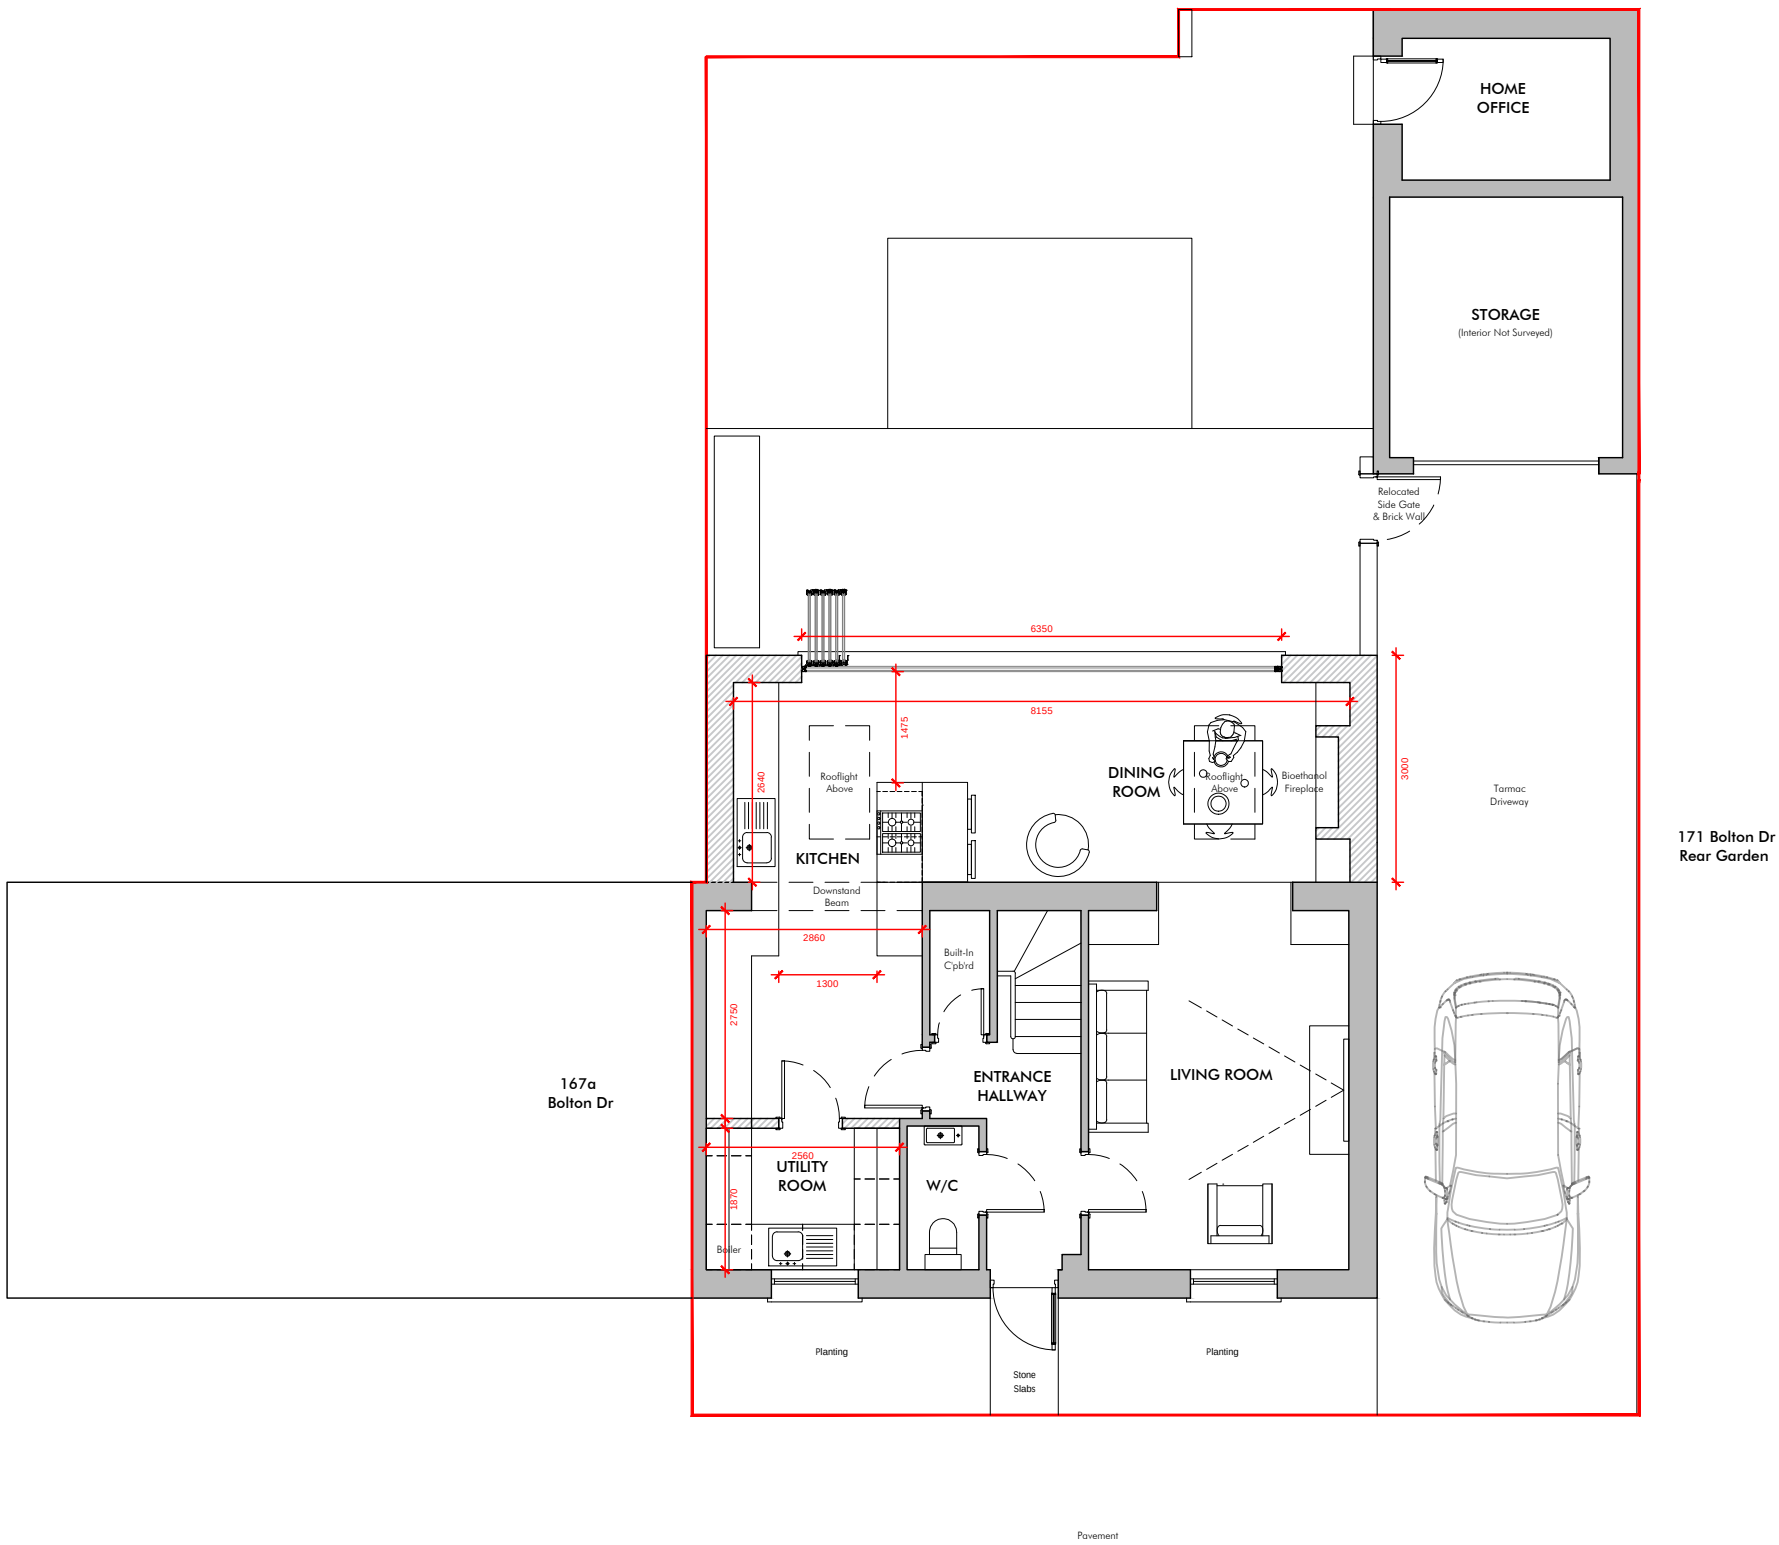

Project Address: 169 Bolton Drive, Shinfield, Reading, Berkshire, RG2 9HG
Drawing Number: 5.BOLT.P.01
Drawing Name: Proposed Ground Floor Plan (and Block Plan)
Scale: 1:100 @ A3

0 0.5 1 2 3 4m



Rev.	Date	Description
-	23.09.26	Permitted Development Proposed Drawing Pack

General Note -
The general contractor is responsible for the verification of all dimensions and levels on site prior to any construction or pricing works. The drawing author is to be informed immediately of any discrepancy. Figured dimensions take priority over scaled dimensions. Reliance on scaled dimensions is only appropriate for drawing and scaling purposes.

Copyright of Pont + Wils Architects Ltd ©

Pont + Wils Architects Ltd.


Email: oscar@pontwils.co.uk

Phone: 07833287819


Website: www.pontwils.co.uk

Address: Avoca, Basingstoke Road,
Three Mile Cross, Reading, Berkshire, RG7 1AS



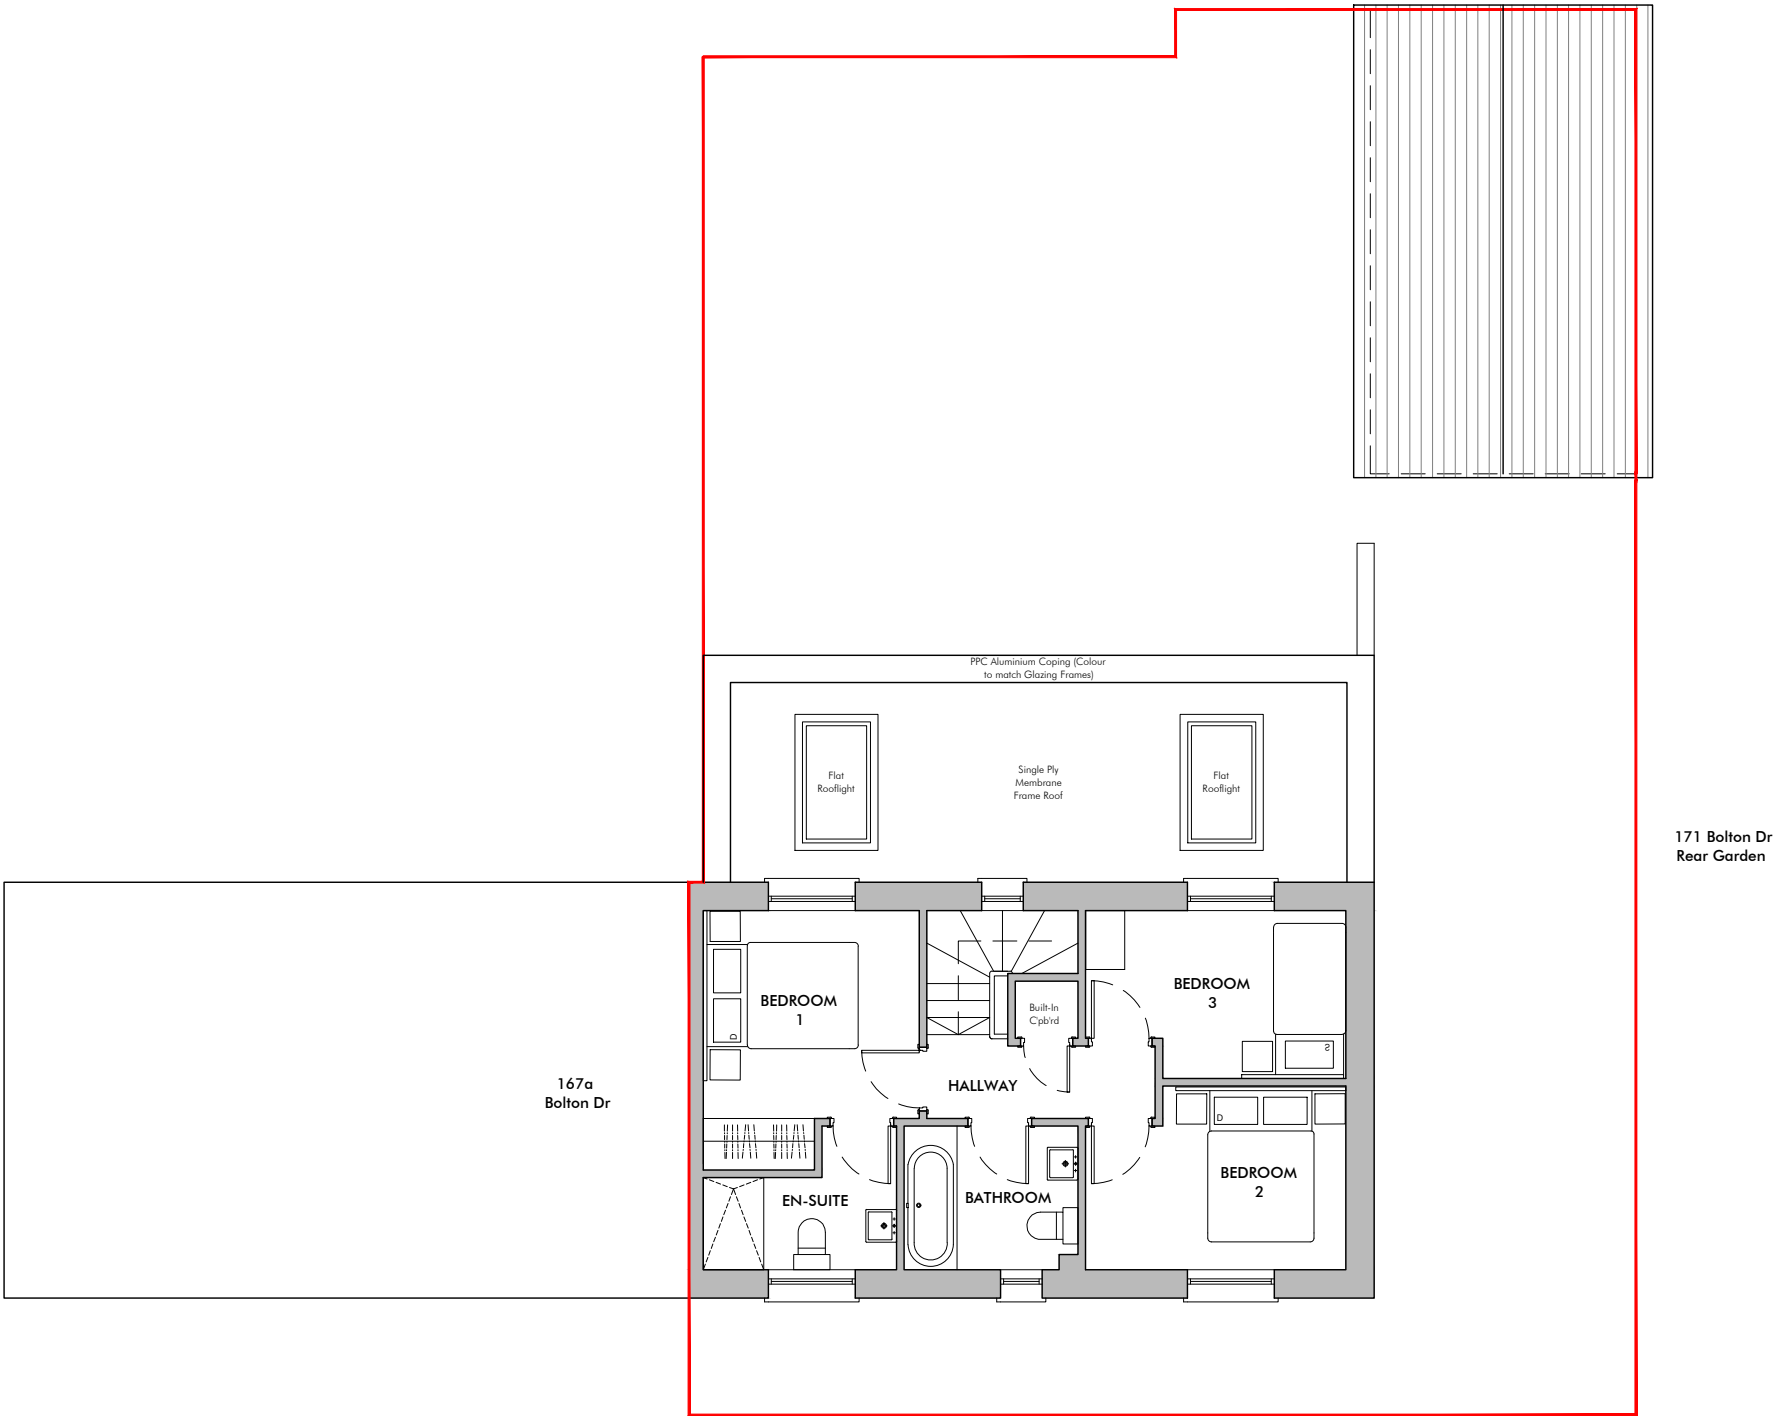

Project Address: 169 Bolton Drive, Shinfield, Reading, Berkshire, RG2 9HG
Drawing Number: 5.BOLT.P.02
Drawing Name: Proposed First Floor Plan
Scale: 1:100 @ A3

 

Rev.	Date	Description
-	23.09.26	Permitted Development Proposed Drawing Pack

General Note -
The general contractor is responsible for the verification of all dimensions and levels on site prior to any construction or pricing works. The drawing author is to be informed immediately of any discrepancy. Figured dimensions take priority over scaled dimensions. Reliance on scaled dimensions is only appropriate for drawing and scaling purposes.

Copyright of Pont + Wils Architects Ltd ©

Pont + Wils Architects Ltd.


Email: oscar@pontwils.co.uk

Phone: 07833287819


Website: www.pontwils.co.uk

Address: Avoca, Basingstoke Road,
Three Mile Cross, Reading, Berkshire, RG7 1AS



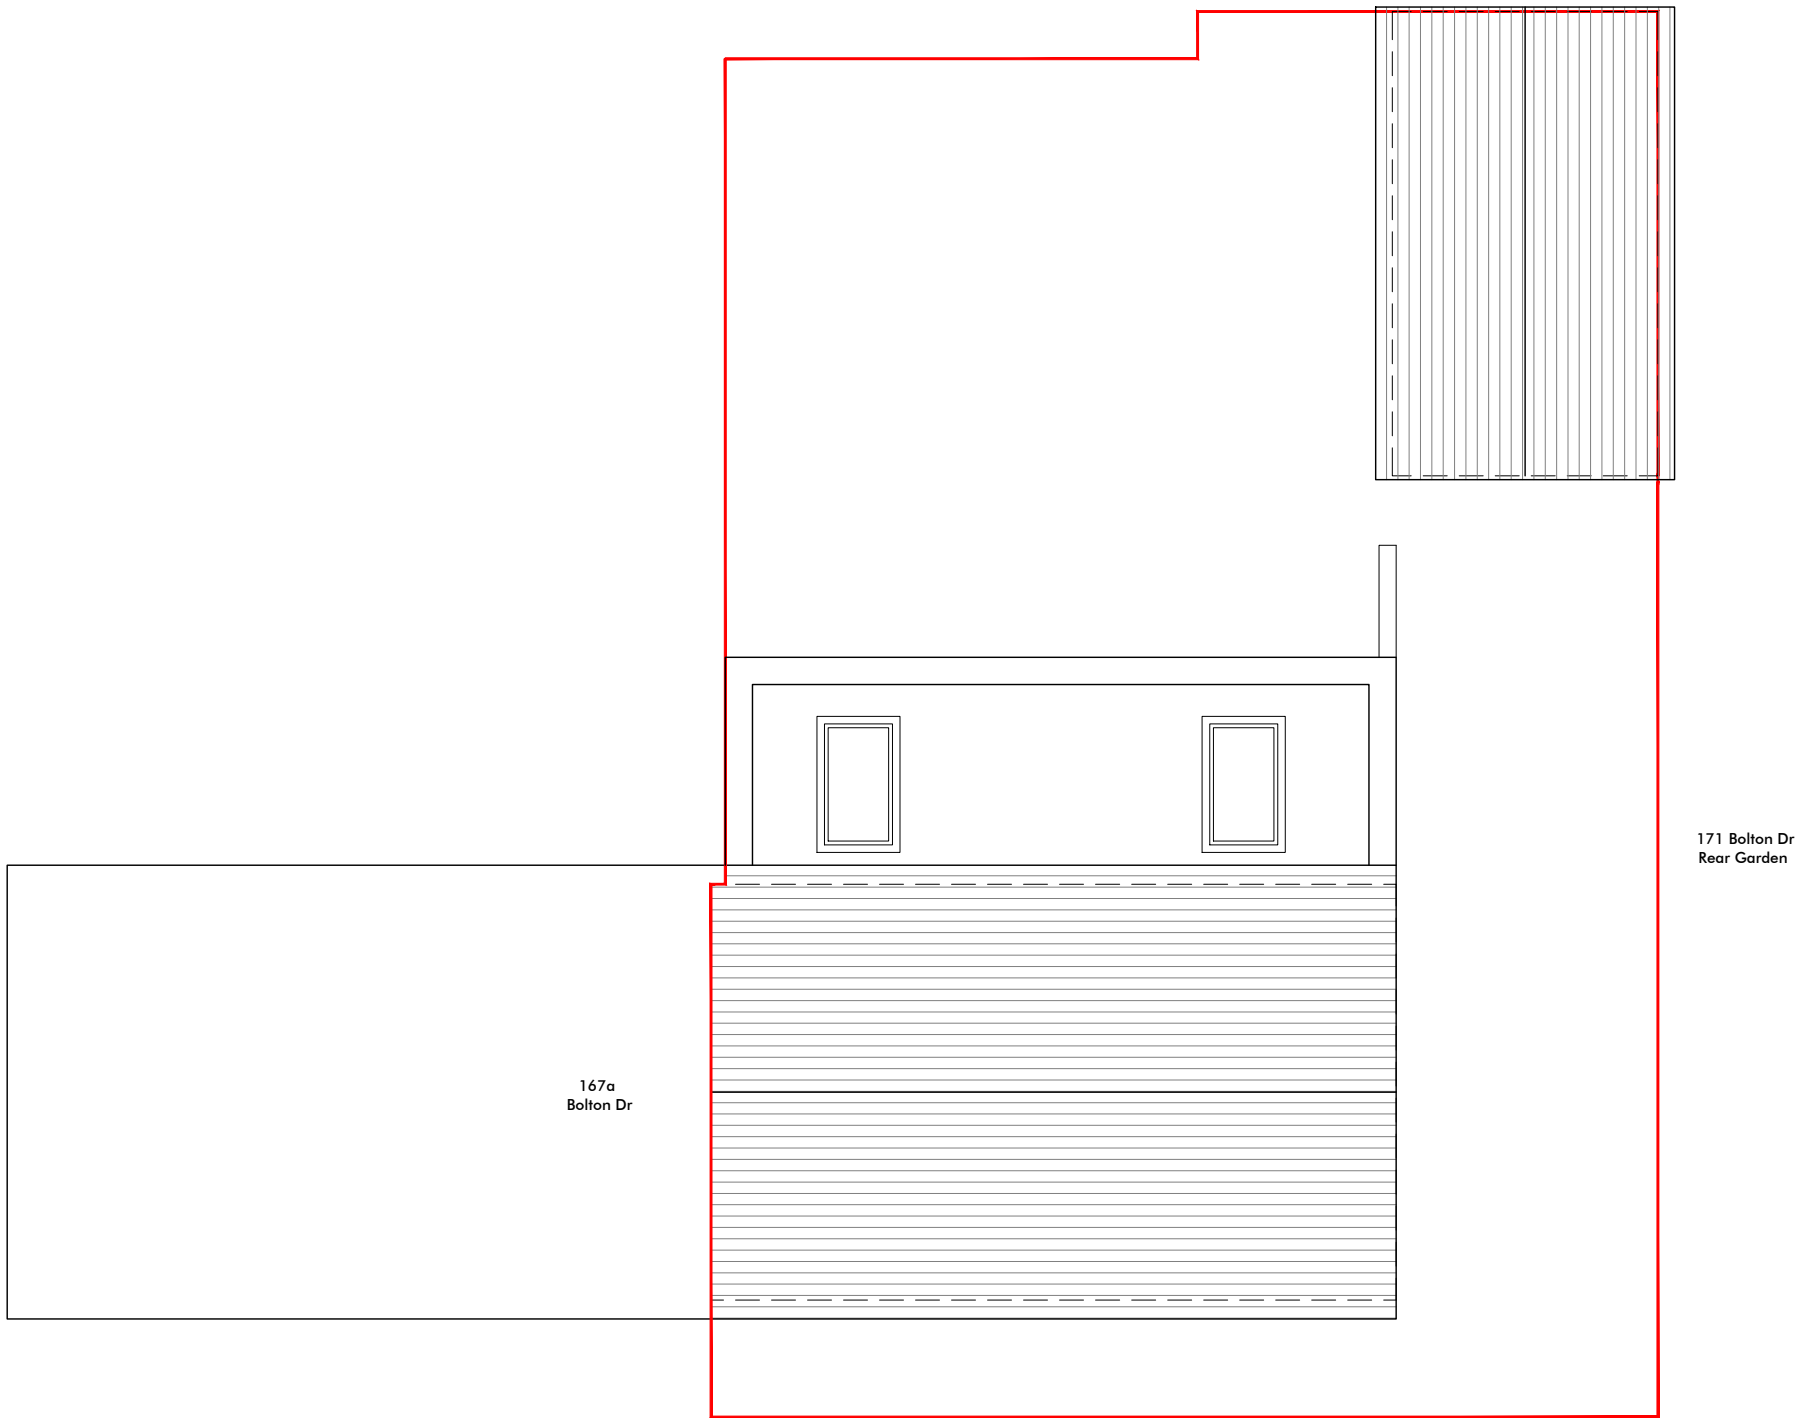

Project Address: 169 Bolton Drive, Shinfield, Reading, Berkshire, RG2 9HG
Drawing Number: 5.BOLT.P.03
Drawing Name: Proposed Roof Plan
Scale: 1:100 @ A3

 

Rev.	Date	Description
-	23.09.26	Permitted Development Proposed Drawing Pack


General Note -
The general contractor is responsible for the verification of all dimensions and levels on site prior to any construction or pricing works. The drawing author is to be informed immediately of any discrepancy. Figured dimensions take priority over scaled dimensions. Reliance on scaled dimensions is only appropriate for drawing and scaling purposes.

Copyright of Pont + Wils Architects Ltd ©


Pont + Wils Architects Ltd.

Email: oscar@pontwils.co.uk
Phone: 07833287819
Website: www.pontwils.co.uk
Address: Avoca, Basingstoke Road,
Three Mile Cross, Reading, Berkshire, RG7 1AS



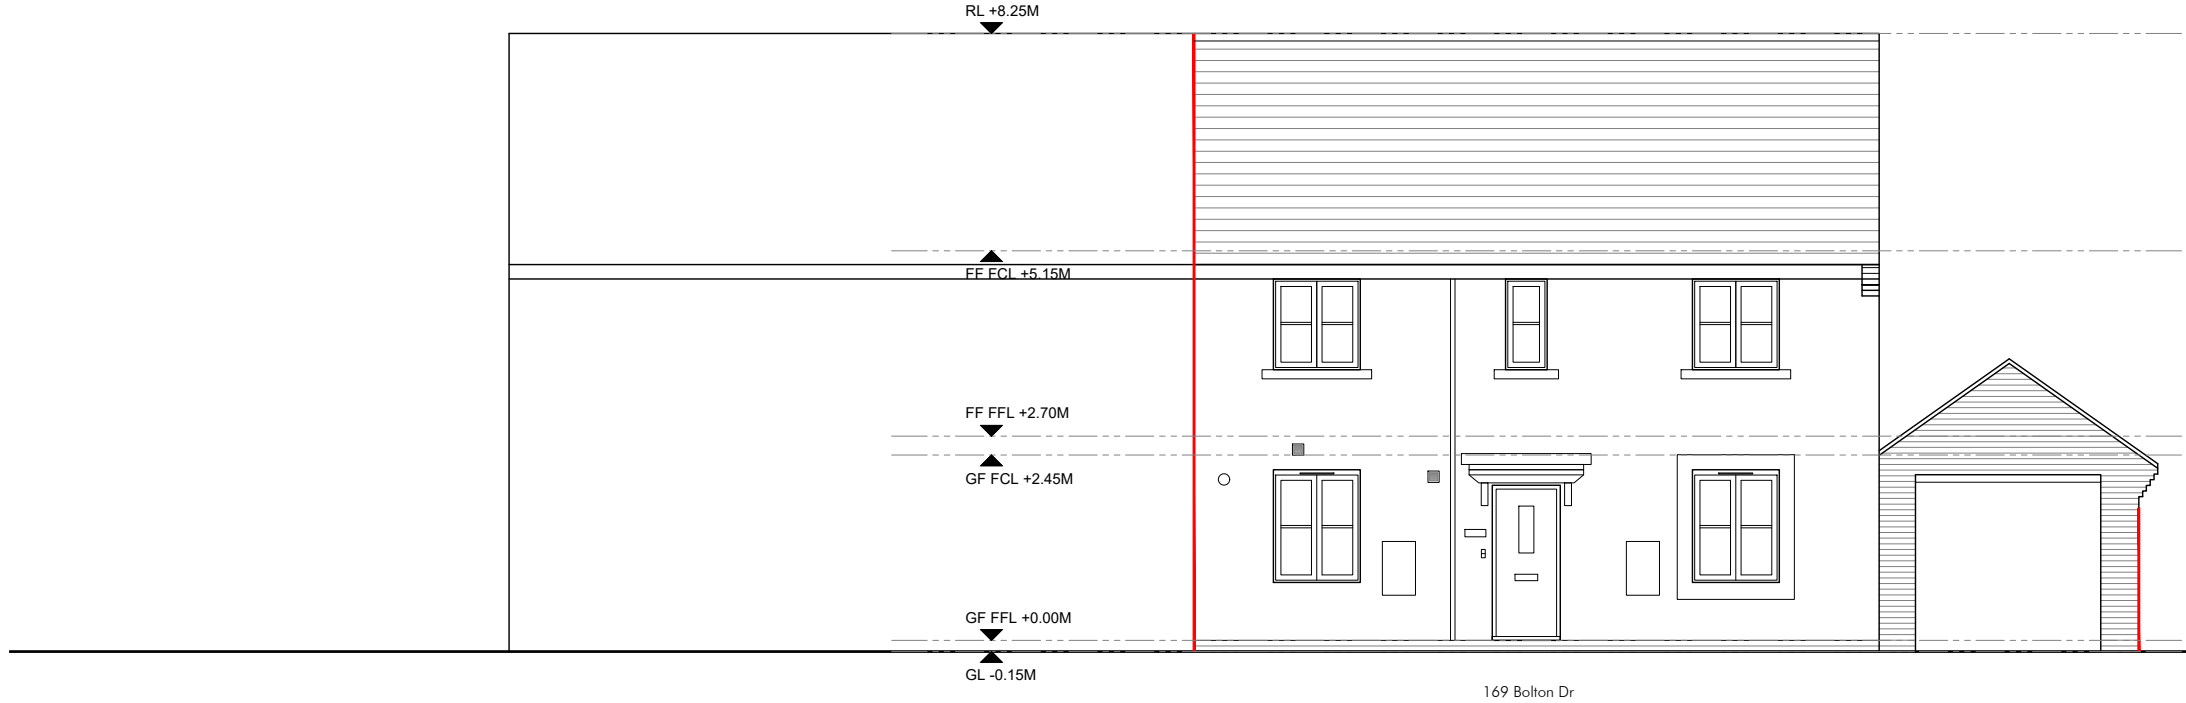

Project Address: 169 Bolton Drive, Shinfield, Reading, Berkshire, RG2 9HG
Drawing Number: 5.BOLT.P.10
Drawing Name: Proposed Front Elevation
Scale: 1:100 @ A3

 


Rev.	Date	Description
-	23.09.26	Permitted Development Proposed Drawing Pack

General Note -
The general contractor is responsible for the verification of all dimensions and levels on site prior to any construction or pricing works. The drawing author is to be informed immediately of any discrepancy. Figured dimensions take priority over scaled dimensions. Reliance on scaled dimensions is only appropriate for drawing and scaling purposes.


Copyright of Pont + Wils Architects Ltd ©

Pont + Wils Architects Ltd.
Email: oscar@pontwils.co.uk
Phone: 07833287819
Website: www.pontwils.co.uk
Address: Avoca, Basingstoke Road,
Three Mile Cross, Reading, Berkshire, RG7 1AS



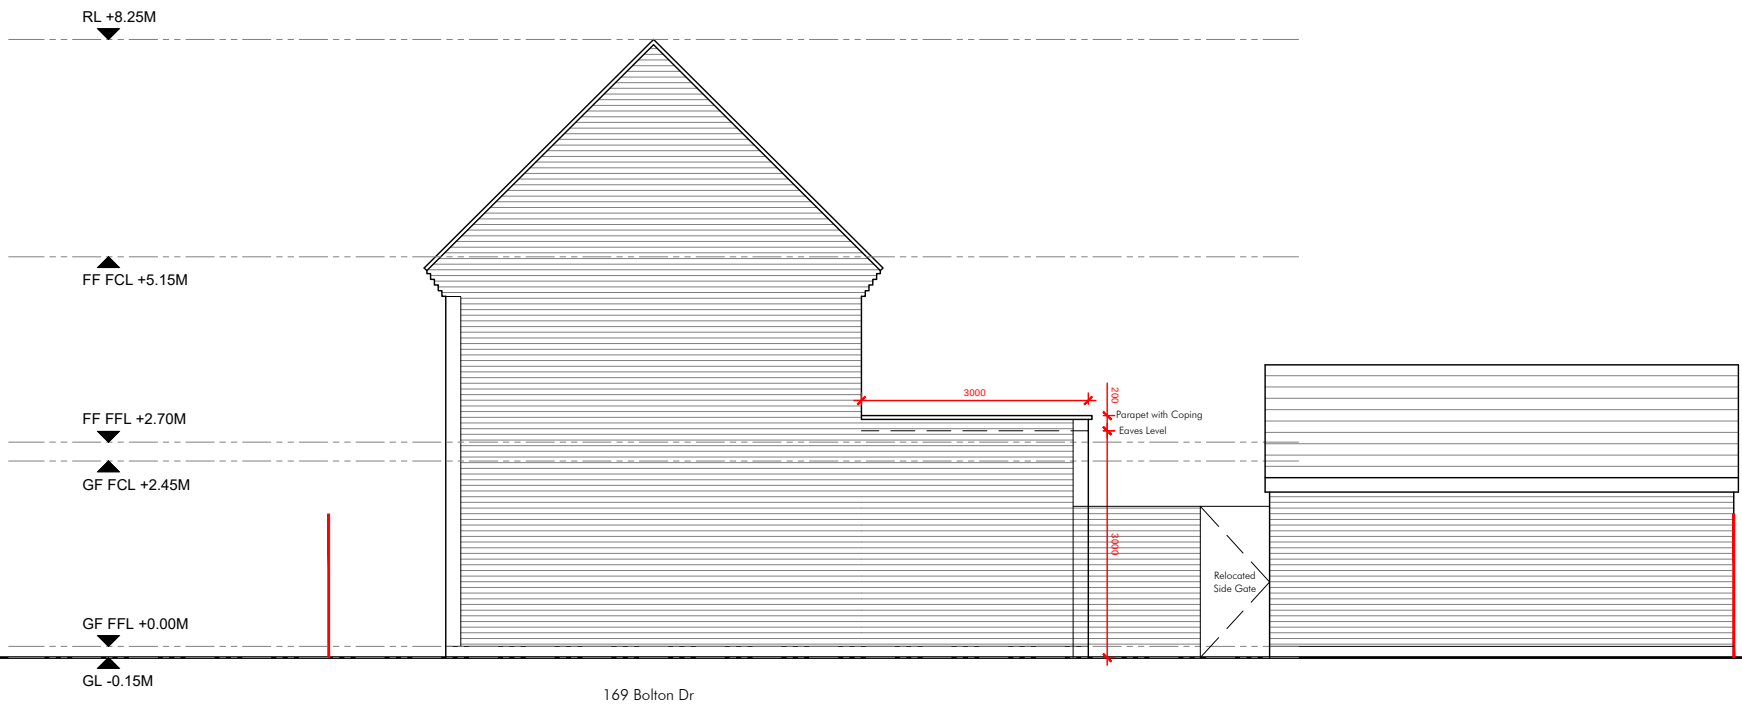

Project Address: 169 Bolton Drive, Shinfield, Reading, Berkshire, RG2 9HG
Drawing Number: 5.BOLT.P.11
Drawing Name: Proposed Side Elevation
Scale: 1:100 @ A3

 


Rev.	Date	Description
-	23.09.26	Permitted Development Proposed Drawing Pack

General Note -
The general contractor is responsible for the verification of all dimensions and levels on site prior to any construction or pricing works. The drawing author is to be informed immediately of any discrepancy. Figured dimensions take priority over scaled dimensions. Reliance on scaled dimensions is only appropriate for drawing and scaling purposes.


Copyright of Pont + Wils Architects Ltd ©

Pont + Wils Architects Ltd.
Email: oscar@pontwils.co.uk
Phone: 07833287819
Website: www.pontwils.co.uk
Address: Avoca, Basingstoke Road,
Three Mile Cross, Reading, Berkshire, RG7 1AS



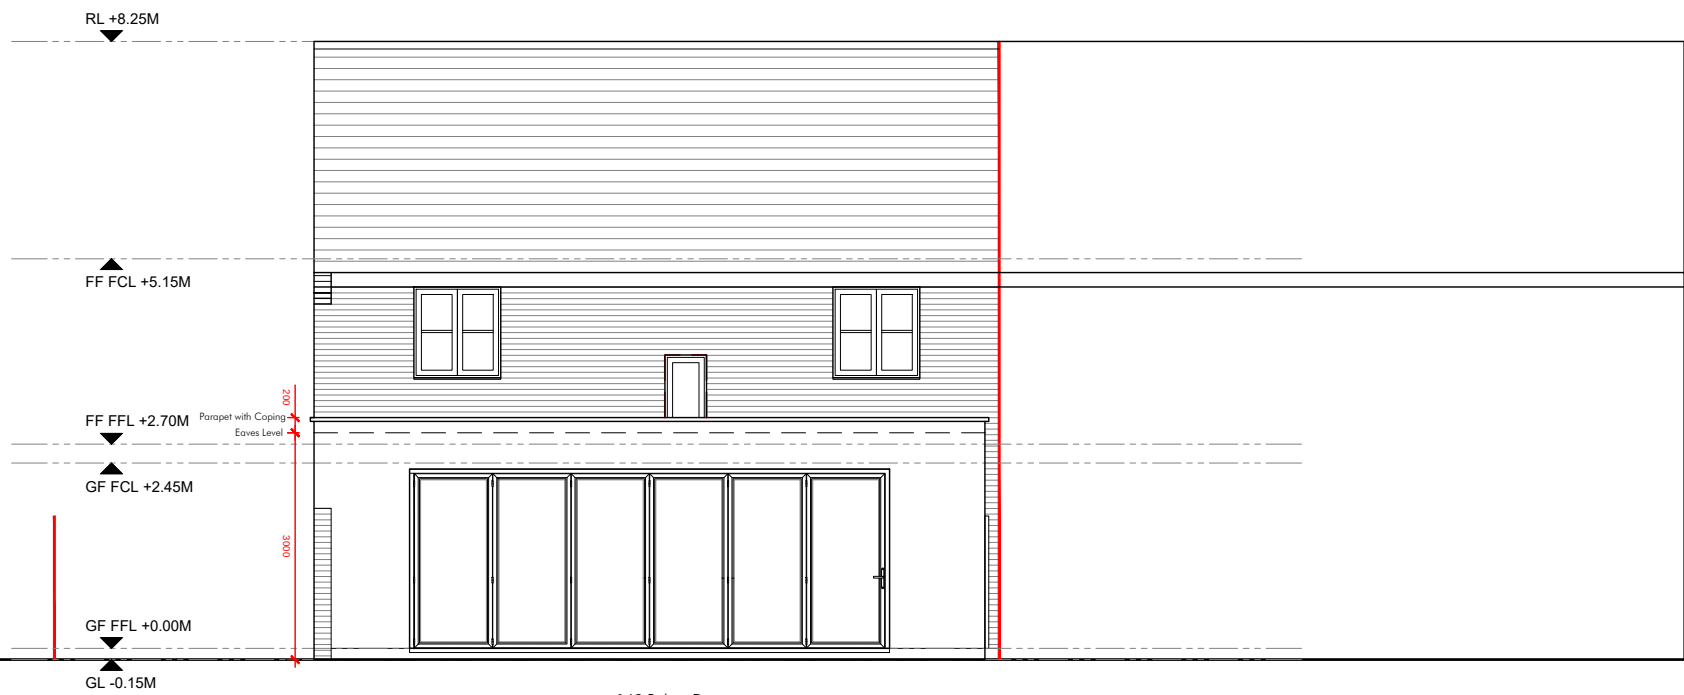

Project Address: 169 Bolton Drive, Shinfield, Reading, Berkshire, RG2 9HG
Drawing Number: 5.BOLT.P.12
Drawing Name: Proposed Rear Elevation
Scale: 1:100 @ A3

 


Rev.	Date	Description
-	23.09.26	Permitted Development Proposed Drawing Pack

General Note -
The general contractor is responsible for the verification of all dimensions and levels on site prior to any construction or pricing works. The drawing author is to be informed immediately of any discrepancy. Figured dimensions take priority over scaled dimensions. Reliance on scaled dimensions is only appropriate for drawing and scaling purposes.


Copyright of Pont + Wils Architects Ltd ©

Pont + Wils Architects Ltd.
Email: oscar@pontwils.co.uk
Phone: 07833287819
Website: www.pontwils.co.uk
Address: Avoca, Basingstoke Road,
Three Mile Cross, Reading, Berkshire, RG7 1AS



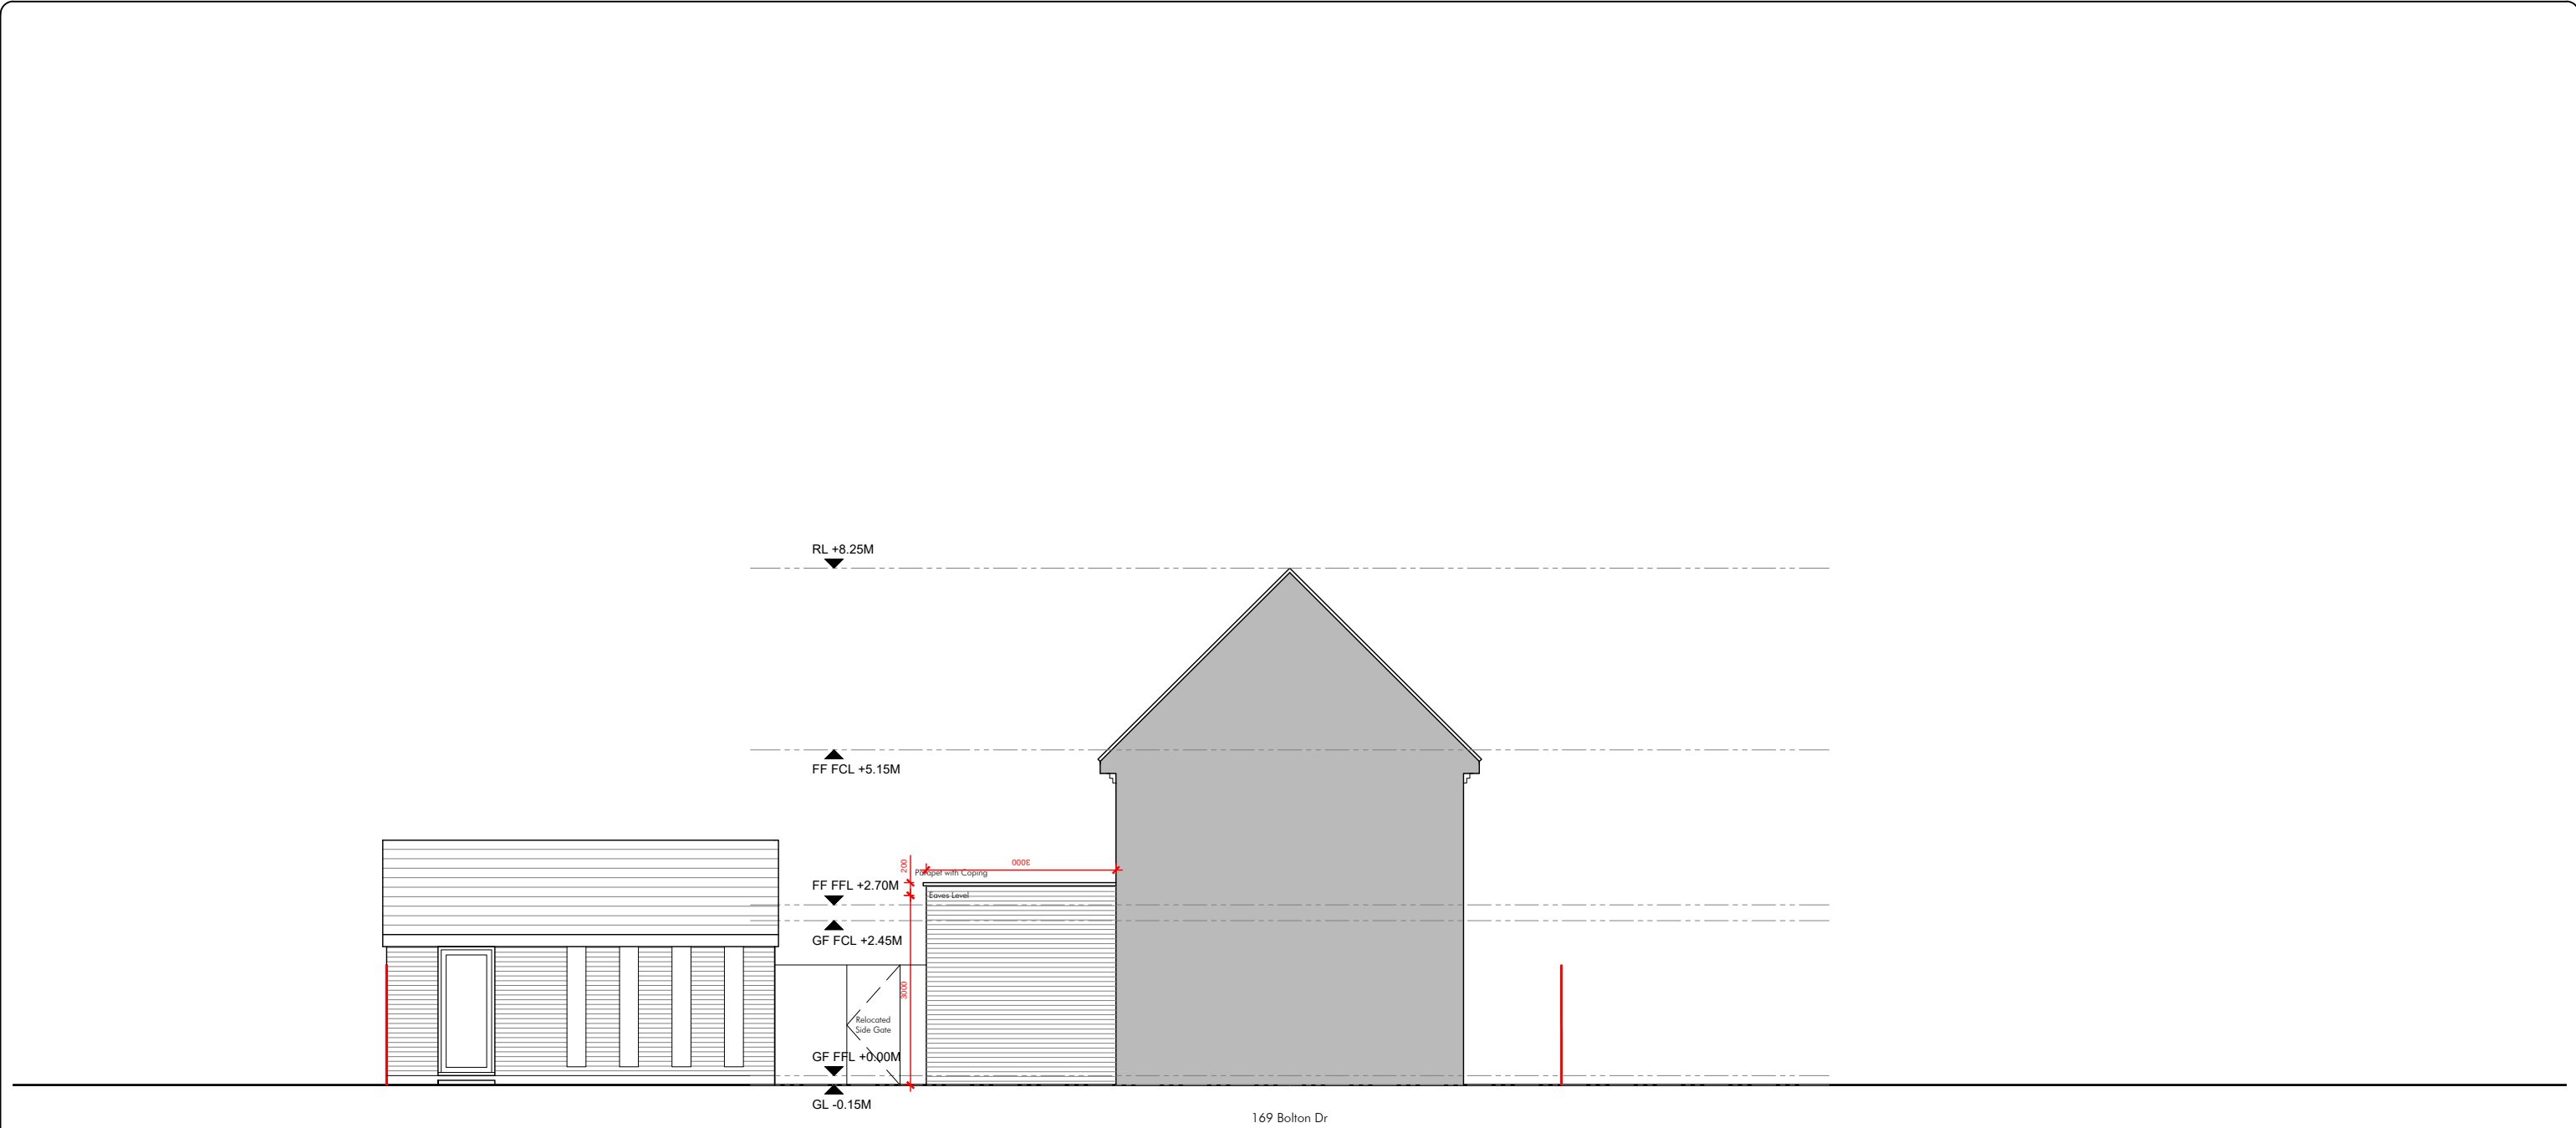

Project Address: 169 Bolton Drive, Shinfield, Reading, Berkshire, RG2 9HG
Drawing Number: 5.BOLT.P.13
Drawing Name: Proposed Side Elevation
Scale: 1:100 @ A3

 

Rev.	Date	Description
-	23.09.26	Permitted Development Proposed Drawing Pack

General Note -
The general contractor is responsible for the verification of all dimensions and levels on site prior to any construction or pricing works. The drawing author is to be informed immediately of any discrepancy. Figured dimensions take priority over scaled dimensions. Reliance on scaled dimensions is only appropriate for drawing and scaling purposes.

Copyright of Pont + Wils Architects Ltd ©

Pont + Wils Architects Ltd.
Email: oscar@pontwils.co.uk
Phone: 07833287819
Website: www.pontwils.co.uk
Address: Avoca, Basingstoke Road,
Three Mile Cross, Reading, Berkshire, RG7 1AS

