


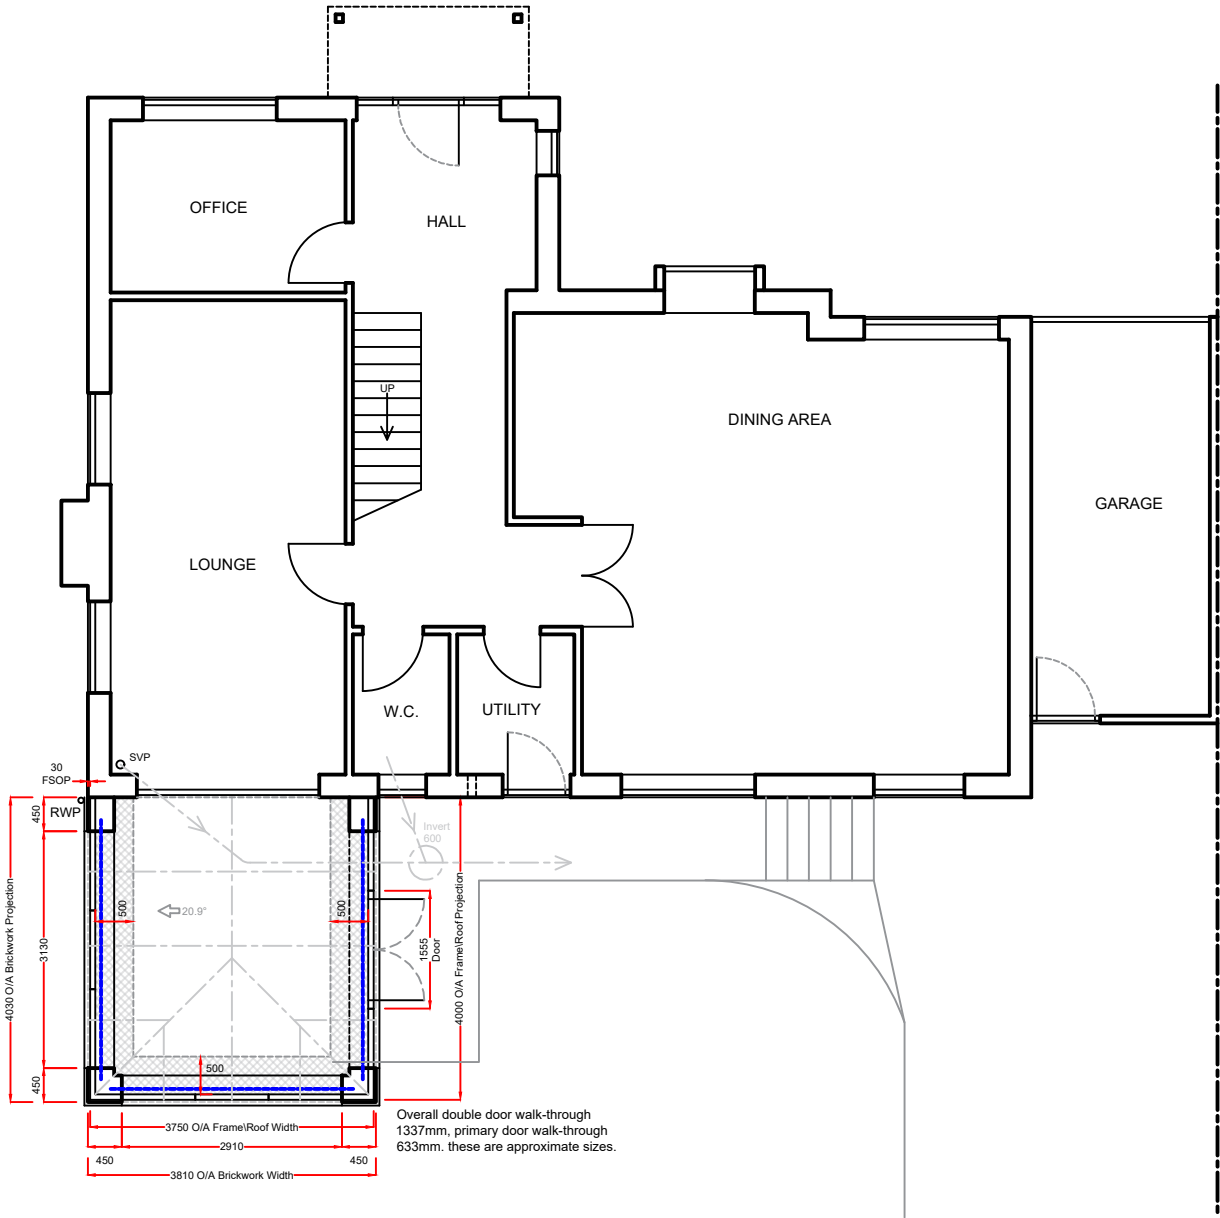

Rear Elevation



Notes:
All glazing to be toughened glass.
1 x 30 packer + cill on full height wall.
Any drawings or plans depicted make no allowance for the provision of any tie bars within the roof of the proposed Living space. This can only be determined once the roof is put into manufacture.
Existing physical barrier to remain
These drawings are the property of Anglian Home Improvements and must not be used, distributed, loaned or copied without the express permission of Anglian Home Improvements.
All dimensions are in millimetres (mm) unless noted otherwise.
Do not use for base laying purposes
Produced on A3 paper

Product Specification:
Roof:
Roof Type: **Aluminium Rafter with PVCu Capping**
Roof Glazing: Solaroof Glass
Obscure Glass: **N/A**
Orangery Type: **Living Room**
Roof external colour: **Dark Woodgrain**
Roof Internal colour: **WHITE**
Frames/Doors:
Frame type: **High Impact PVCu Mainframe**
External Colour : **Dark Woodgrain**
Internal Colour : **WHITE**

Rev.	Date	Description	Initials
Anglian Home Improvements TELEPHONE: 0800 093 3015 V04 September 2024			
Drawing title: Proposed Plan and Rear Elevation			
Contract No. : 900-16110		Page 3 of 4	
Proposed: PVCu Orangery At: 35 CUMBERLAND WAY WOKINGHAM BERKSHIRE RG41 3AY			
Drawers initials: SDr		Scale : 1:100	Date: 24/06/25