




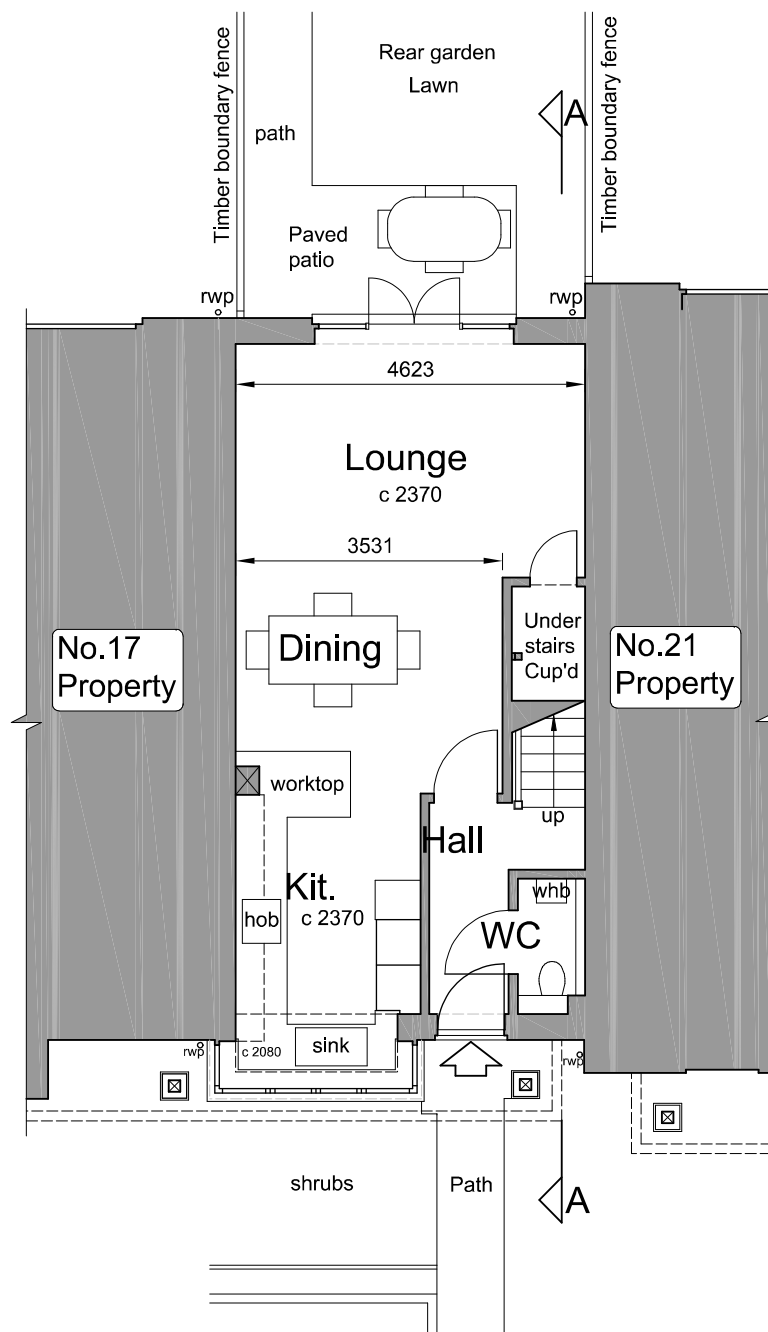


Ground Floor Plan
as Existing

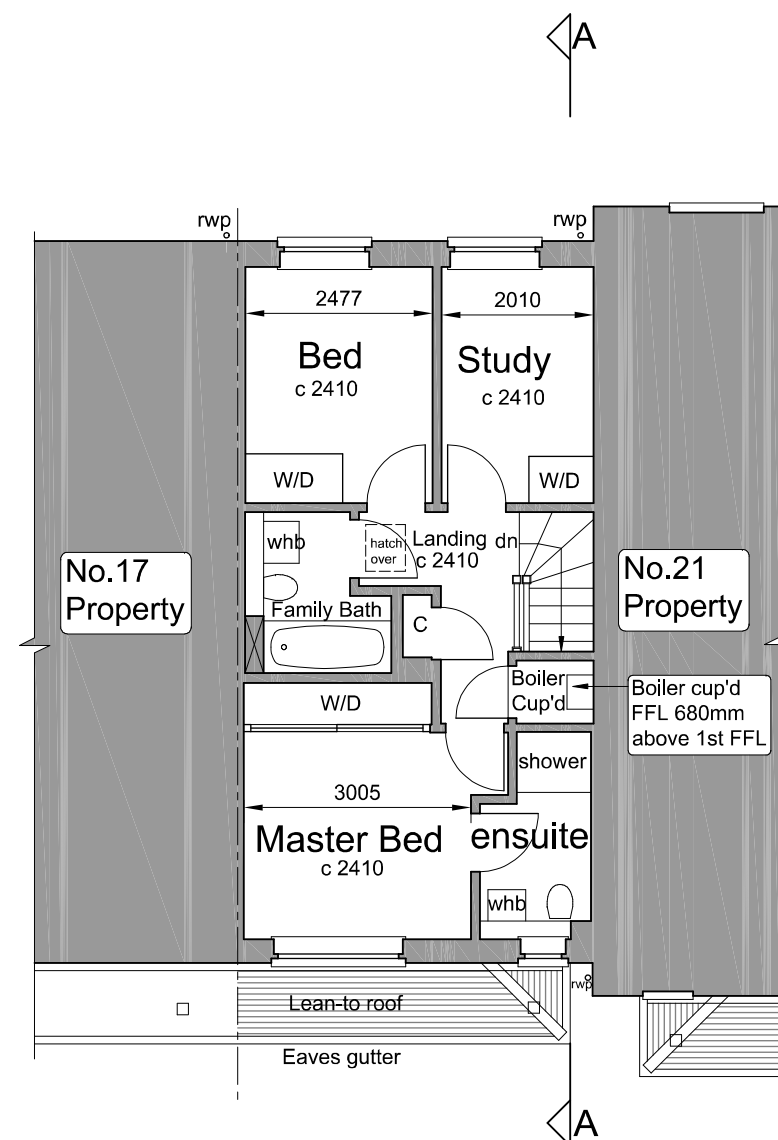


First Floor Plan
as Existing

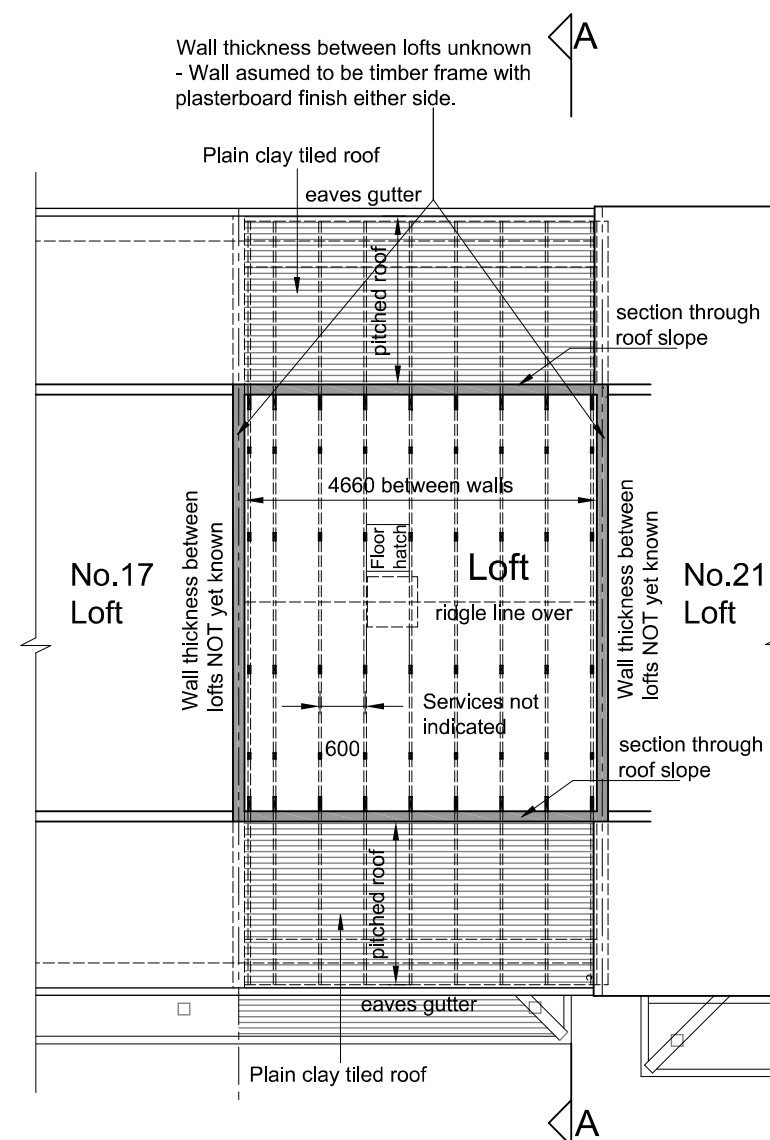


Loft Plan
as Existing

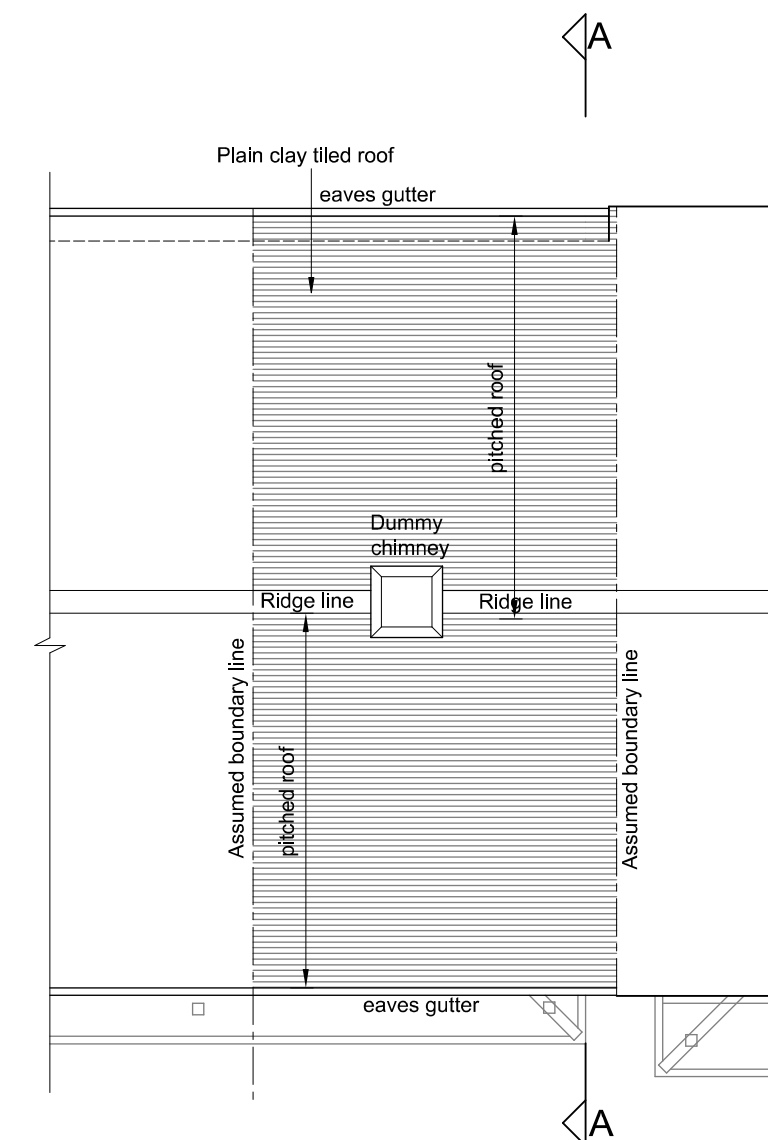


Roof Plan
as Existing

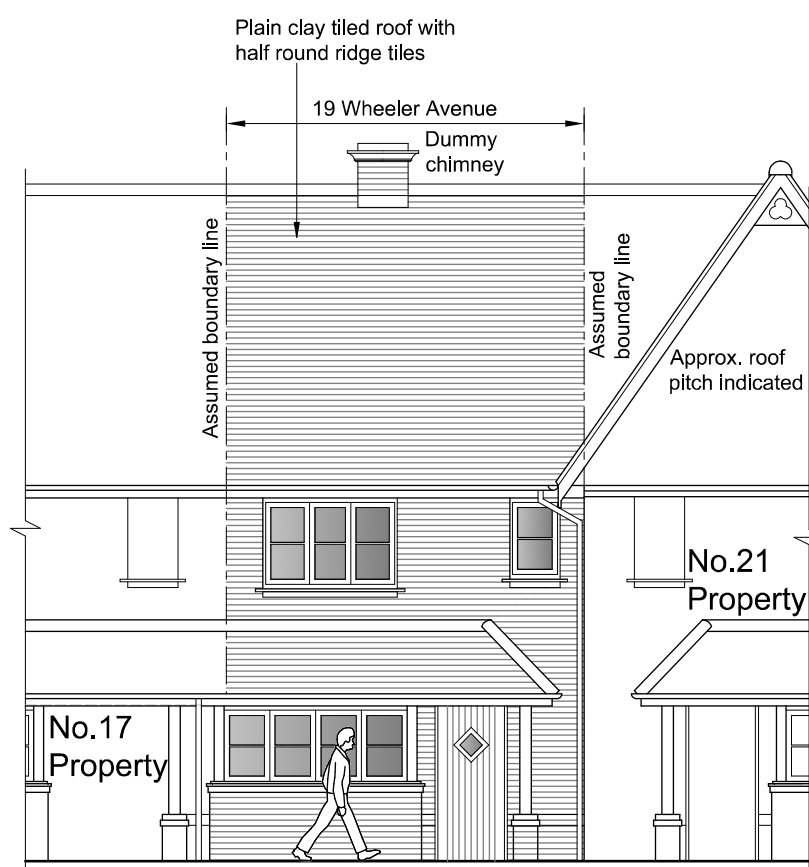


Front Elevation
as Existing (North)

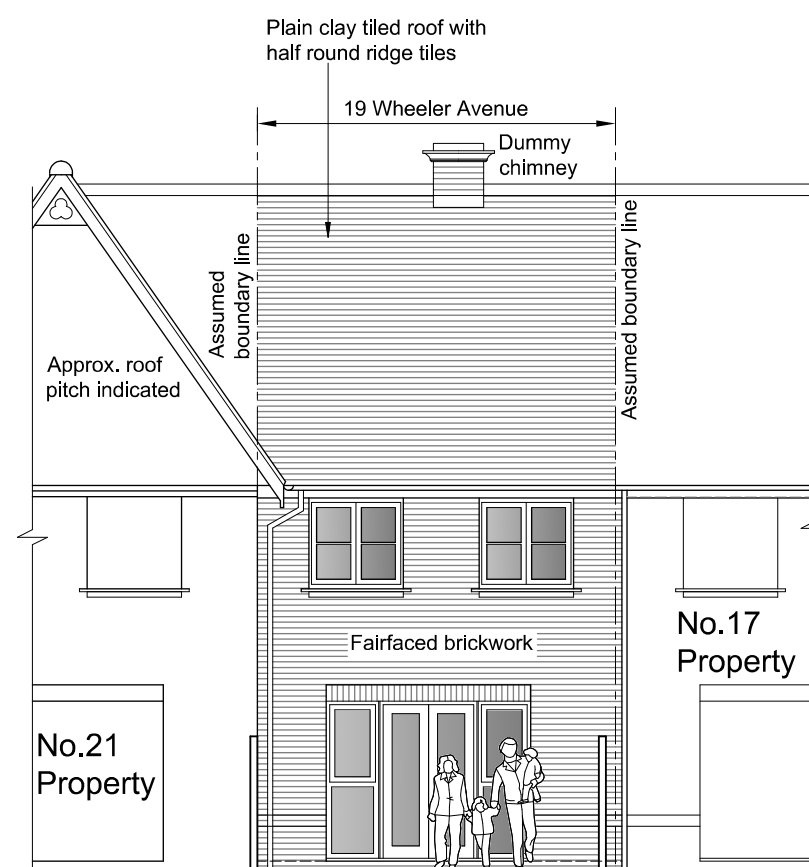

Rear Elevation
as Existing (South)

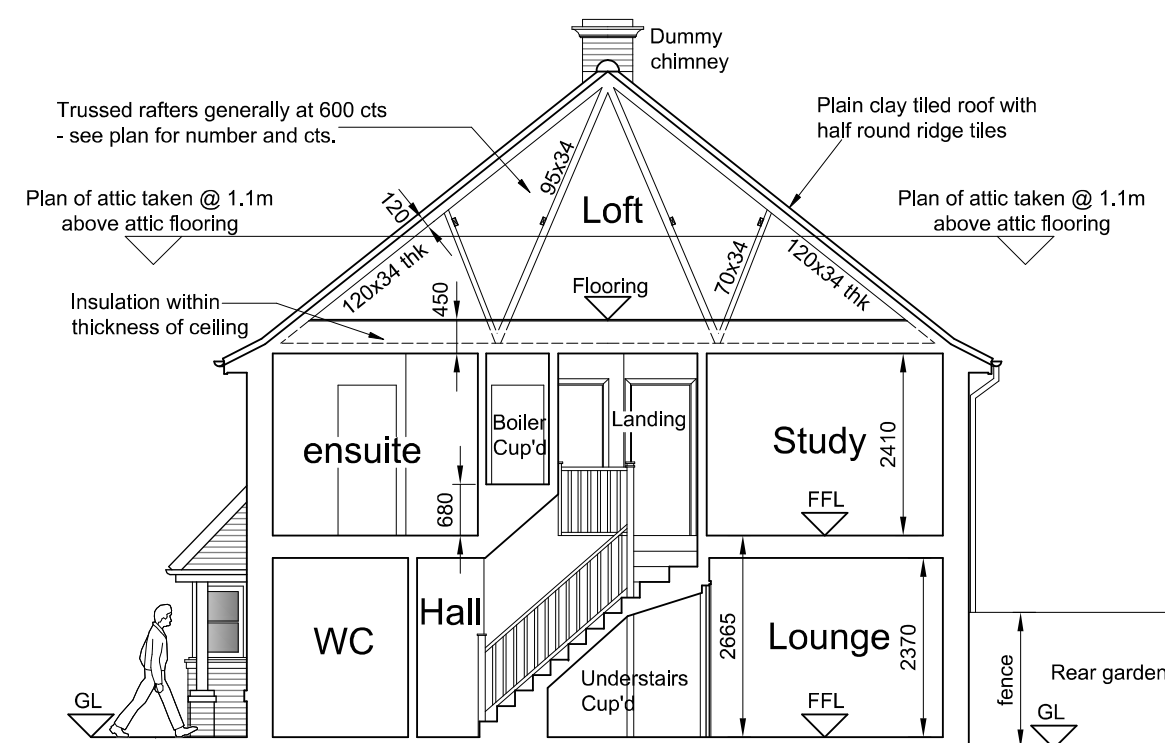

Section A-A as Existing

 

Amendments:	
David K Donohoe Architectural Design Services Email: dkdonohoe@yahoo.com Mobile: 07841 595405	
LOCATION: 19 Wheeler Avenue Wokingham RG40 5AH	
TITLE: Existing Drawing	
SCALE: 1:100 @ A2 sheet	DATE: 3 July 2025
Drawing No:	03