




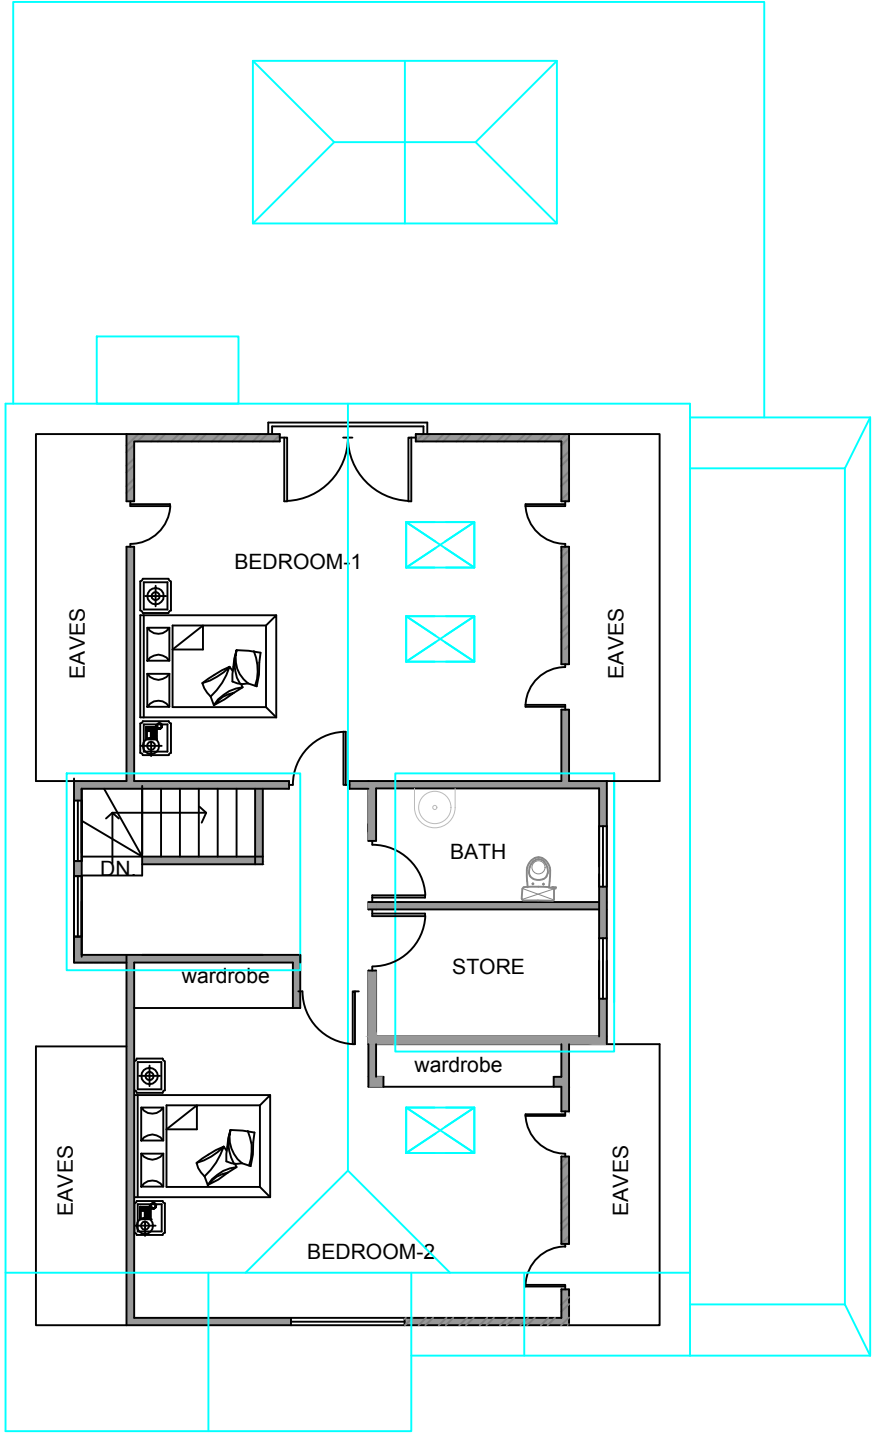


PROPOSED LOFT FLOOR PLAN

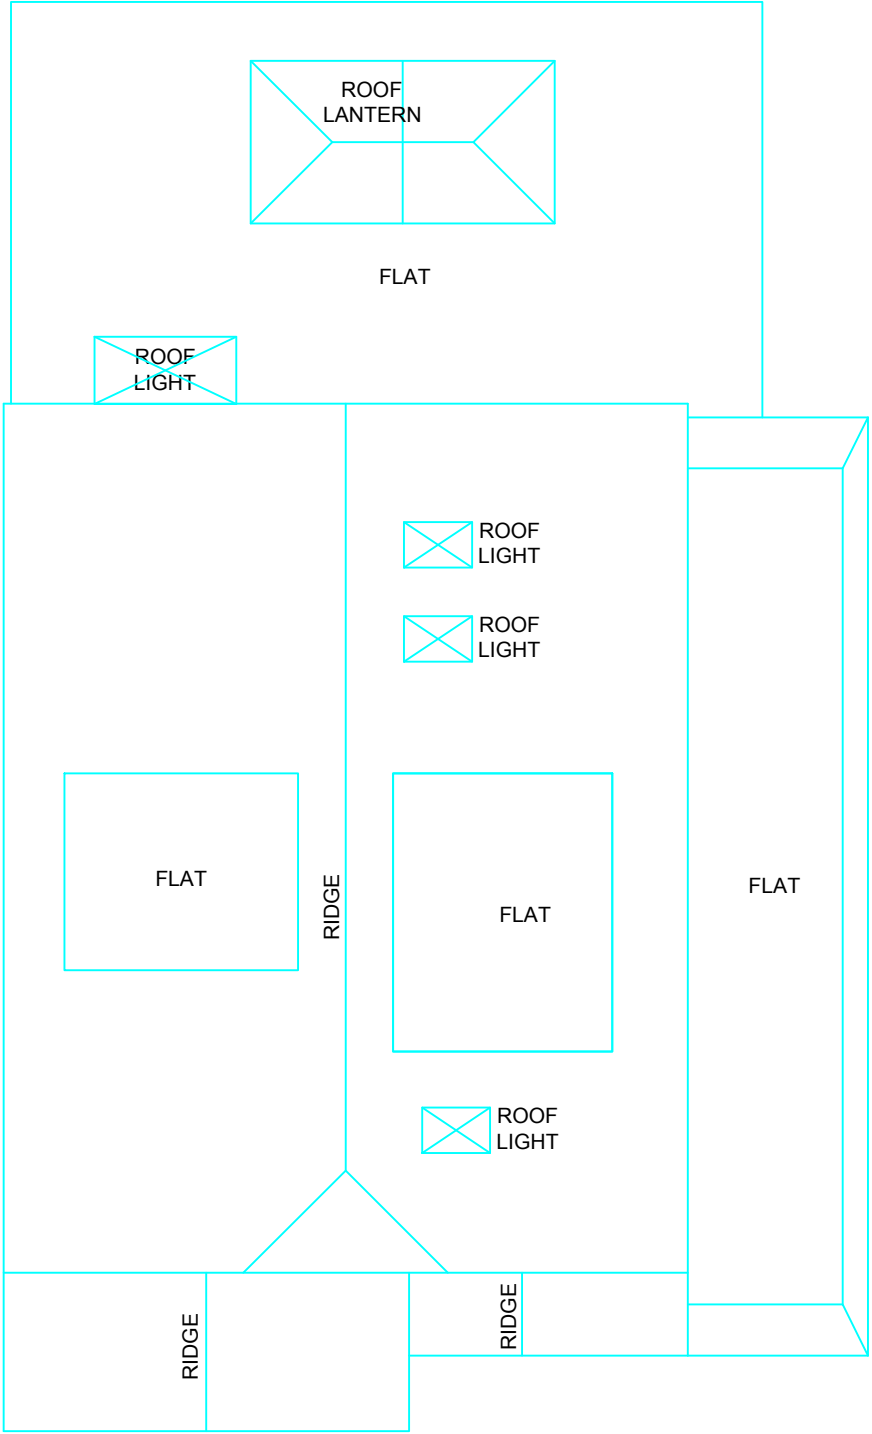

PROPOSED ROOF PLAN

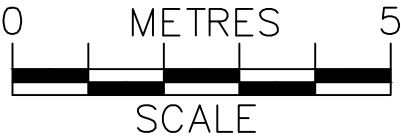
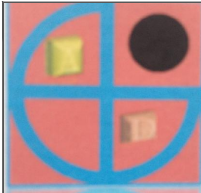
|                                                                                    |                                             |                        |           |            |                 |        |                                              |
|------------------------------------------------------------------------------------|---------------------------------------------|------------------------|-----------|------------|-----------------|--------|----------------------------------------------|
|  | PROJECT:                                    | 65 Mill Lane<br>Earley | DRAWN BY: | P.S.       | DRAWING TITLE:  |        | ArchDezine Limited<br>archdeziner7@gmail.com |
|                                                                                    | PROPOSED REAR EXTENSION AND LOFT CONVERSION |                        | DATE:     | 06/09/2024 | PROPOSED PLANS  |        |                                              |
|                                                                                    |                                             |                        | SCALE:    | 1:100@A3   | DRAWING NUMBER: | NMA—04 |                                              |
|                                                                                    |                                             |                        | FILENAME: | 22048      |                 |        |                                              |