


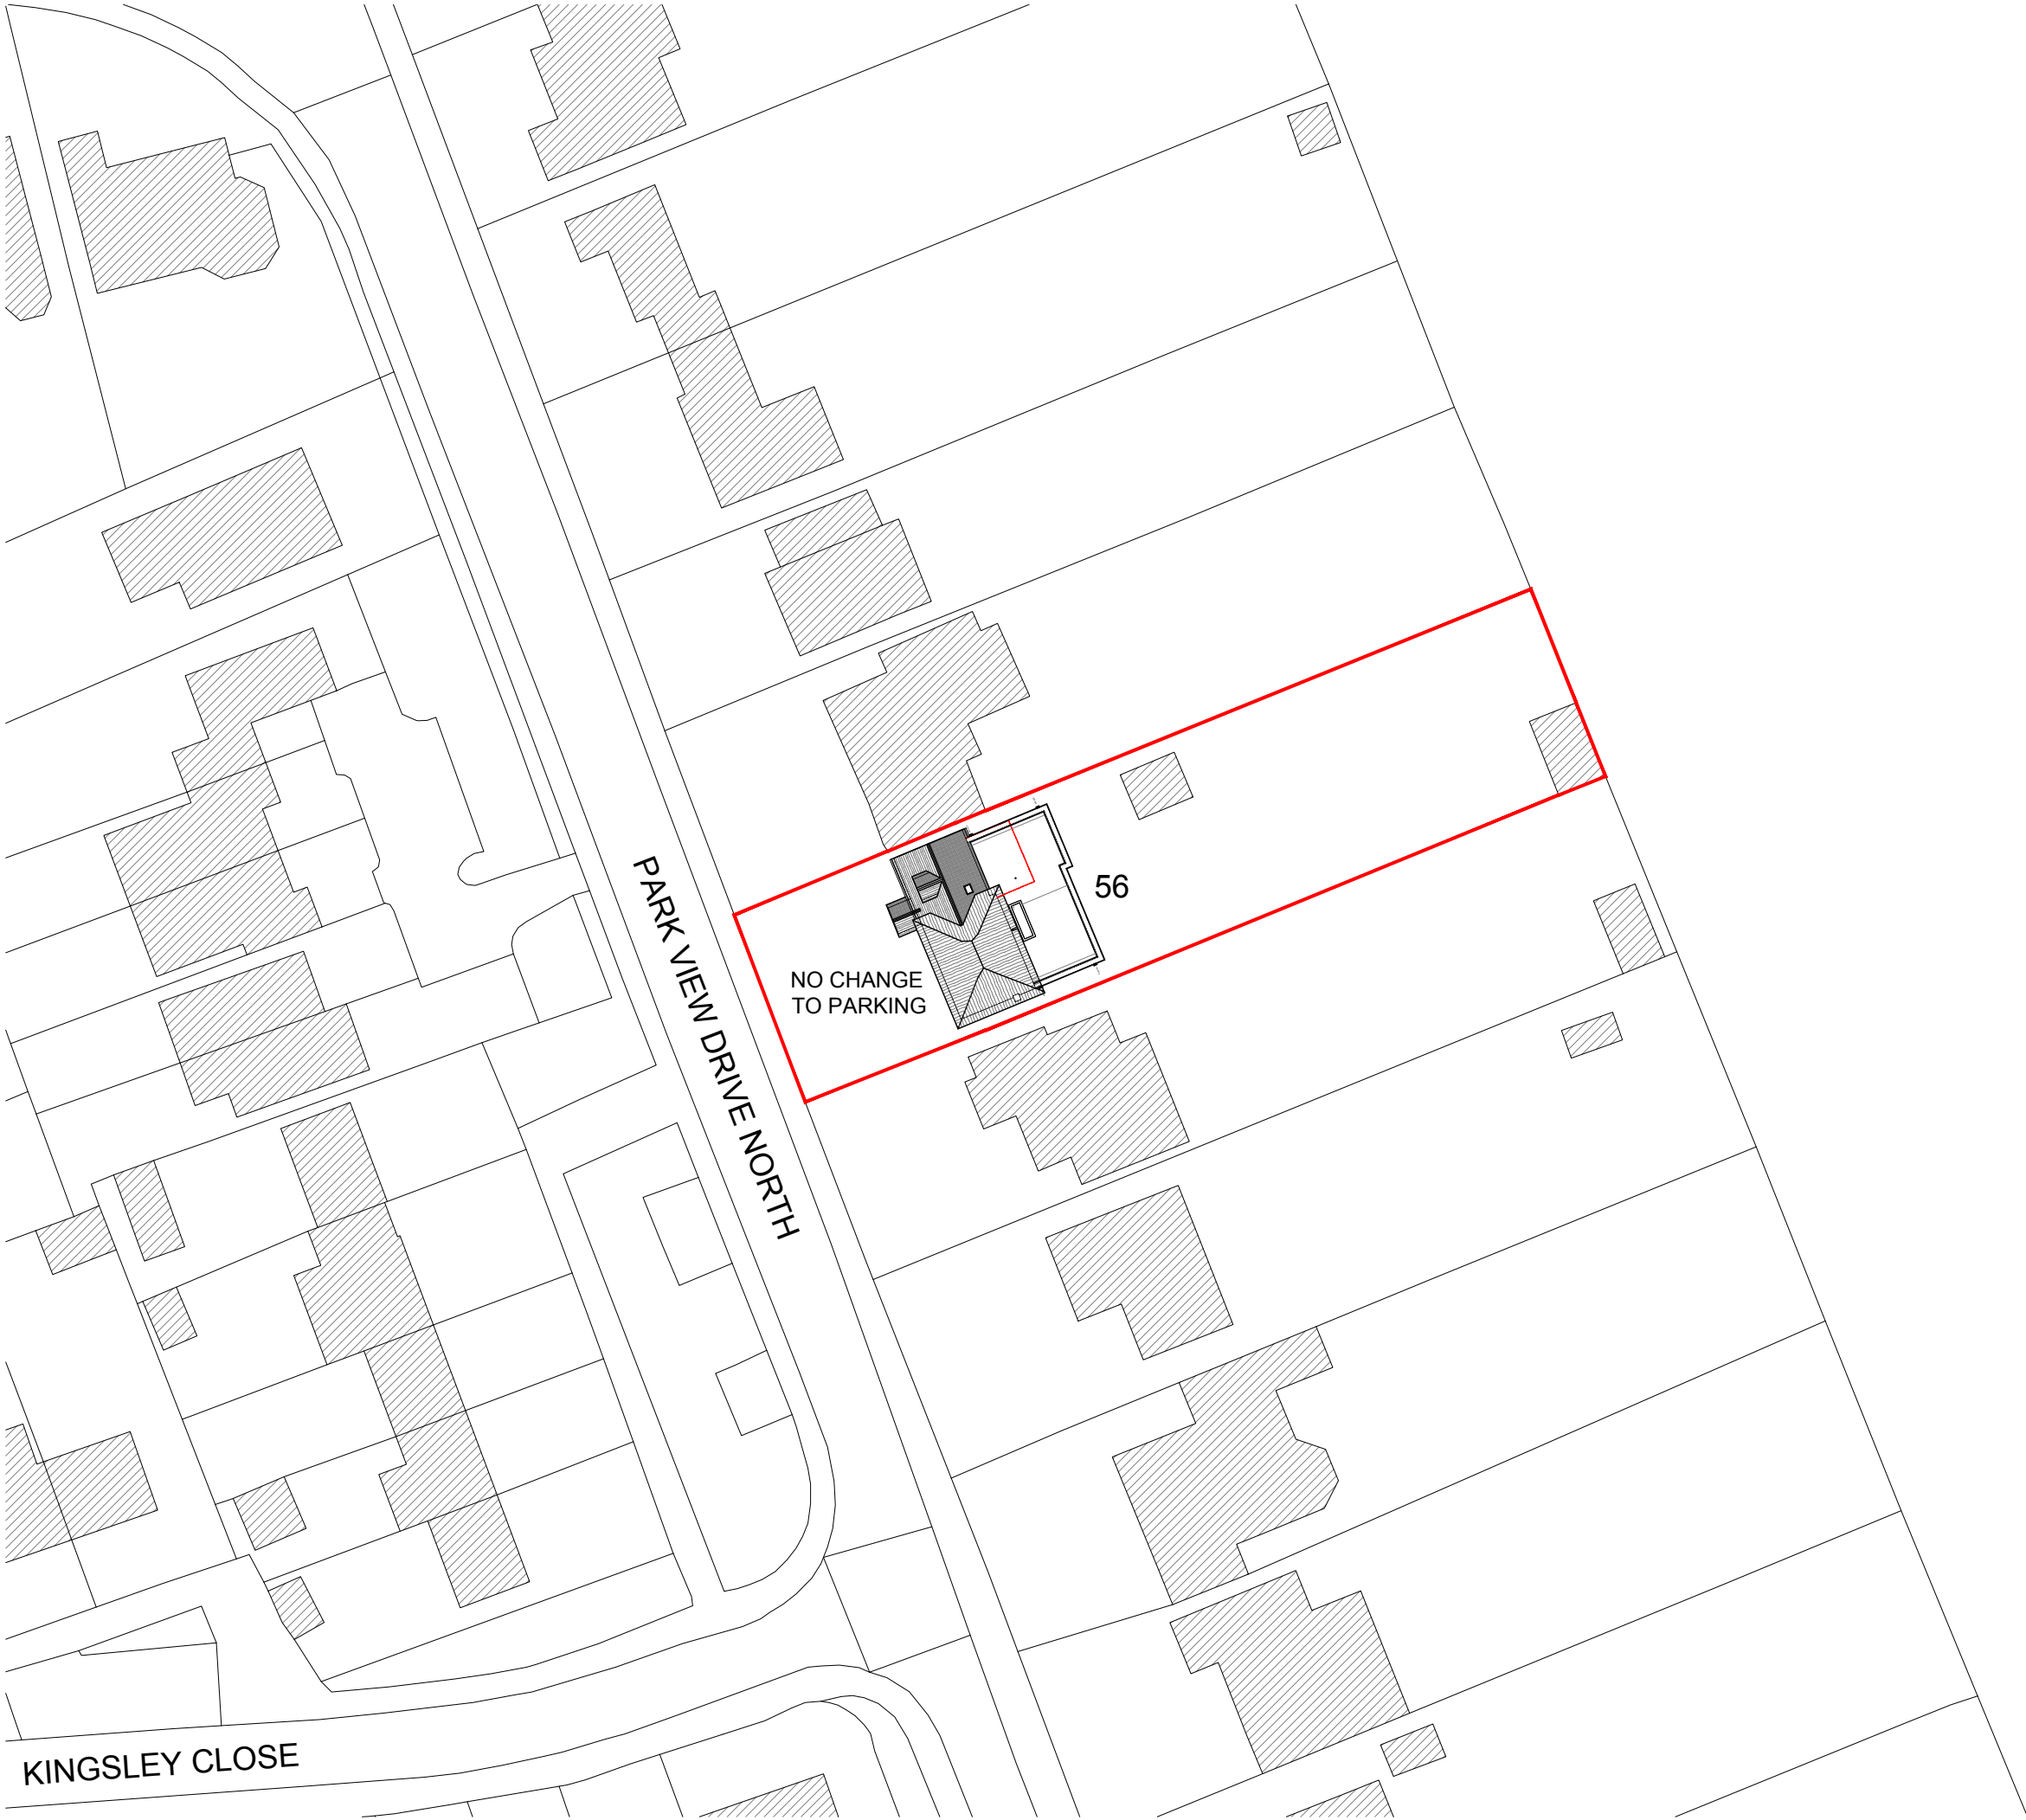

Copyright Fineline Architects Ltd. This drawing, or any of its contents, may not be copied, reproduced or distributed without the written consent of Fineline Architects. Do not scale off this drawing. Figured dimensions to be taken from this drawing only. All contractors, subcontractors and/or specialists are responsible for taking and checking all dimensions relating to their work on site. This drawing is to be read in conjunction with all consultants information.

Revision	Issue Date	Drm	Chk
A - ROOF LAYOUT UPDATED	02.09.26	CA	CA

GENERAL NOTES - SITE PLAN

- THIS DRAWING IS TO BE READ IN CONJUNCTION WITH ALL GENERAL ARRANGEMENT, PROJECT DETAILS, SPECIFICATIONS AND CONSULTANTS DRAWINGS.
- UNLESS NOTED OTHERWISE, ALL DIMENSIONS ARE TO STRUCTURAL FACES AND/OR PARTITION STUDS.
- LEGEND

SITE BOUNDARY

ABBREVIATIONS;

SVP SOIL AND VENT PIPE
DP DRAINAGE POINT
RWP RAIN WATER PIPE
BIG BACK INLET GULLY

- ALL ELEMENTS OF WORK TO BE INSTALLED ACCORDING TO THE APPROPRIATE MANUFACTURER'S INSTRUCTIONS.

Status
PLANNING

Project
56 PARK VIEW DRIVE NORTH
CHARVIL, RG10 9QY


Drawing Title
PROPOSED BLOCK PLAN

Date	Scale	Drawn by	Check by
MAY 2026	1:500 @ A3	CA	CA
Project No.	Drawing No.	Revision	
24.125	PL.1210	A	

fineline

01491 526 936
studio@finelinearchitects.co.uk
finelinearchitects.co.uk

Revision	Issue Date	Dm	Chk
A - ROOF LAYOUT UPDATED	02.09.26	CA	CA

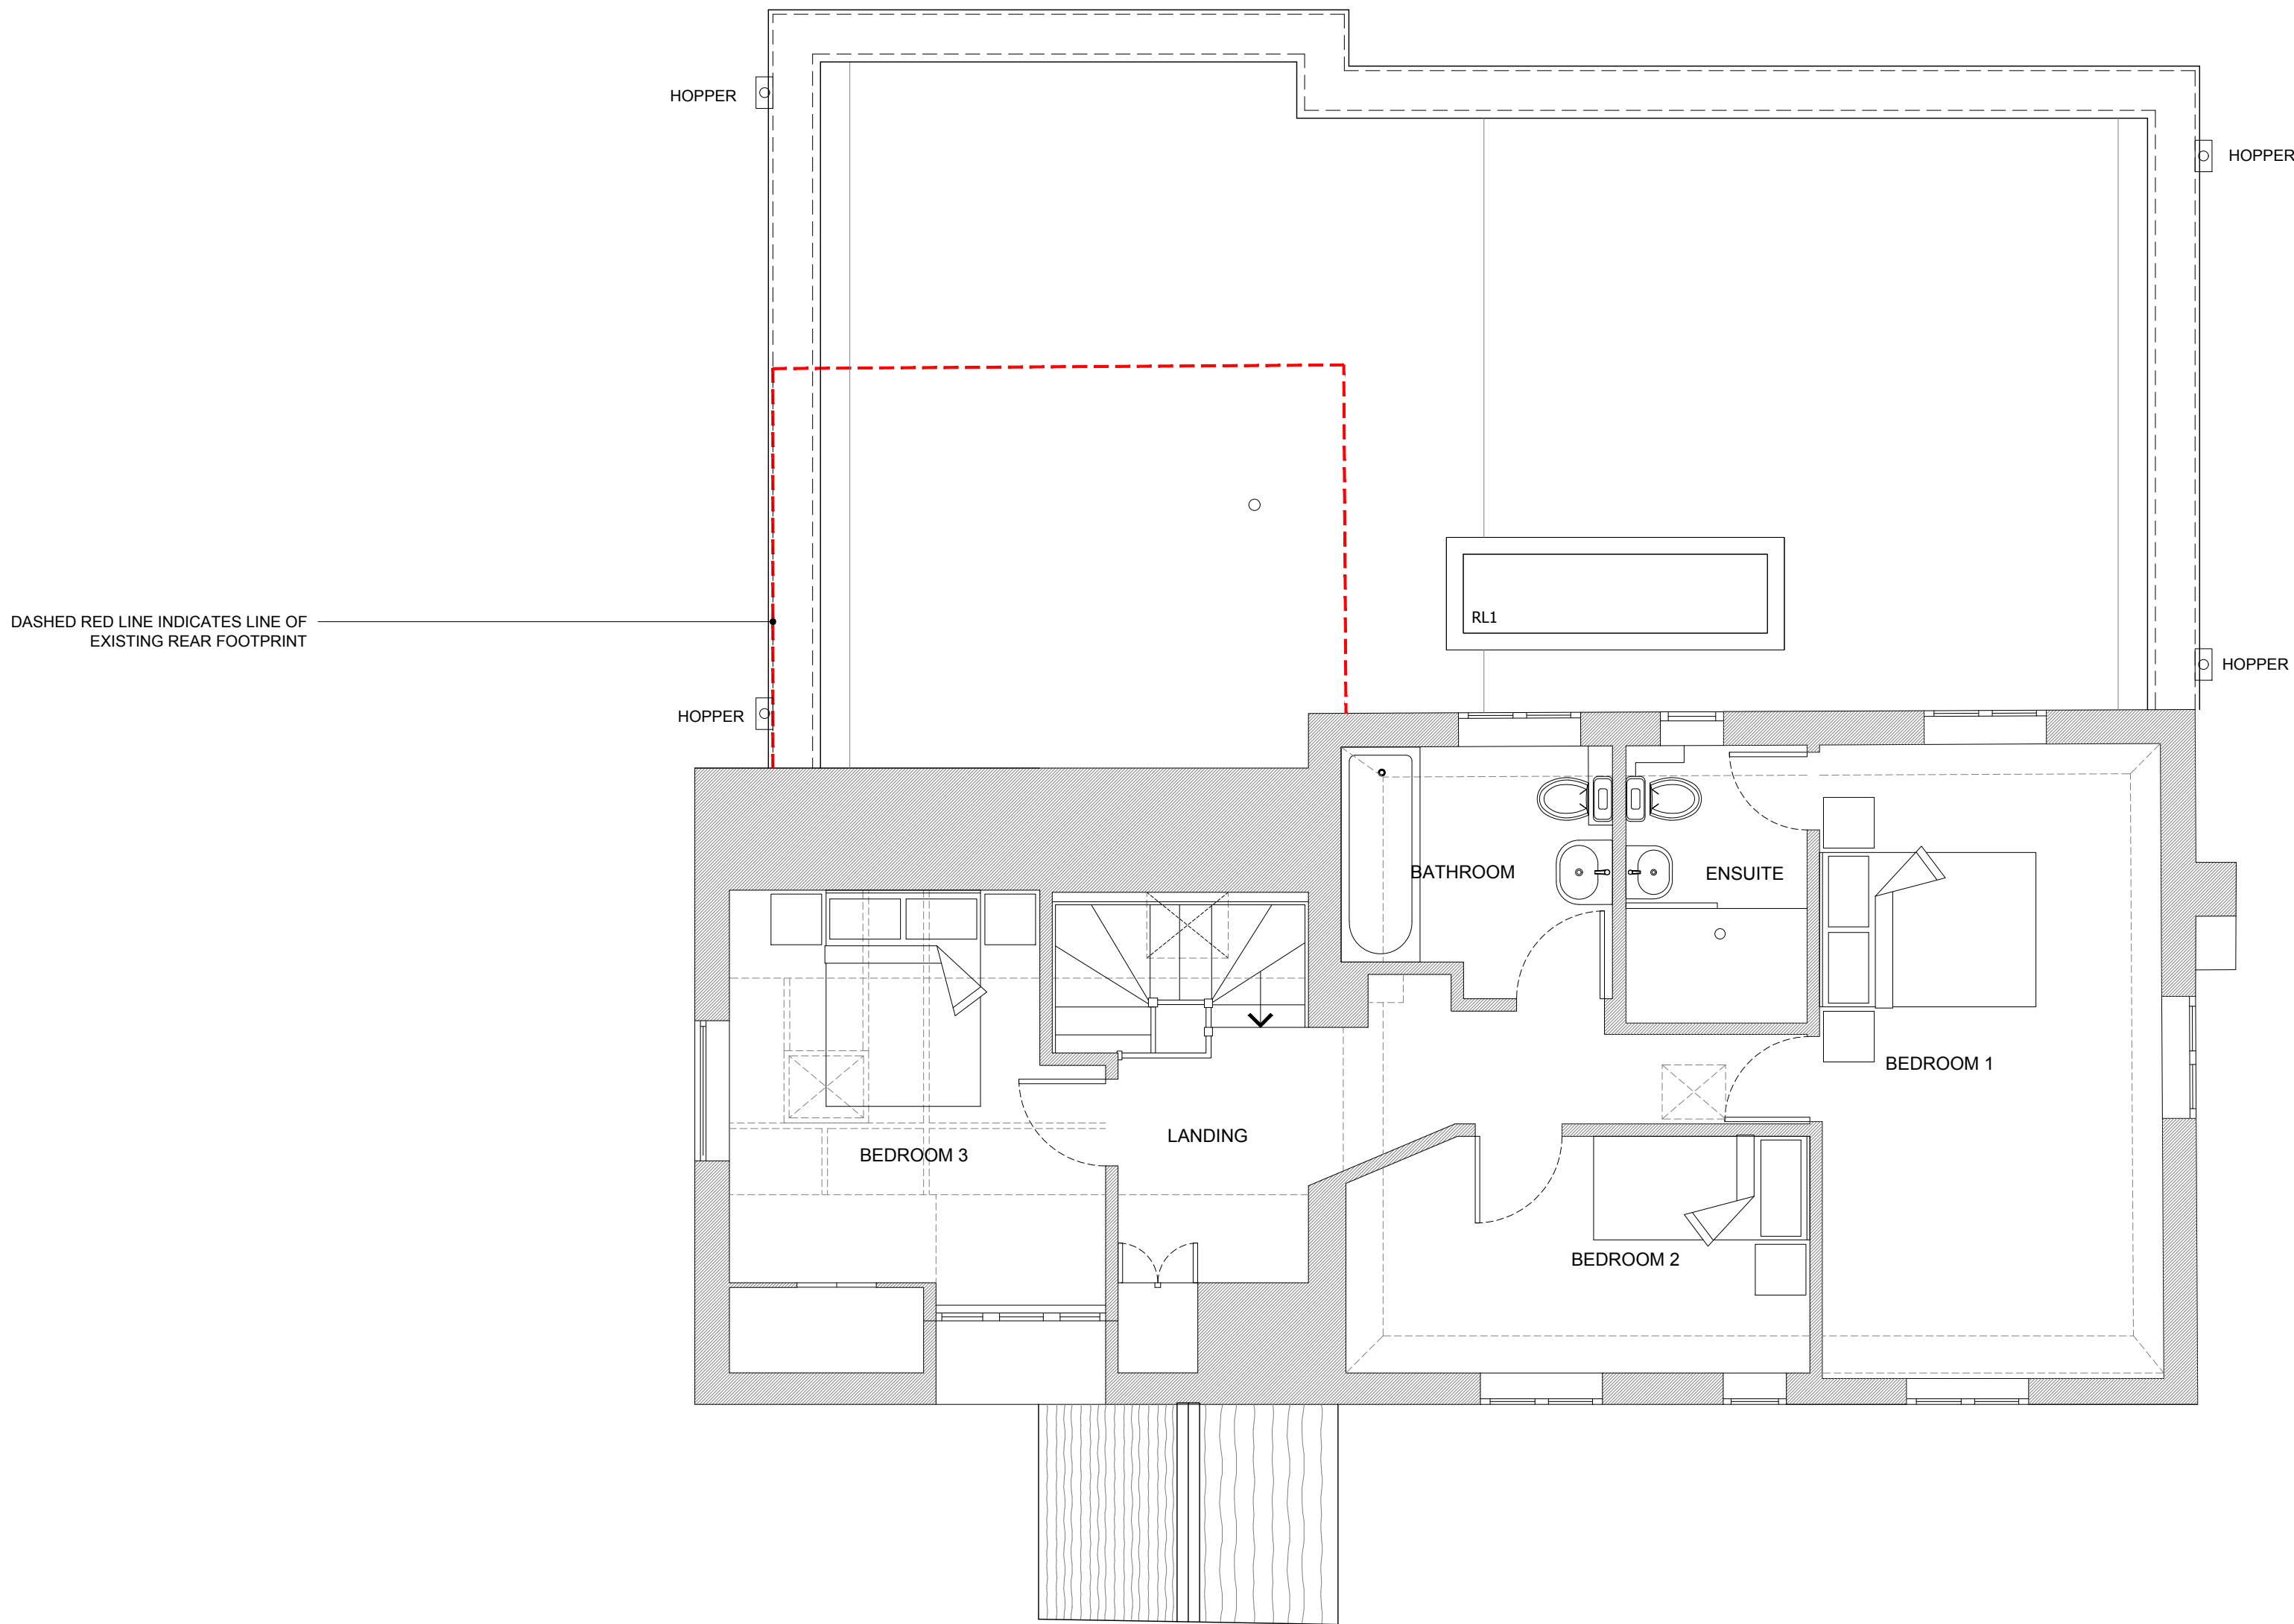

GENERAL NOTES - PLANS & ELEVATIONS

- THIS DRAWING IS TO BE READ IN CONJUNCTION WITH ALL GENERAL ARRANGEMENT, PROJECT DETAILS, SPECIFICATIONS AND CONSULTANTS DRAWINGS.
- UNLESS NOTED OTHERWISE, ALL DIMENSIONS ARE TO STRUCTURAL FACES AND/OR PARTITION STUDS.
- ABBREVIATIONS:

SVP
DP
RWP
BIG


SOIL AND VENT PIPE
DRAINAGE POINT
RAIN WATER PIPE
BACK INLET GULLY
- ALL ELEMENTS OF WORK TO BE INSTALLED ACCORDING TO THE APPROPRIATE MANUFACTURER'S INSTRUCTIONS.

Status
PLANNING

Project
56 PARK VIEW DRIVE NORTH
CHARVIL, RG10 9QY
Drawing Title
PROPOSED FIRST FLOOR PLAN


Date	Scale	Drawn by	Check by
MAY 2026	1:50 @ A1	CA	CA
Project No.	Drawing No.		Revision
24.125	GA.1311		A

fineline

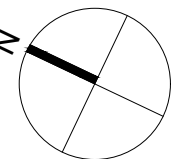

SCALE 1:50
0 1 2 3 4 5 (M.)

Revision	Issue Date	Dm	Chk
A - ROOF LAYOUT UPDATED	02.09.26	CA	CA

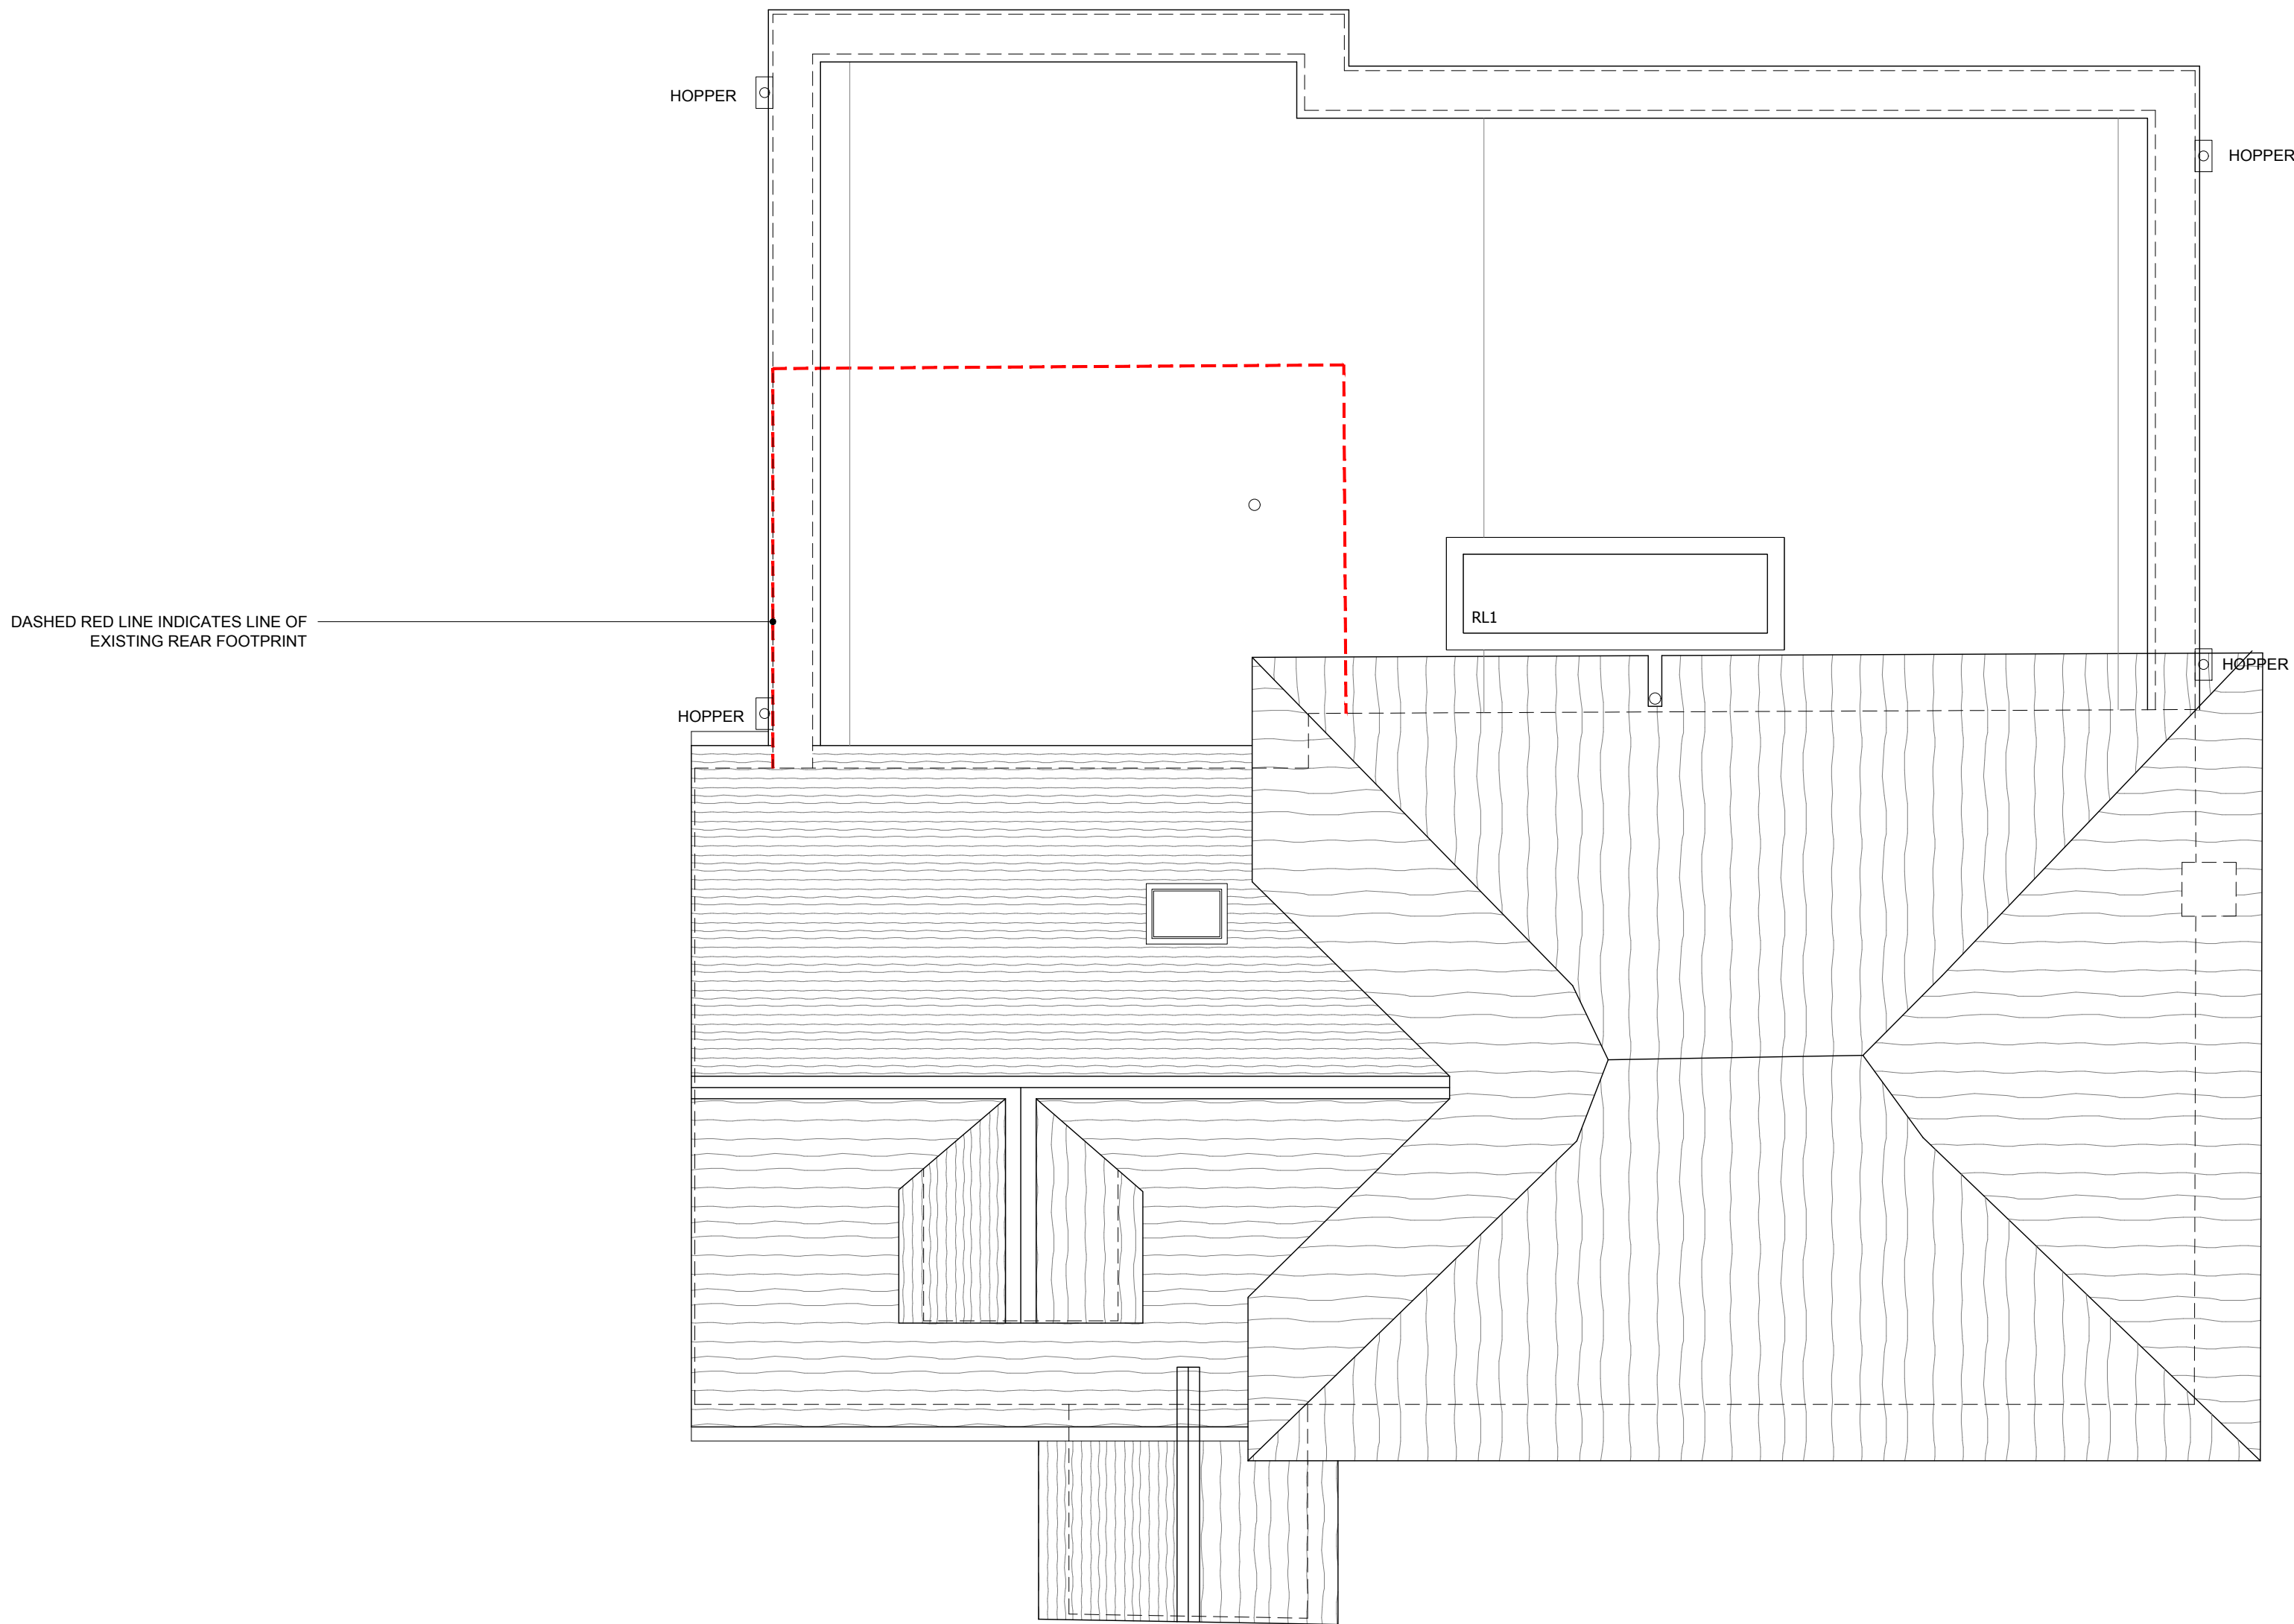

GENERAL NOTES - PLANS & ELEVATIONS

- THIS DRAWING IS TO BE READ IN CONJUNCTION WITH ALL GENERAL ARRANGEMENT, PROJECT DETAILS, SPECIFICATIONS AND CONSULTANTS DRAWINGS.
- UNLESS NOTED OTHERWISE, ALL DIMENSIONS ARE TO STRUCTURAL FACES AND/OR PARTITION STUDS.
- ABBREVIATIONS:

SVP	SOIL AND VENT PIPE
DP	DRAINAGE POINT
RWP	RAIN WATER PIPE
BIG	BACK INLET GULLY
- ALL ELEMENTS OF WORK TO BE INSTALLED ACCORDING TO THE APPROPRIATE MANUFACTURER'S INSTRUCTIONS.


Status
PLANNING

Project
56 PARK VIEW DRIVE NORTH
CHARVIL, RG10 9QY

Drawing Title
PROPOSED ROOF PLAN

Date	Scale	Drawn by	Check by
MAY 2026	1:50 @ A1	CA	CA
Project No.	Drawing No.	Revision	
24.125	GA.1312	A	

fineline

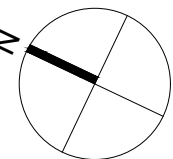

SCALE 1:50
0 1 2 3 4 5 (M.)

Revision	Issue Date	Dm	Chk
A - ROOF LAYOUT UPDATED	02.09.26	CA	CA



PORCH FFL TO BE RAISED TO MATCH
INTERNAL FFL

NEW STEP TO PORCH

NEW 1:12 RAMPED ACCESS

METER BOX TO BE RAISED TO ALLOW FOR
RAMP INSTALLATION

SCALE 1:50

0 1 2 3 4 5 (M.)

GENERAL NOTES - PLANS & ELEVATIONS

- THIS DRAWING IS TO BE READ IN CONJUNCTION WITH ALL GENERAL ARRANGEMENT, PROJECT DETAILS, SPECIFICATIONS AND CONSULTANTS DRAWINGS.
- UNLESS NOTED OTHERWISE, ALL DIMENSIONS ARE TO STRUCTURAL FACES AND/OR PARTITION STUDS.
- ABBREVIATIONS:

SVP	SOIL AND VENT PIPE
DP	DRAINAGE POINT
RWP	RAIN WATER PIPE
BIG	BACK INLET GULLY
- ALL ELEMENTS OF WORK TO BE INSTALLED ACCORDING TO THE APPROPRIATE MANUFACTURER'S INSTRUCTIONS.

Status
PLANNING

Project
56 PARK VIEW DRIVE NORTH
CHARVIL, RG10 9QY

Drawing Title
PROPOSED ELEVATIONS

Date	Scale	Drawn by	Check by
MAY 2026	1:50 @ A1	CA	CA
Project No.	Drawing No.		Revision
24.125	GA.1510		A

fineline

01491 526 936
studio@finelinearchitects.co.uk
finelinearchitects.co.uk

Revision	Issue Date	Dm	Chk
A - ROOF LAYOUT UPDATED	02.09.26	CA	CA



GENERAL NOTES - PLANS & ELEVATIONS

- THIS DRAWING IS TO BE READ IN CONJUNCTION WITH ALL GENERAL ARRANGEMENT, PROJECT DETAILS, SPECIFICATIONS AND CONSULTANTS DRAWINGS.
- UNLESS NOTED OTHERWISE, ALL DIMENSIONS ARE TO STRUCTURAL FACES AND/OR PARTITION STUDS.
- ABBREVIATIONS:

SVP	SOIL AND VENT PIPE
DP	DRAINAGE POINT
RWP	RAIN WATER PIPE
BIG	BACK INLET GULLY
- ALL ELEMENTS OF WORK TO BE INSTALLED ACCORDING TO THE APPROPRIATE MANUFACTURER'S INSTRUCTIONS.

Status
PLANNING

Project
56 PARK VIEW DRIVE NORTH
CHARVIL, RG10 9QY

Drawing Title
PROPOSED ELEVATIONS

Date	Scale	Drawn by	Check by
MAY 2026	1:50 @ A1	CA	CA
Project No.	Drawing No.		Revision
24.125	GA.1511		A

fineline