




PROPOSED FRONT ELEVATION

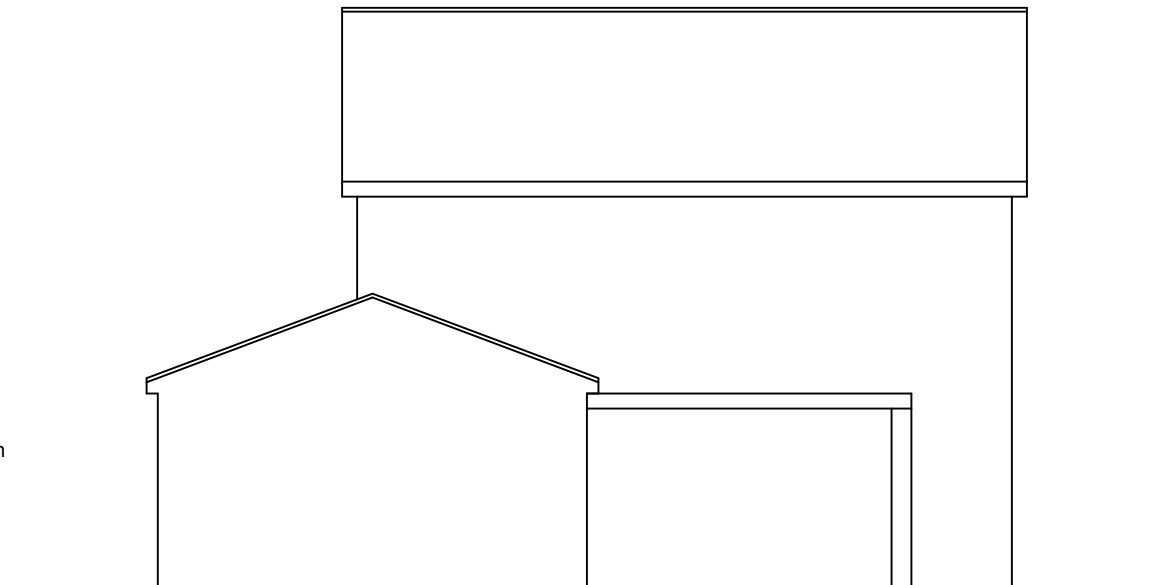

EXISTING SIDE ELEVATION

NOTES.
ALL DIMENSIONS AND LEVELS MUST BE
CHECKED AND VERIFIED ON SITE BY
CONTRACTOR PRIOR TO COMMENCEMENT.


PARTY WALL (ETC)ACT1997 TO BE AGREED
WITH ADJOINING NEIGHBOURS PRIOR TO
COMMENCING WORK.

ALL RSJ AS PER STRUCTURAL ENGINEER'S
CALCS.

ALL WORK TO BE AGREED WITH LOCAL
AUTHORITIES INSPECTORS.



EXISTING FRONT ELEVATION

 

H.P.S LIMITED DESIGNS. ARCHITECTURAL DESIGN SERVICES. 07782424875	Client GAVIN ROZIER		Site 2 CHICORY CLOSE RG6 5GS		
	Project CONVERSION OF GARAGE		Title EXISTING AND PROPOSED ELEVATIONS		
	Scale 1:100 @ A3	Date 04/12/24	Drawn by JSB	Drg. No GR 001	Revision 0