


242000 R2

# REAR ELEVATION

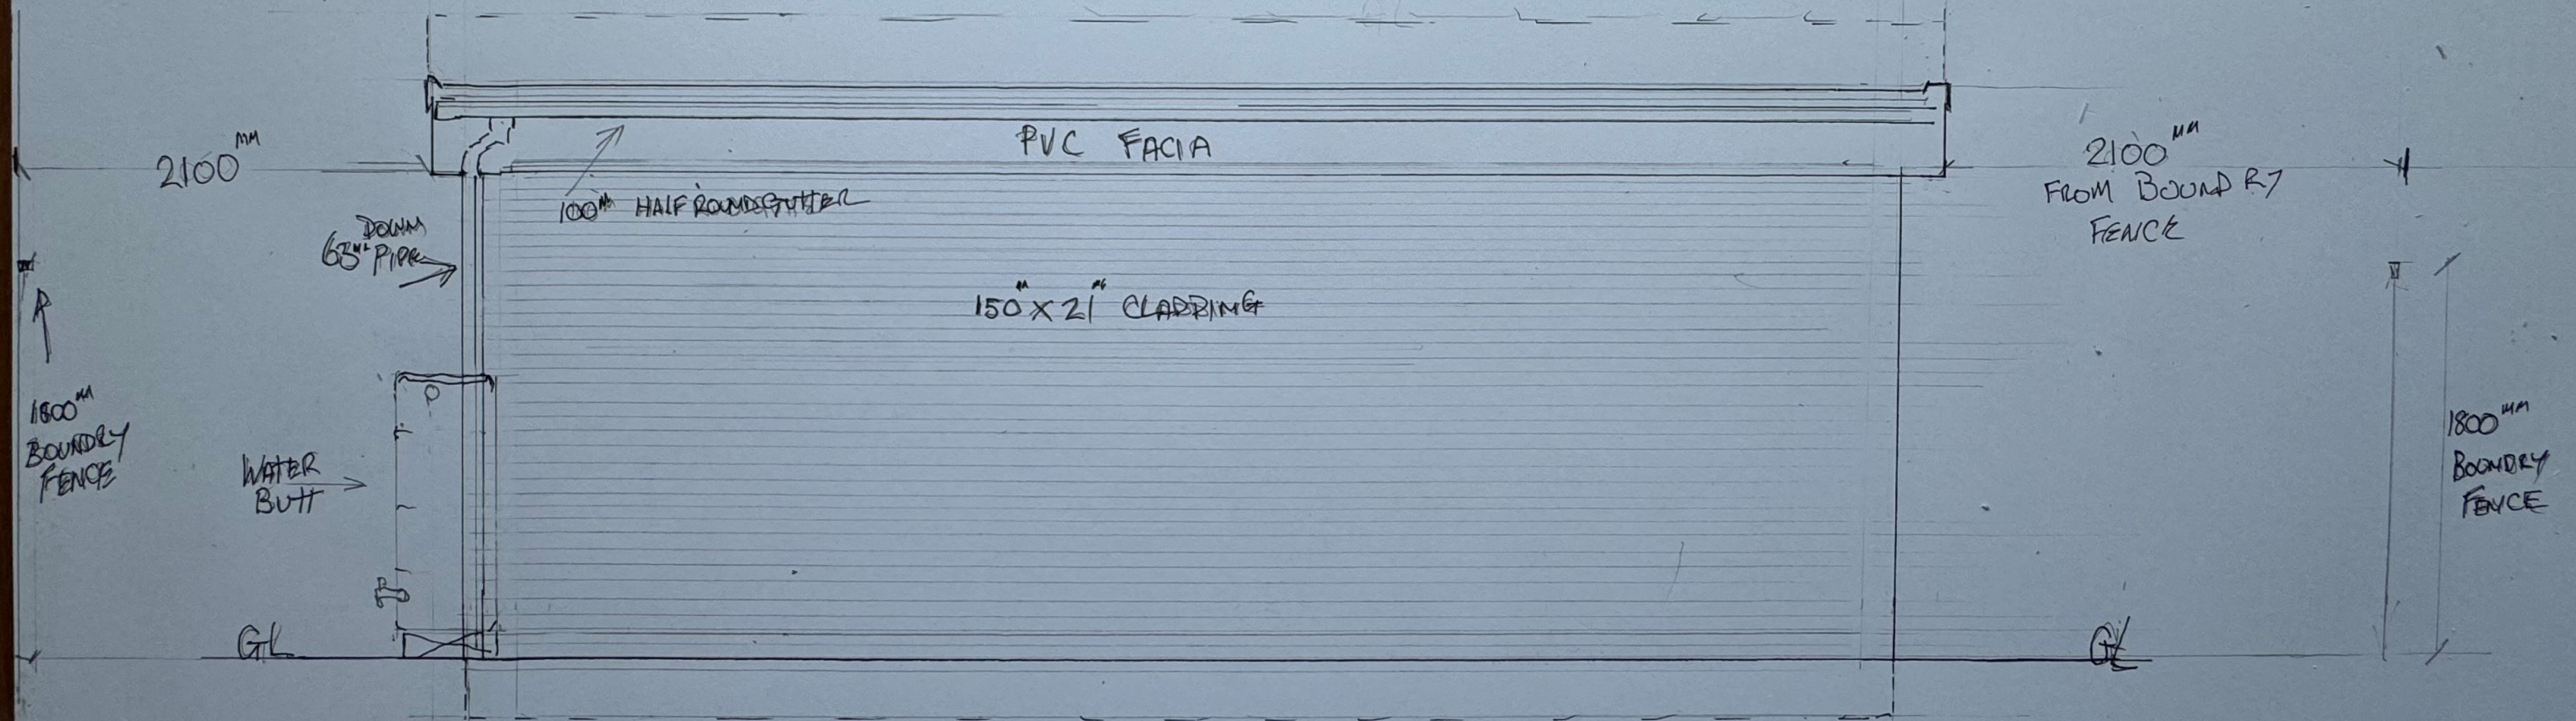

10000 MM

SCALE 1:20

CHRISTOPHER DEANE  
REAR ELEVATION  
11 GRIZLEY ROAD  
THREE MILE CROSS