


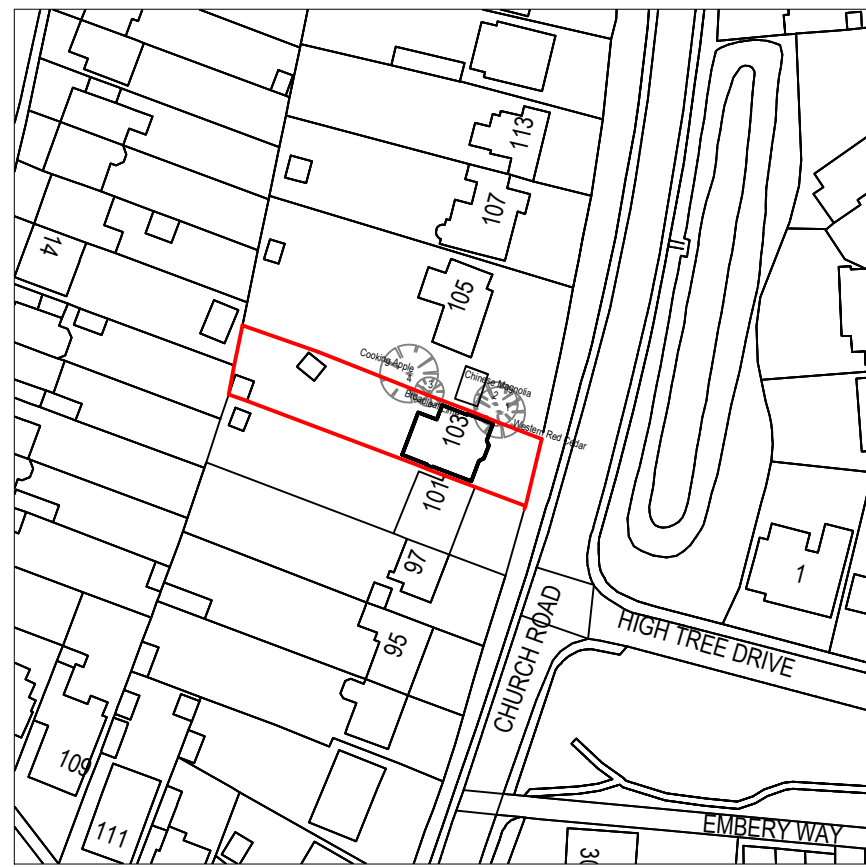
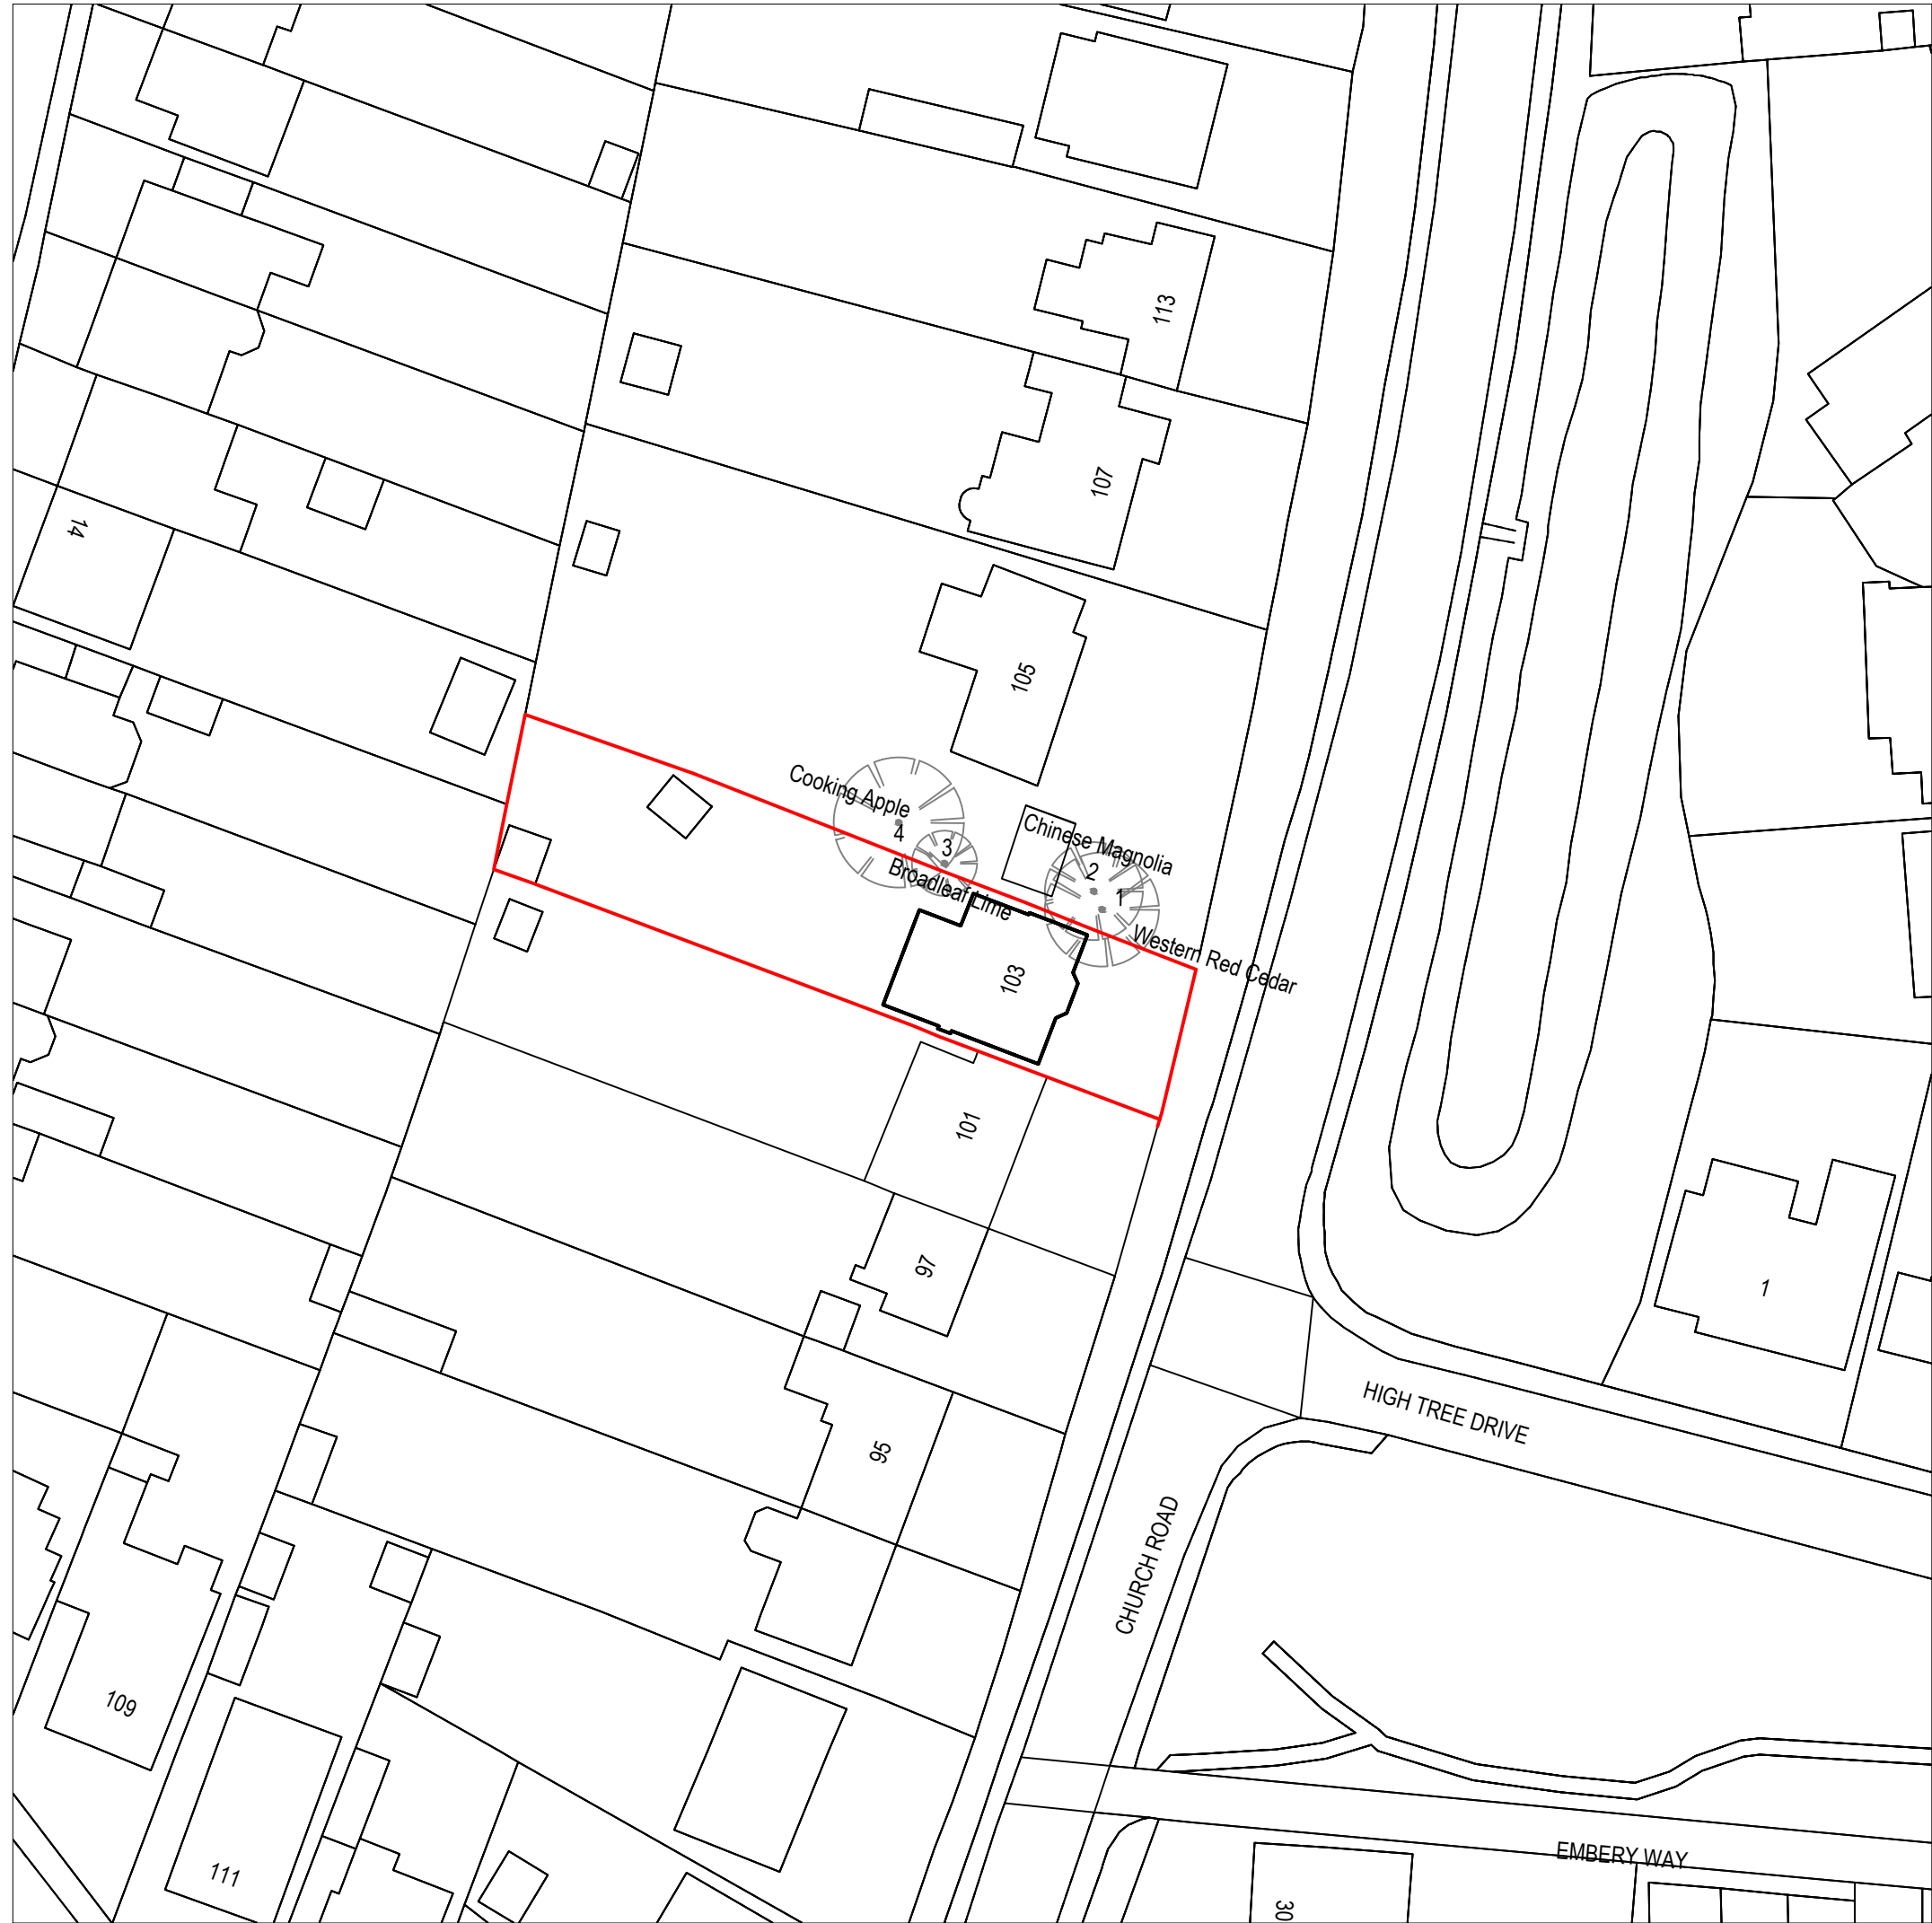


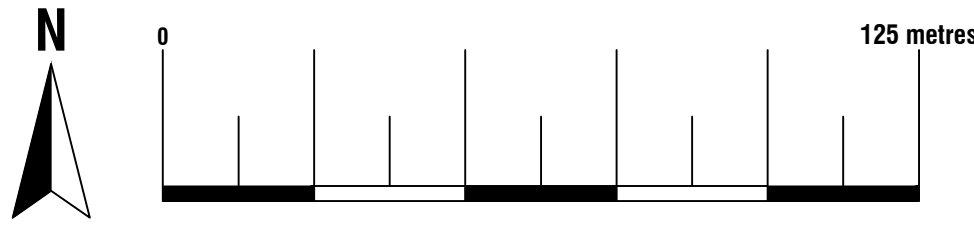


Location Plan
Scale 1:1250
© Crown Copyright and database rights 2022
OS 100047474

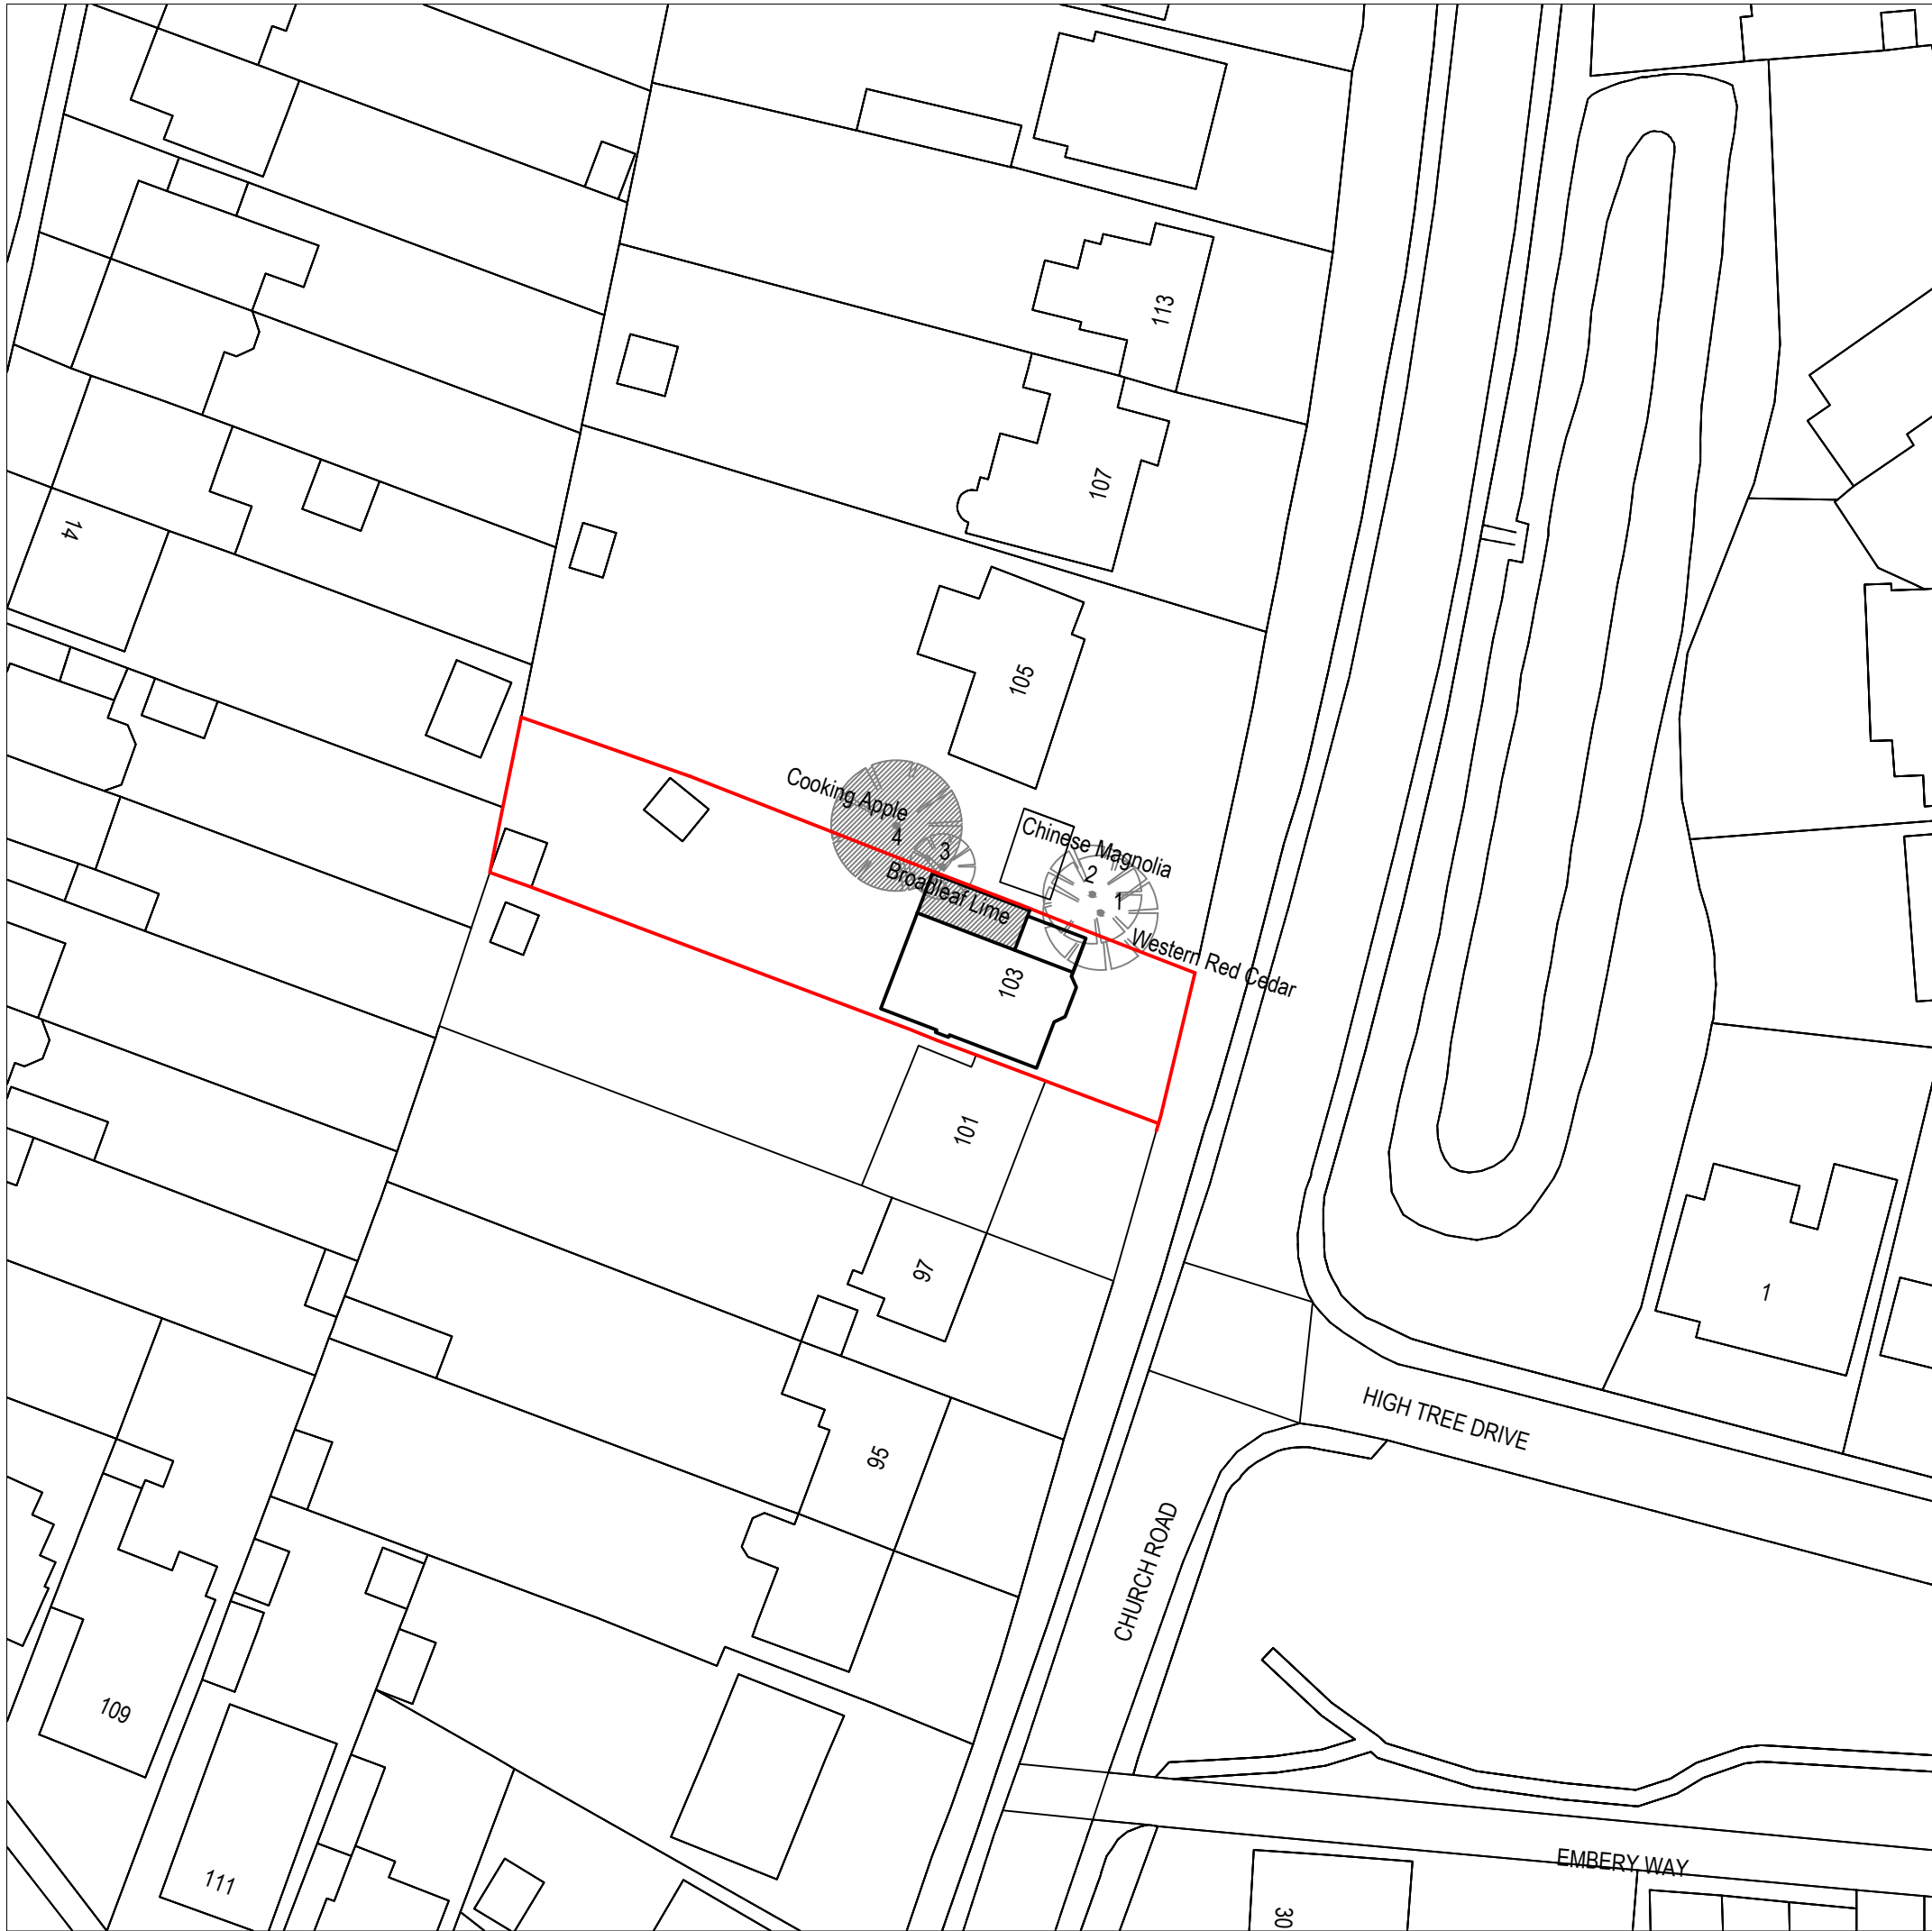


Existing Block Plan
Scale 1:500
© Crown Copyright and database rights 2022
OS 100047474

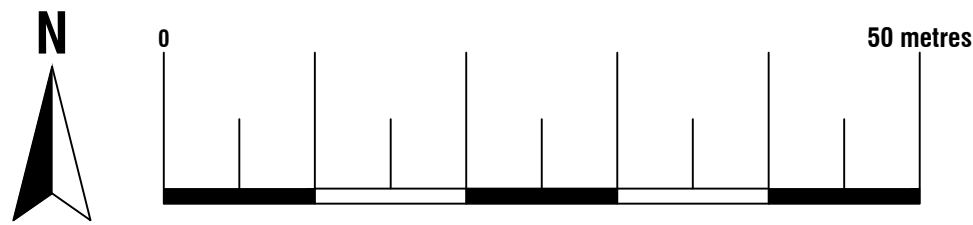


Proposed Block Plan
Scale 1:500
© Crown Copyright and database rights 2022
OS 100047474

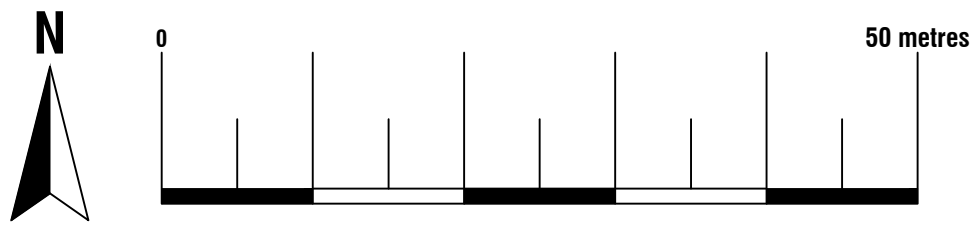


Arkiplan 74 Cardiff Road, CF15 7QE • Enquiries@ArkiPlan.co.uk			
Site	103 Church Rd, Earley, Reading RG6 1HG	Date	03.07.2024
		Sheet	22-1468 D01 REV 13
		Job	Windows Replacement
Title Number	BK185930	Scale	As Shown@A1
		Title	As Shown

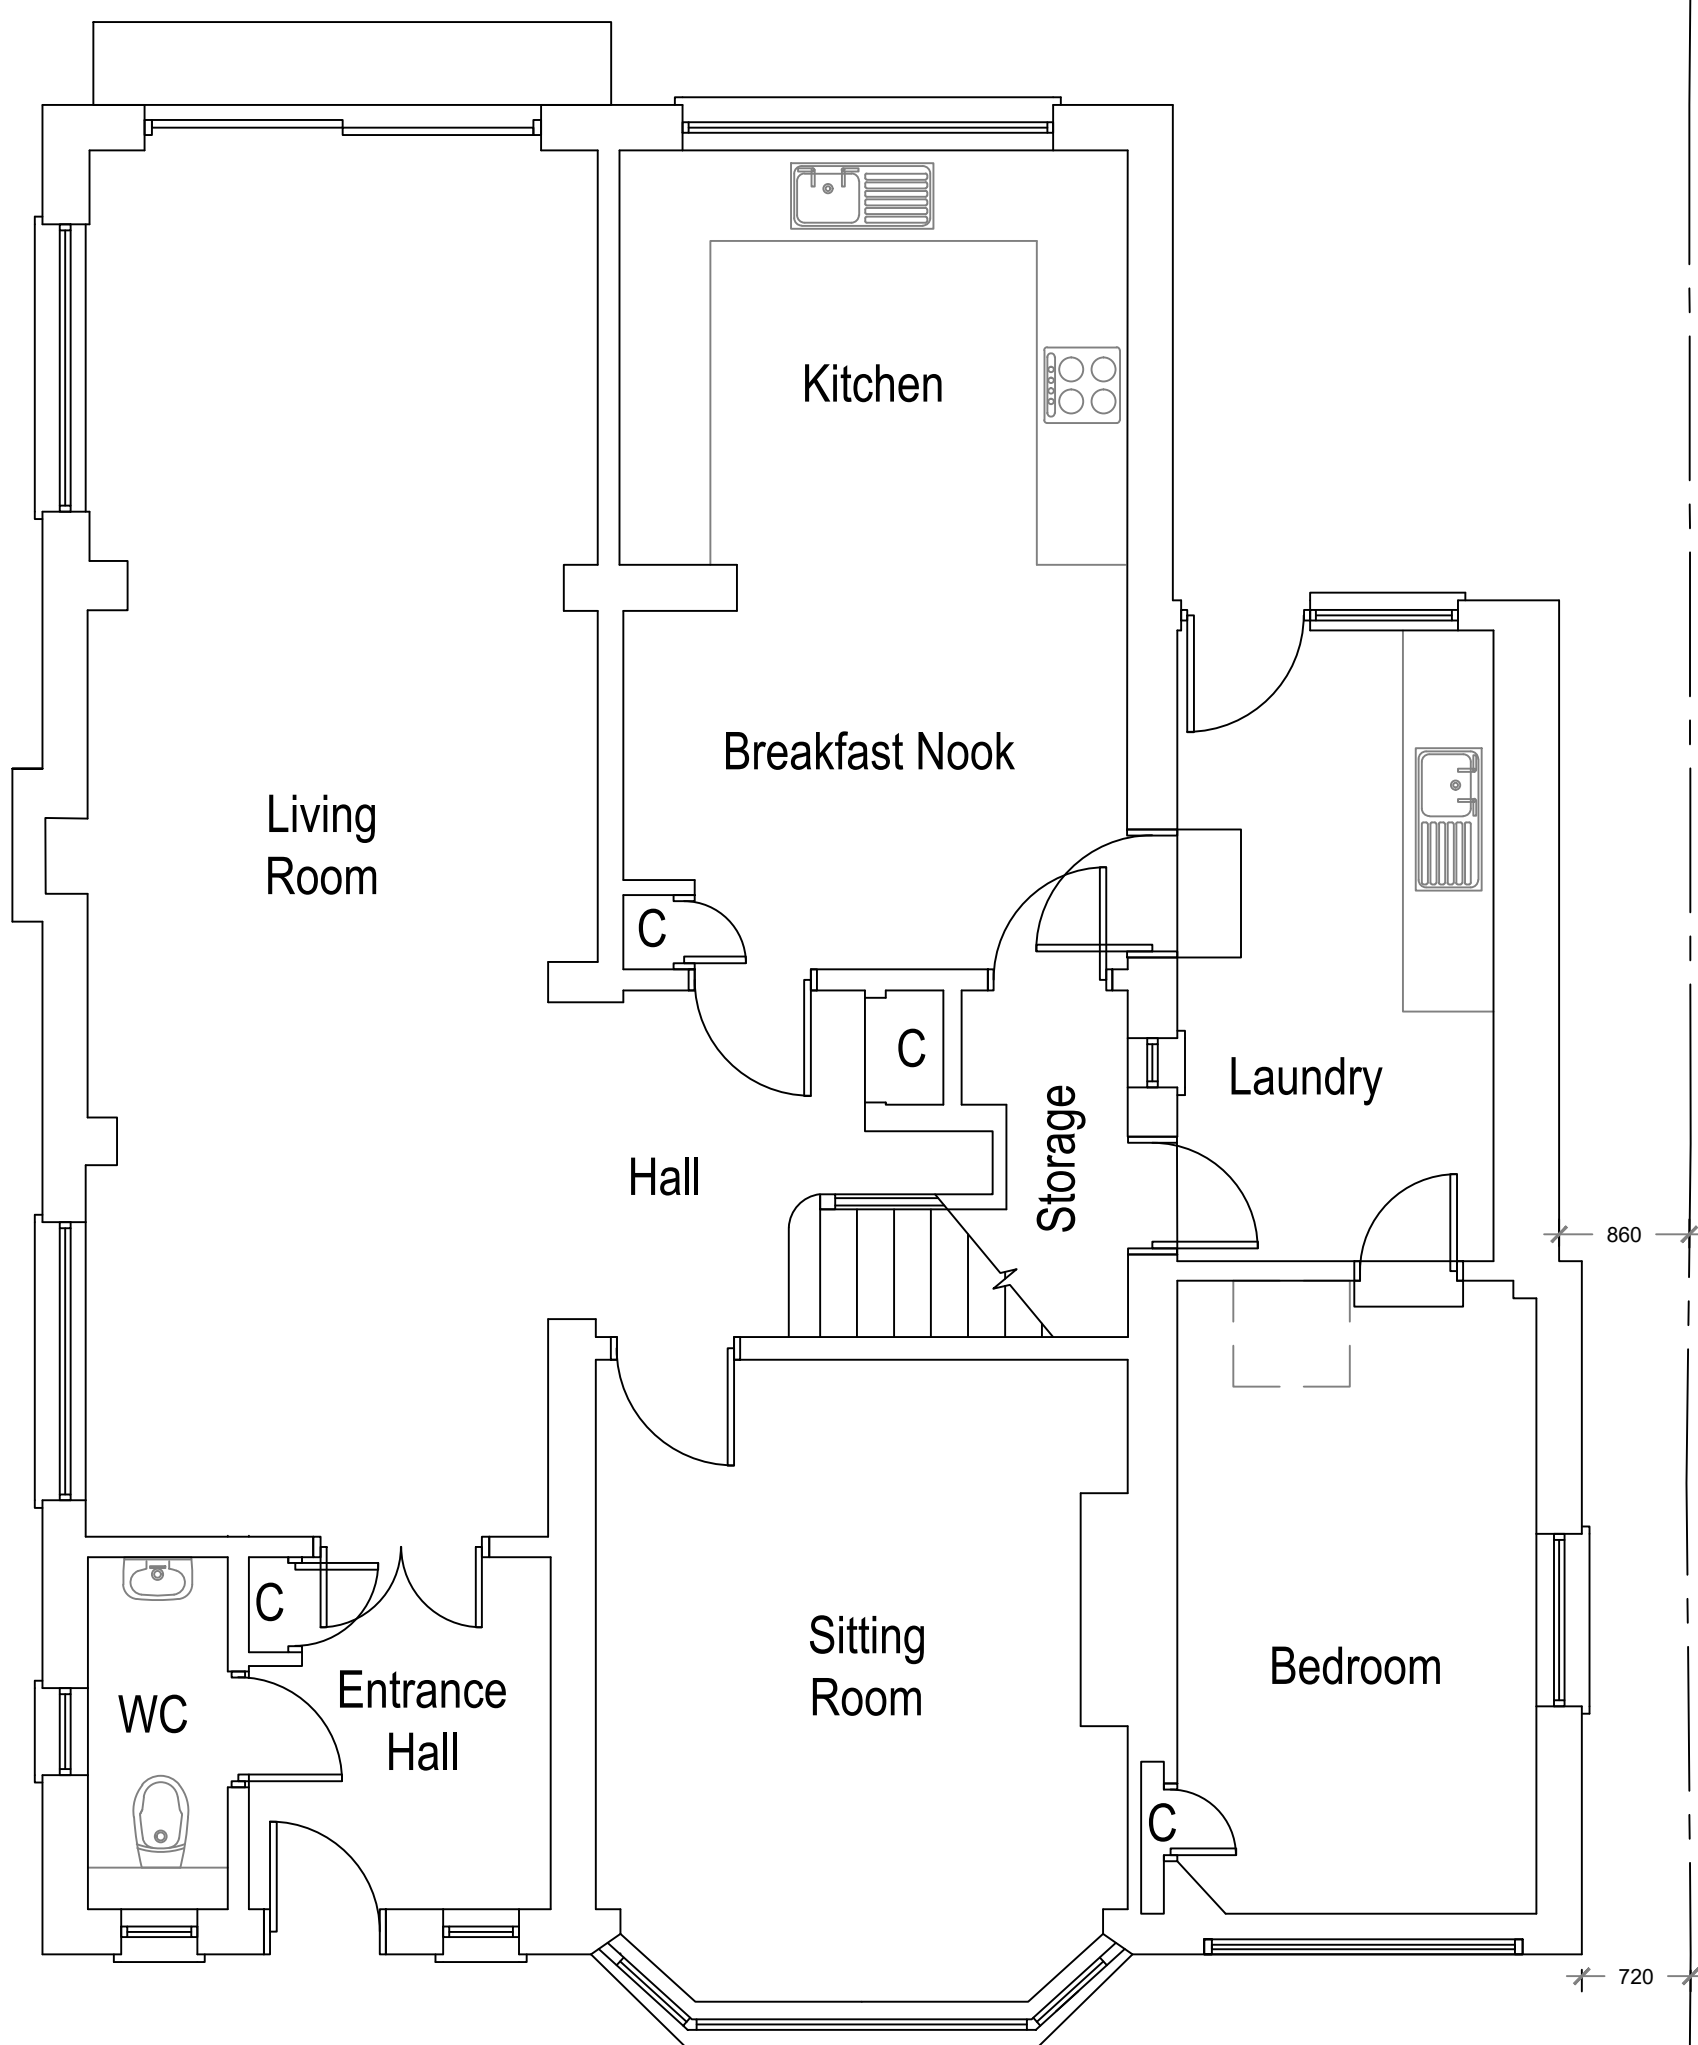

Existing Ground Floor Plan
Scale 1:50

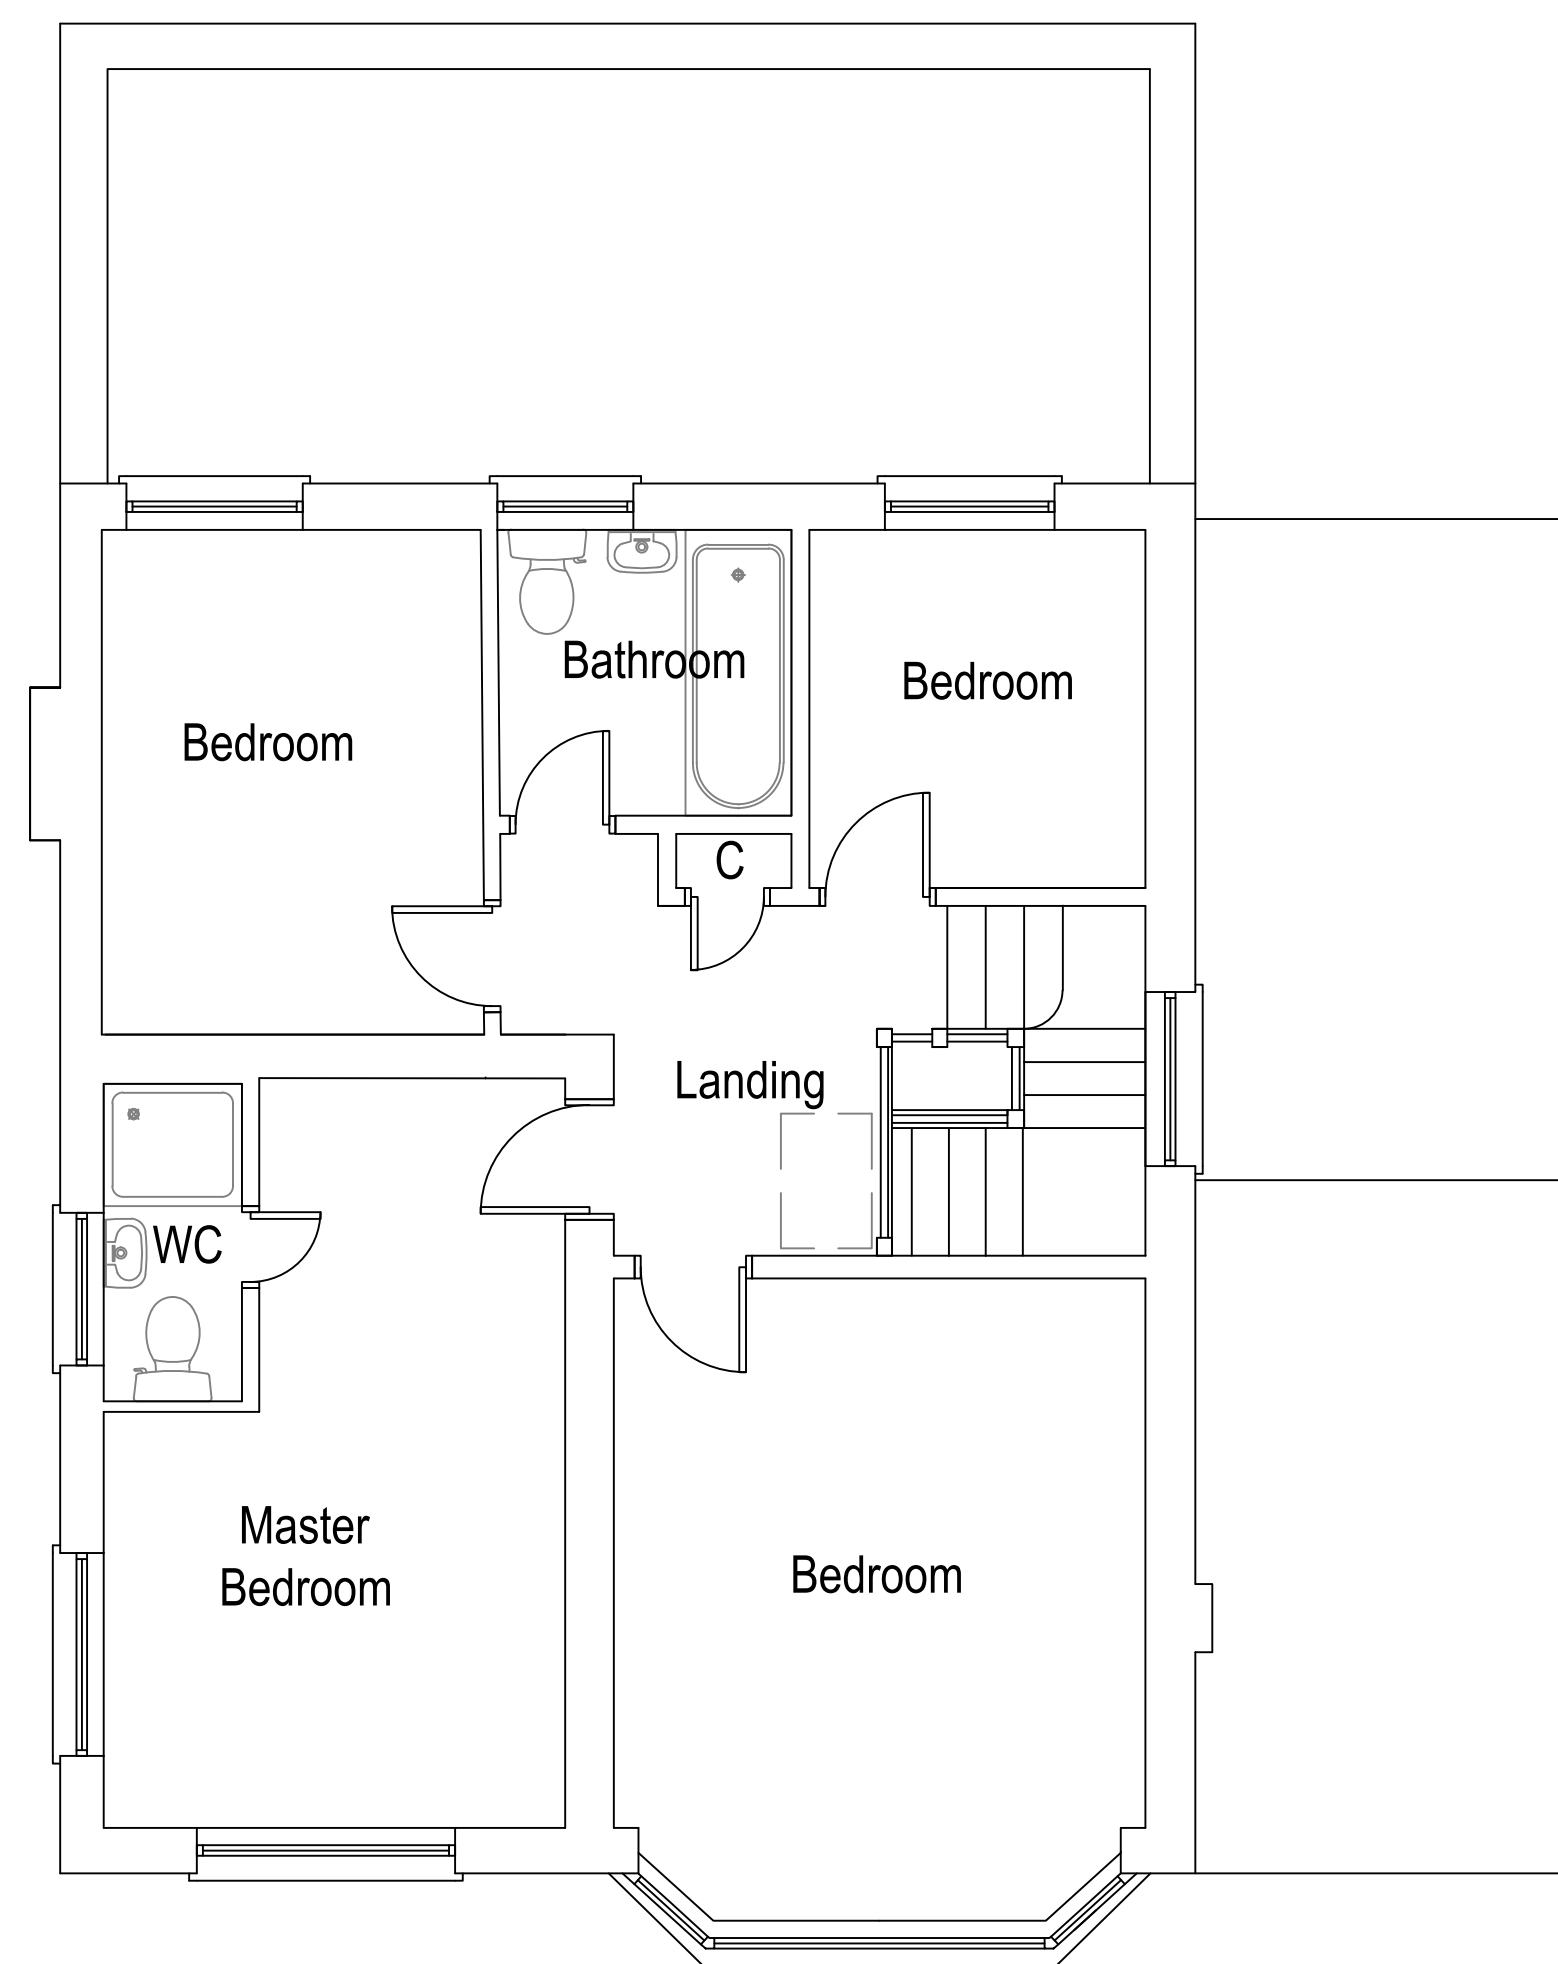

Existing First Floor Plan
Scale 1:50

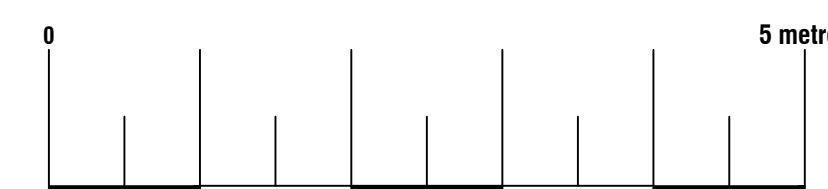


Arkiplan
74 Cardiff Road, CF15 7QE • Enquiries@ArkiPlan.co.uk

Site	103 Church Rd, Earley, Reading RG6 1HG	Date	03.07.2024
		Sheet	22-1468 D02 REV 13
		Job	Windows Replacement
		Scale	As Shown@A1
Title Number	BK185930	Title	As Shown




Existing East Elevation
Scale 1:50

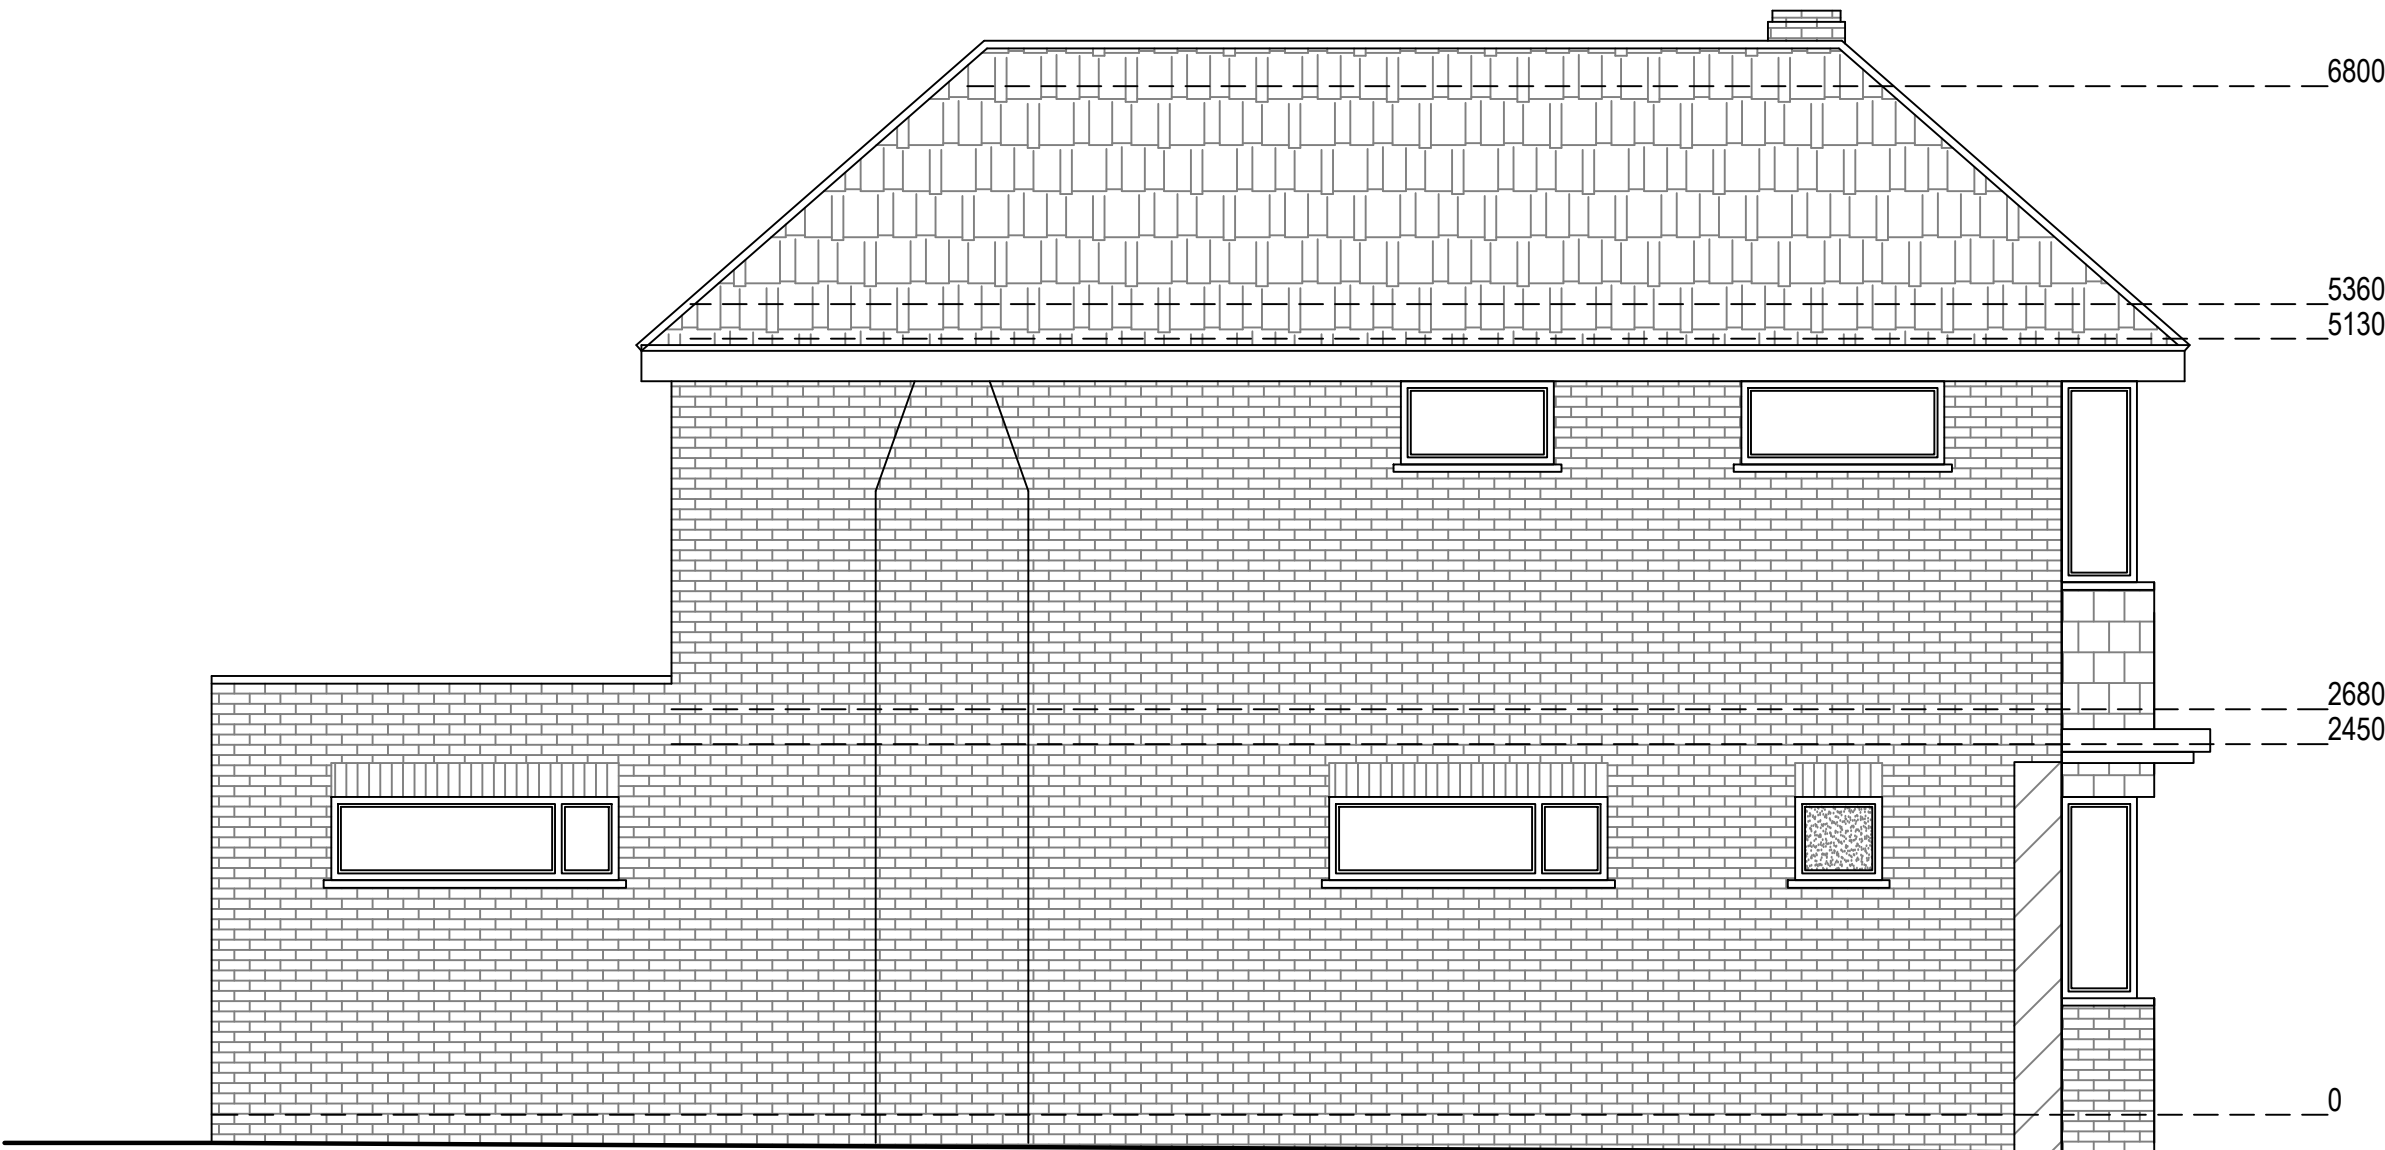


Existing South Elevation
Scale 1:50






Existing West Elevation
Scale 1:50

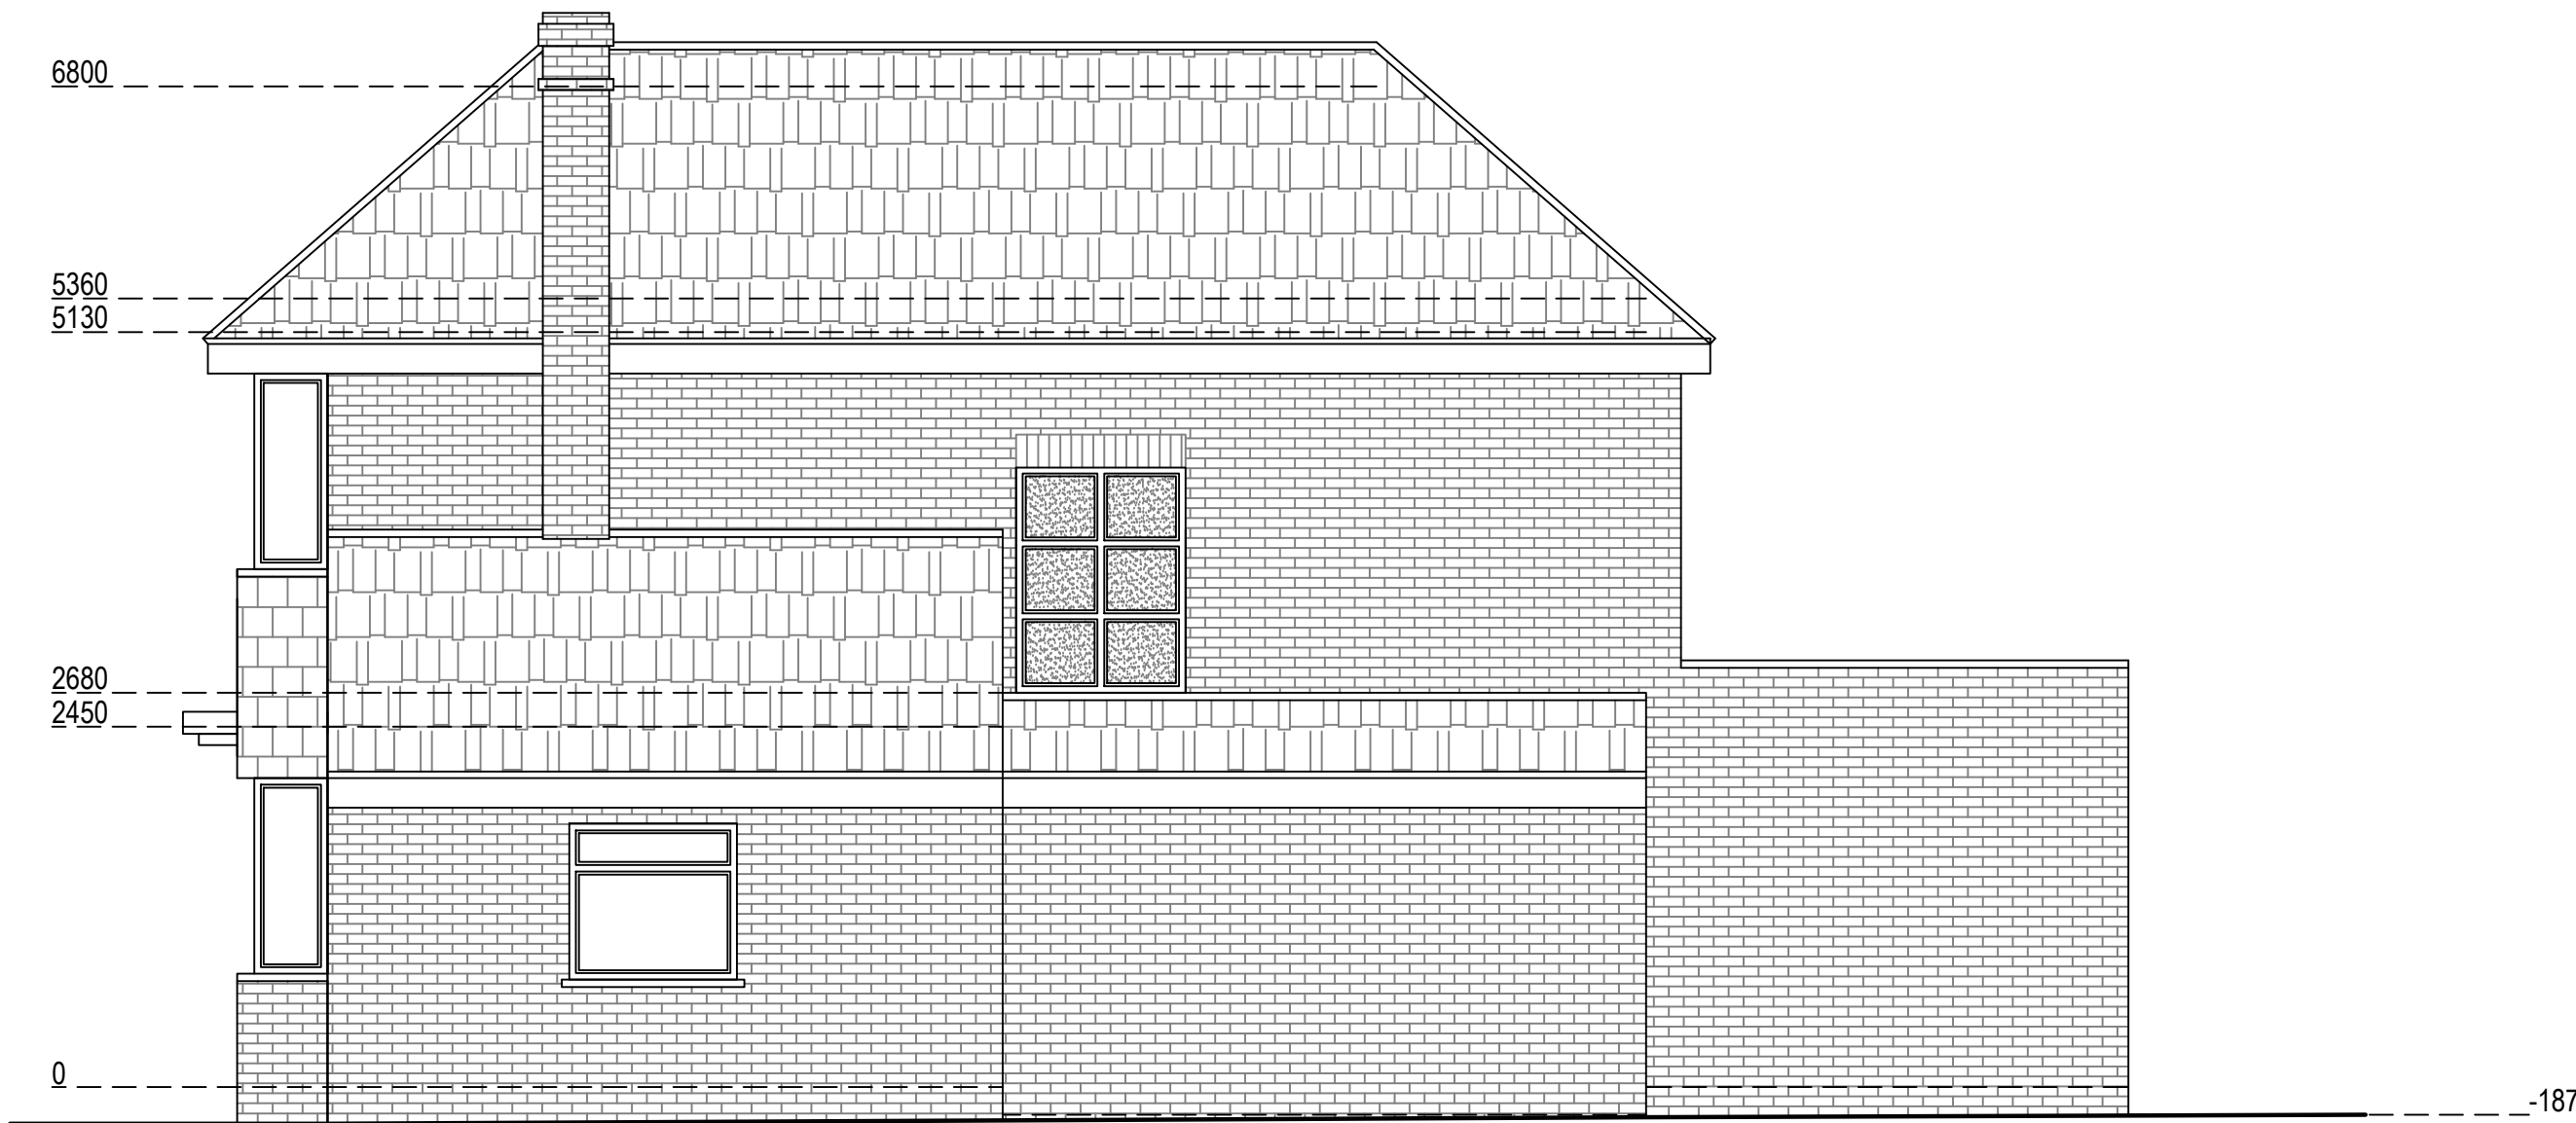

Existing North Elevation
Scale 1:50

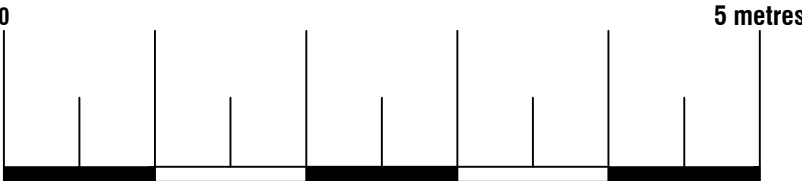

Arkiplan 74 Cardiff Road, CF15 7QE • Enquiries@ArkiPlan.co.uk			
Site	103 Church Rd, Earley, Reading RG6 1HG	Date	03.07.2024
		Sheet	22-1468 D03 REV 13
		Job	Windows Replacement
		Scale	As Shown@A1
Title Number	BK185930	Title	As Shown

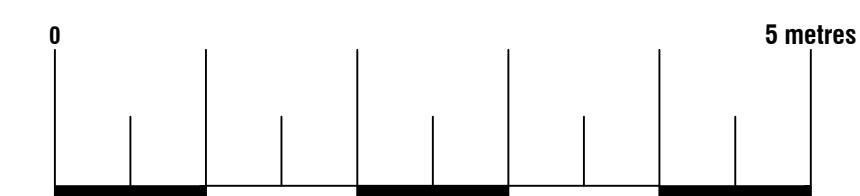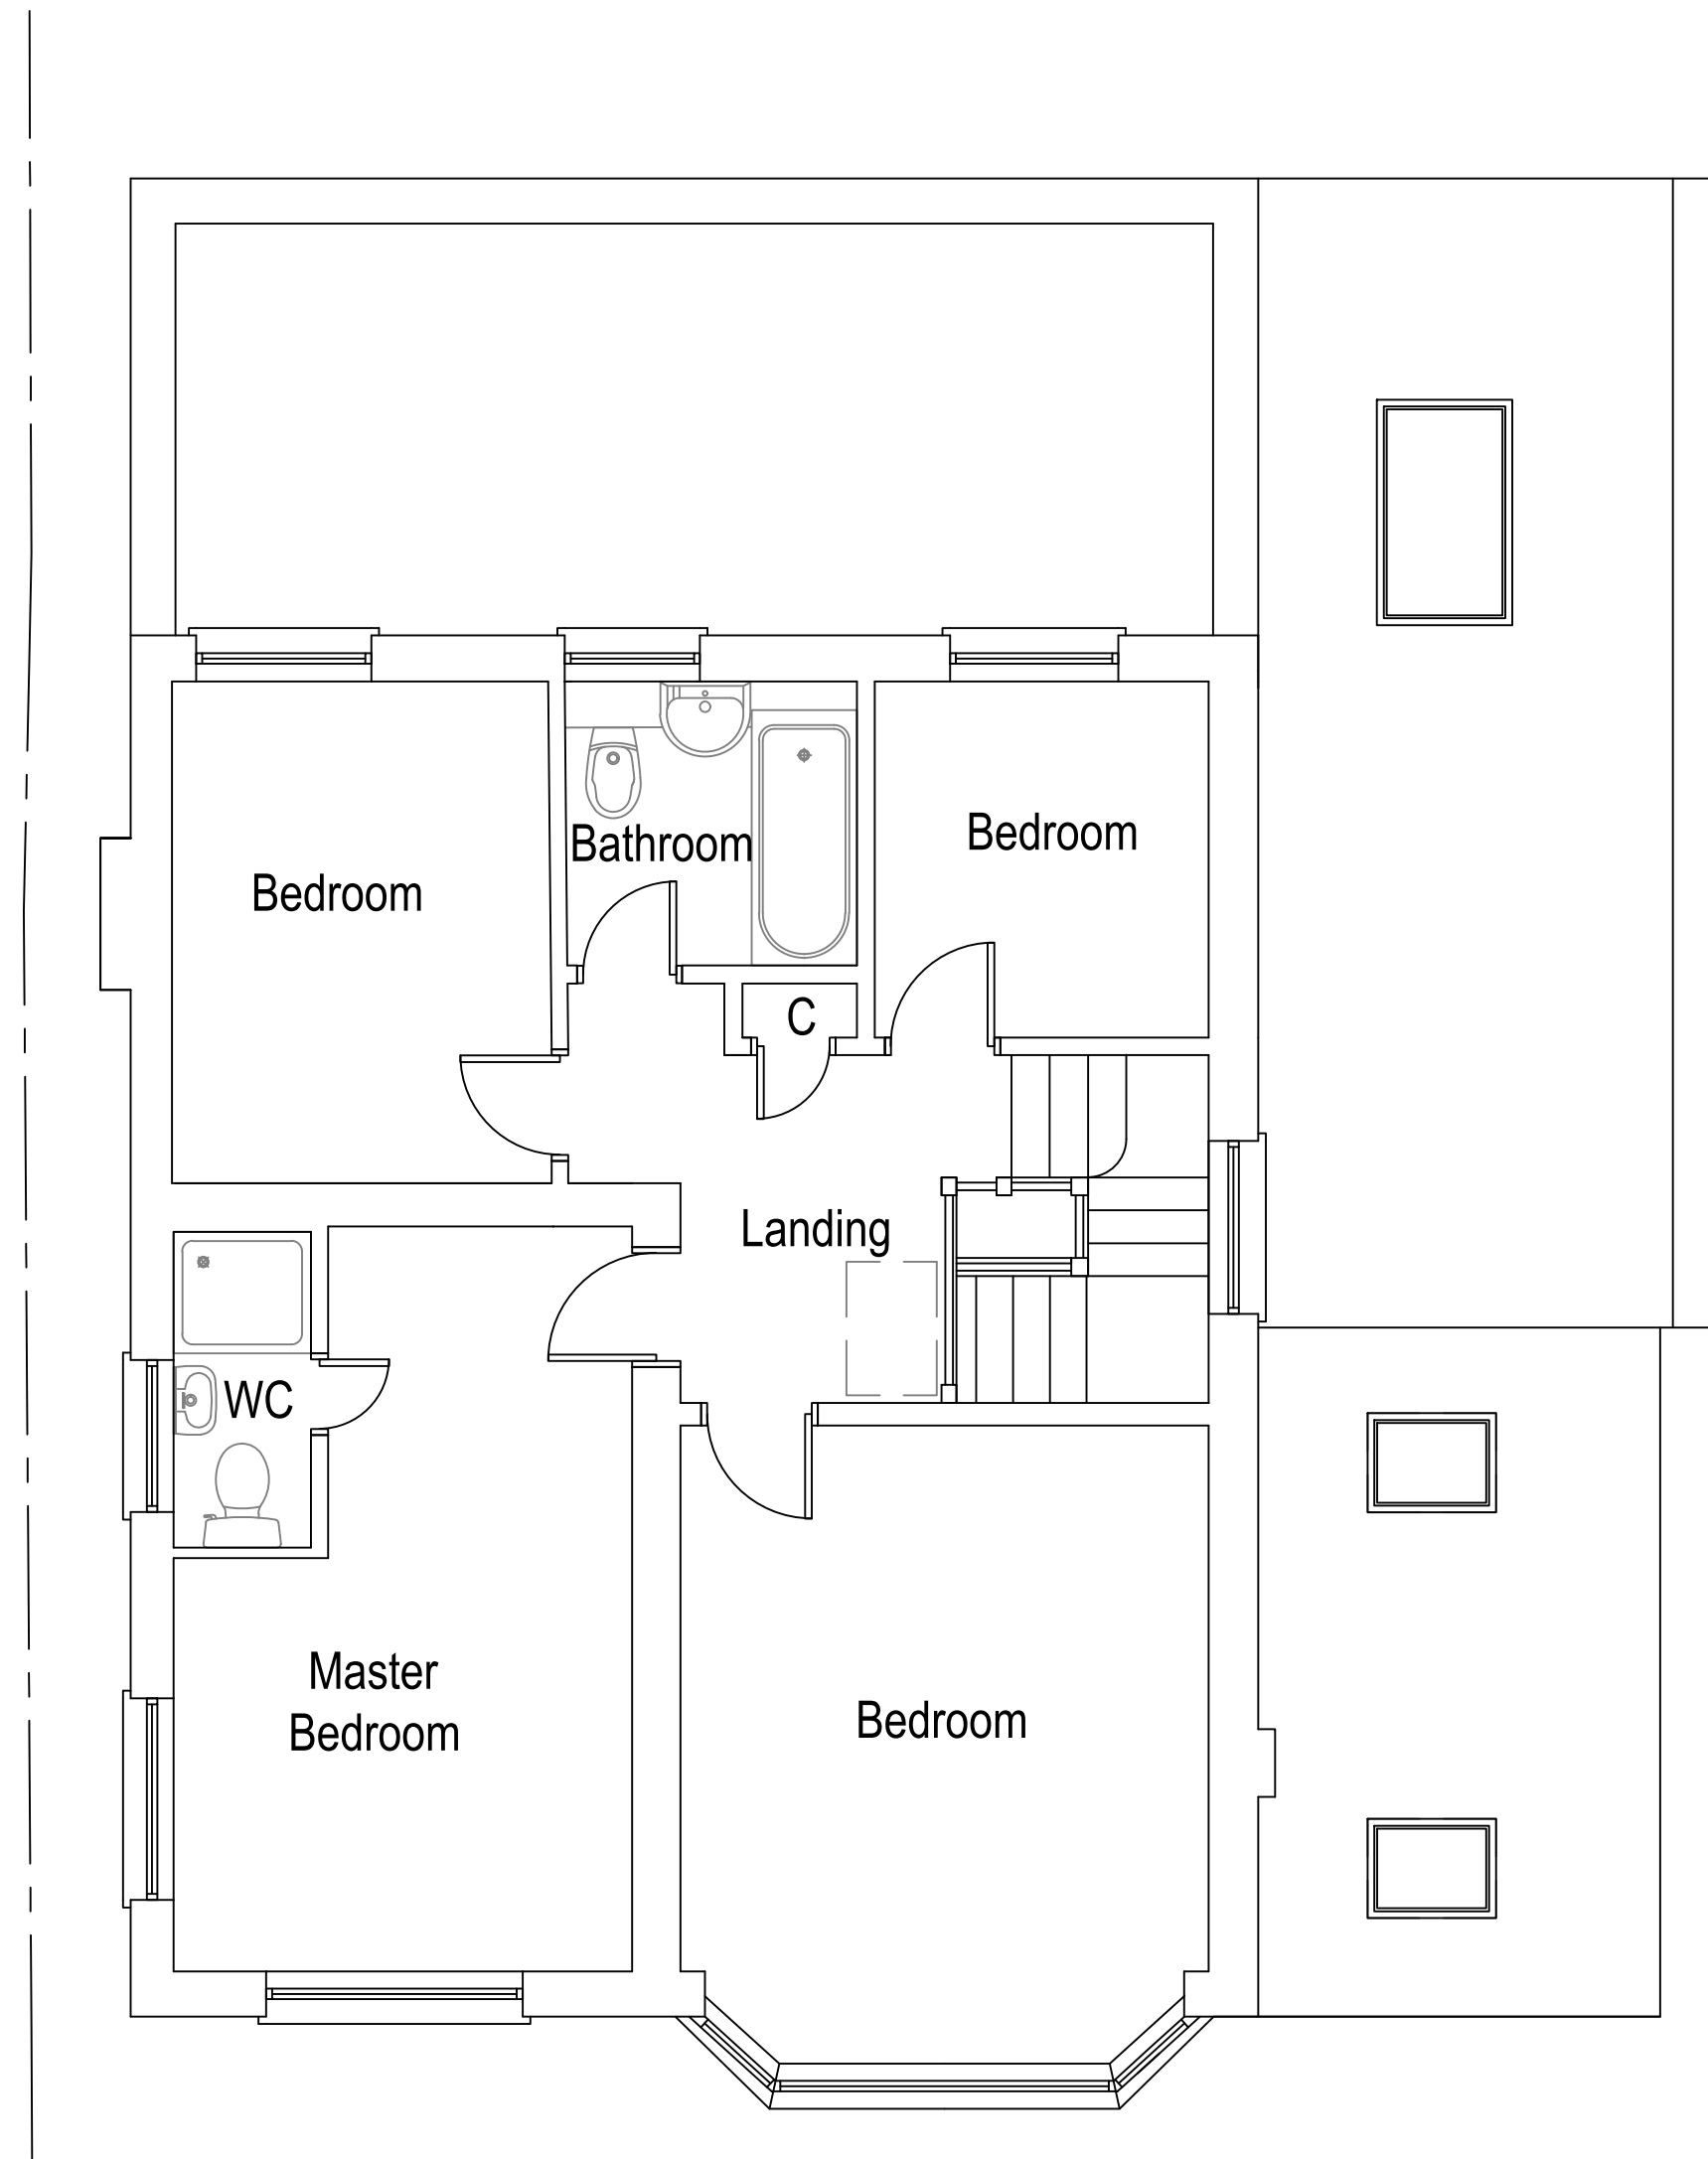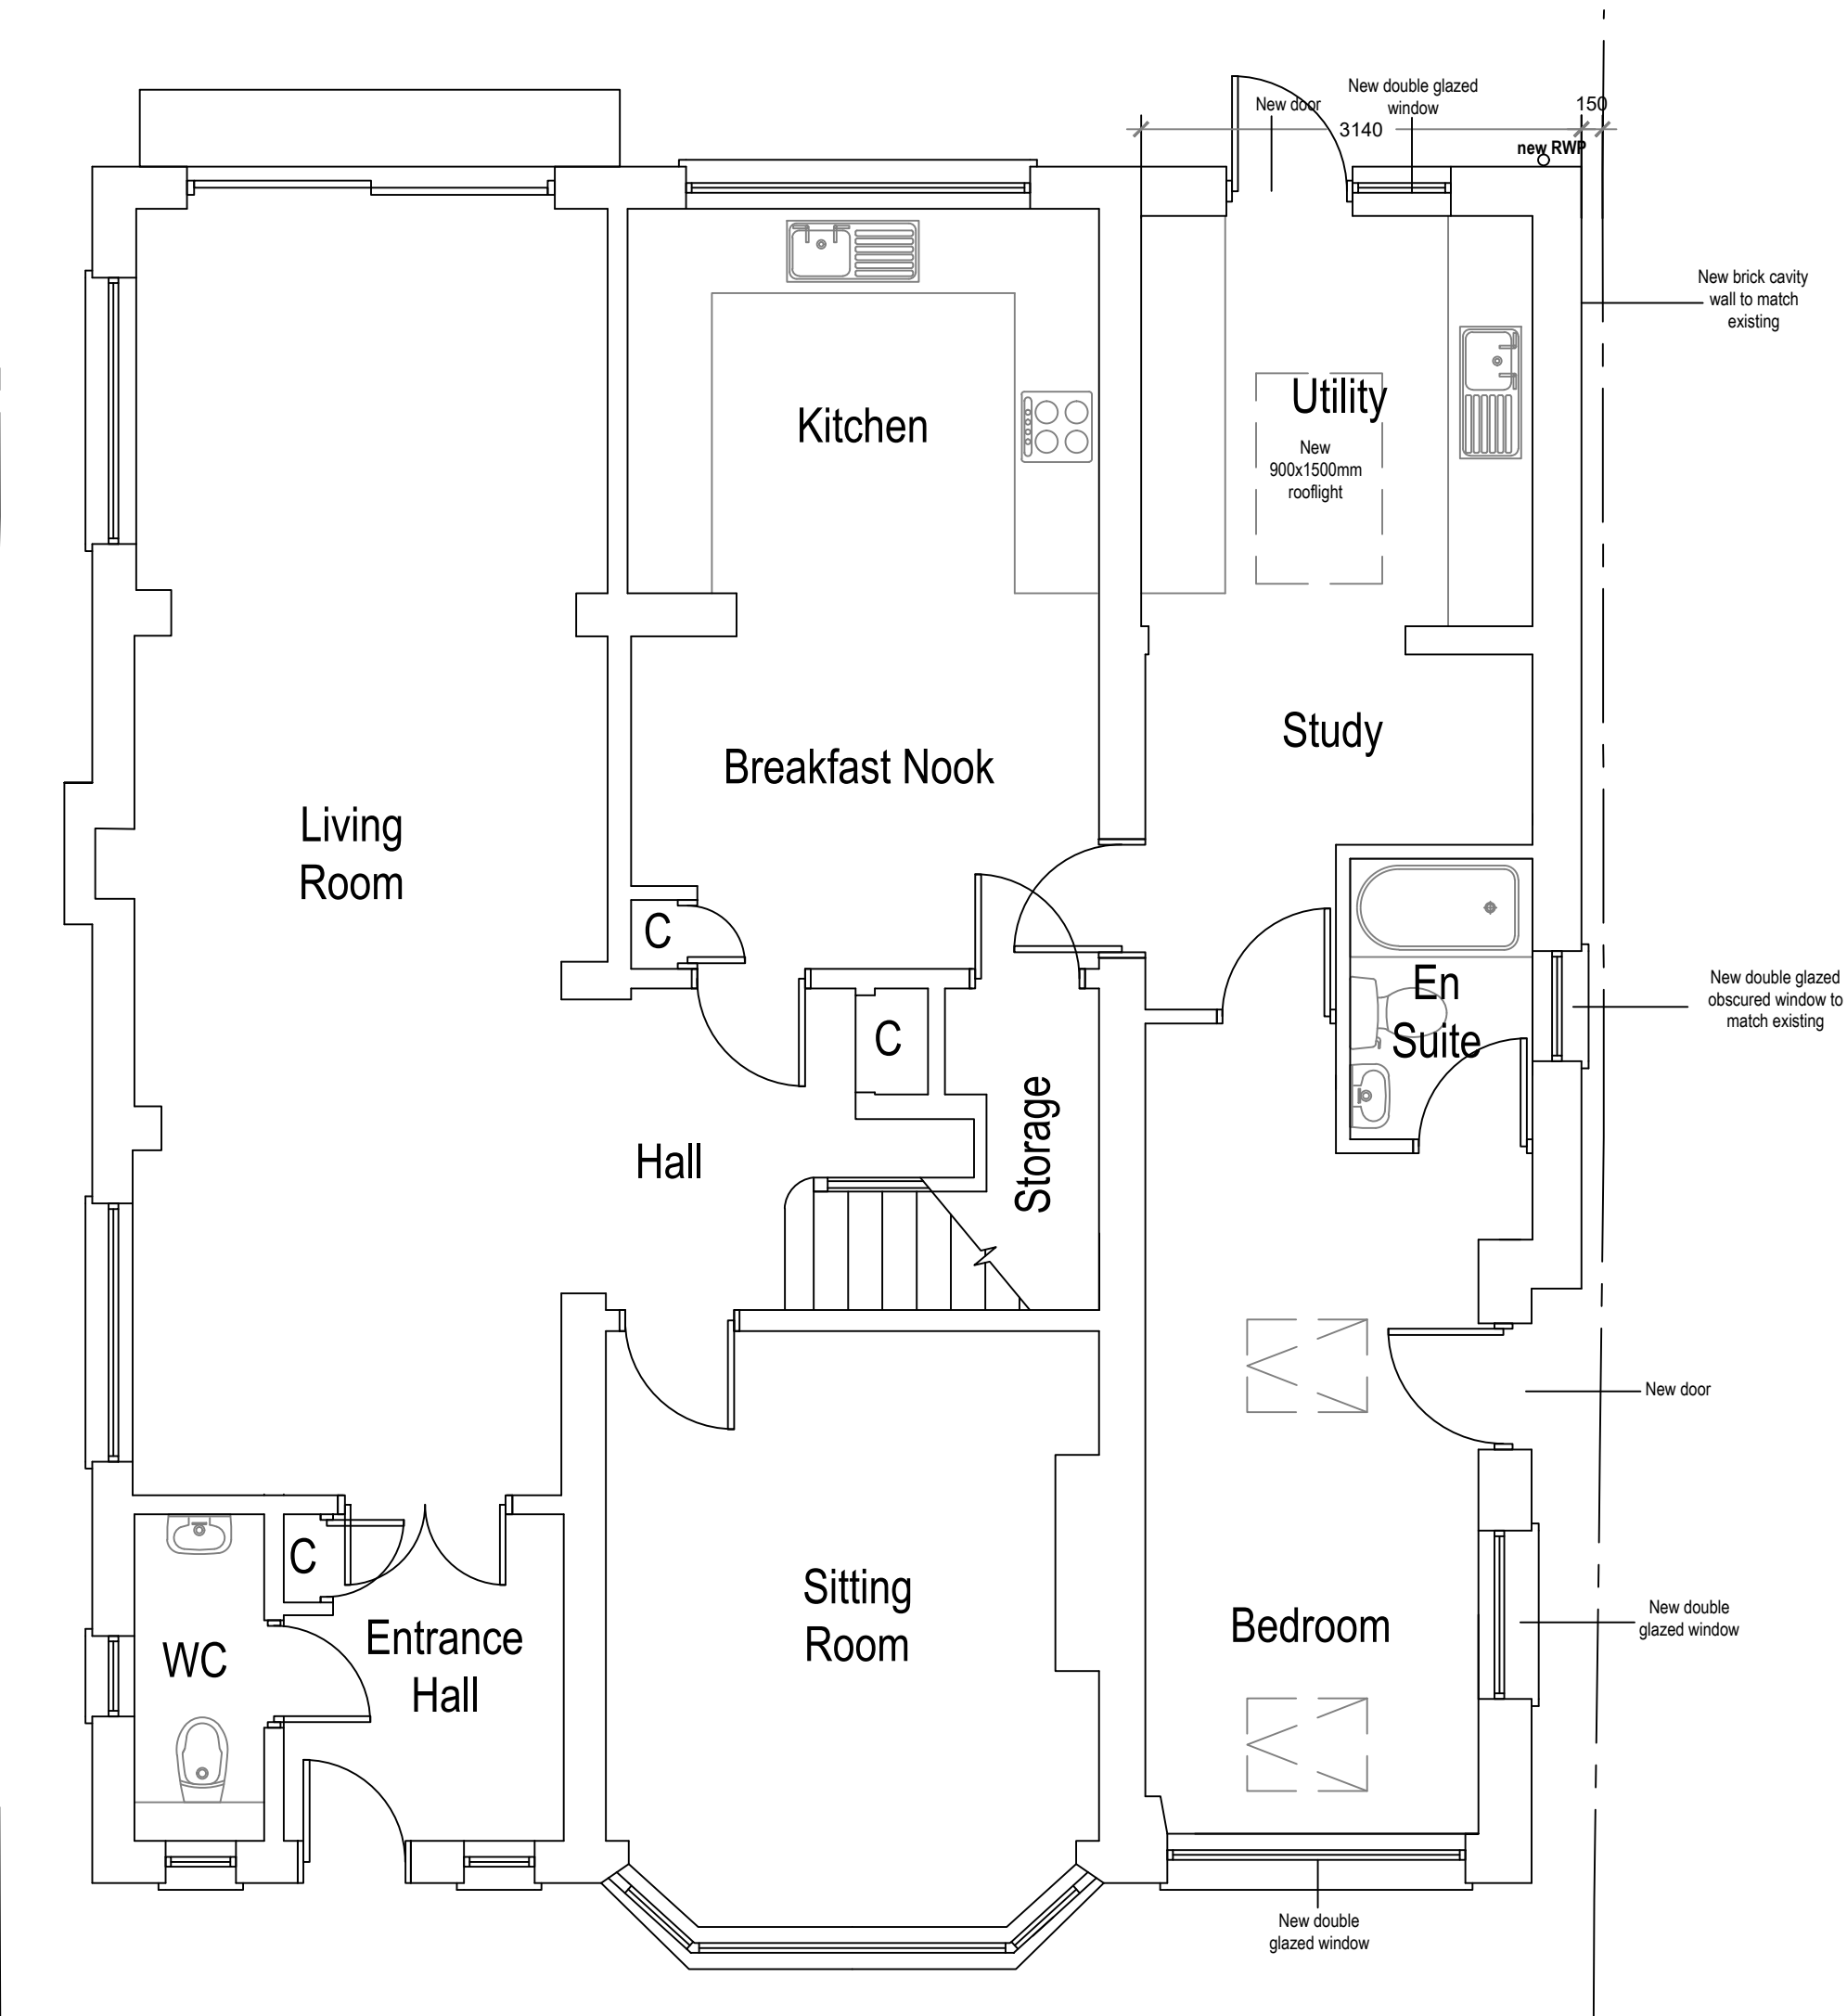


Arkiplan

74 Cardiff Road, CF15 7QE • Enquiries@ArkiPlan.co.uk


Site	103 Church Rd, Earley, Reading RG6 1HG	Date	03.07.2024
		Sheet	22-1468 D04 REV 13
		Job	Windows Replacement
		Scale	As Shown@A1
Title Number	BK185930	Title	As Shown




Proposed East Elevation
Scale 1:50

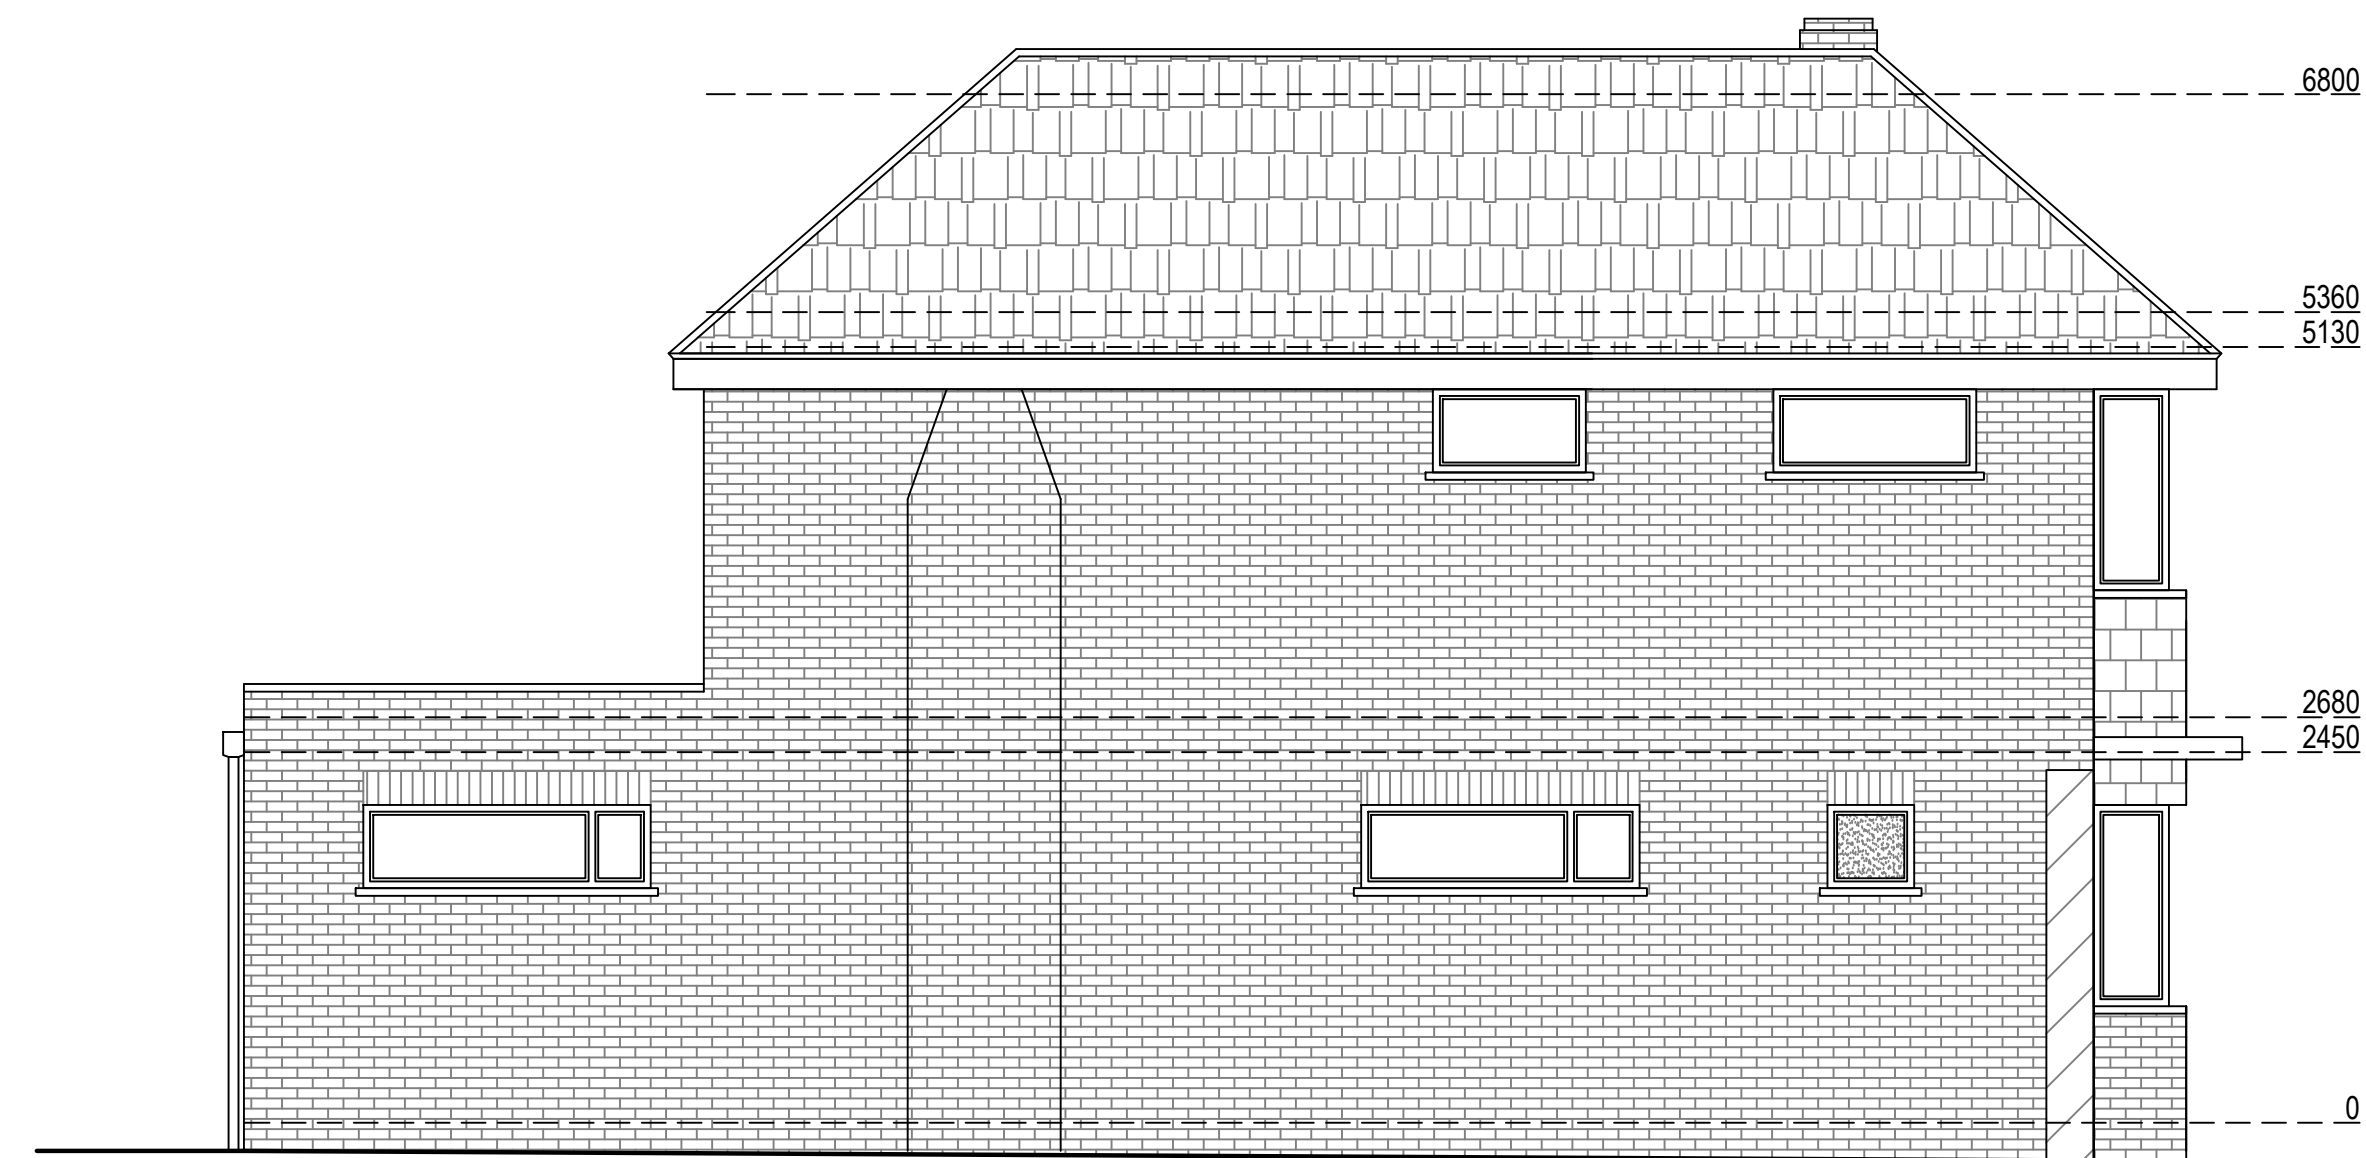


Proposed South Elevation
Scale 1:50

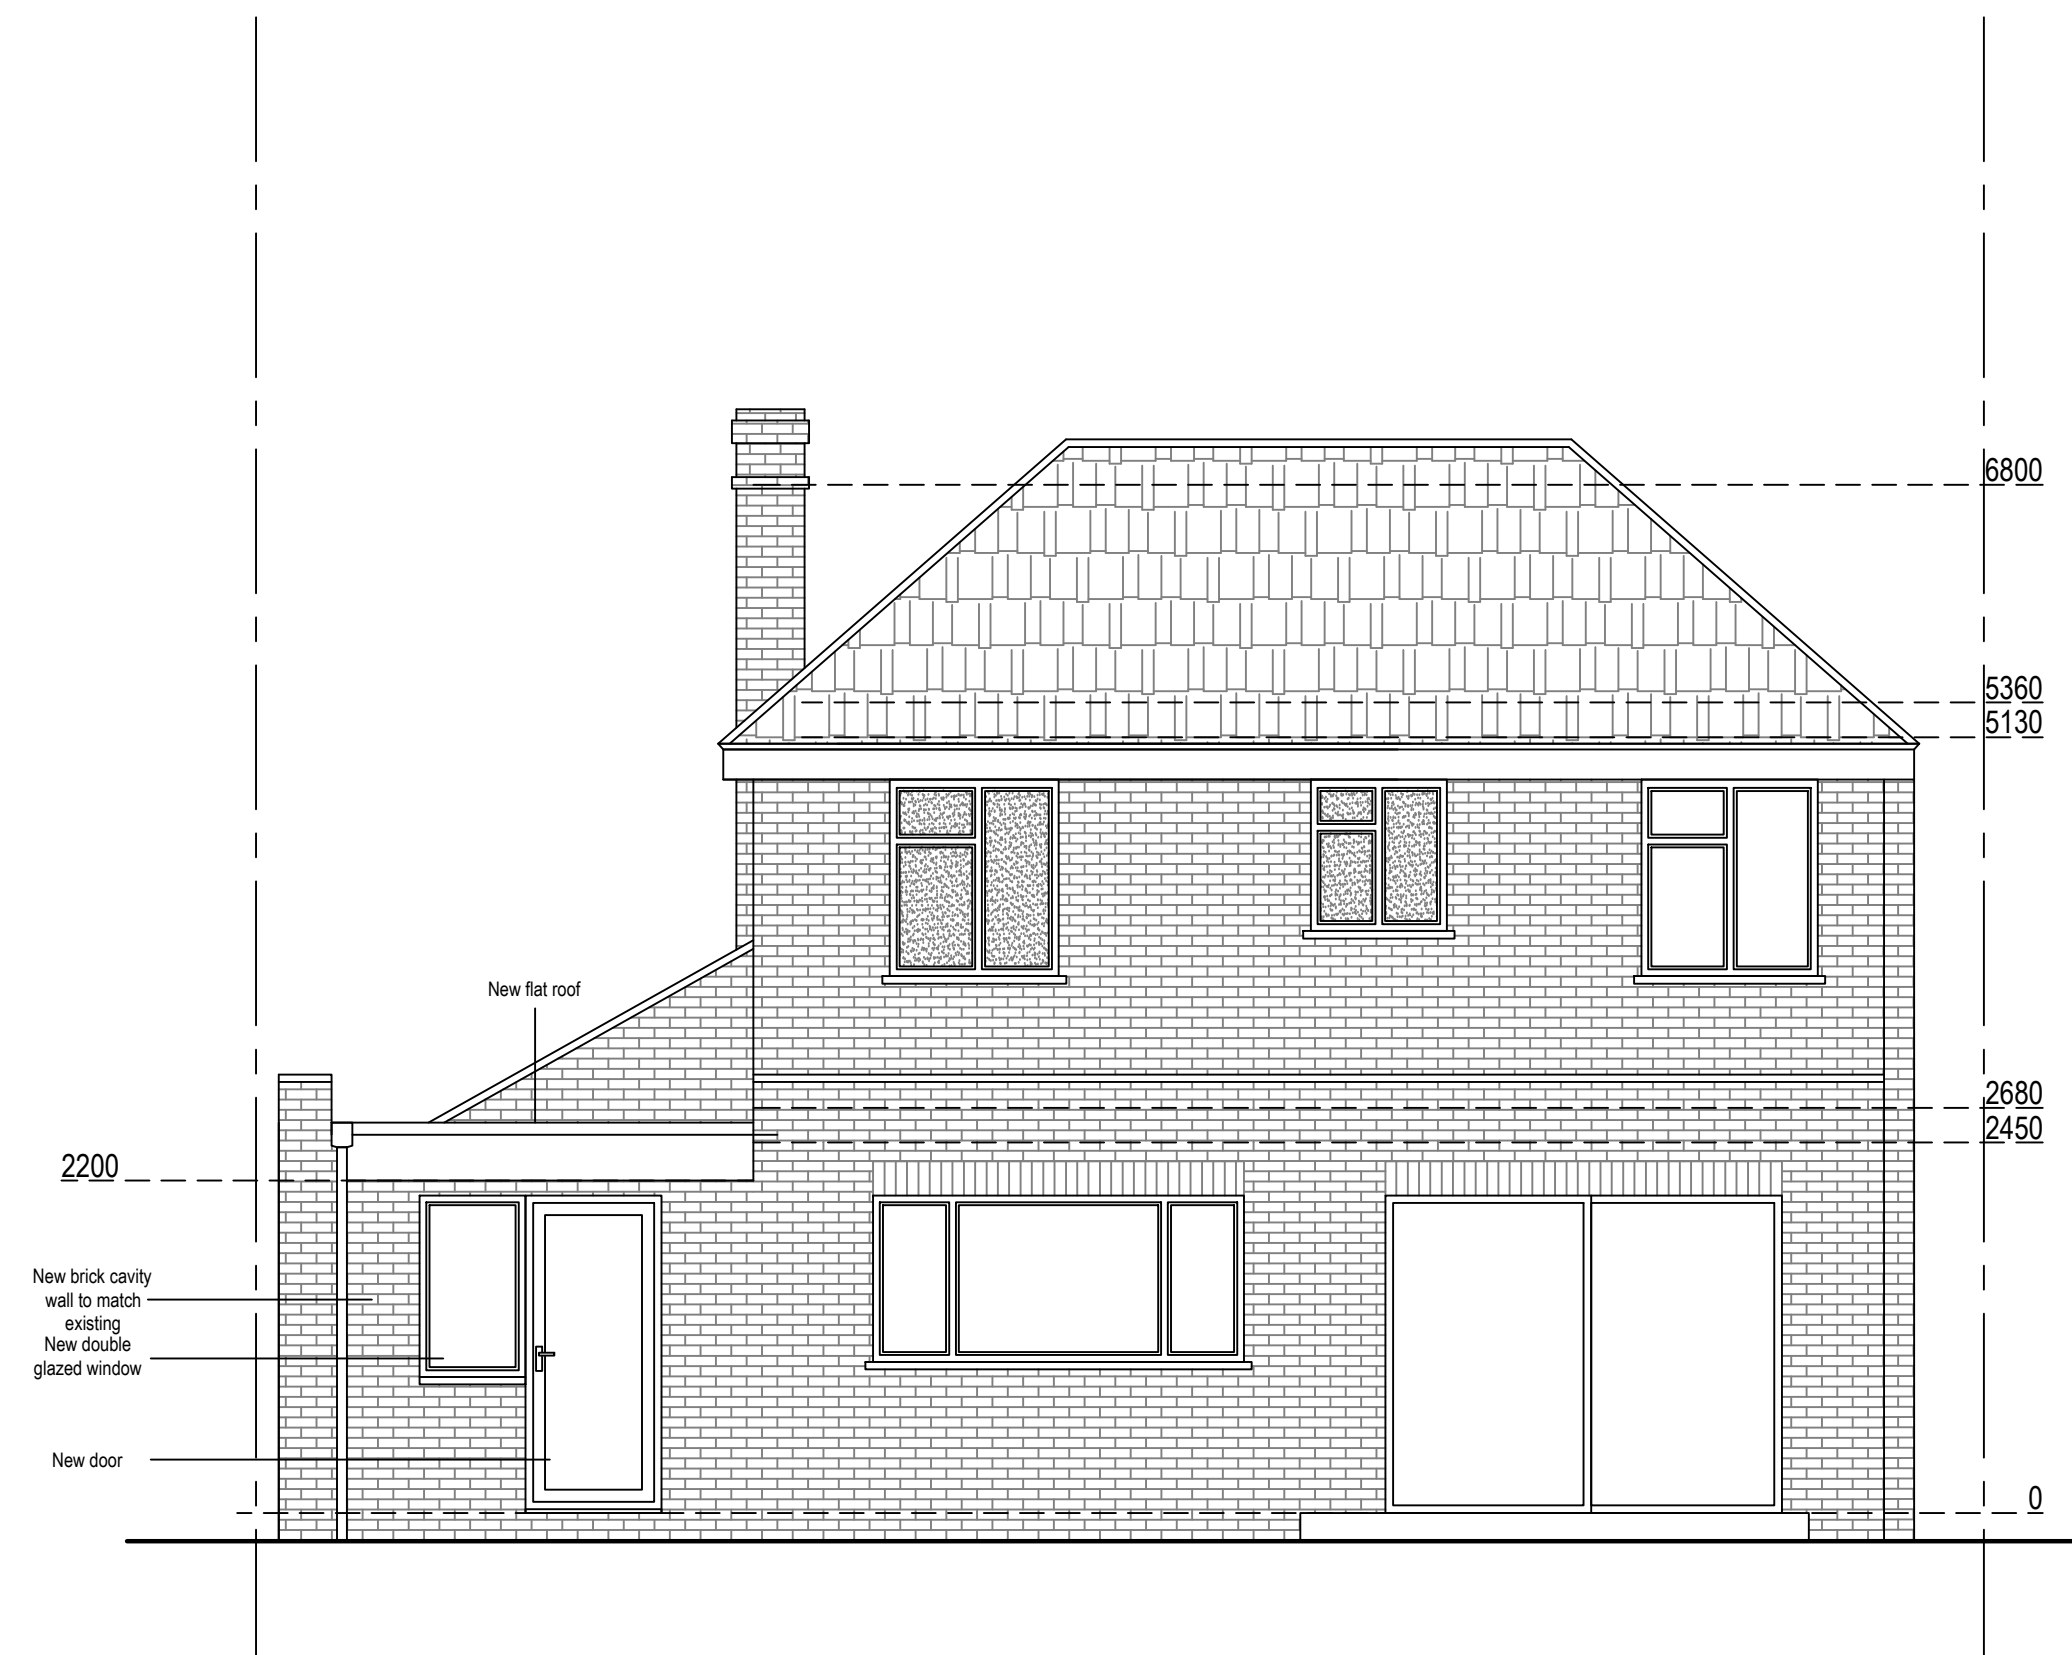

Proposed West Elevation
Scale 1:50

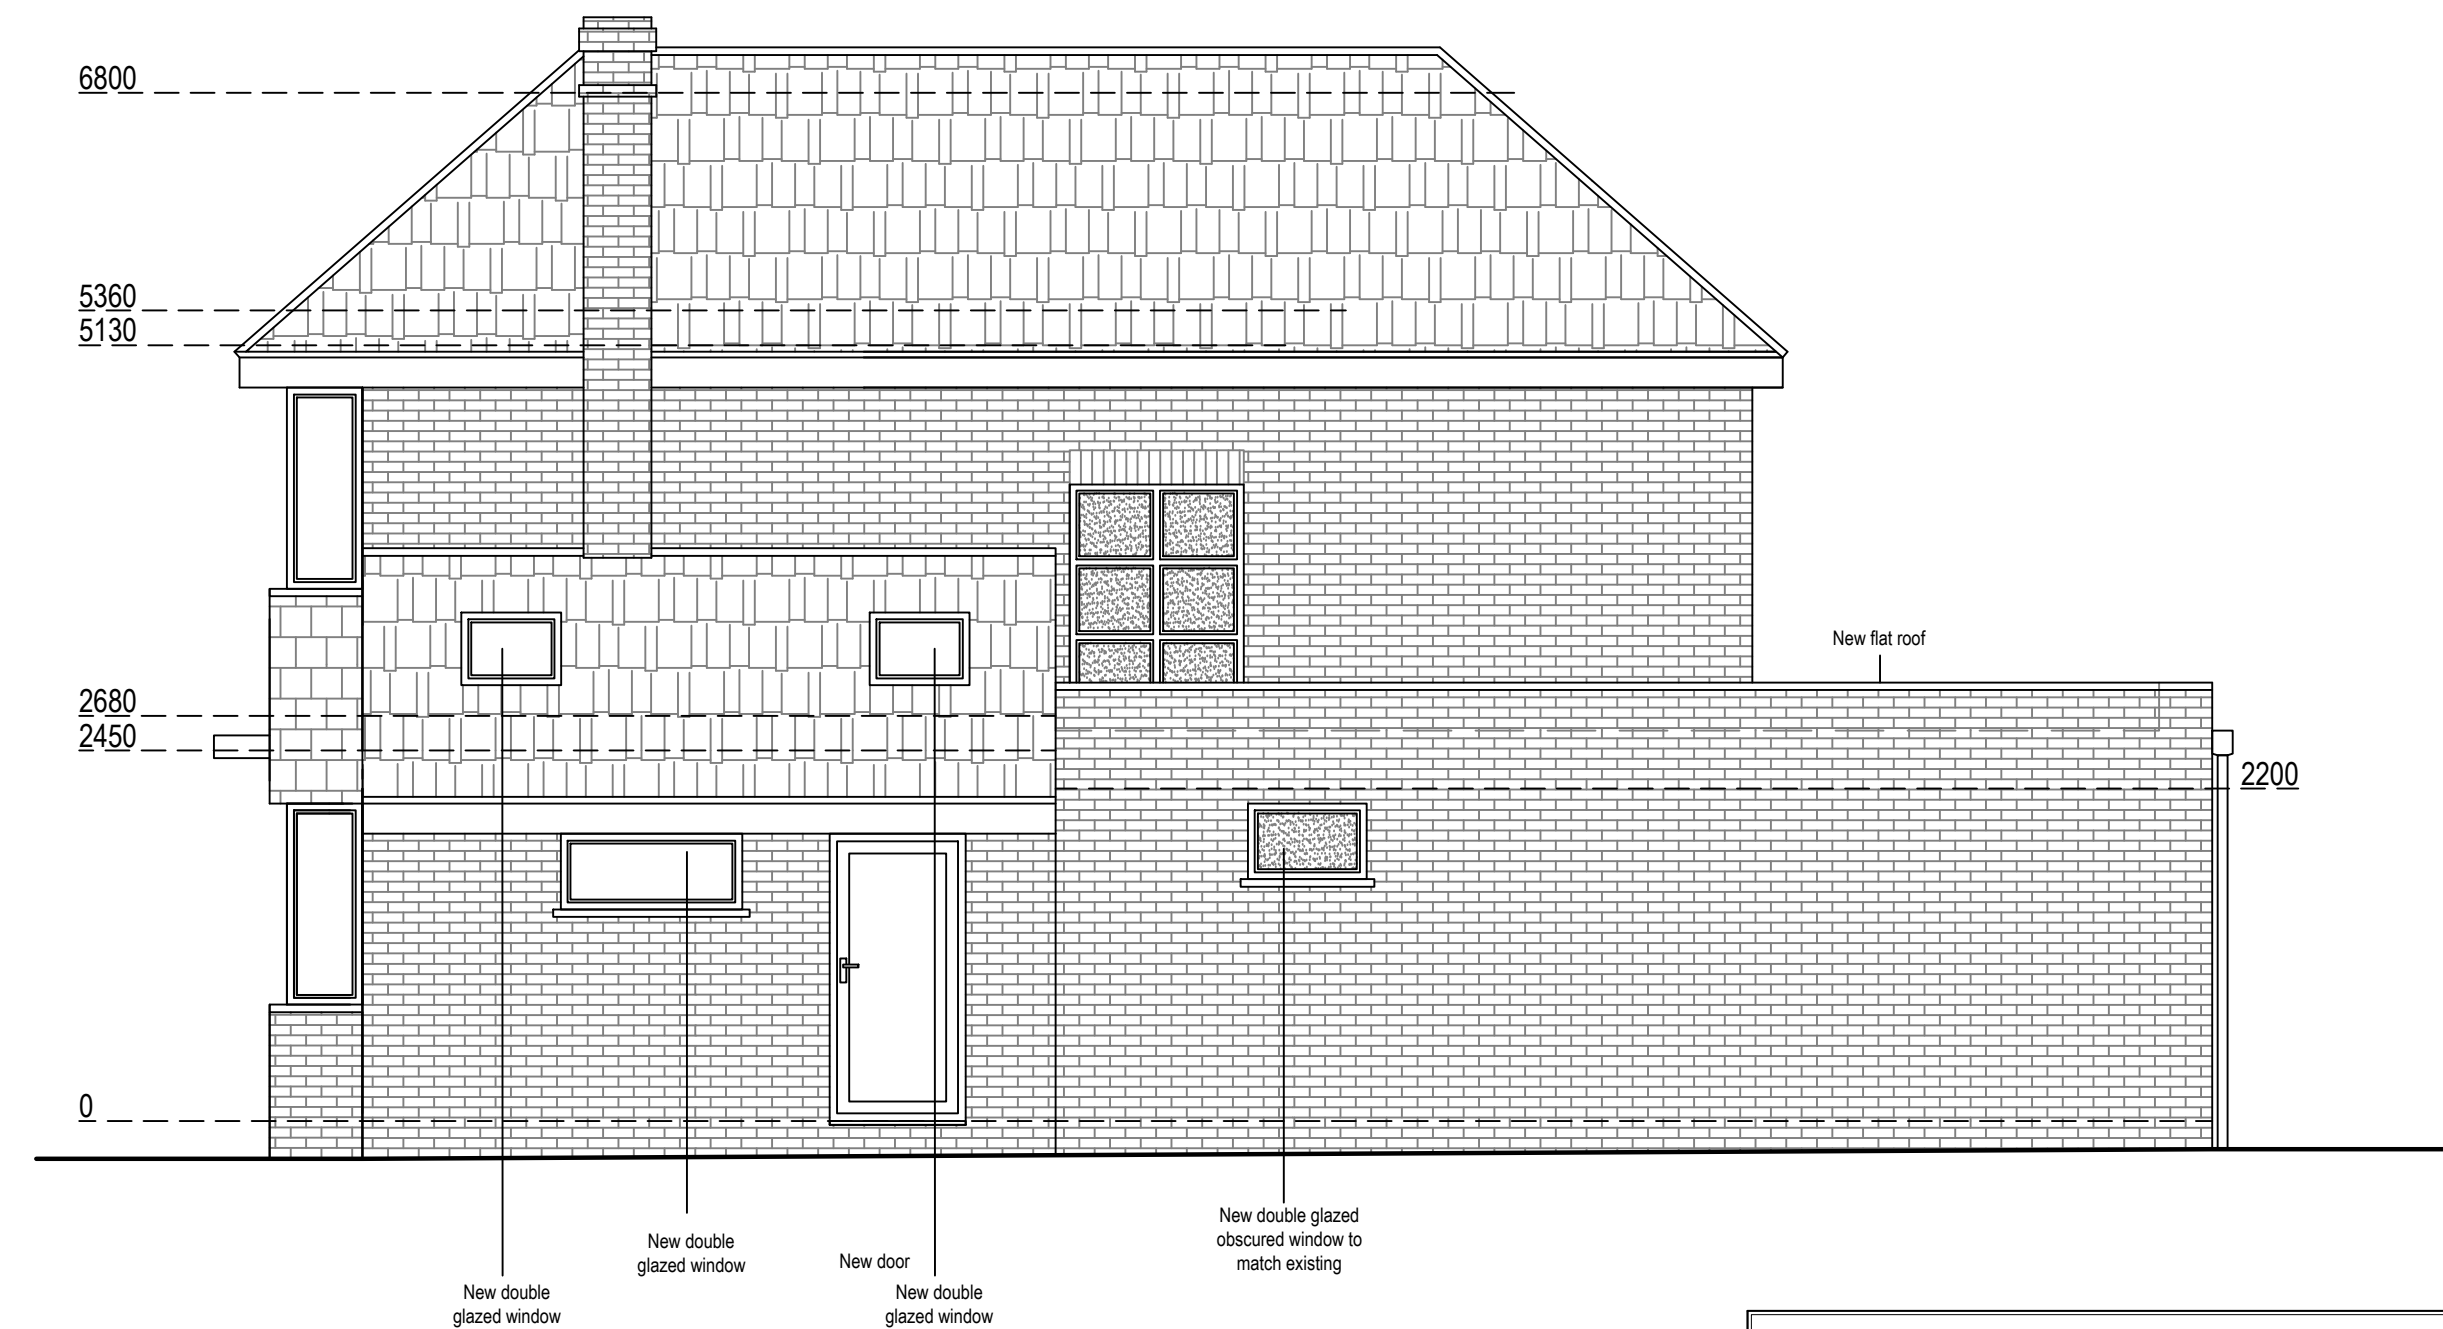

Proposed North Elevation
Scale 1:50

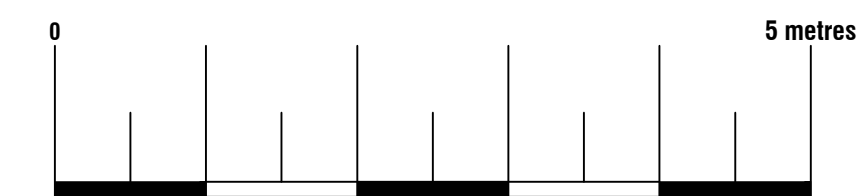

Arkiplan 74 Cardiff Road, CF15 7QE • Enquiries@ArkiPlan.co.uk			
Site	103 Church Rd, Earley, Reading RG6 1HG	Date	03.07.2024
		Sheet	22-1468 D05 REV 13
		Job	Windows Replacement
		Scale	As Shown@A1
Title Number	BK185930	Title	As Shown