




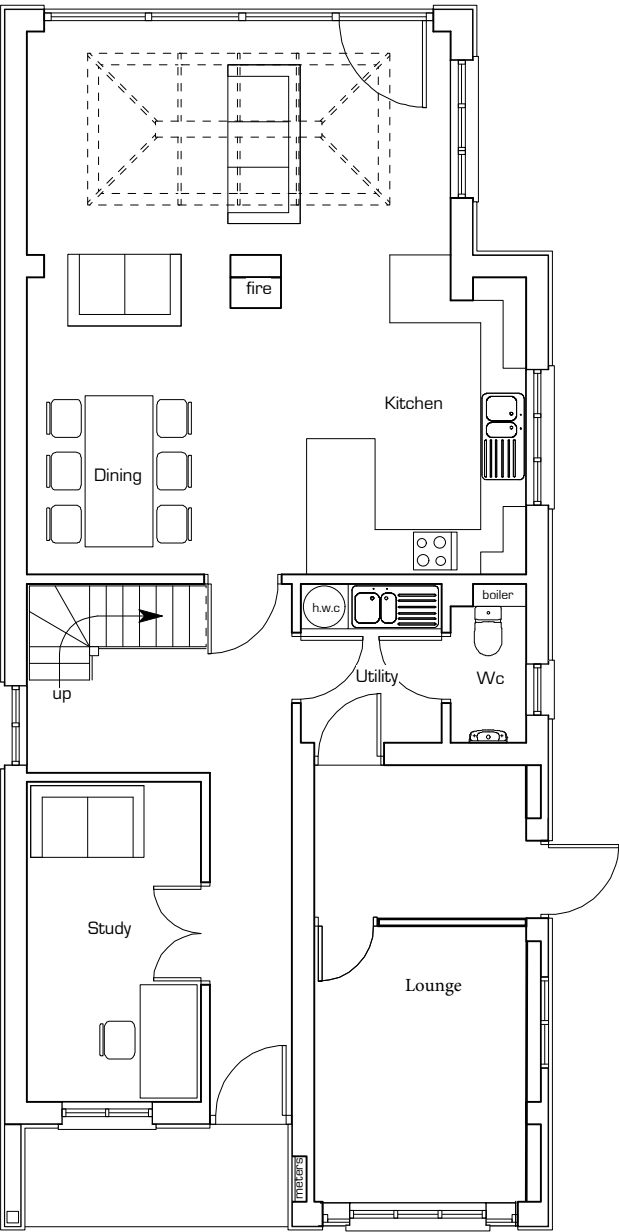


GROUND FLOOR PLAN

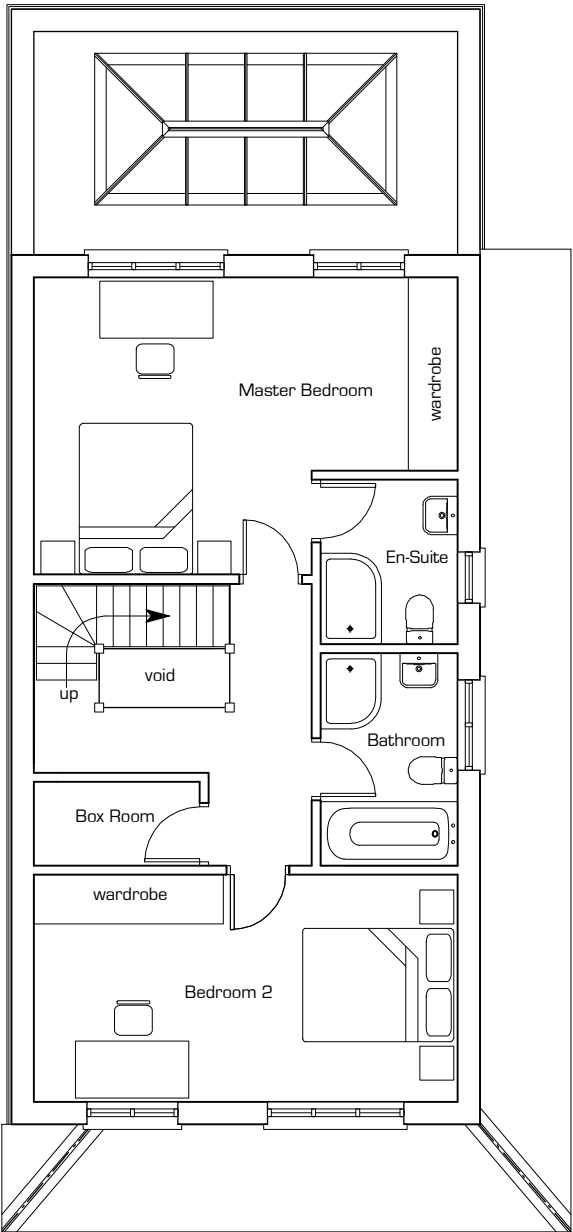


FIRST FLOOR PLAN

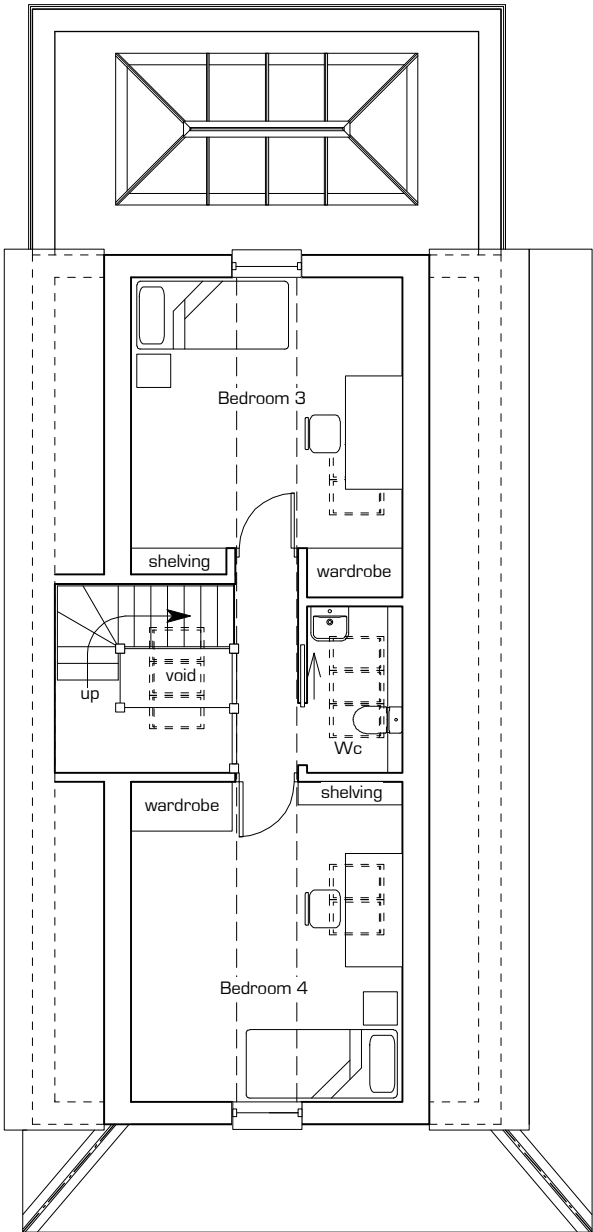

SECOND FLOOR PLAN

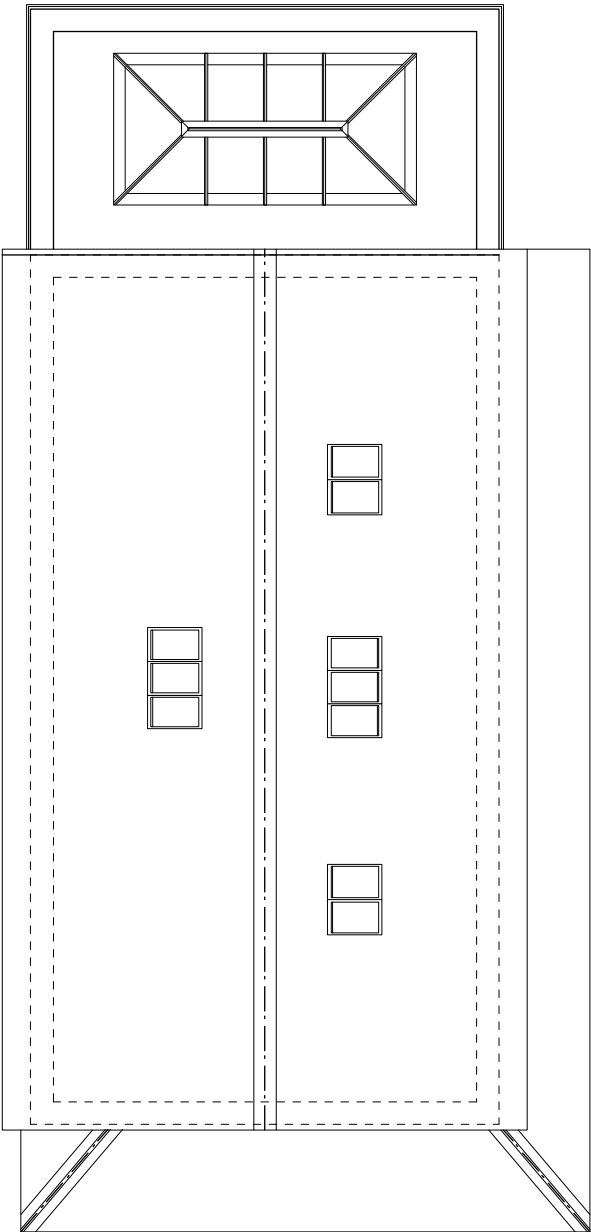


ROOF PLAN

 

Notes

This drawing was produced for Development and Building Control purposes only; all dimensions should be checked and confirmed on-site by the Contractor prior to setting out, fabrication, and/or ordering of any materials. This drawing alone is insufficient to form a contract; it should be used in conjunction with Notes, Specifications, Schedule of Work or other priced document, and the Agreement. Atherstone White Architecture will not be liable for any damage, failings or loss, relating to any element of the design which is a consequence of any designs, acts or omissions of any third party. All Engineer's information to take precedence.

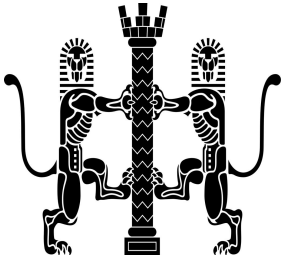

Atherstone White Architecture
RIBA Chartered Practice
The Maisonette
18 Bulmershe Rd
Reading RG1 5RJ

telephone: 0118 9353477
mobile: 07989 309302

CLIENT:	Mr & Mrs Holloway		
DRAWING TITLE:	No.81a Plans Proposed		
DATE:	07.09.2026	DWG No:	AWA12.06.08
SCALE:	1:100 @ A3	REVISION:	-
PROJECT:	Proposed garage conversion to habitable accommodation at: 81 Clares Green Road, 3 Mile Cross, Spencers Wood, RG71DU		