

DRG. REMAINS COPYRIGHT OF THE ARCHITECT.
DIMENSIONAL DISCREPANCIES TO BE REFERRED TO THE ARCHITECT
DO NOT SCALE



PRELIMINARY FOR APPROVAL CONSTRUCTION

DATE

-

REVISIONS Drawing

Scale 1:200

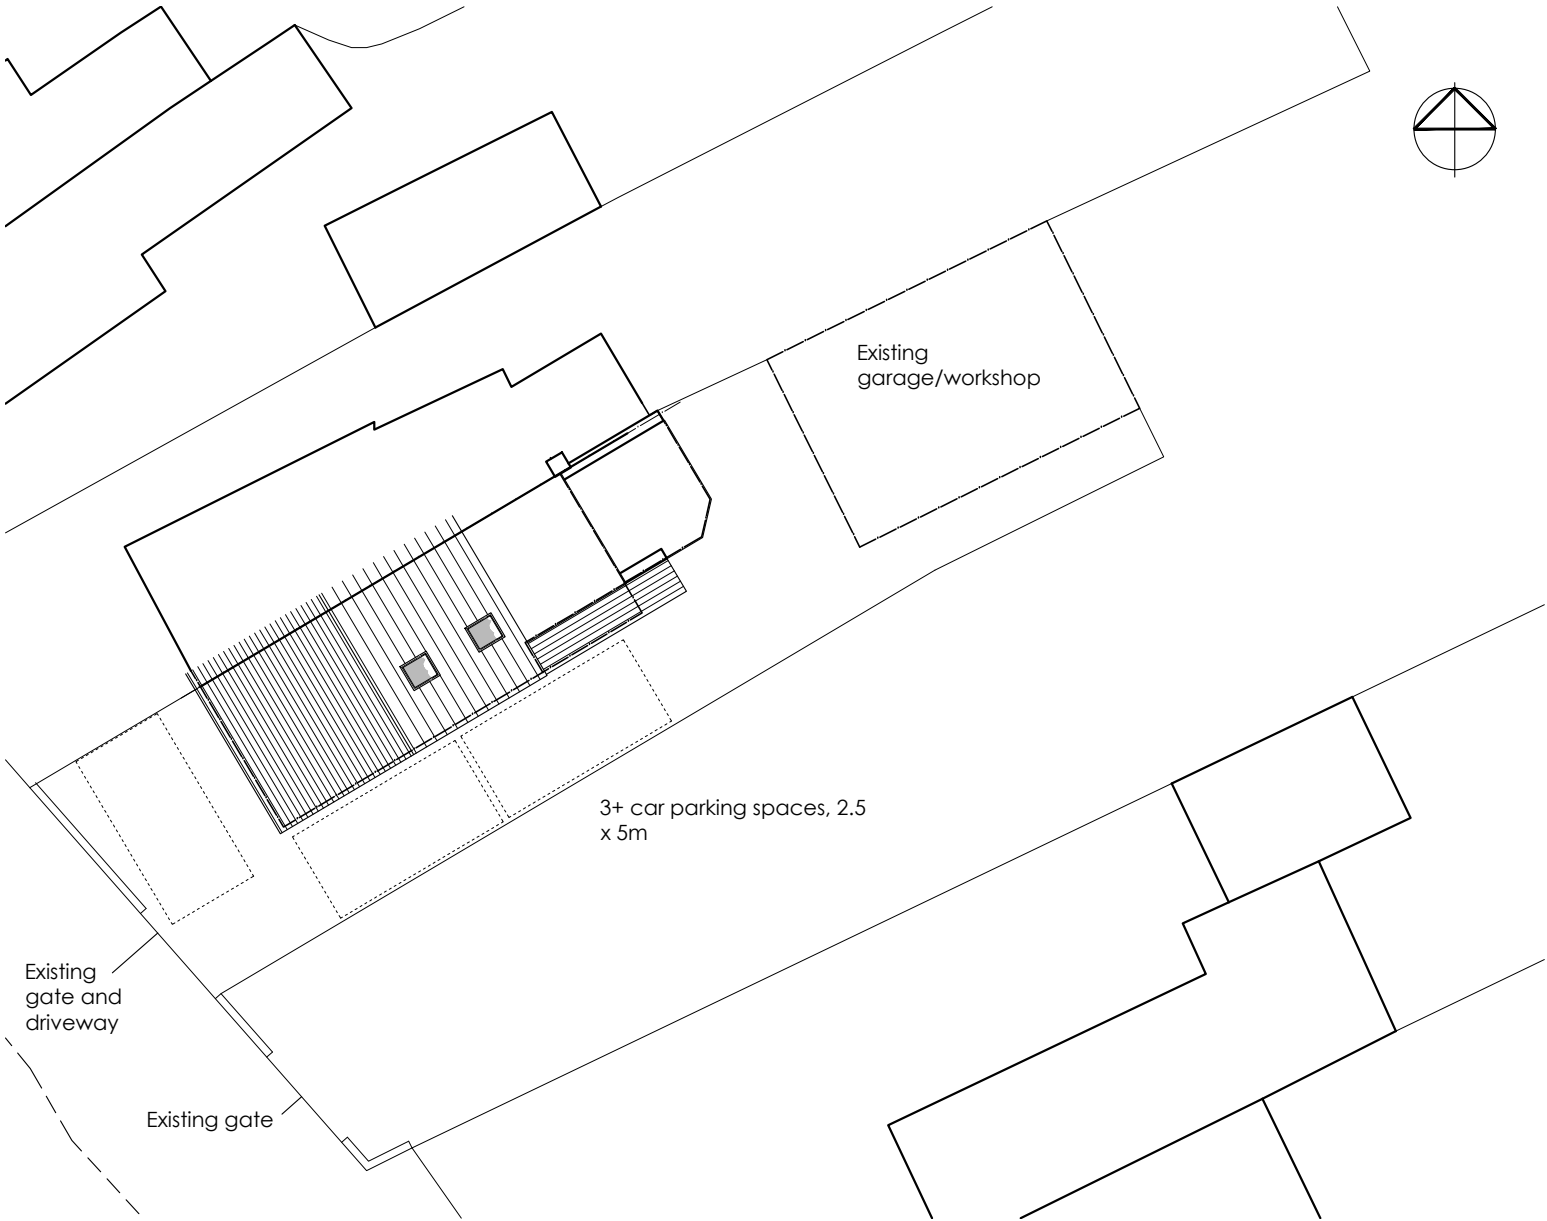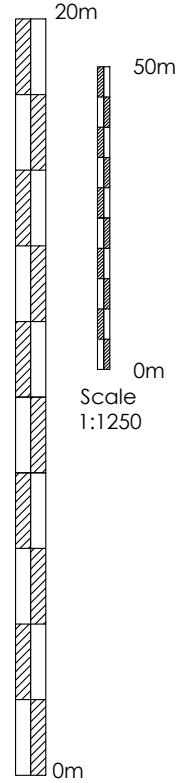

SITE PLAN
1:200



LOCATION PLAN
1:1250



CLIENT
Darren Clayton &
Laura
-

JOB TITLE
Proposed extension
95 Hyde End Lane
Ryeish Green

DATE
Feb 24
SCALE
1:200 & 1:1250
REV.
-

DRG TITLE
Location & Site Plan

JOB No.
2349

DWG No.
01

Anne Owen Architects Ltd
24 Springfield Park, Twyford, Reading RG10 9JH
+44(0)118 932 0846 / 07788 262602
anne@annehenrichs.co.uk
www.annehenrichs.co.uk
Director: Anne Owen BA(Hons) BACh RIBA
Company Registered in England & Wales No. 8861202

