


DRG. REMAINS COPYRIGHT OF THE ARCHITECT.
DIMENSIONAL DISCREPANCIES TO BE REFERRED
TO THE ARCHITECT
DO NOT SCALE


DRAWING STATUS ☒ PRELIMINARY ☐ FOR APPROVAL ☐ CONSTRUCTION

DATE - -


REVISION 3 Drawing

 

Scale 1:100

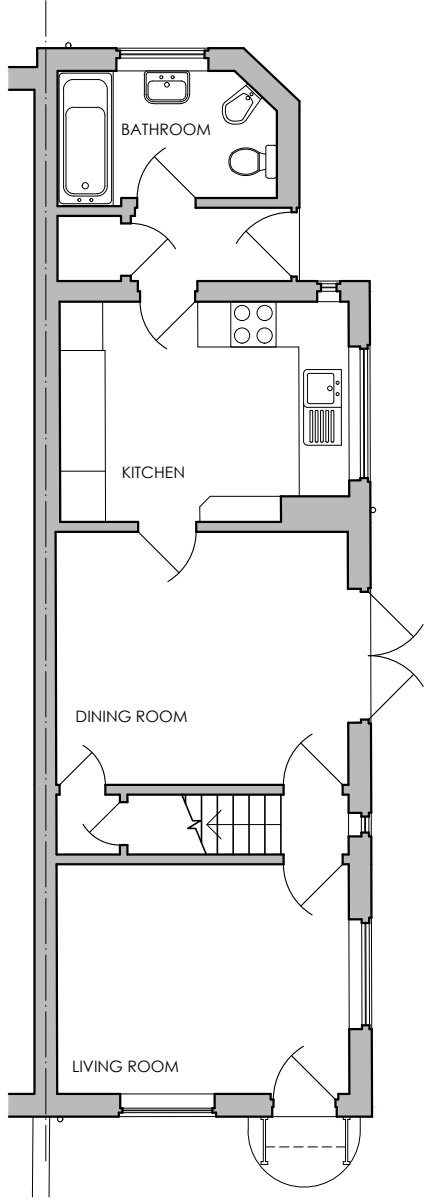

GROUND FLOOR PLAN
1:100

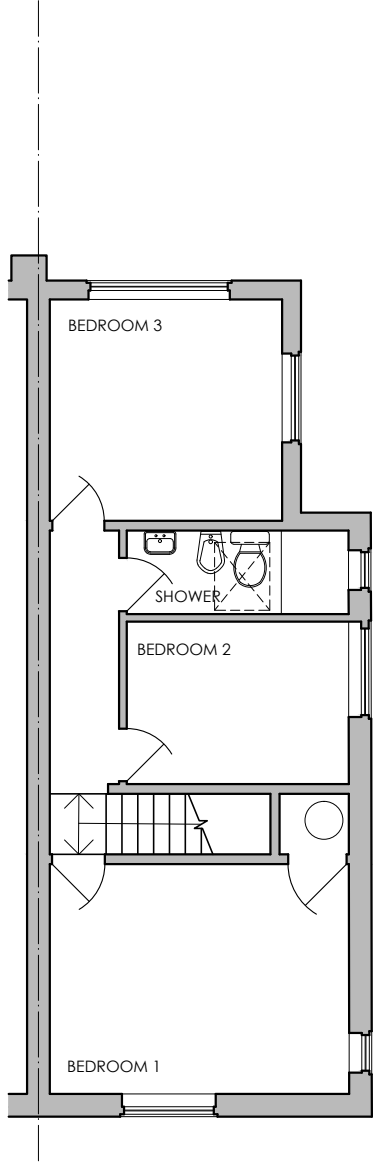

FIRST FLOOR PLAN
1:100

CLIENT
Darren Clayton &
Laura
-
DRG TITLE
Existing Plans

JOB TITLE
Proposed extension
95 Hyde End Lane
Ryeish Green
JOB No.
2349
DWG No.
02

DATE
Feb 24
SCALE
1:100
REV.
-



Anne Owen Architects Ltd
24 Springfield Park, Twyford, Reading RG10 9JH
+44(0)118 932 0846 / 07788 262602
anne@annehenarchitect.co.uk
www.annehenarchitect.co.uk
Director: Anne Owen BA (Hons) BAch RIBA
Company Registered in England & Wales No. 8861202