

DRG. REMAINS COPYRIGHT OF THE ARCHITECT.
DIMENSIONAL DISCREPANCIES TO BE REFERRED
TO THE ARCHITECT
DO NOT SCALE


DATE

Feb 2024

A Windows added

REVISION 3 Drawing

Scale 1:100

 

DRAWING STATUS ☒ PRELIMINARY ☐ FOR APPROVAL ☐ CONSTRUCTION

REAR ELEVATION
1:100



FRONT ELEVATION
1:100




Rooflights

Slates to match existing

Brickwork to match existing

UPVC windows

SIDE ELEVATION
1:100

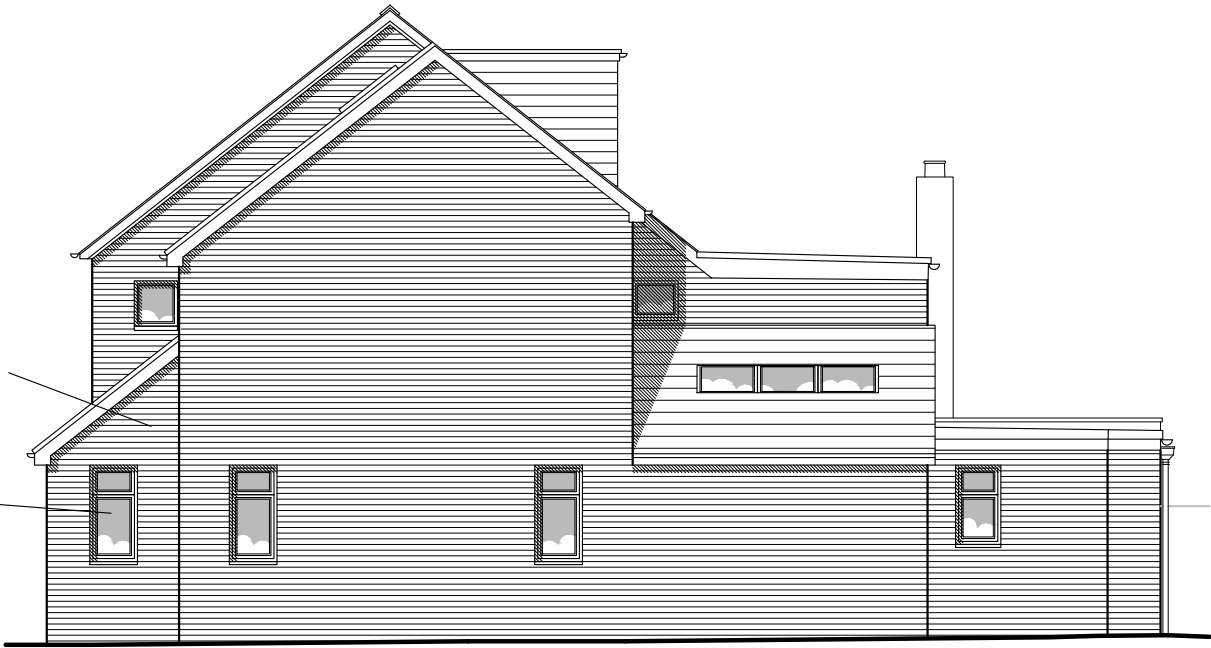

CLIENT

Darren Clayton &
Laura

-

DRG TITLE

Proposed Elevations

JOB TITLE

Proposed extension
95 Hyde End Lane
Ryeish Green

DATE

Feb 24

SCALE

1:100

REV.

A

JOB No.

2349

DWG No.

06



anne owen
architects

Anne Owen Architects Ltd
24 Springfield Park, Twyford, Reading RG10 9JH
+44(0)118 932 0846 / 07788 262602
anne@annehenarchitect.co.uk
www.annehenarchitect.co.uk

Director: Anne Owen BA (Hons) BACh RIBA
Company Registered in England & Wales No. 8861202