


DRG. REMAINS COPYRIGHT OF THE ARCHITECT.
DIMENSIONAL DISCREPANCIES TO BE REFERRED
TO THE ARCHITECT
DO NOT SCALE

DATE


Feb 2024 A Windows added

REVISION 3 Drawing


Scale 1:100

 


DRAWING STATUS ☒ PRELIMINARY ☐ FOR APPROVAL ☐ CONSTRUCTION

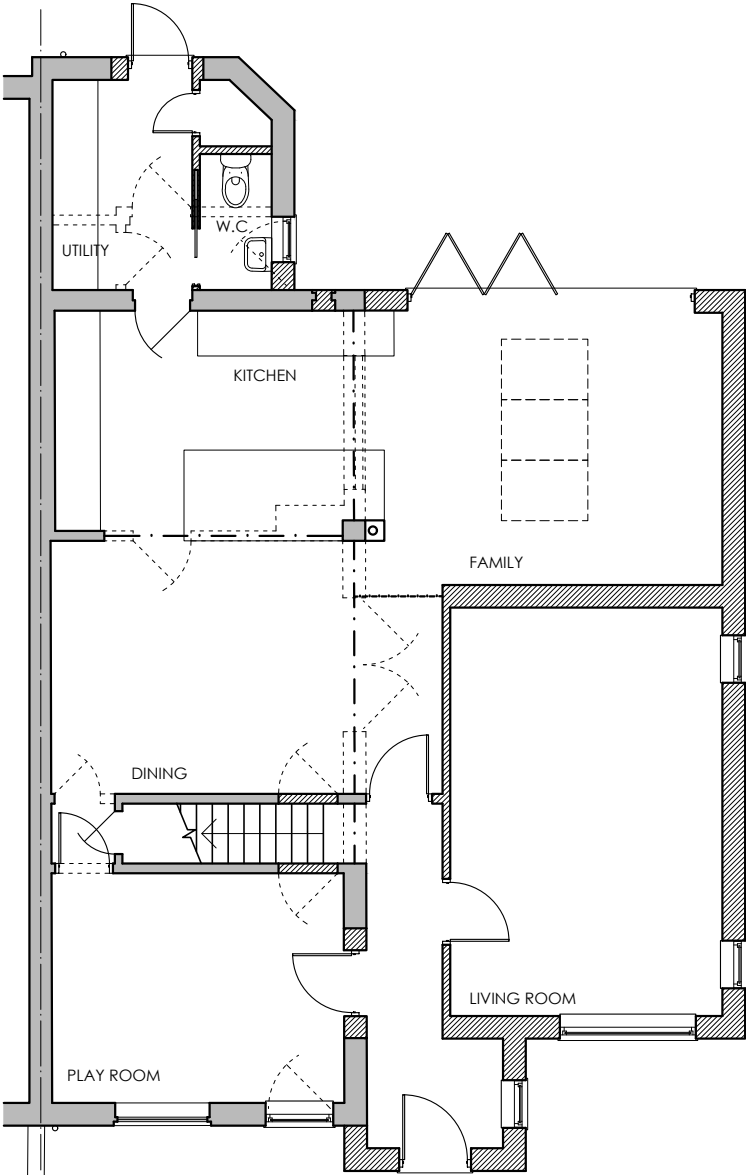

GROUND FLOOR PLAN
1:100

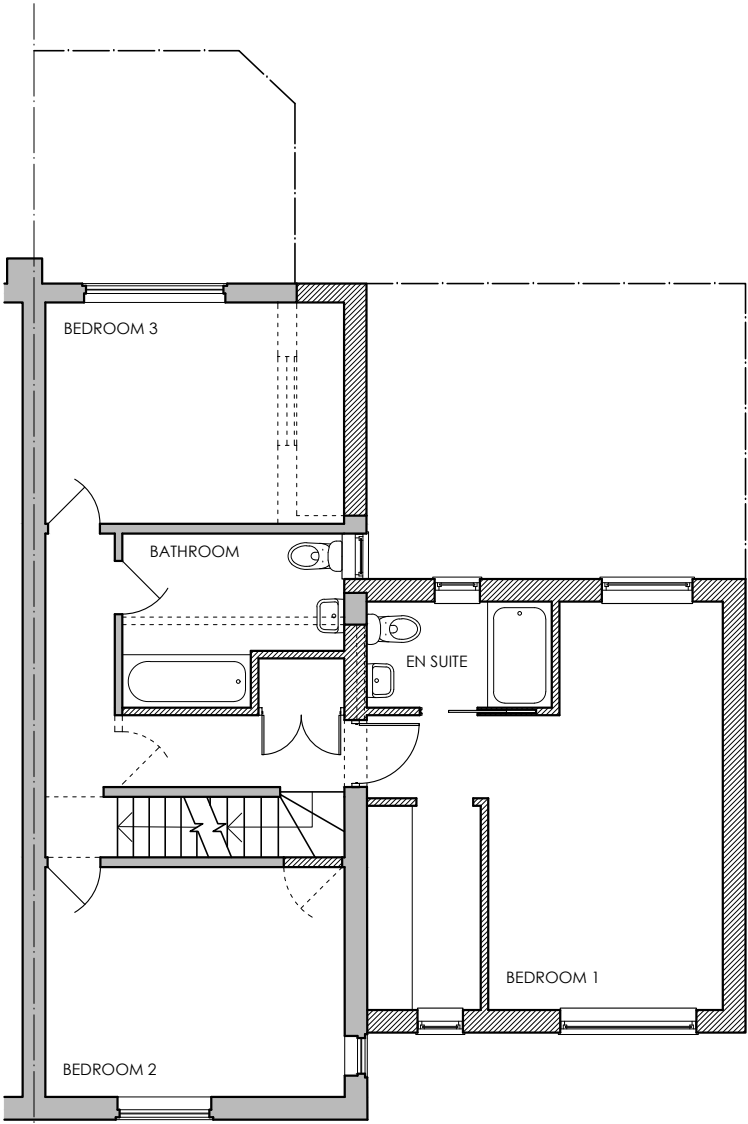

FIRST FLOOR PLAN
1:100

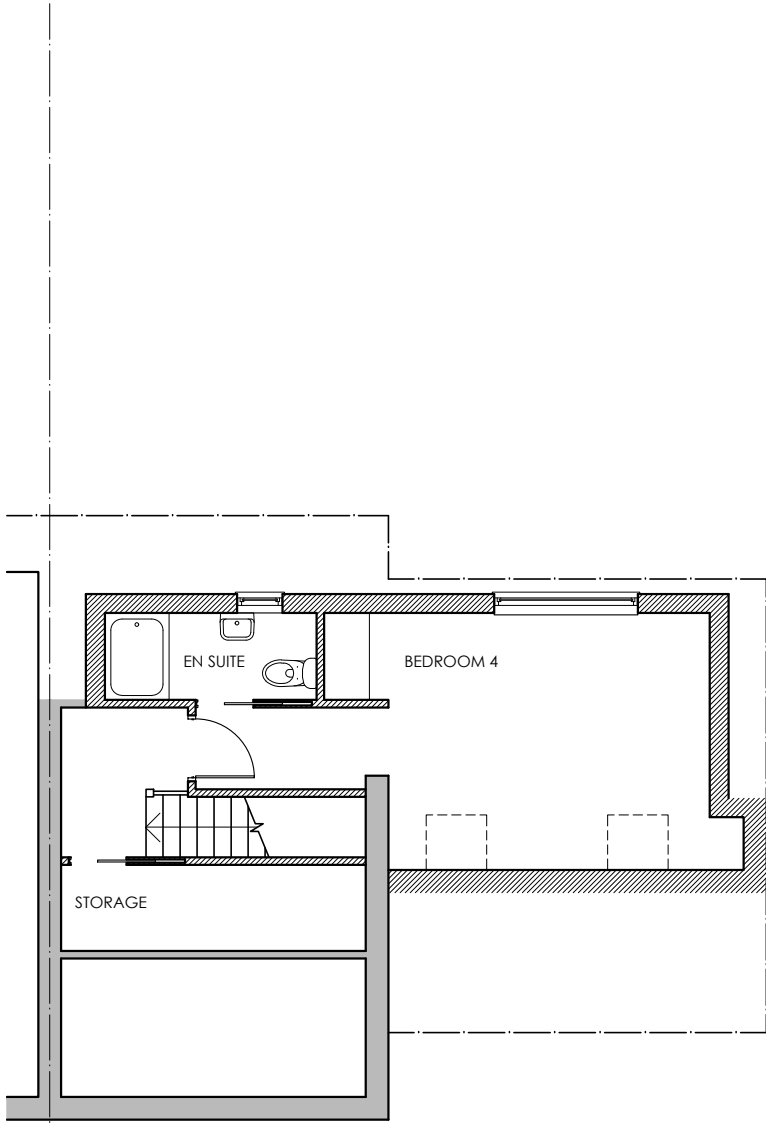

SECOND FLOOR PLAN
1:100

CLIENT
Darren Clayton &
Laura

JOB TITLE
Proposed extension
95 Hyde End Lane
Ryeish Green

DATE
Feb 24

SCALE
1:100

JOB No.
2349

DWG No.
05

REV.
A

DRG TITLE
Proposed Plans



Anne Owen Architects Ltd
24 Springfield Park, Twyford, Reading RG10 9JH
+44(0)118 932 0846 / 07788 262602
anne@annehearchitect.co.uk
www.annehearchitect.co.uk
Director: Anne Owen BA (Hons) BA Arch RIBA
Company Registered in England & Wales No. 8861202