





Side Elevation (E)

Rear Elevation (S)

Side Elevation (W)

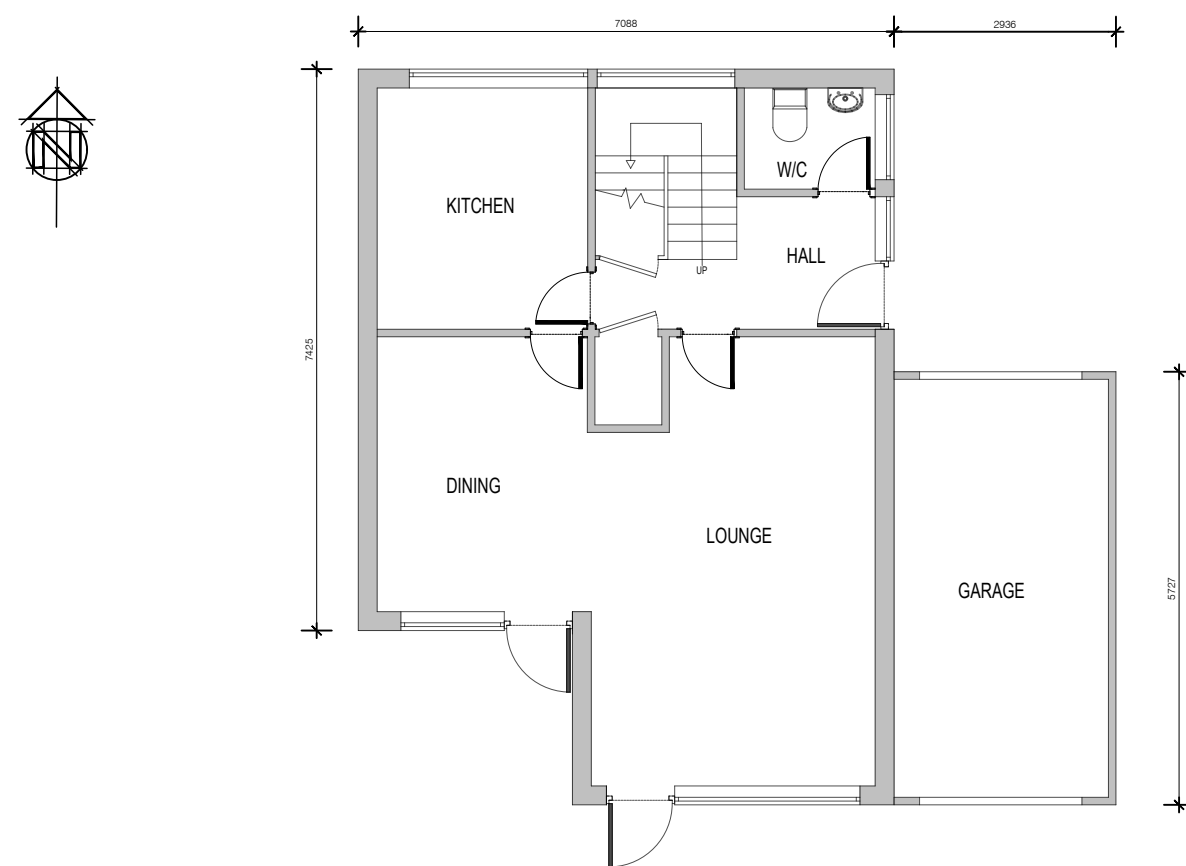

Ground Floor

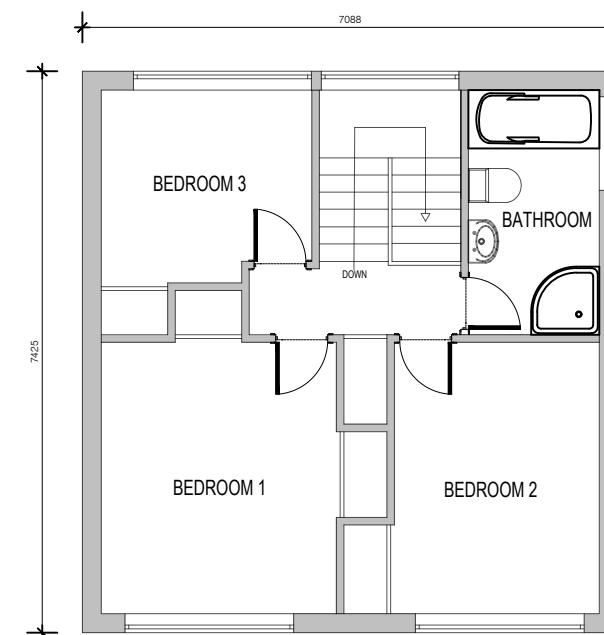


First Floor



CLIENT Sorin Irinel Kosferenc
PROJECT 23 Heathermount Drive
RG45 6HJ
DRAWING Existing Plans and Elevations
STATUS Planning

SCALE 1:100 @ A3
DRAWN TH CHECKED PH
NO 0029 - 001
DATE March 2025
REV

 

THIS DRAWING MUST NOT BE SCALED UNLESS ISSUED FOR PLANNING PURPOSES.
ALL DIMENSIONS ARE TO BE VERIFIED PRIOR TO SETTING OUT, COMMENCING WORK,
OR PRODUCTION OF FABRICATION DRAWINGS. REPORT ANY DISCREPANCIES TO THE
SUPERVISING AGENT IMMEDIATELY. ©

REV	COMMENTS	DATE