



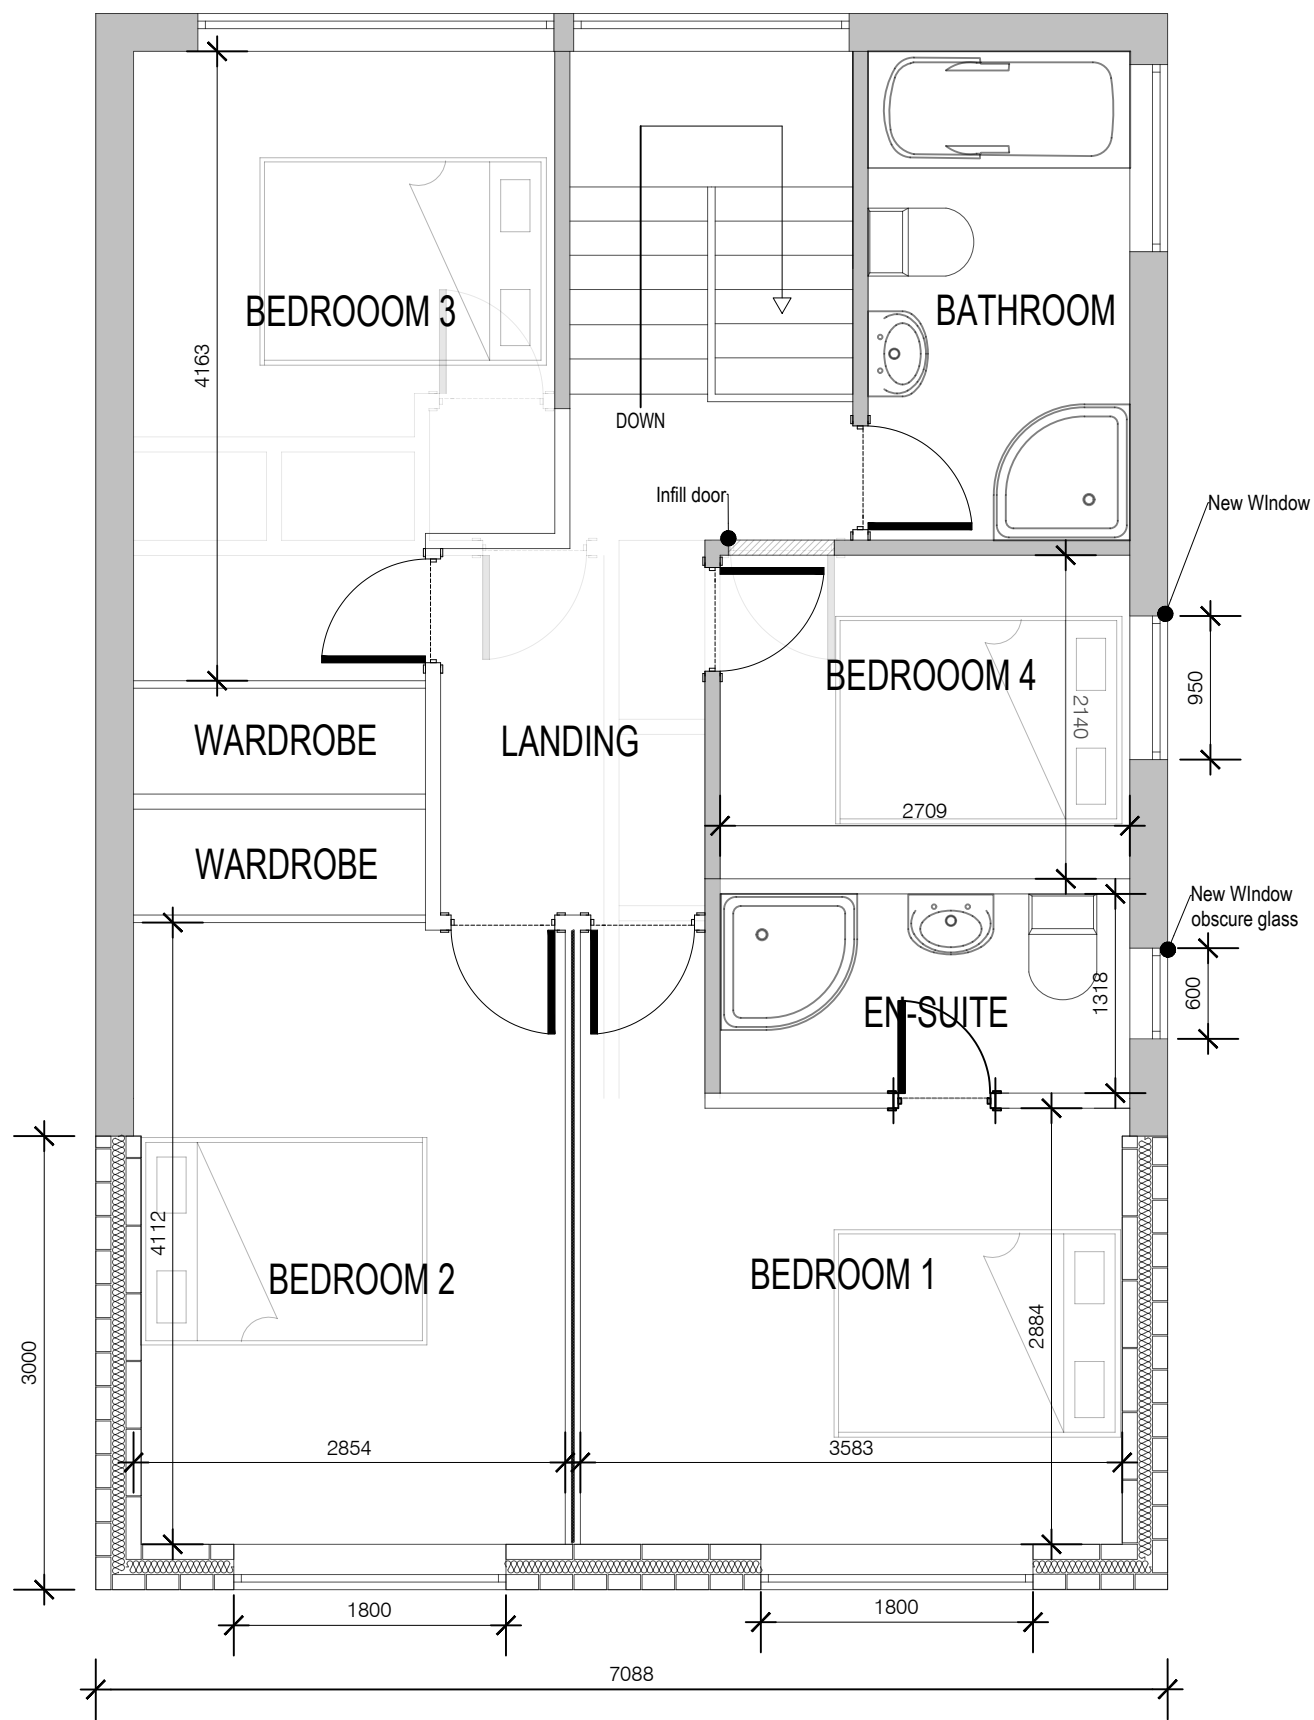

First Floor

 

CLIENT Sorin Irinel Kosferenc
PROJECT 23 Heathermount Drive
RG45 6HJ
DRAWING Proposed First Floor Plan
STATUS Planning

SCALE 1:100 @ A3
DRAWN TH CHECKED PH
NO 0029 - 003
DATE March 2025
REV

REV	COMMENTS	DATE

THIS DRAWING MUST NOT BE SCALED UNLESS ISSUED FOR PLANNING PURPOSES.
ALL DIMENSIONS ARE TO BE VERIFIED PRIOR TO SETTING OUT, COMMENCING WORK,
OR PRODUCTION OF FABRICATION DRAWINGS. REPORT ANY DISCREPANCIES TO THE
SUPERVISING AGENT IMMEDIATELY. ©