




Rear Elevation (S)



Side Elevation (E)

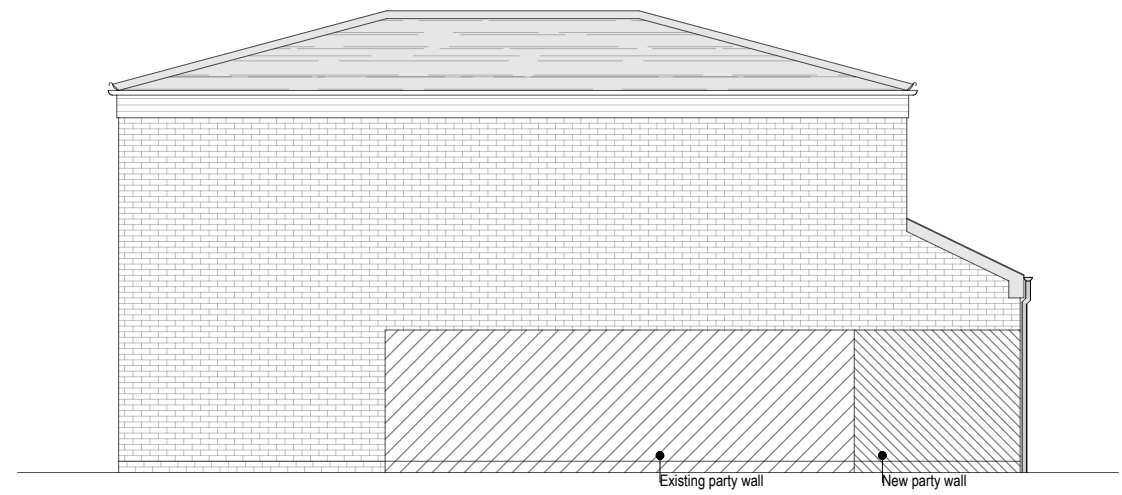


Side Elevation (W)



CLIENT Sorin Irinel Kosferenc
PROJECT 23 Heathermount Drive
 RG45 6HJ
DRAWING Proposed Elevations
STATUS Planning

SCALE 1:100 @ A3
DRAWN TH **CHECKED** PH
NO 0029 - 004
DATE March 2025
REV

 

THIS DRAWING MUST NOT BE SCALED UNLESS ISSUED FOR PLANNING PURPOSES.
 ALL DIMENSIONS ARE TO BE VERIFIED PRIOR TO SETTING OUT, COMMENCING WORK,
 OR PRODUCTION OF FABRICATION DRAWINGS. REPORT ANY DISCREPANCIES TO THE
 SUPERVISING AGENT IMMEDIATELY. ©

REV	COMMENTS	DATE