




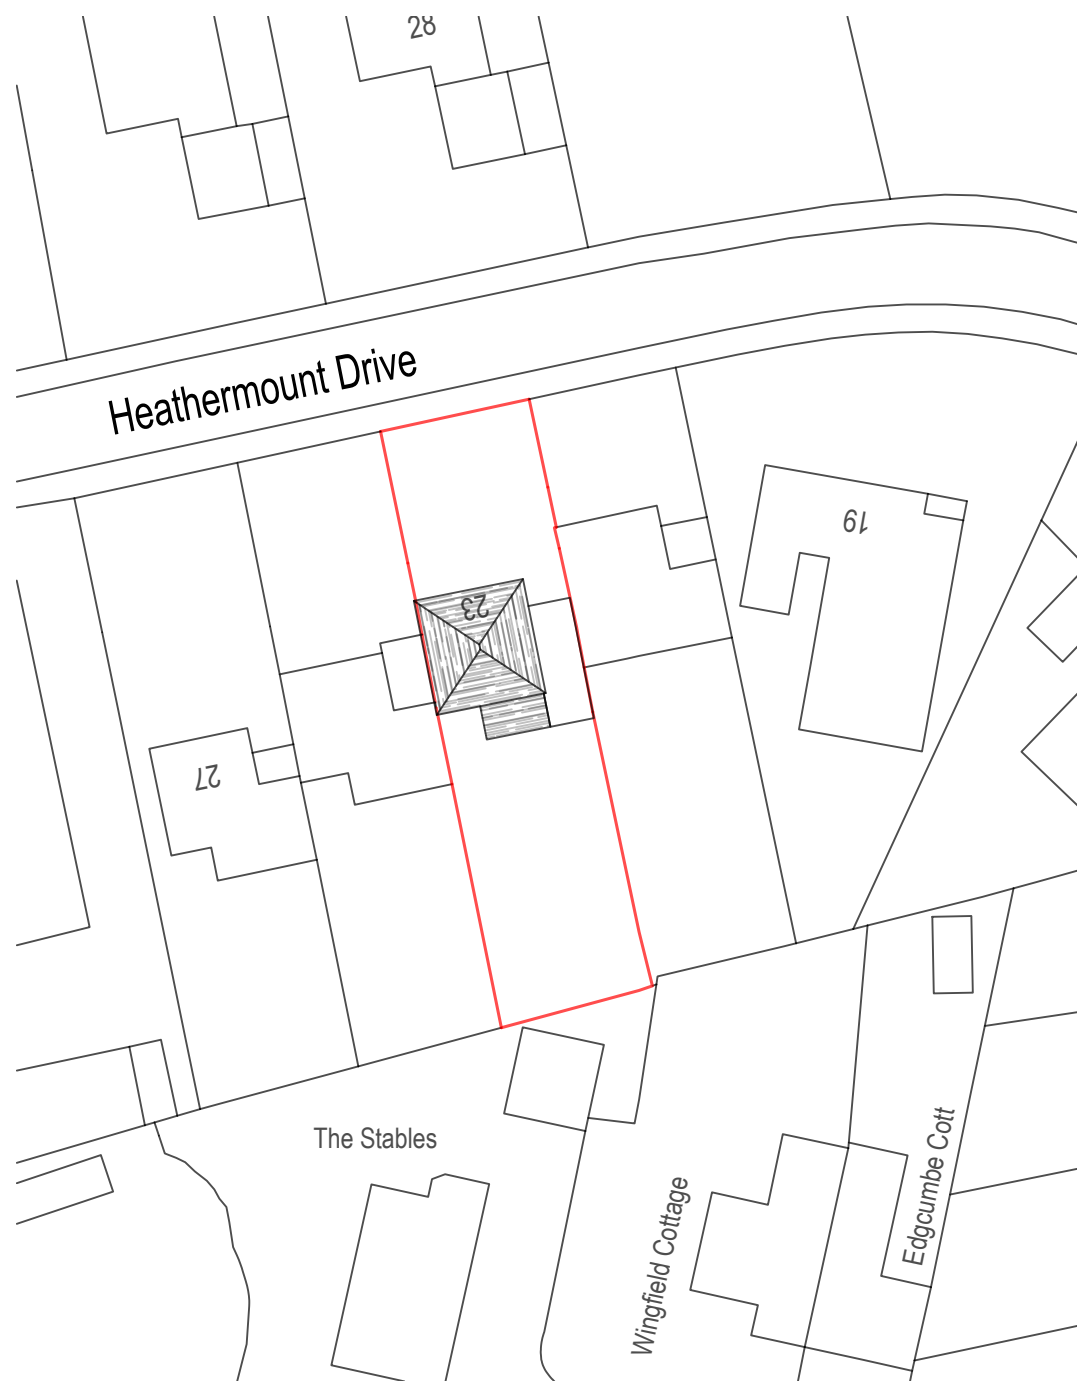

Existing

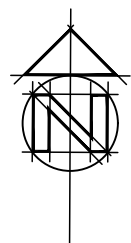


Proposed

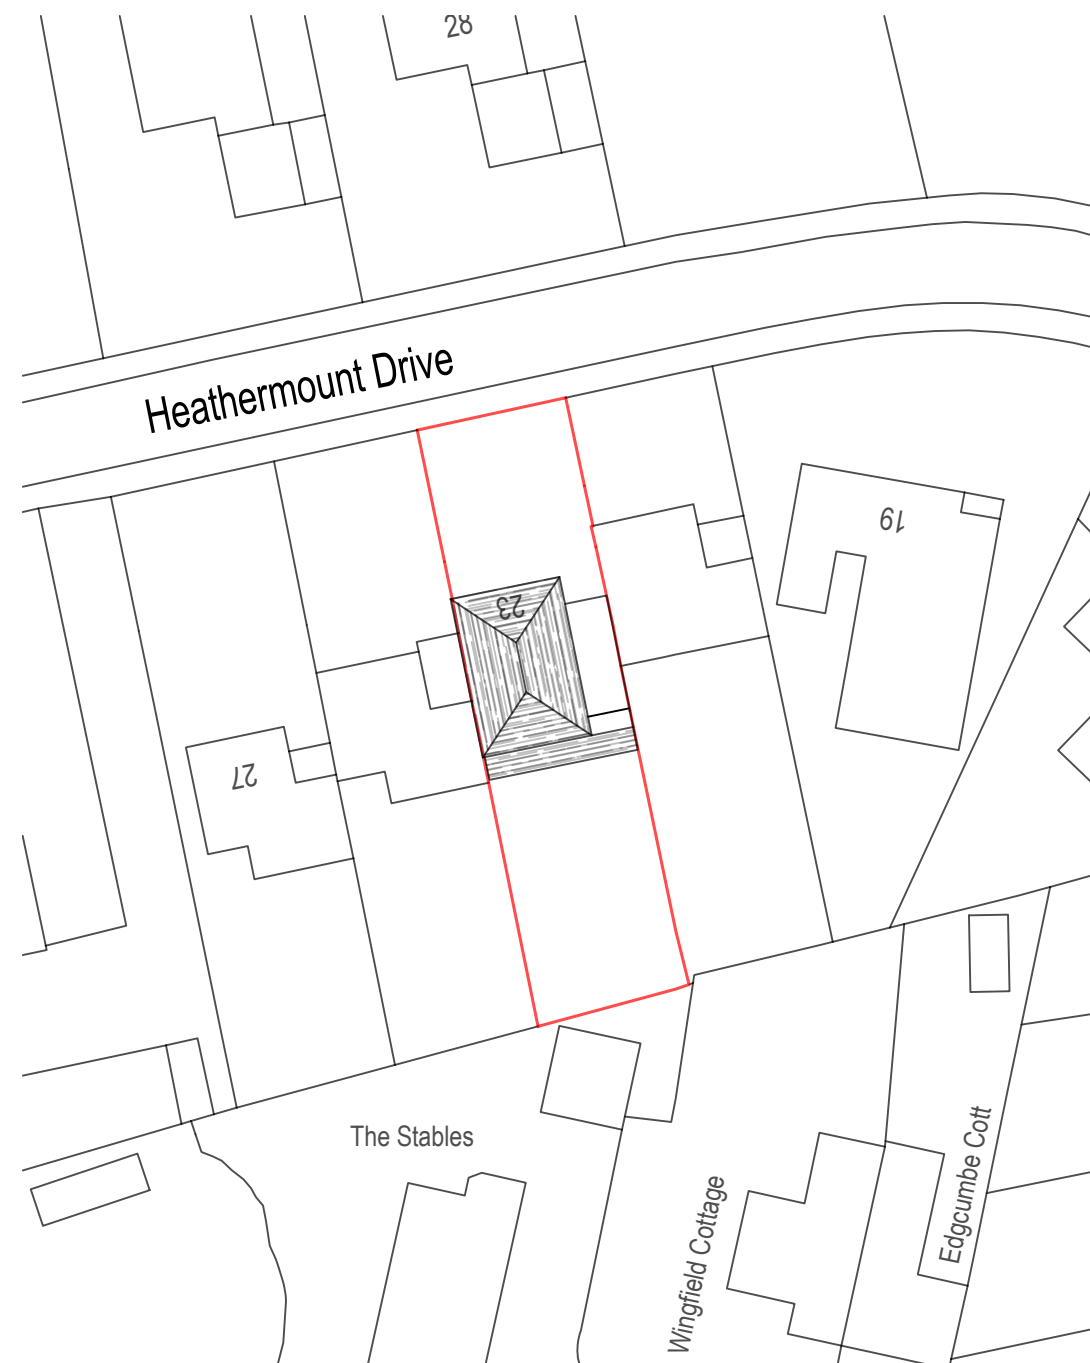

CLIENT Sorin Irinel Kosferenc
PROJECT 23 Heathermount Drive
RG45 6HJ
DRAWING Site plan
STATUS Planning

SCALE 1:500 @ A3
DRAWN TH CHECKED PH
NO 0029 - 006
DATE March 2025
REV

1:500

 

This Plan includes the following Licensed Data: OS MasterMap Black and White PDF Location Plan by the Ordnance Survey National Geographic Database and incorporating surveyed revision available at the date of production. Reproduction in whole or in part is prohibited without the prior permission of Ordnance Survey. The representation of a road, track or path is no evidence of a right of way. The representation of features, as lines is no evidence of a property boundary. © Crown copyright and database rights, 2021. Ordnance Survey 0100031673

THIS DRAWING MUST NOT BE SCALED UNLESS ISSUED FOR PLANNING PURPOSES. ALL DIMENSIONS ARE TO BE VERIFIED PRIOR TO SETTING OUT, COMMENCING WORK, OR PRODUCTION OF FABRICATION DRAWINGS. REPORT ANY DISCREPANCIES TO THE SUPERVISING AGENT IMMEDIATELY. ©

REV	COMMENTS	DATE